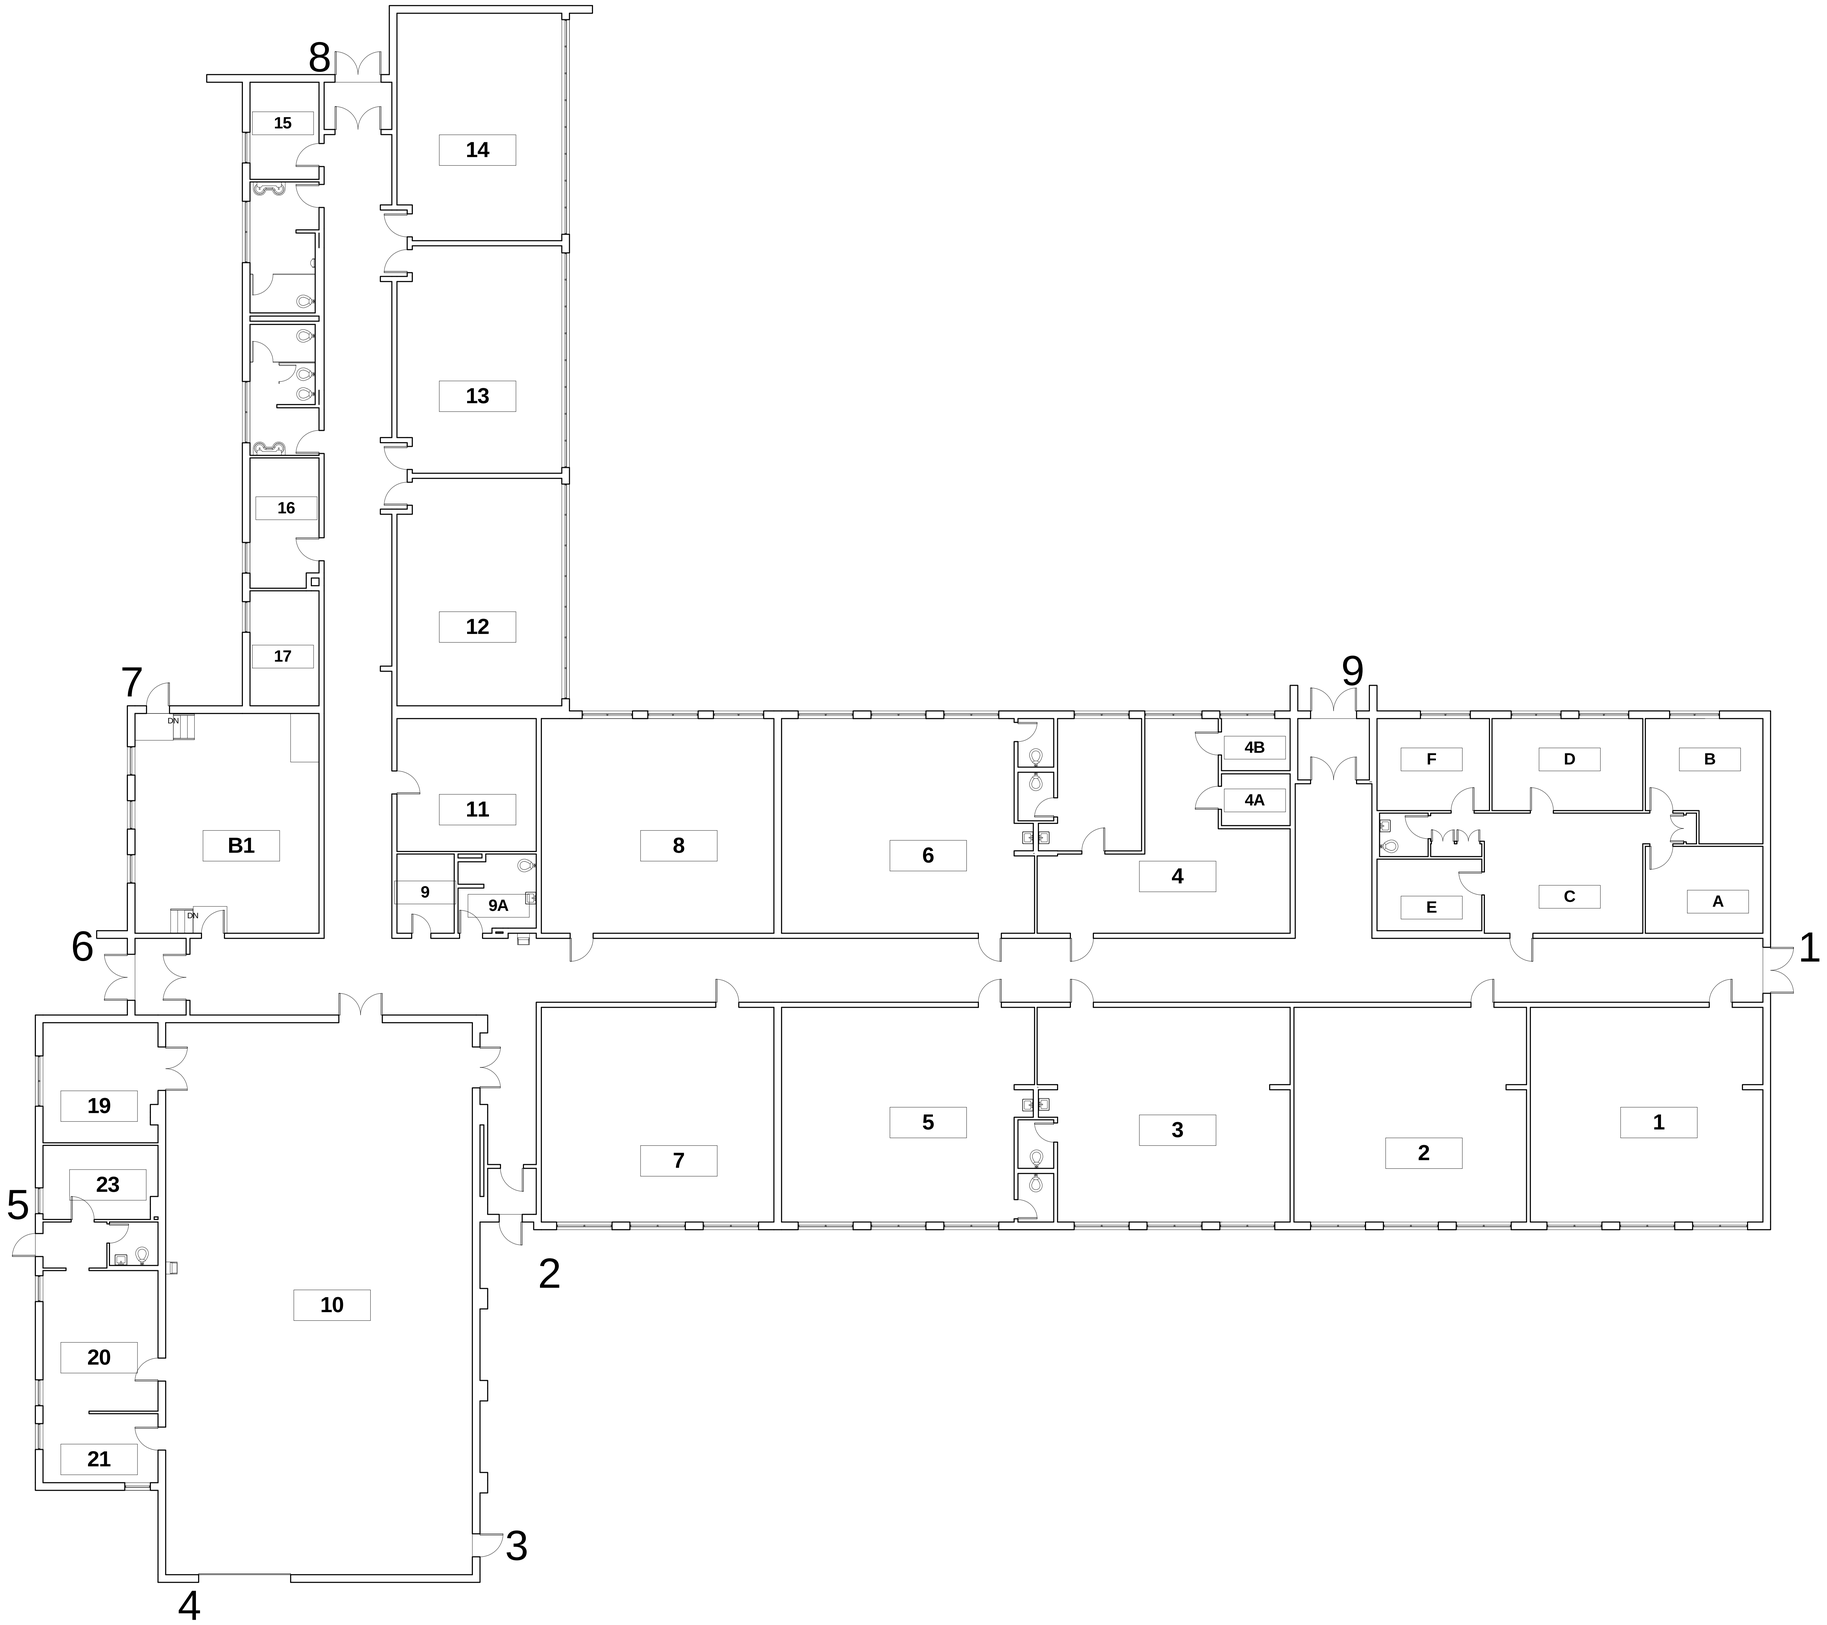


Rochester Public Schools

Burr Oak School
Floor Plan

NOT TO BE USED FOR CONSTRUCTION
CONTACT CONSTRUCTION SERVICES WITH CORRECTION

Date	Issue Date
Drawn By	Author
1/2/2014 9:40:16 AM	

AP110