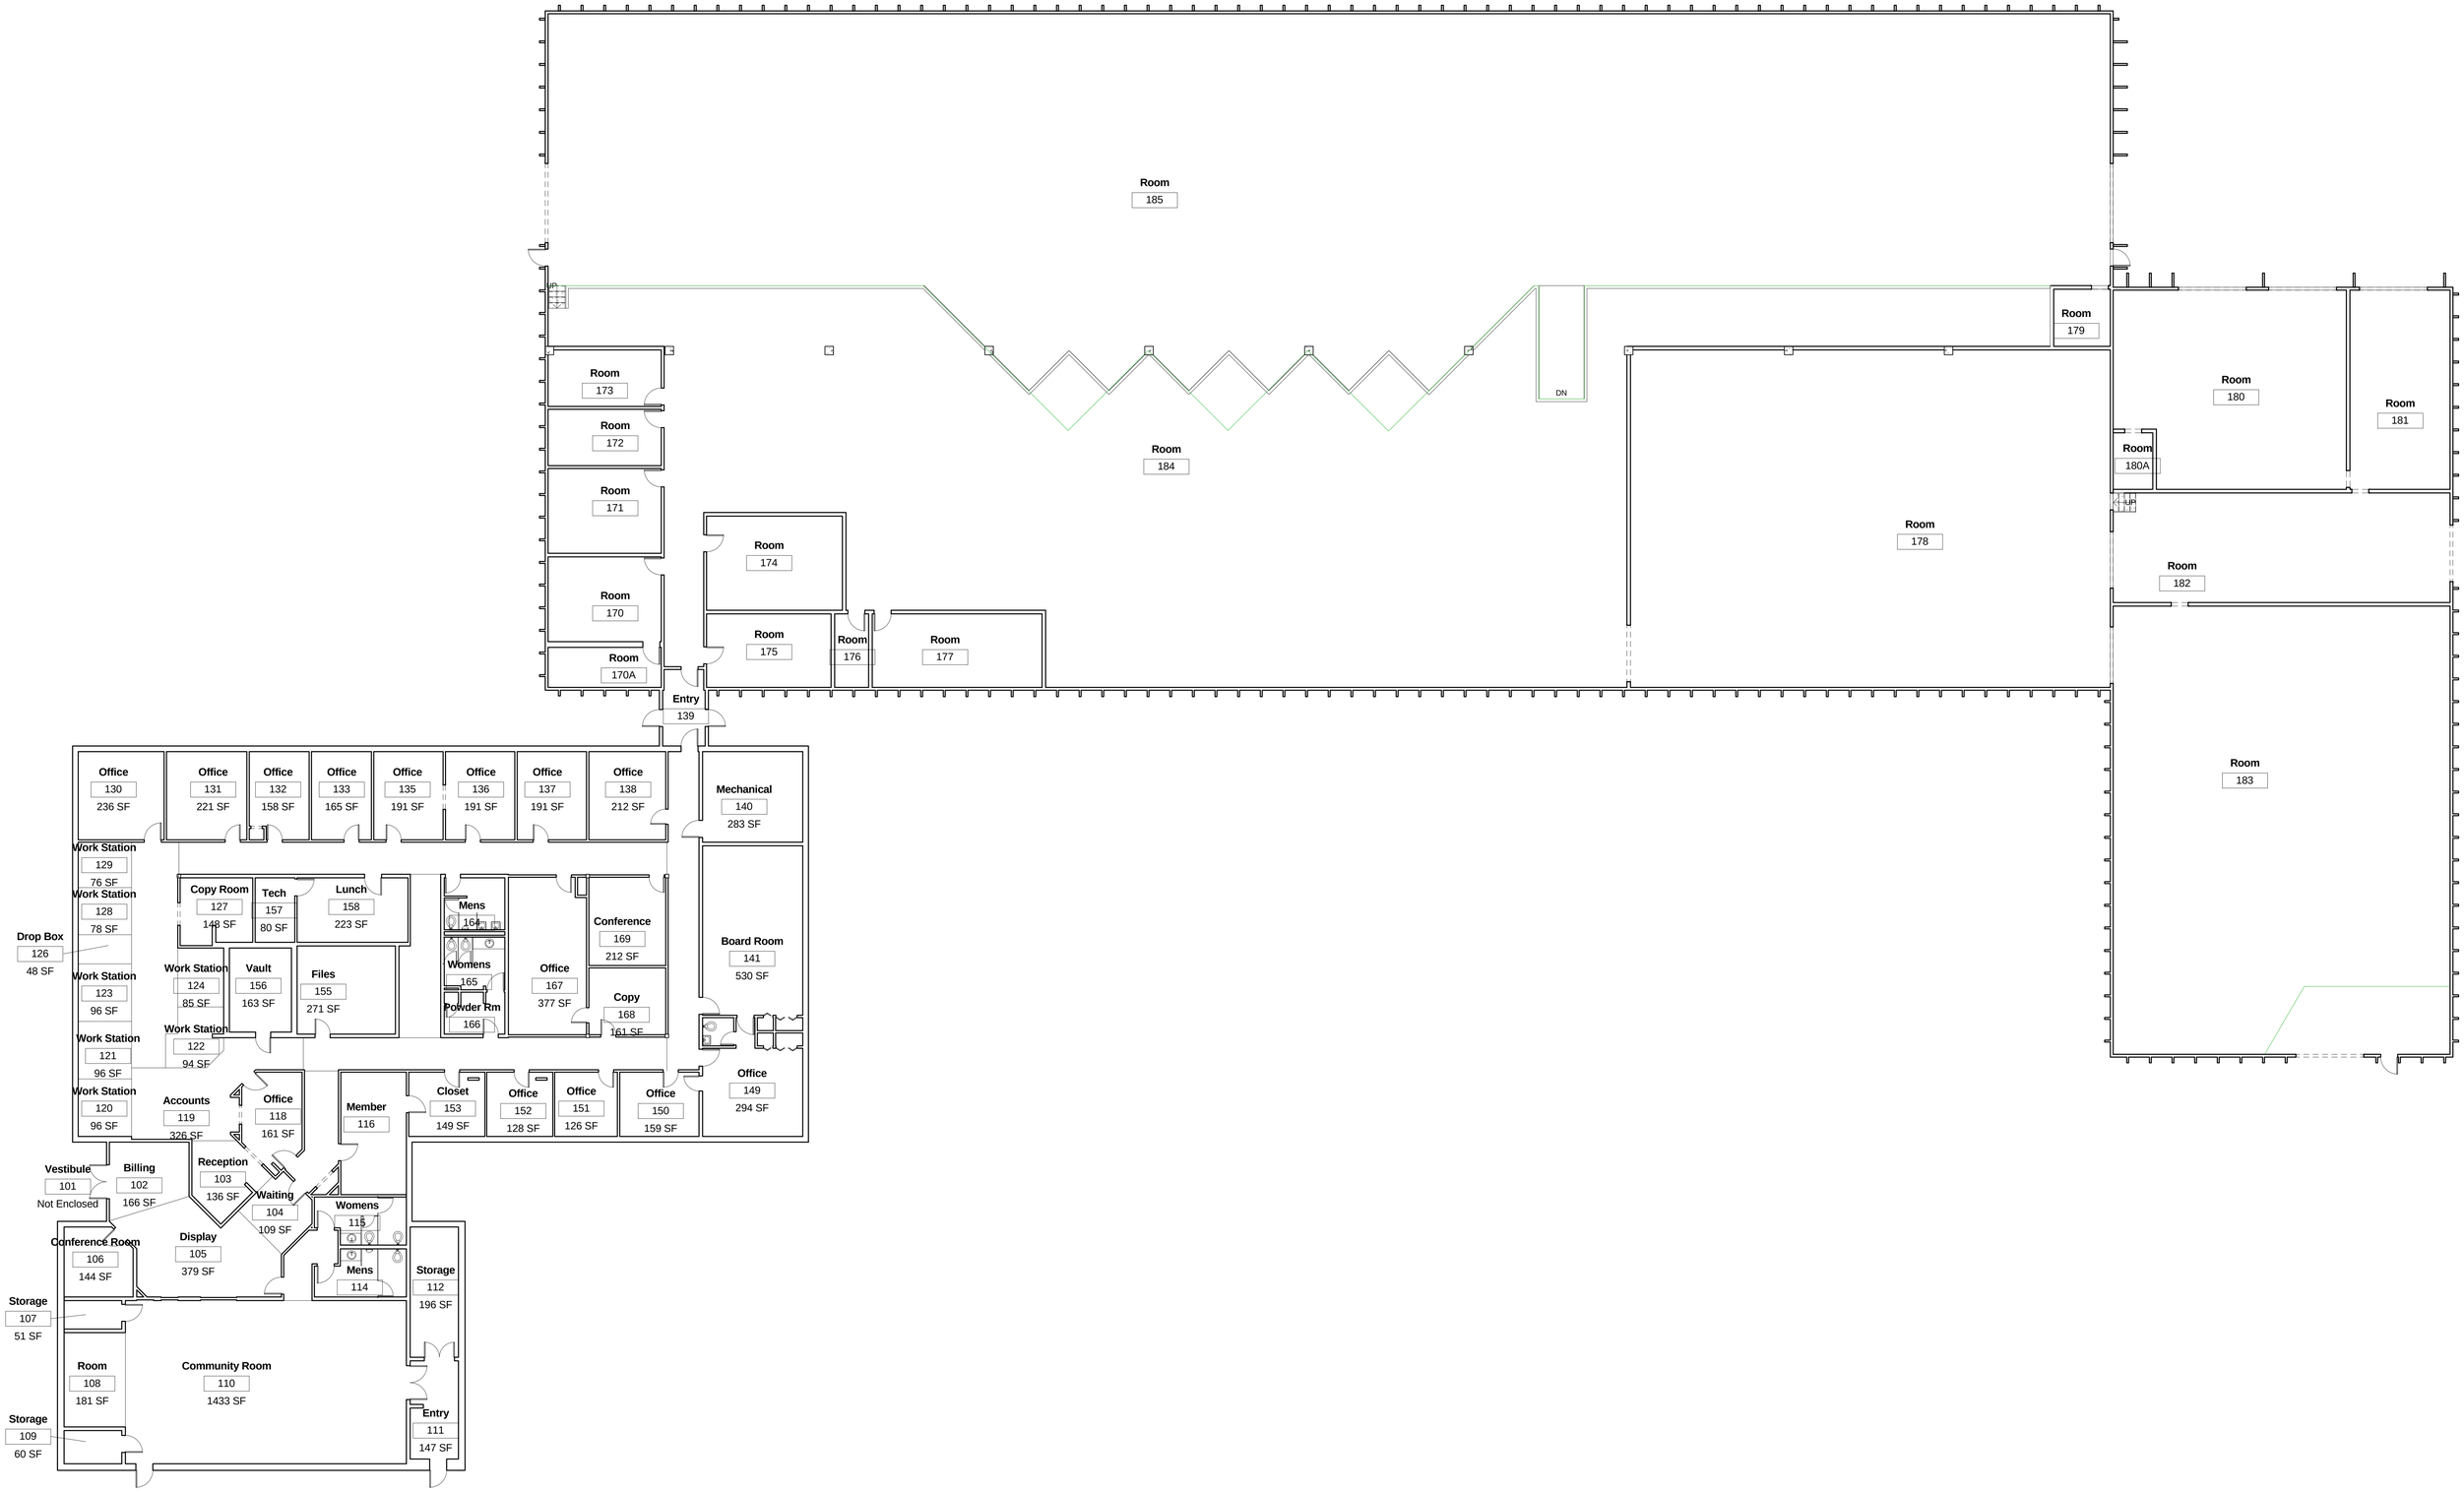


Rochester Public Schools

Facility Services Center (Old Peoples Co-op)
Existing Floor Plan

NOT TO BE USED FOR CONSTRUCTION
CONTACT CONSTRUCTION SERVICES WITH CORRECTION

Date	Issue Date
Drawn By	Author
1/10/2014 9:12:28 AM	

A100