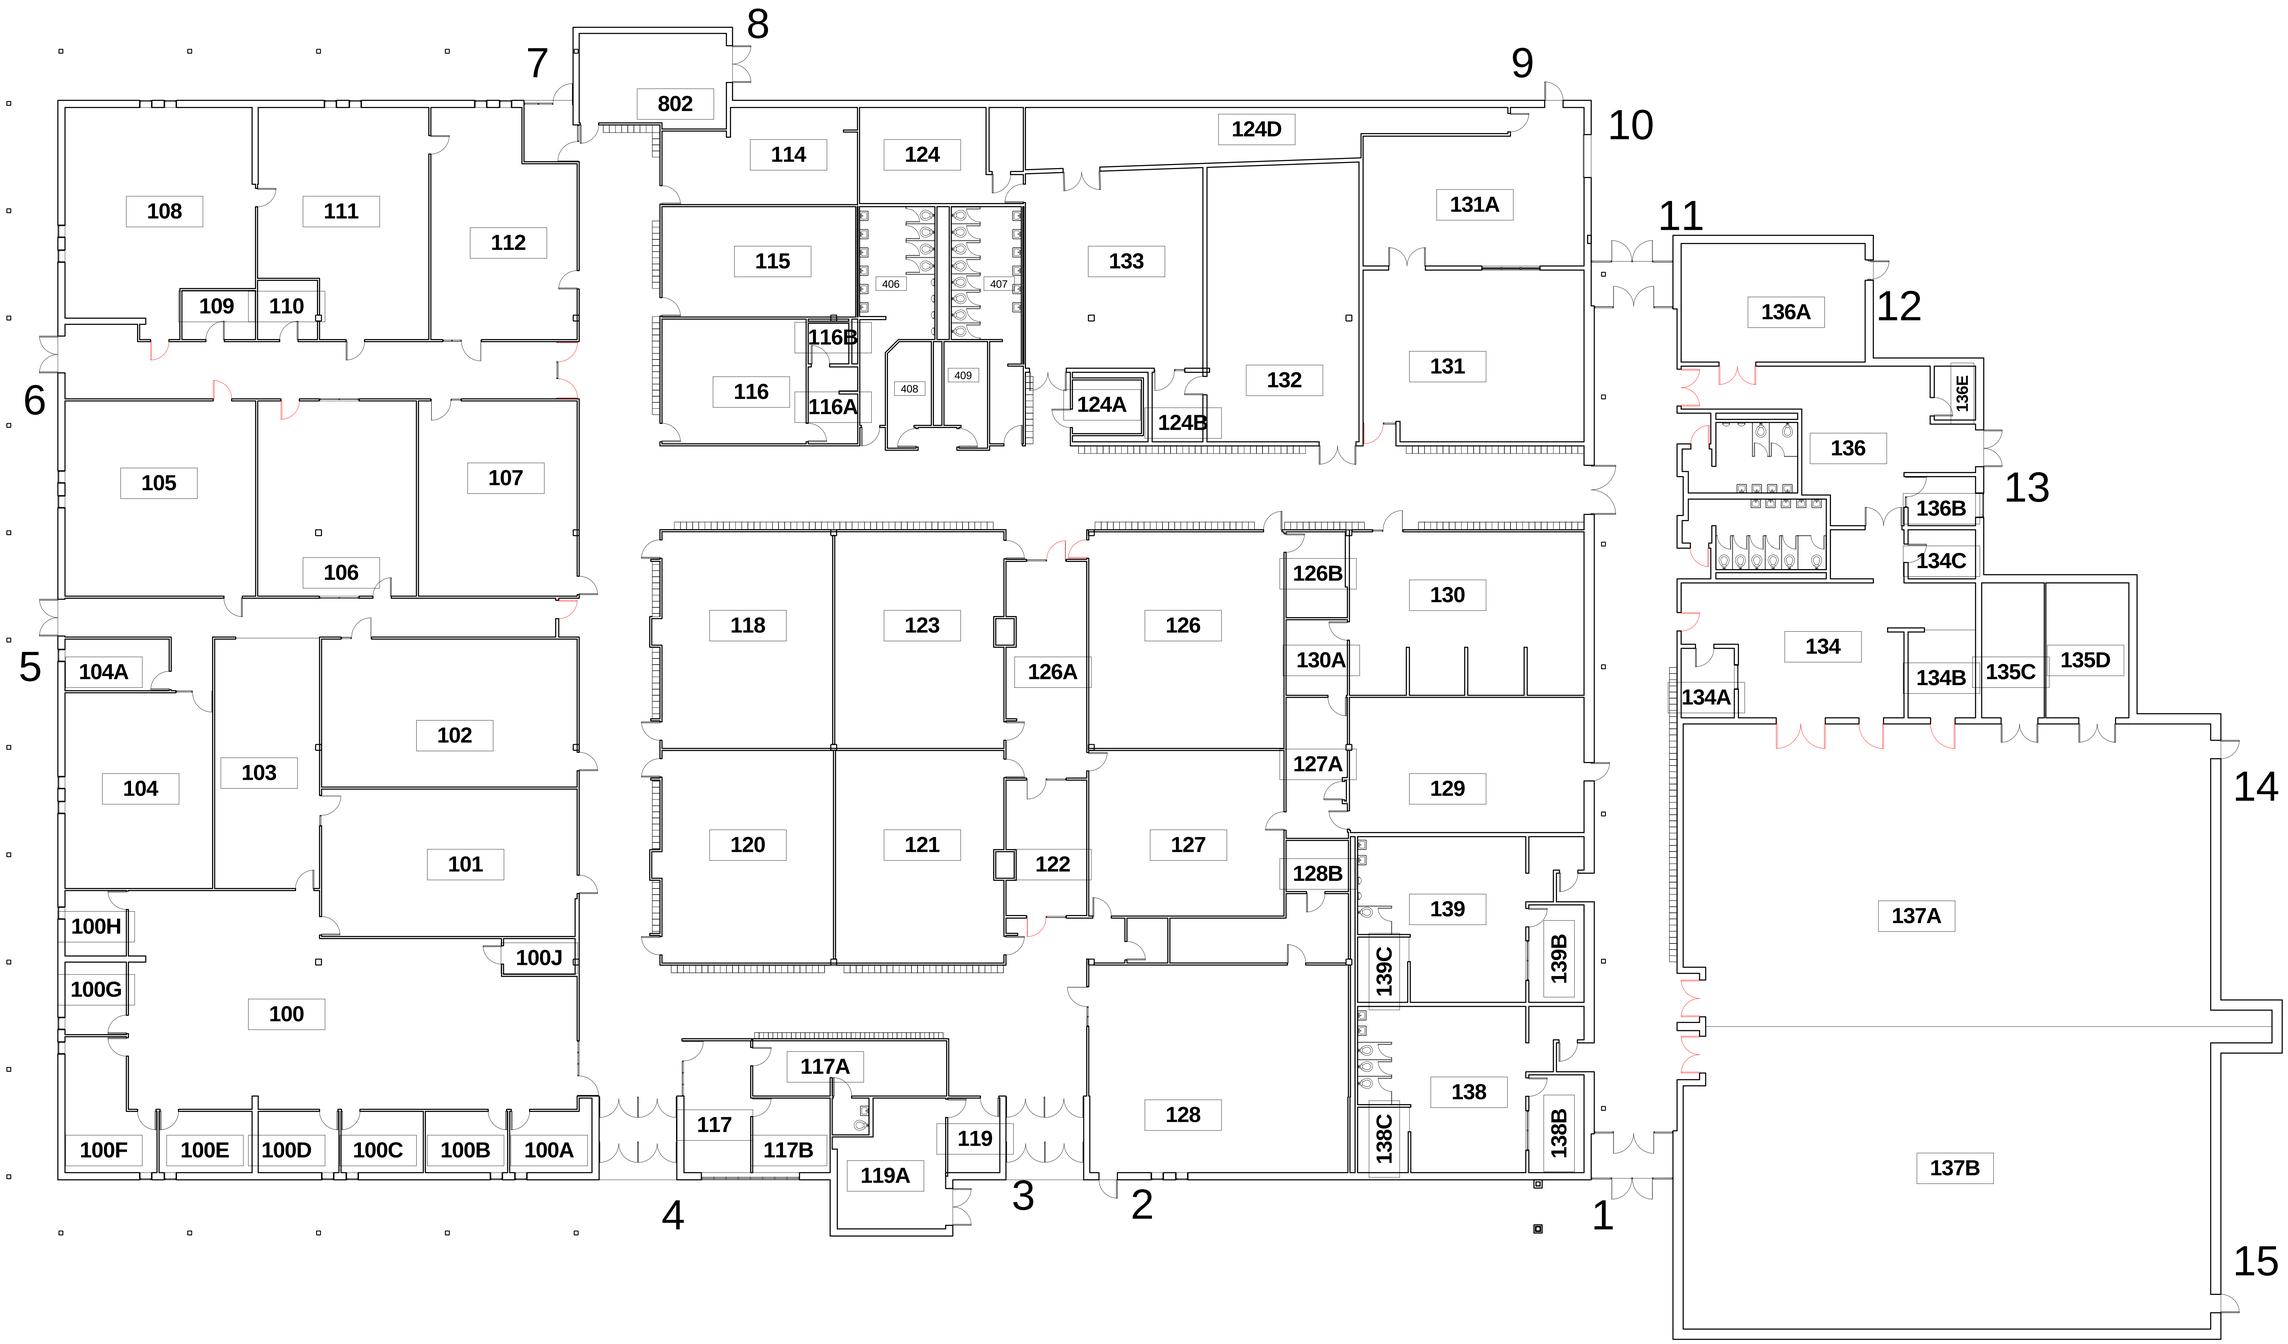


Rochester Public Schools

Morris Friedell Middle School
Floor Plan

NOT TO BE USED FOR CONSTRUCTION
CONTACT CONSTRUCTION SERVICES WITH CORRECTIONS

Date	Issue Date
Drawn By	Author
1/2/2014 10:27:12 AM	

AP110