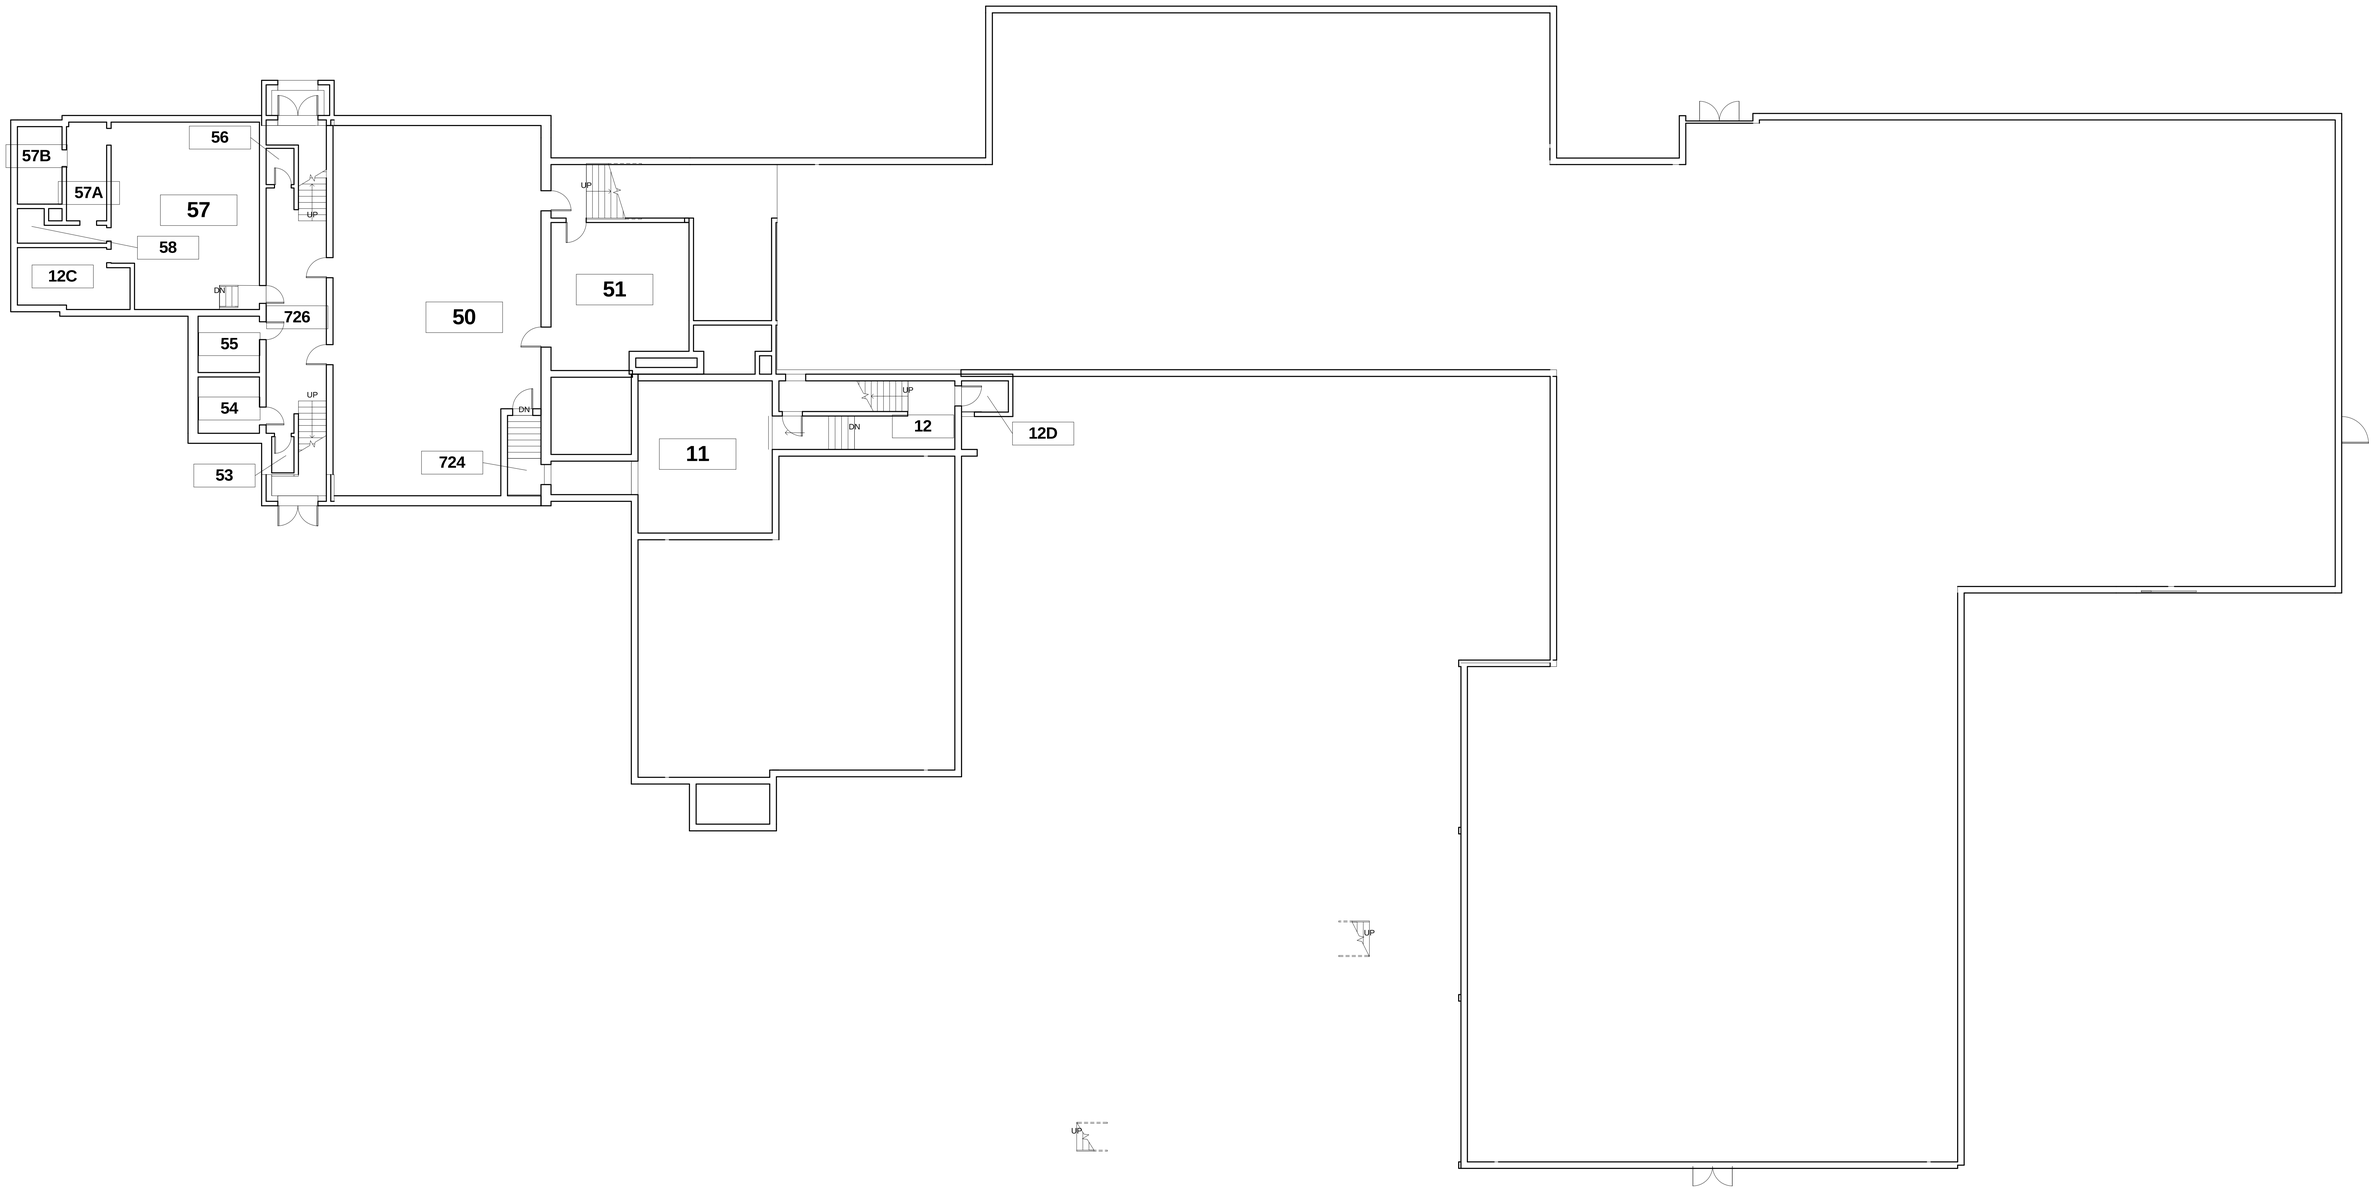


Rochester Public Schools


Golden Hill Education Center
Floor Plan Lower Level

NOT TO BE USED FOR CONSTRUCTION

CONTACT CONSTRUCTION SERVICES WITH CORRECTION

Date	Issue Date
Drawn By	Author
1/2/2014 10:44:39 AM	

AP100

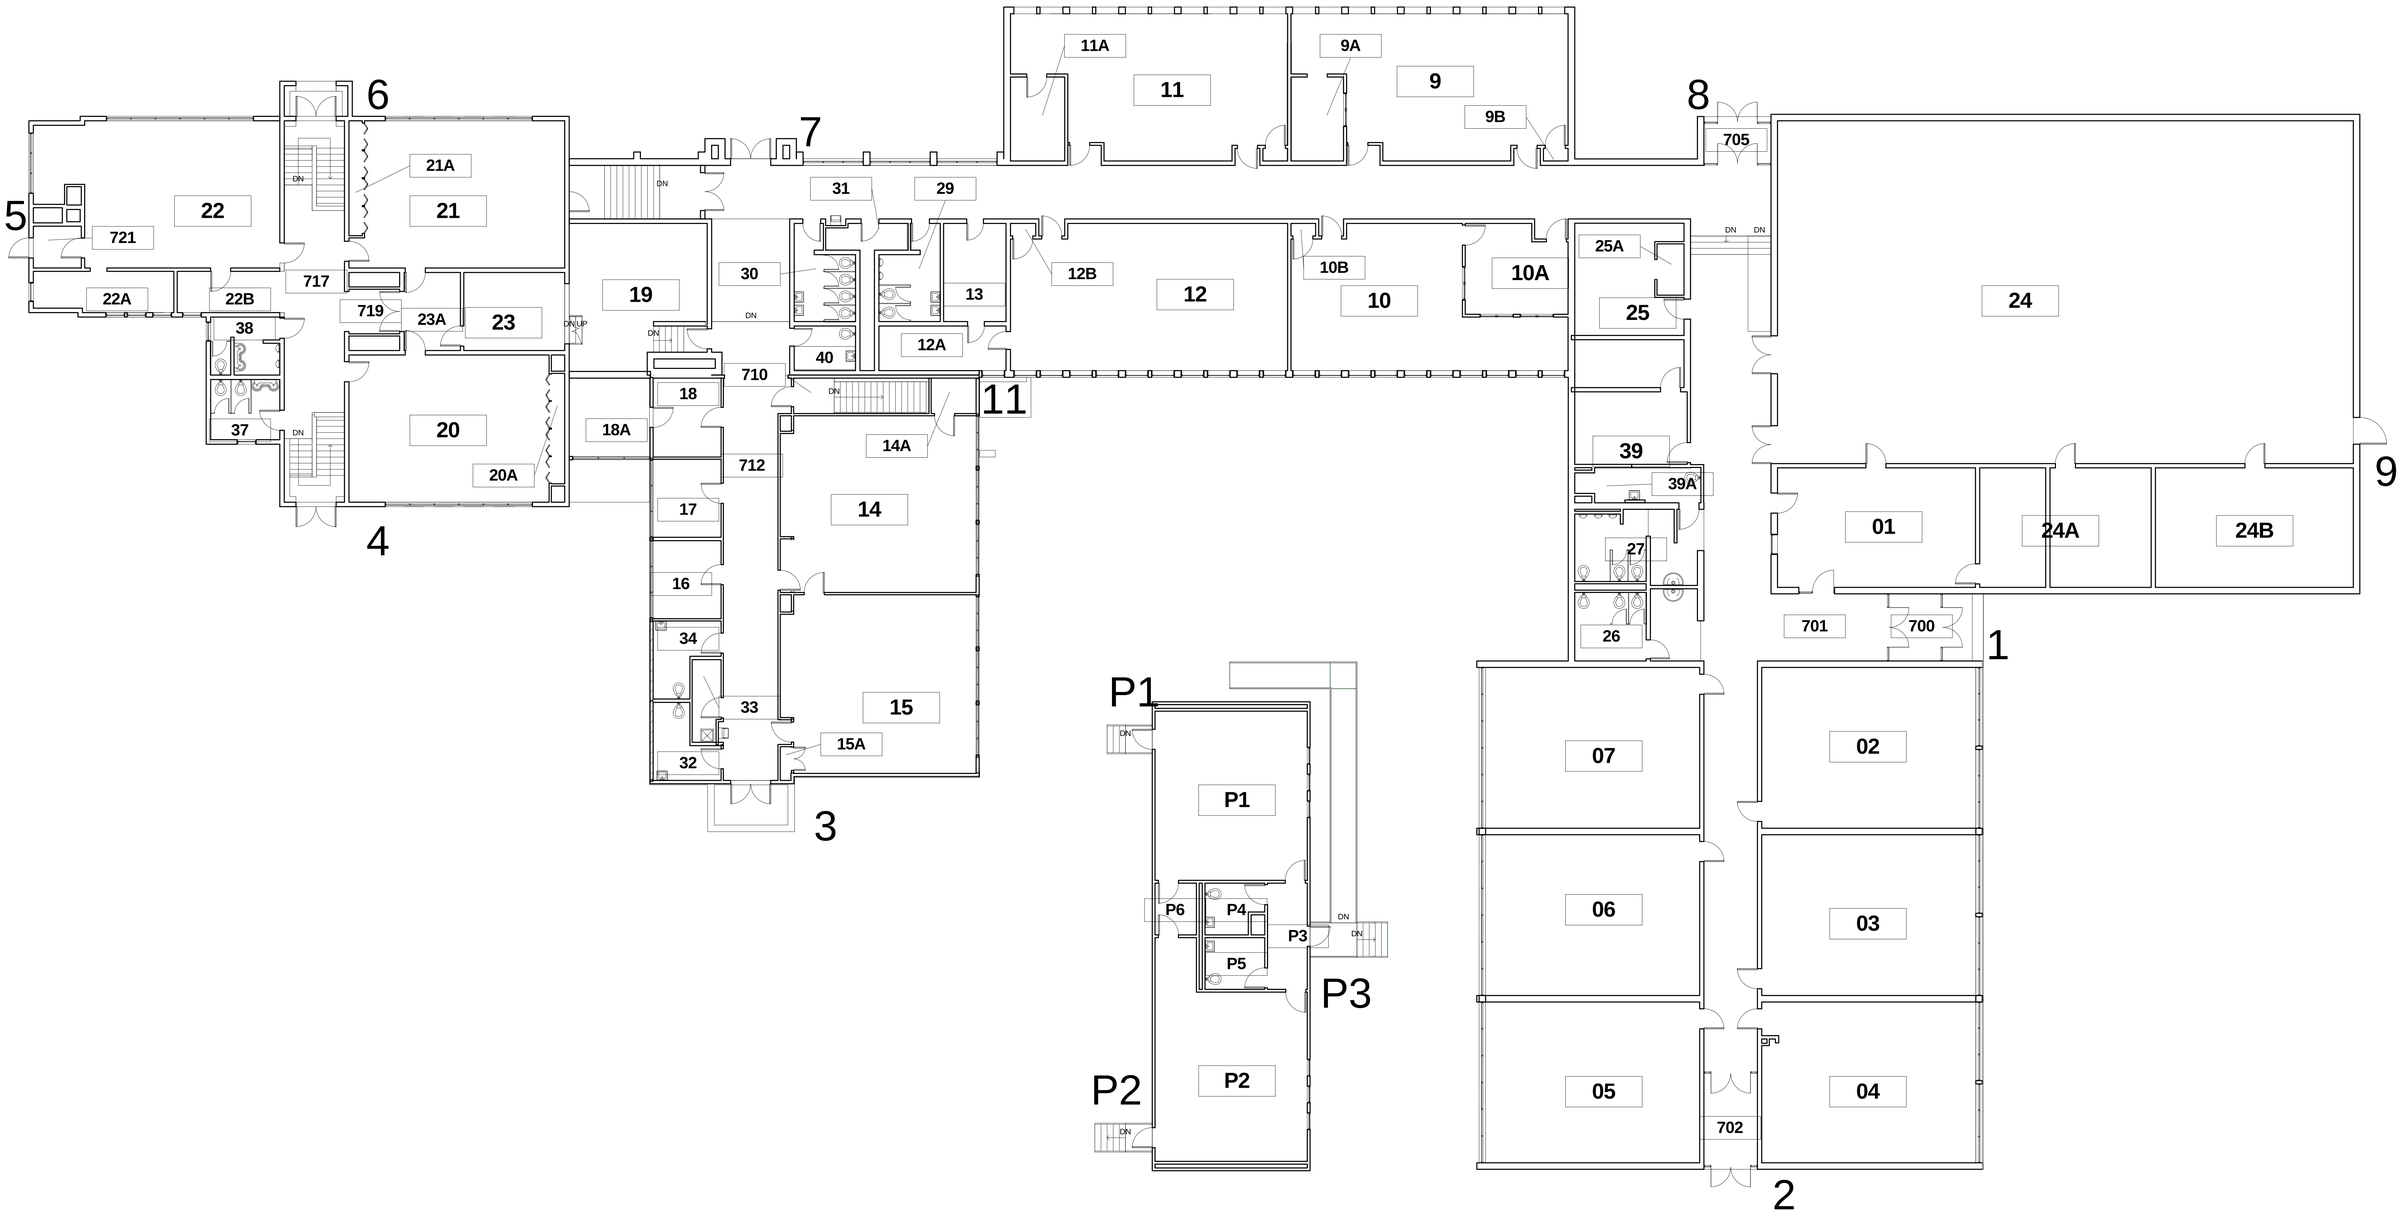

Rochester Public Schools

Golden Hill Education Center
Floor Plan Main Level

NOT TO BE USED FOR CONSTRUCTION
CONTACT CONSTRUCTION SERVICES WITH CORRECTION

Date	Issue Date
Drawn By	Author
1/2/2014 10:44:39 AM	

AP110