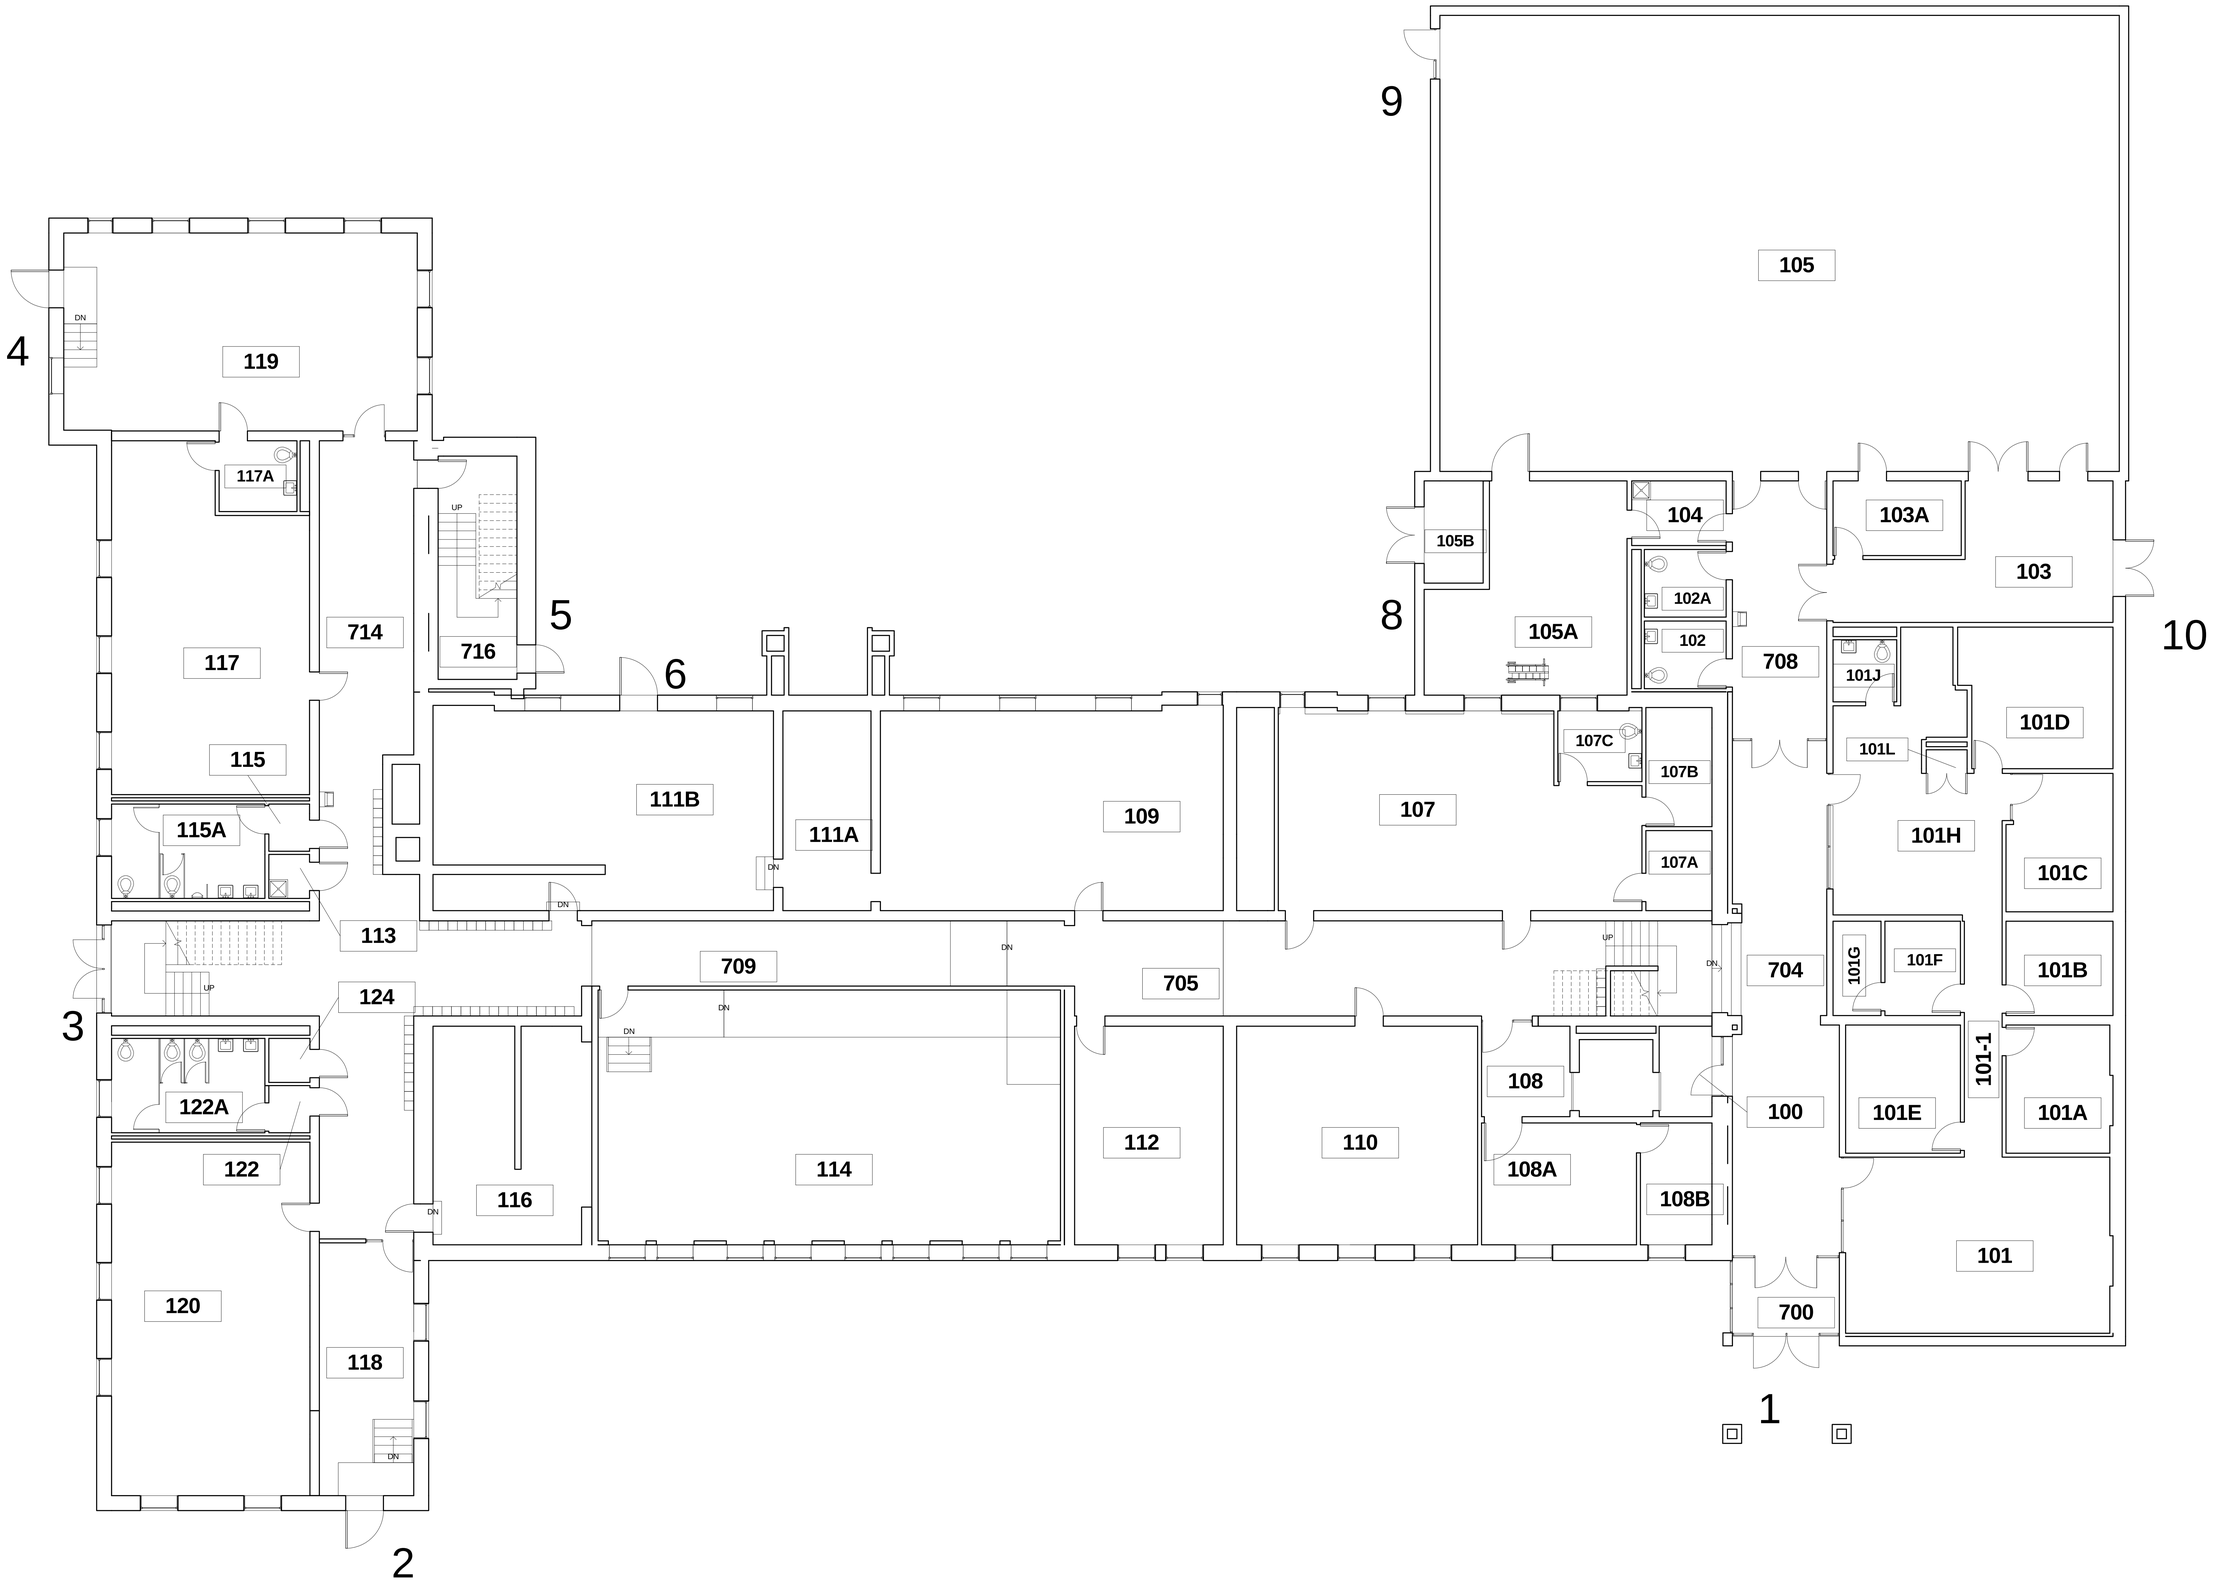



Rochester Public Schools

Nathaniel Hawthorne Education Center
Main Floor Plan

NOT TO BE USED FOR CONSTRUCTION
CONTACT CONSTRUCTION SERVICES WITH CORRECTION

Date	Issue Date
Drawn By	Author
1/2/2014 10:47:30 AM	

AP110

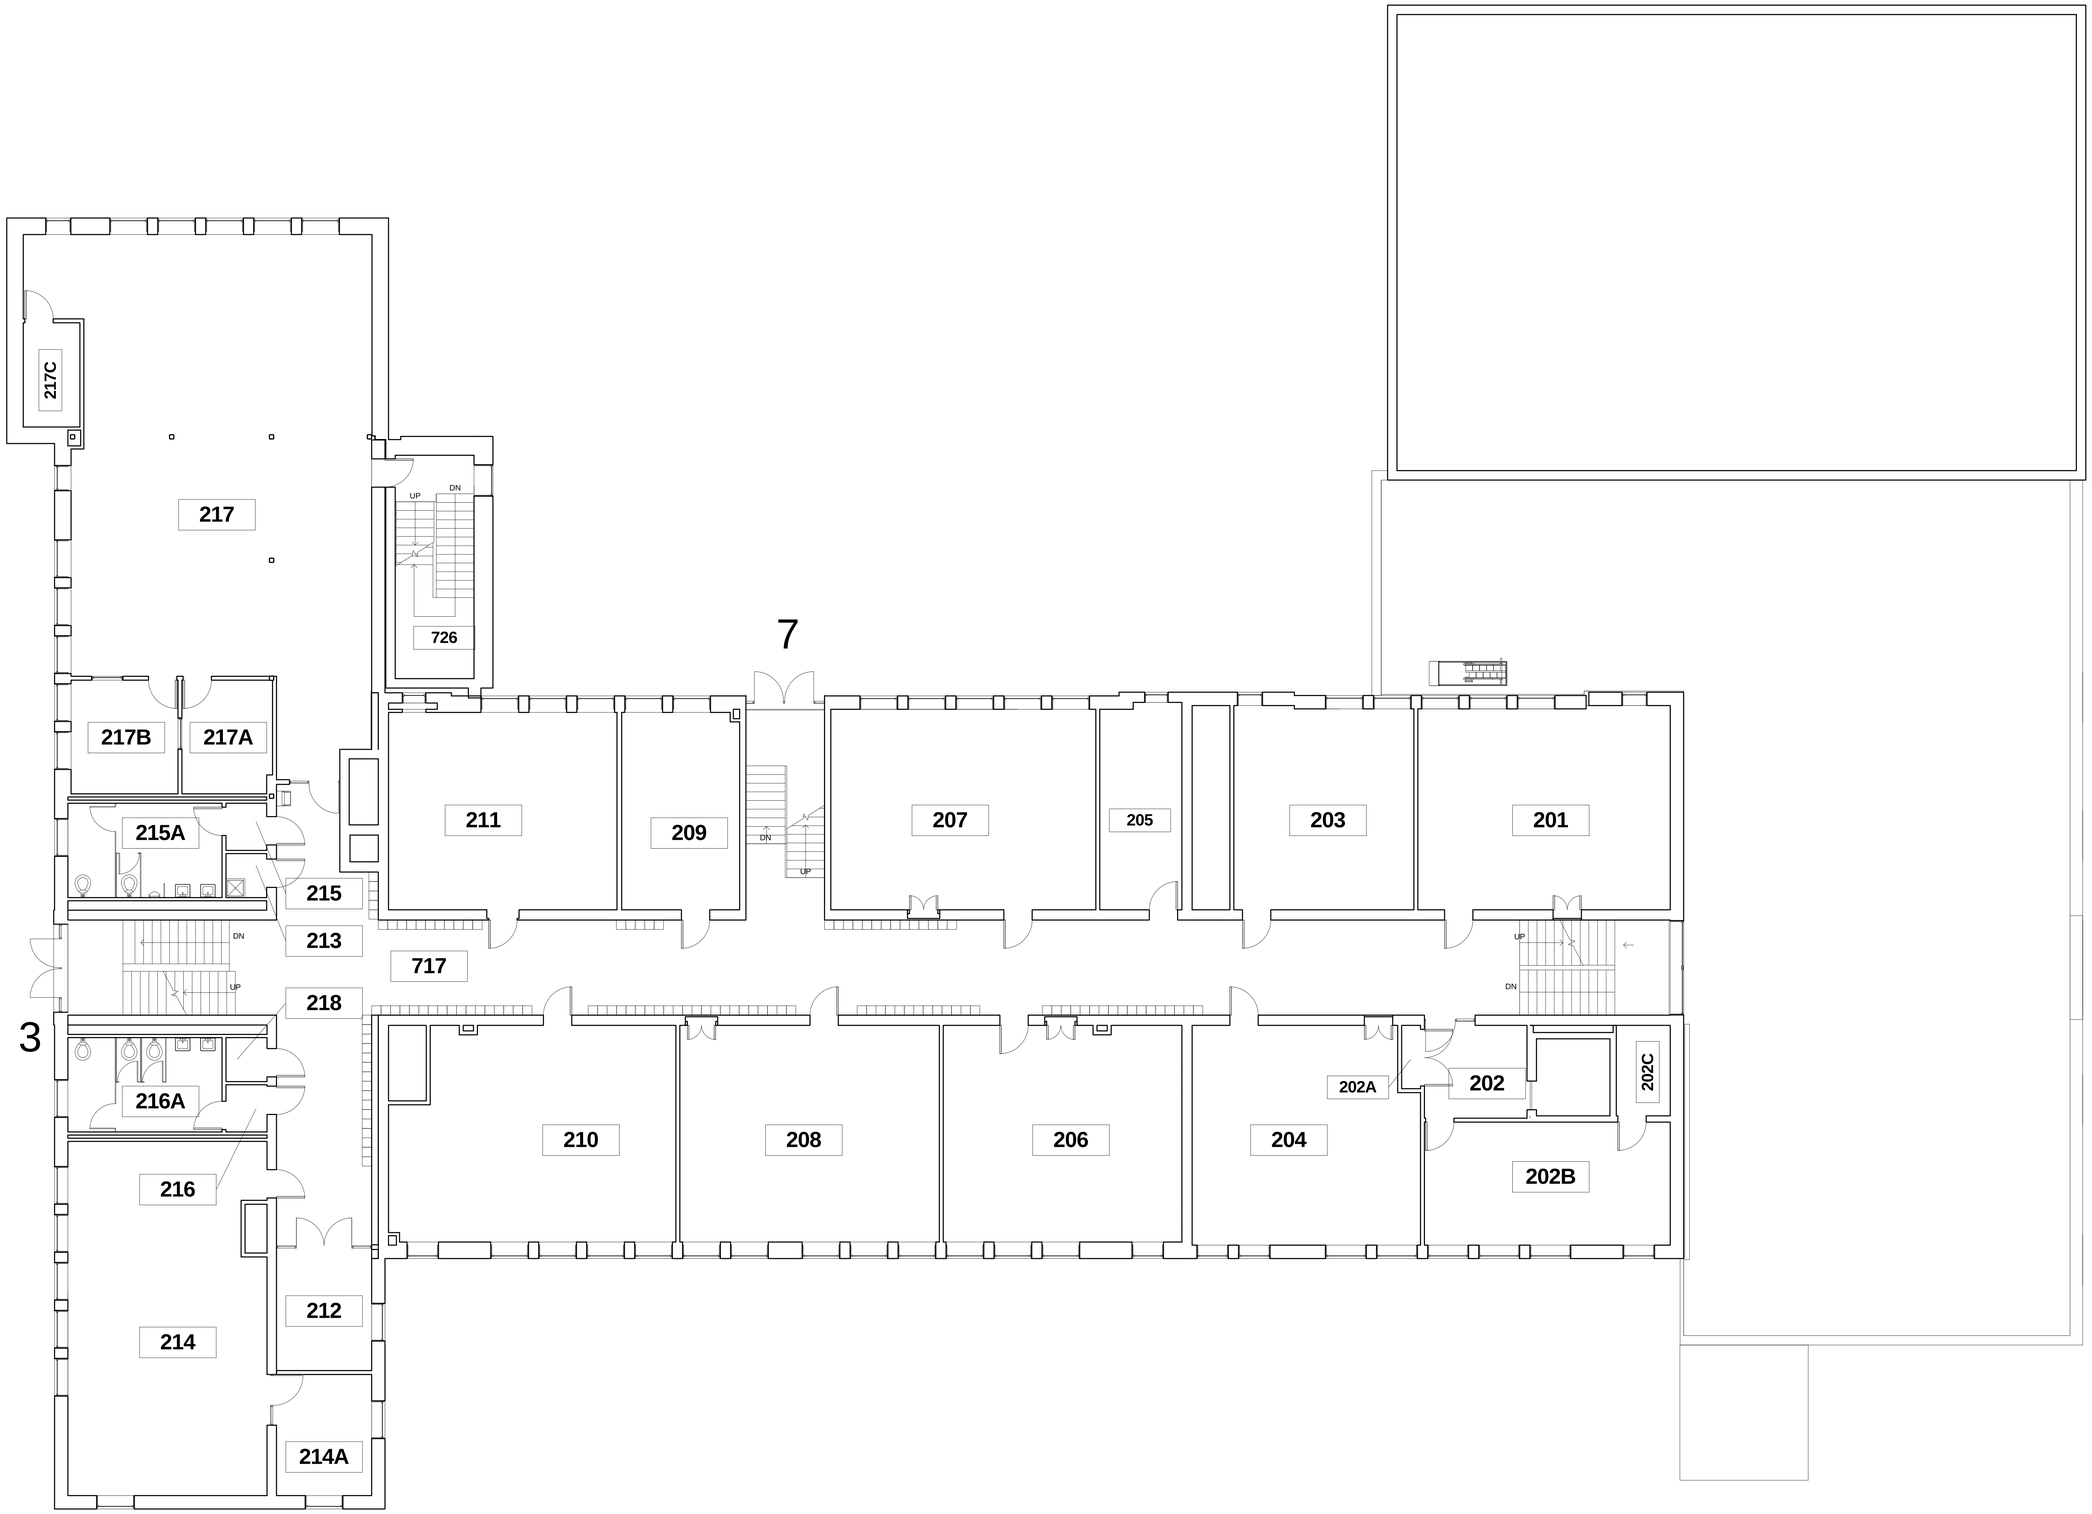

Rochester Public Schools


Community Education

Nathaniel Hawthorne Education Center
Second Floor Plan

NOT TO BE USED FOR CONSTRUCTION
CONTACT CONSTRUCTION SERVICES WITH CORRECTION

Date	Issue Date
Drawn By	Author
1/2/2014 10:47:31 AM	

AP120

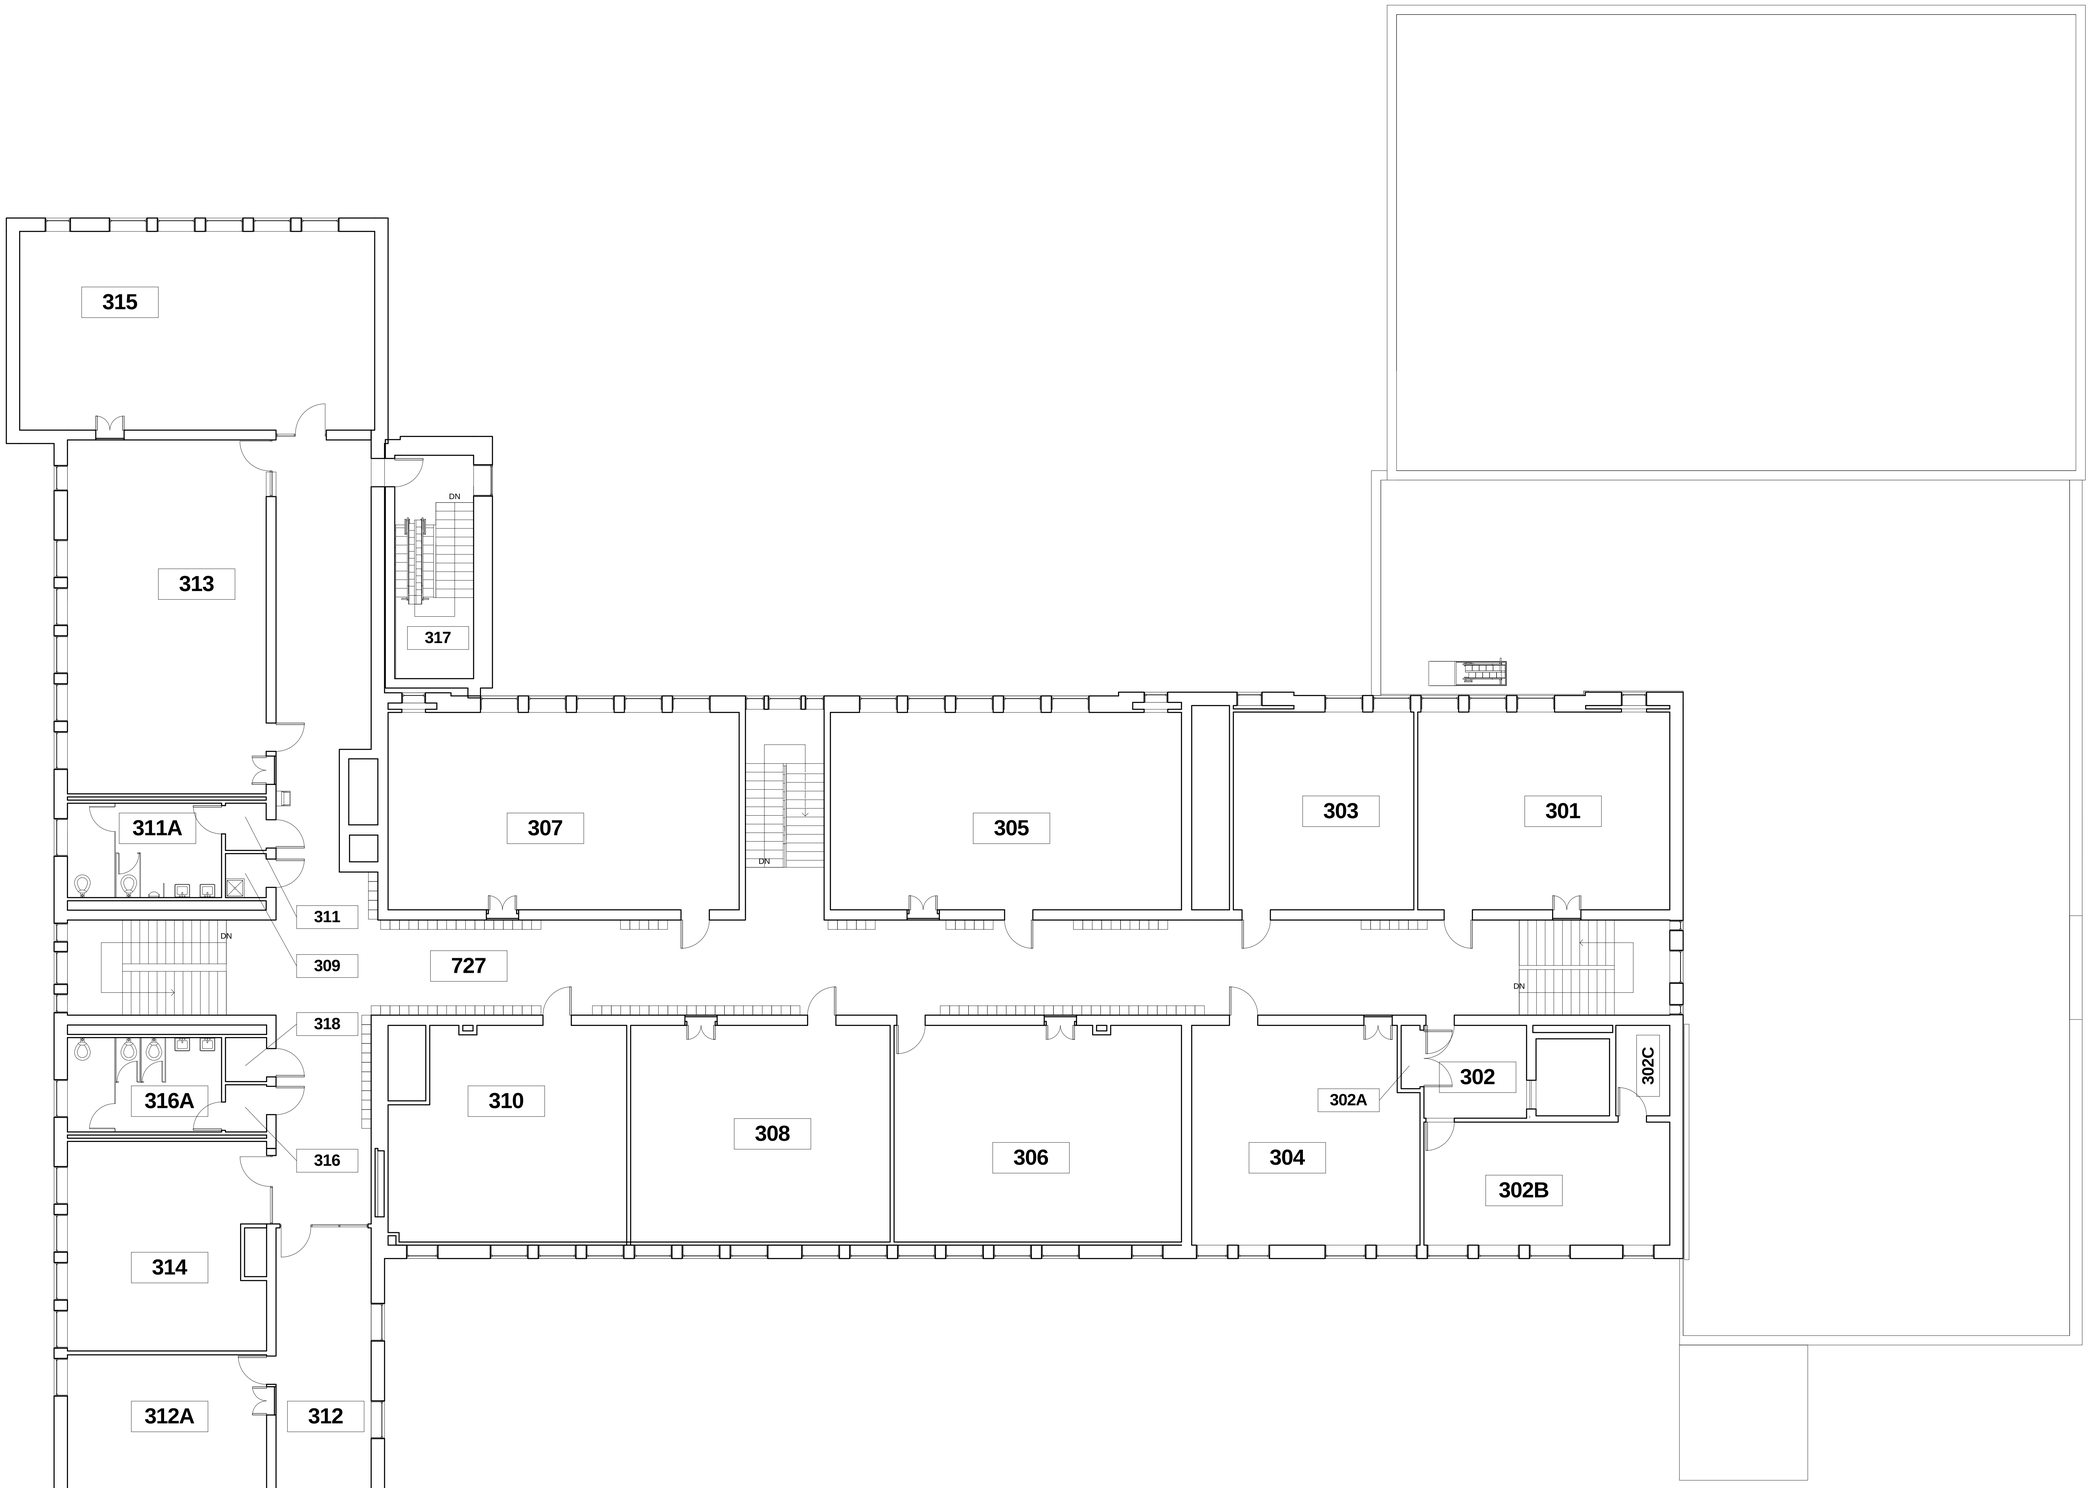

Rochester Public Schools

Community Education

Nathaniel Hawthorne Education Center
Third Floor Plan

NOT TO BE USED FOR CONSTRUCTION
CONTACT CONSTRUCTION SERVICES WITH CORRECTION

Date	Issue Date
Drawn By	Author
1/2/2014 10:47:31 AM	

AP130