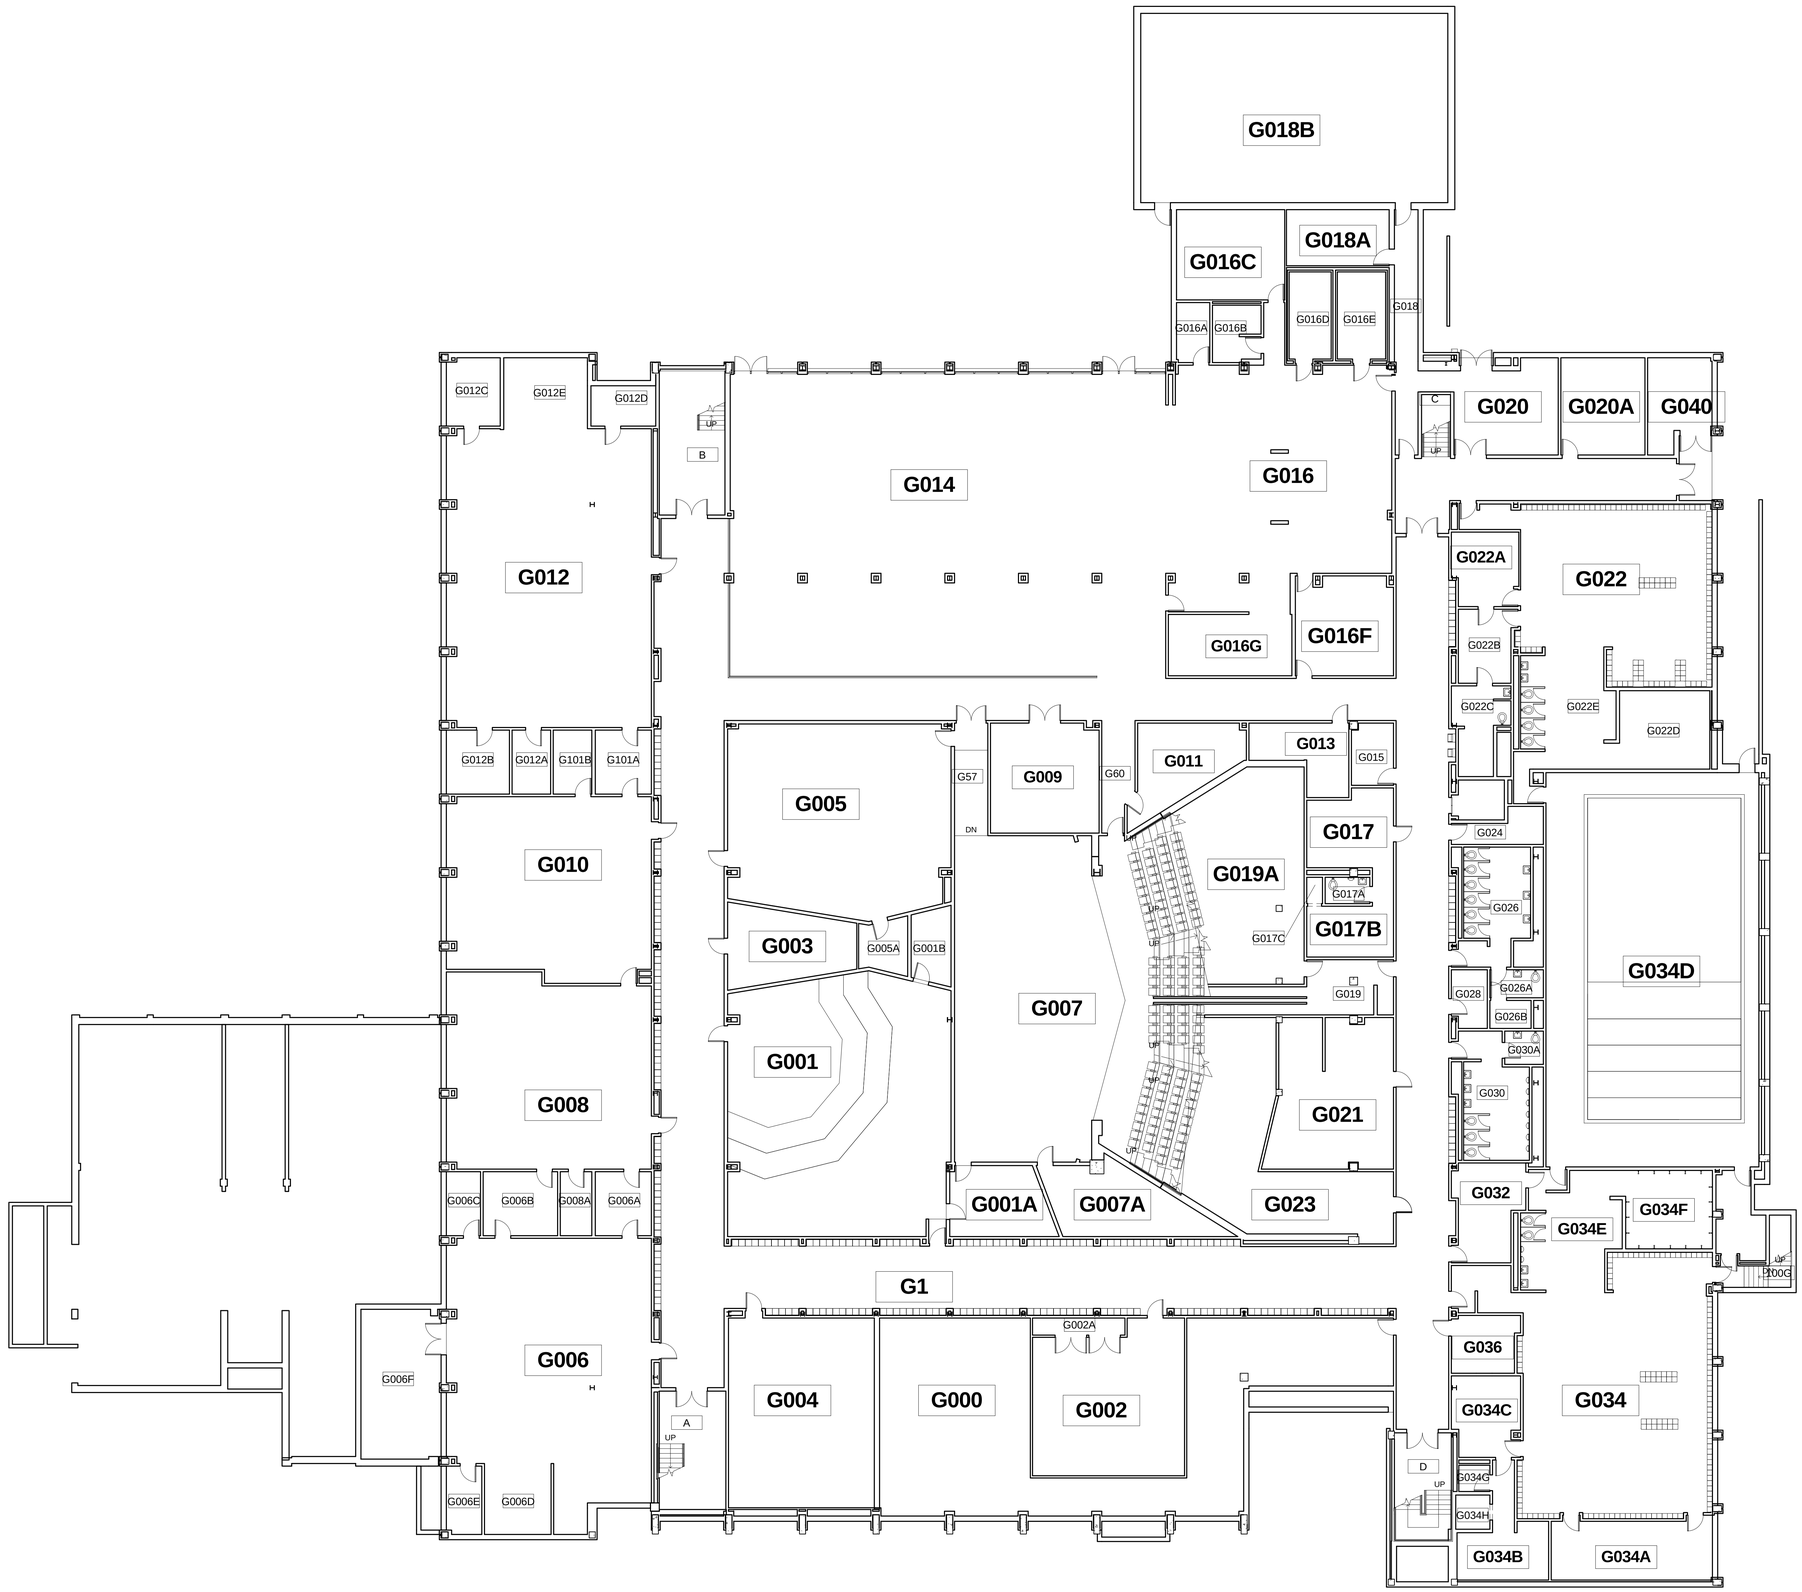


Rochester Public Schools

John Adams Middle School


Lower Floor Plan

NOT TO BE USED FOR CONSTRUCTION

CONTACT CONSTRUCTION SERVICES WITH CORRECTIONS

Date	Issue Date
Drawn By	WRB
1/2/2014 10:54:47 AM	

AP100

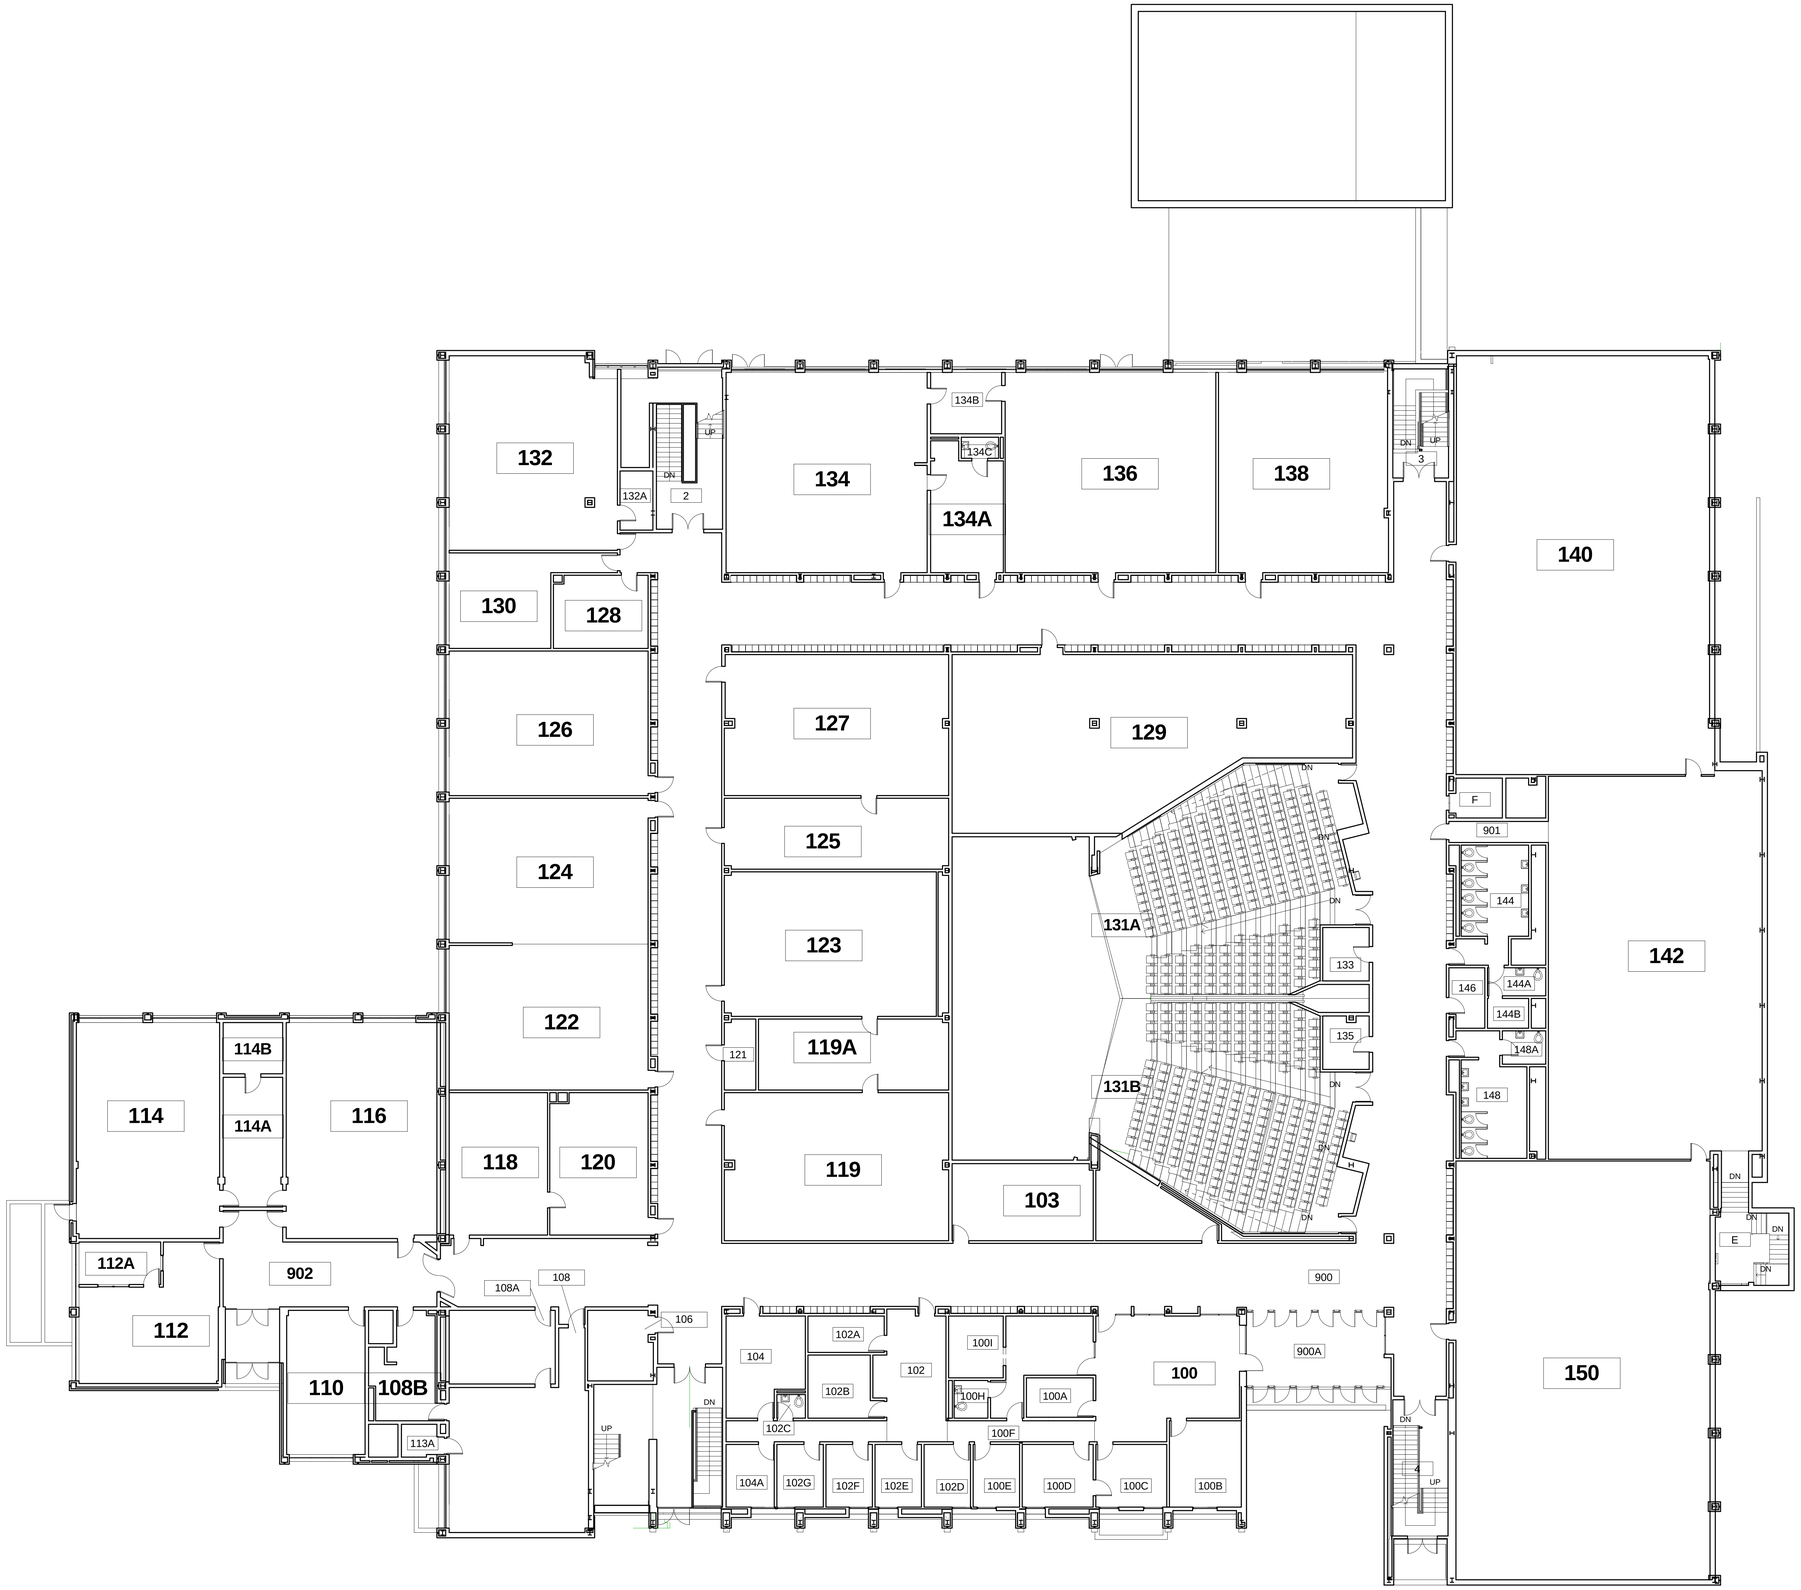

Rochester Public Schools

John Adams Middle School
Main Floor Plan

NOT TO BE USED FOR CONSTRUCTION

CONTACT CONSTRUCTION SERVICES WITH CORRECTIONS

Date	Issue Date
Drawn By	Author
1/2/2014 10:54:50 AM	

AP110



Rochester Public Schools

John Adams Middle School
Second Floor Plan

NOT TO BE USED FOR CONSTRUCTION

CONTACT CONSTRUCTION SERVICES WITH CORRECTIONS

Date	Issue Date
Drawn By	Author
1/2/2014 10:54:54 AM	

AP120