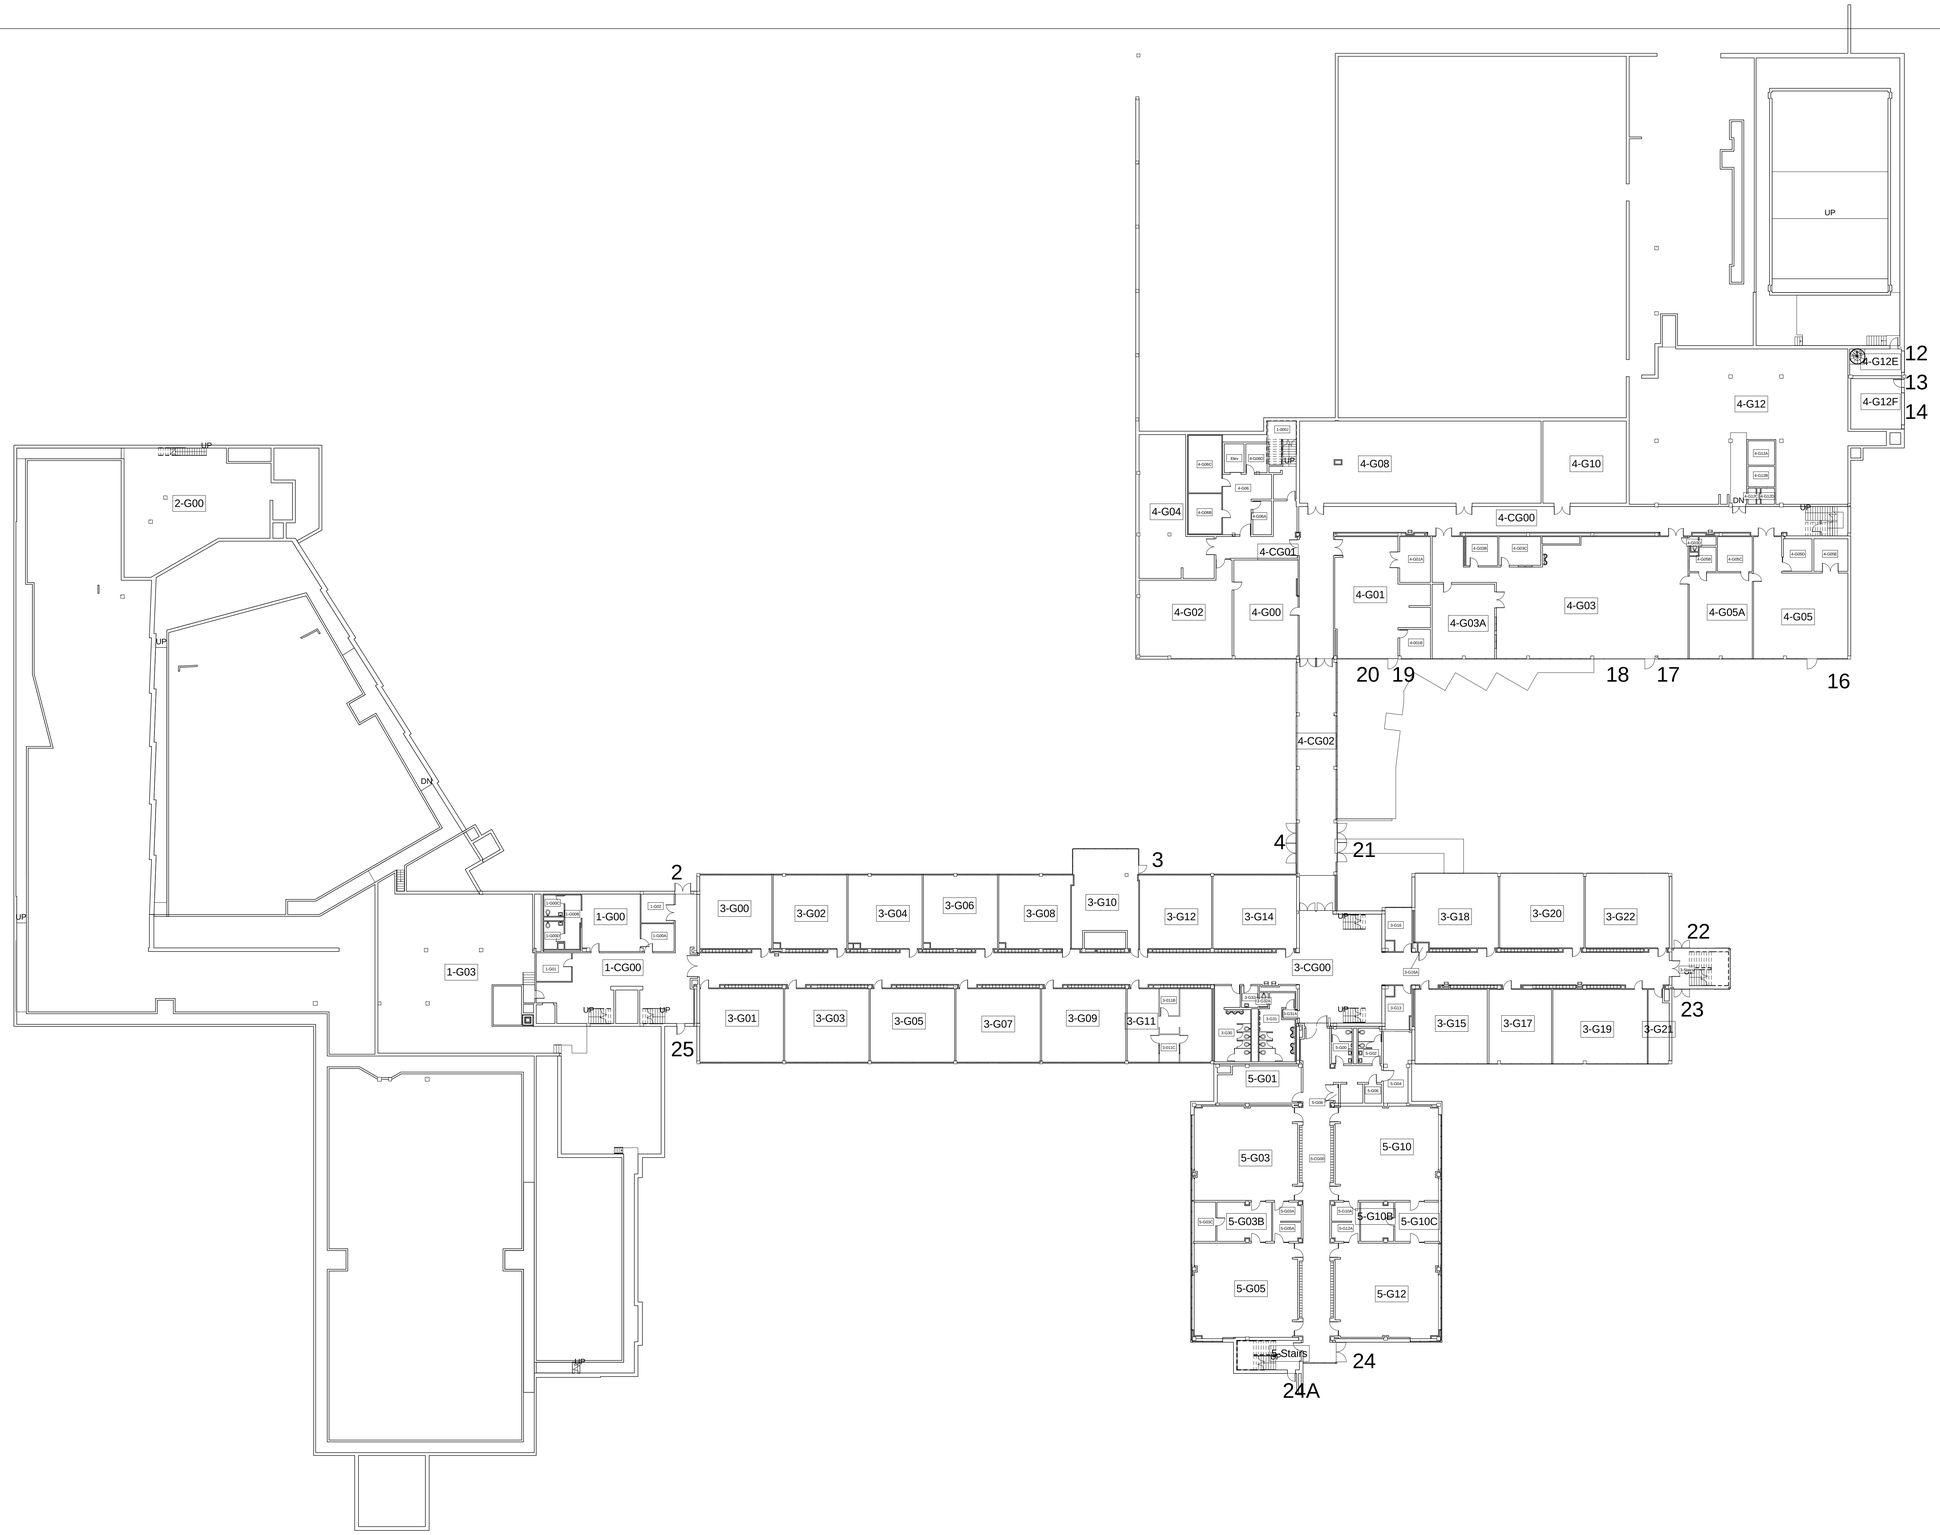



Rochester Public Schools

# John Marshall High School


## Ground Floor Floor Plan

NOT TO BE USED FOR CONSTRUCTION

CONTACT CONSTRUCTION SERVICES WITH CORRECTIONS

| | |
|---|---|
| Date | Issue Date |
| Drawn By | Author |
| 1/2/2014 10:56:59 AM | |

AP100

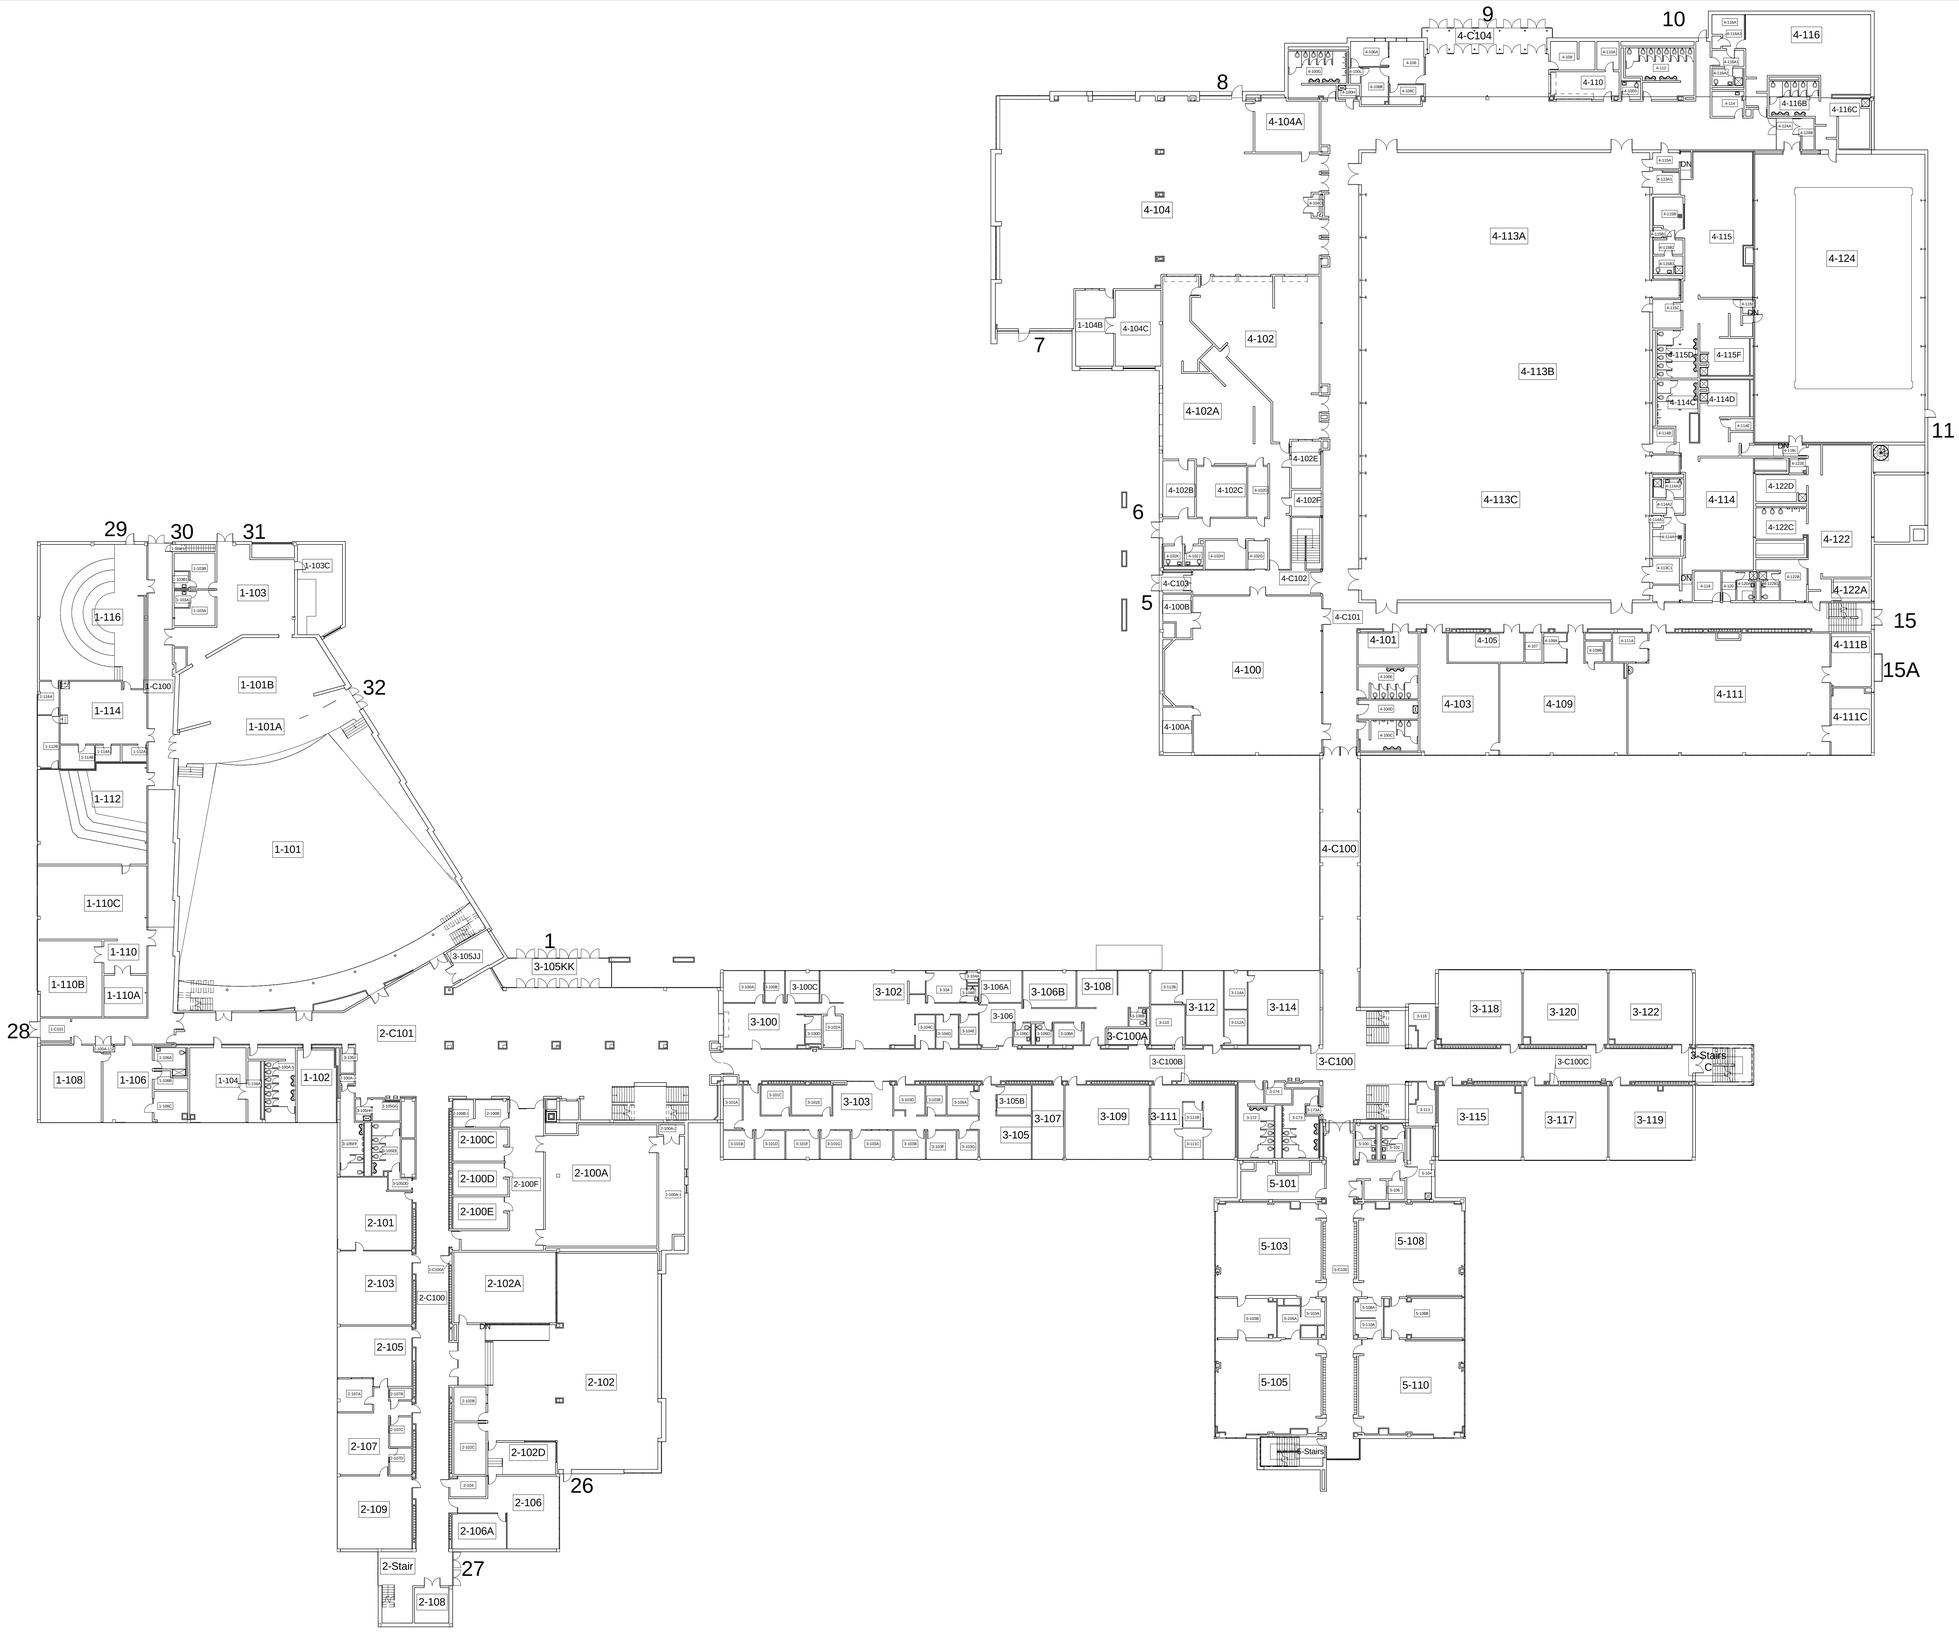



# Rochester Public Schools

# John Marshall High School
## Main Floor Room Floor Plan

NOT TO BE USED FOR CONSTRUCTION
CONTACT CONSTRUCTION SERVICES WITH CORRECTIONS

| | |
|---|---|
| Date | Issue Date |
| Drawn By | Author |
| 1/2/2014 10:57:05 AM | |

AP110

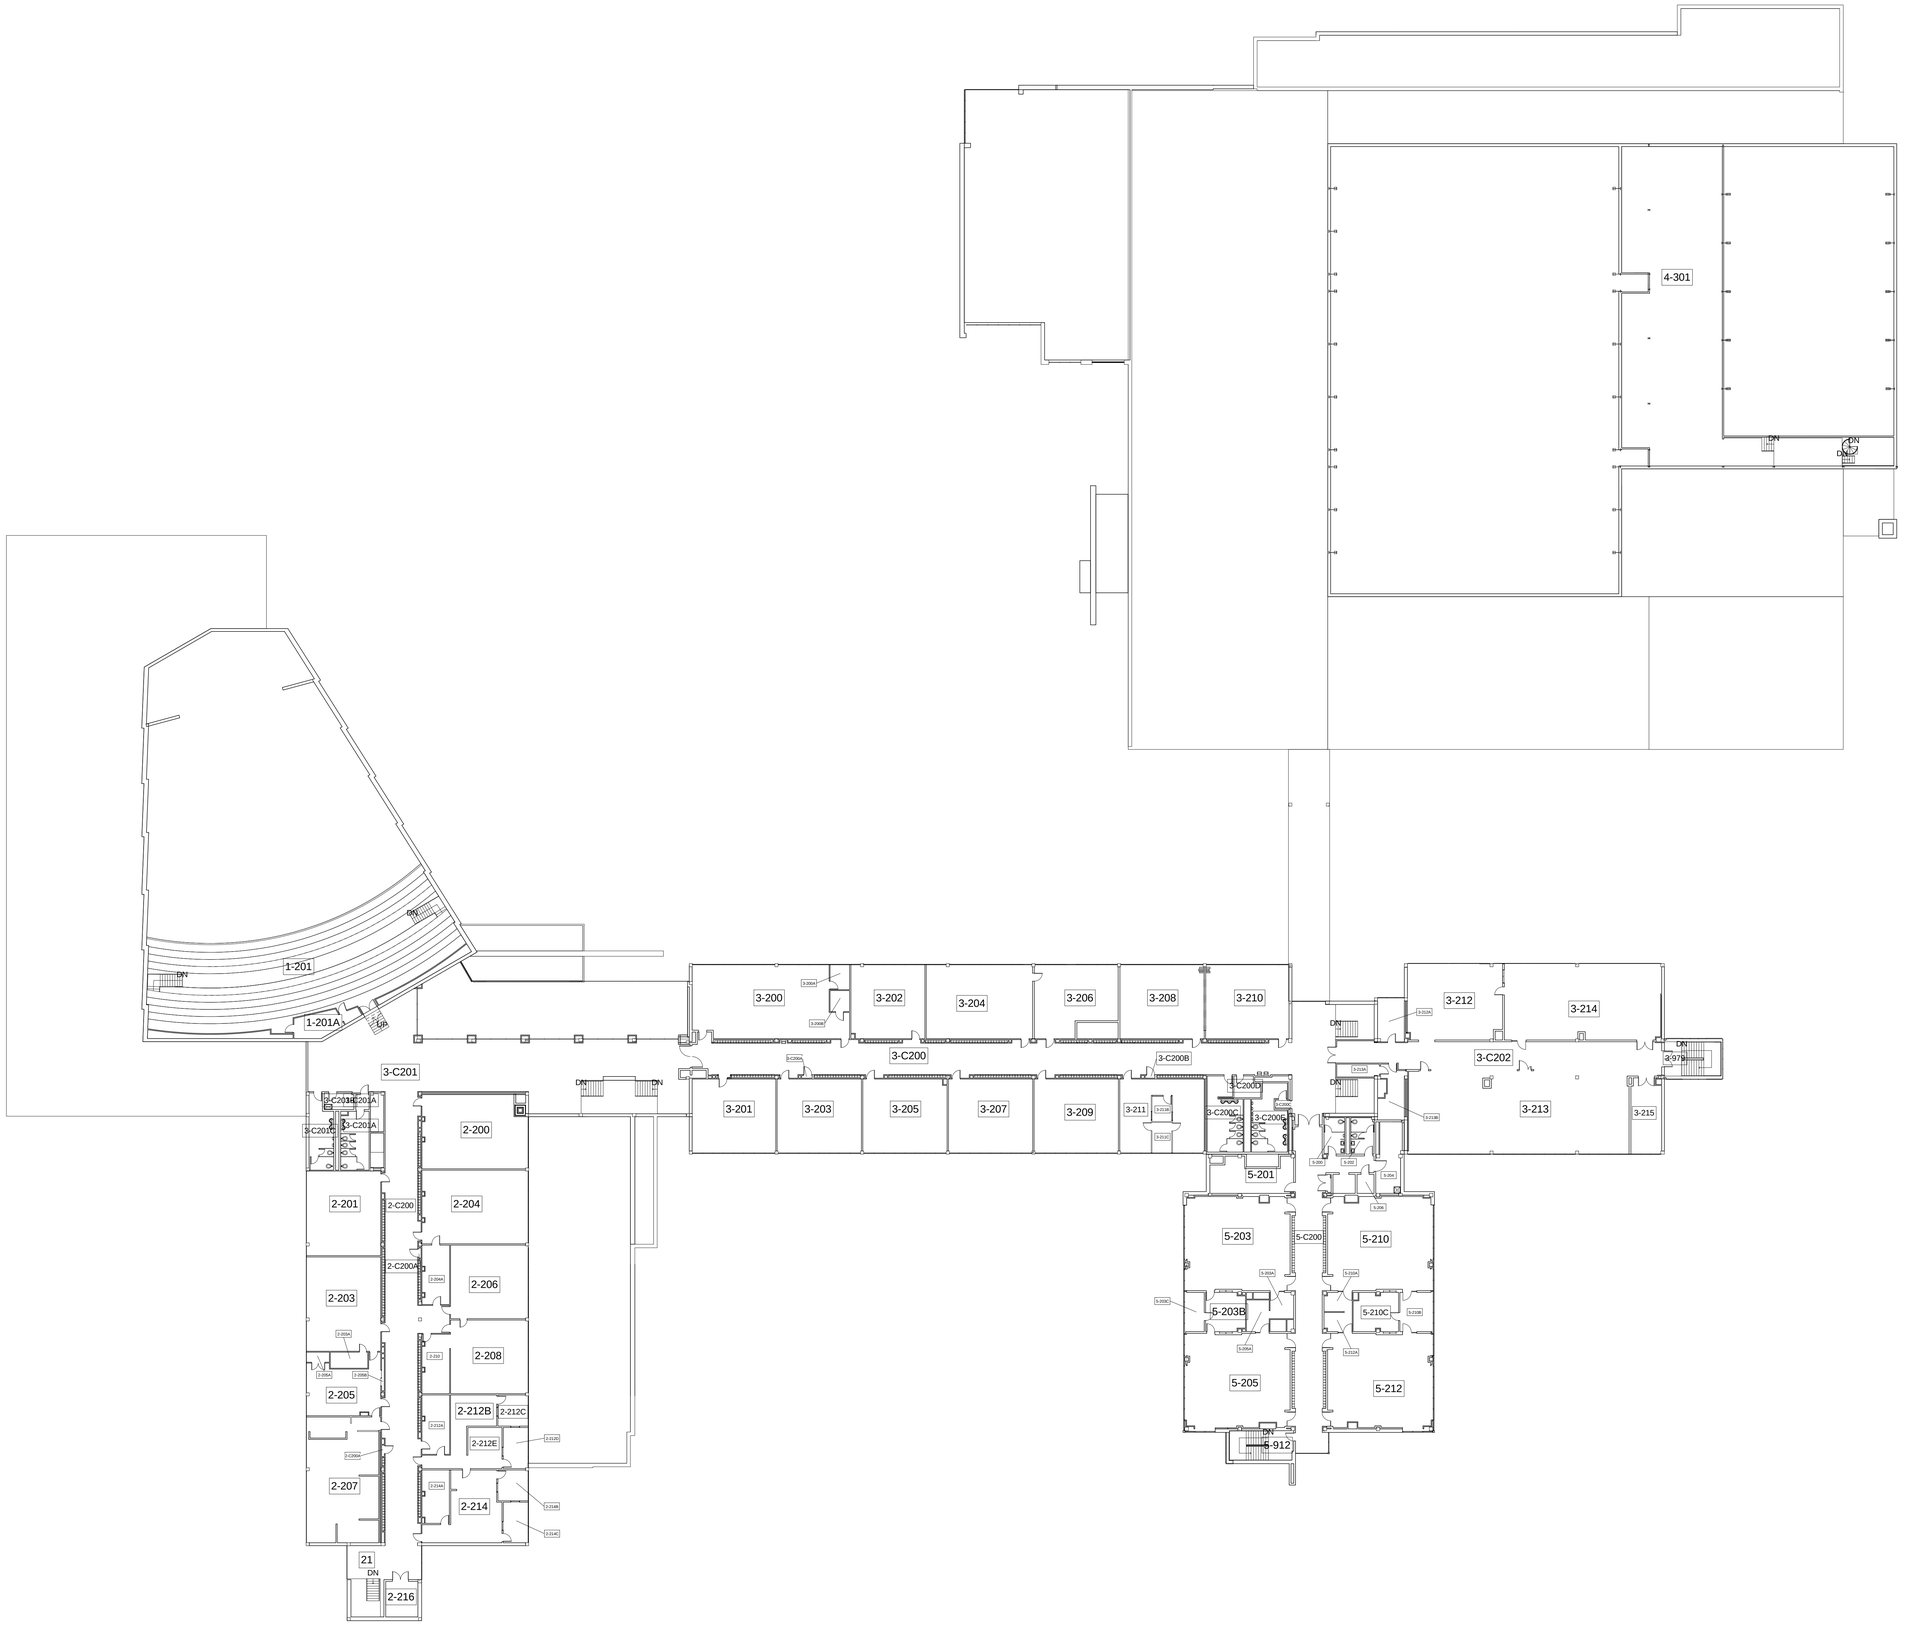


# Rochester Public Schools

# John Marshall High School
## Second Floor Room Floor Plan

NOT TO BE USED FOR CONSTRUCTION
CONTACT CONSTRUCTION SERVICES WITH CORRECTIONS

| | |
|---|---|
| Date | Issue Date |
| Drawn By | Author |
| 1/2/2014 10:57:08 AM | |

AP120