

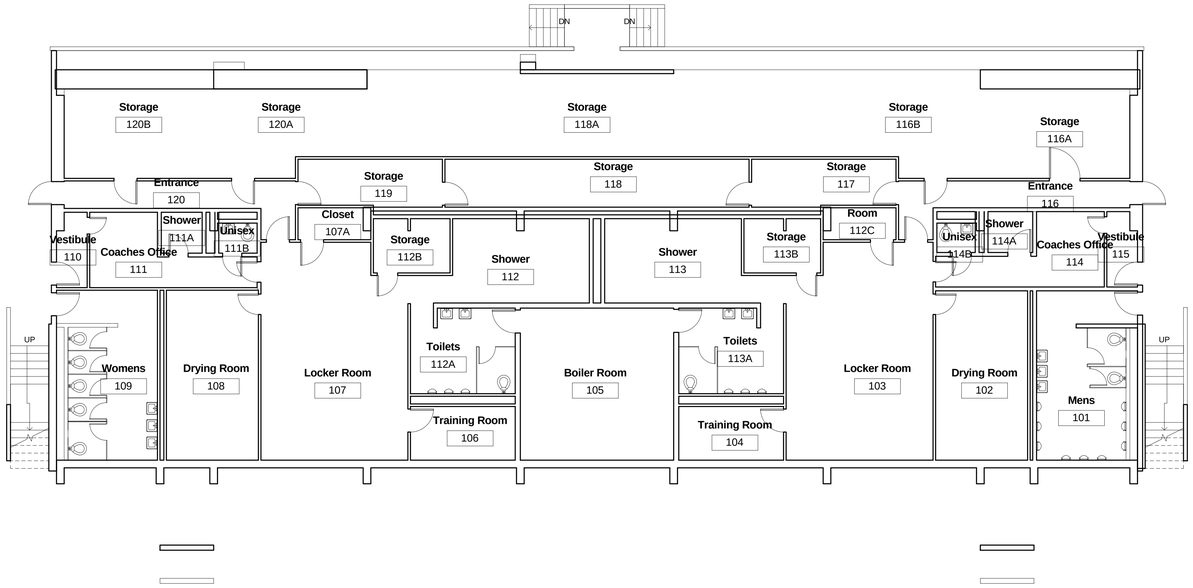



1 Level 1
1/8" = 1'-0"

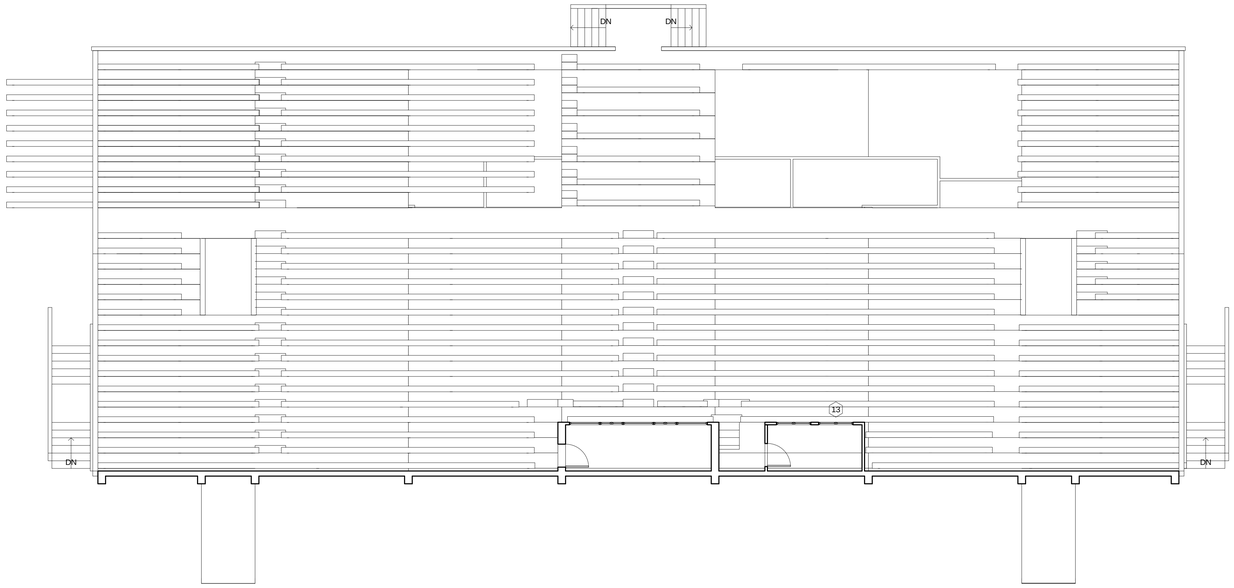

3 Level 4 Lower Press Box
1/8" = 1'-0"

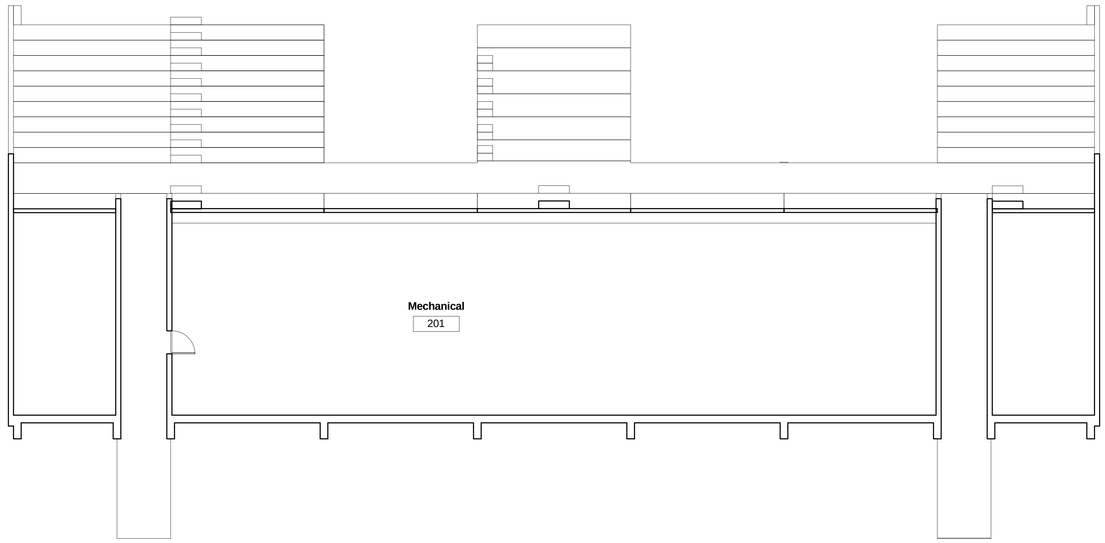

2 Level 1A
1/8" = 1'-0"

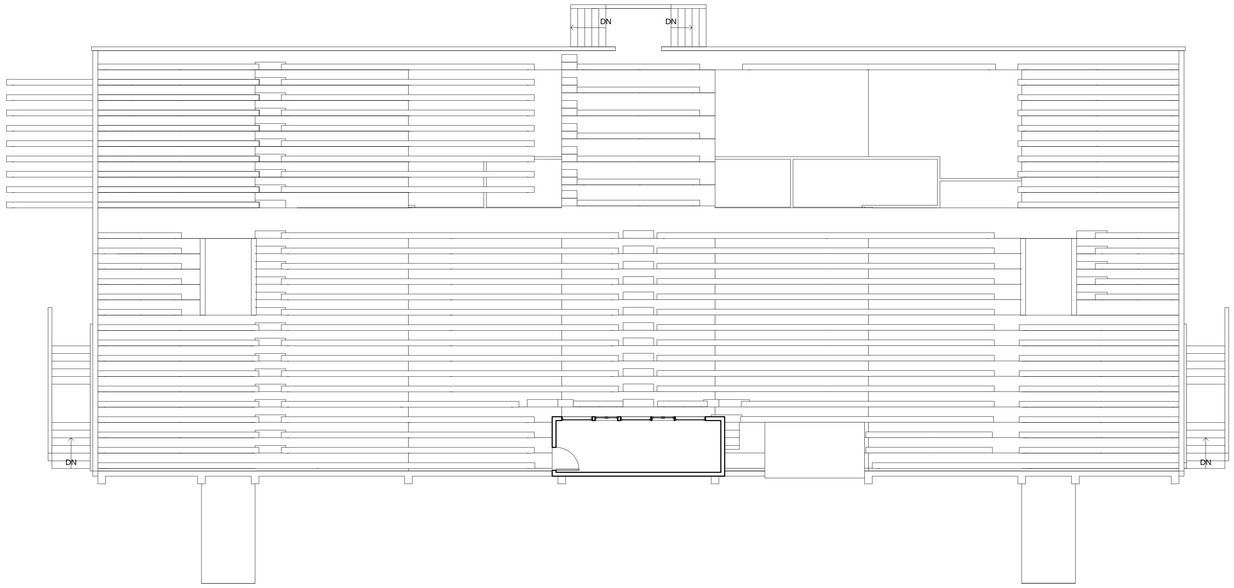

4 Level 5 Upper Press Box
1/8" = 1'-0"

Rochester Public Schools

John Marshall High School Stadium
Floor Plans

NOT TO BE USED FOR CONSTRUCTION
CONTACT CONSTRUCTION SERVICES WITH CORRECTIONS

Date	Issue Date
Drawn By	Author
1/2/2014 11:00:28 AM	

AP110