
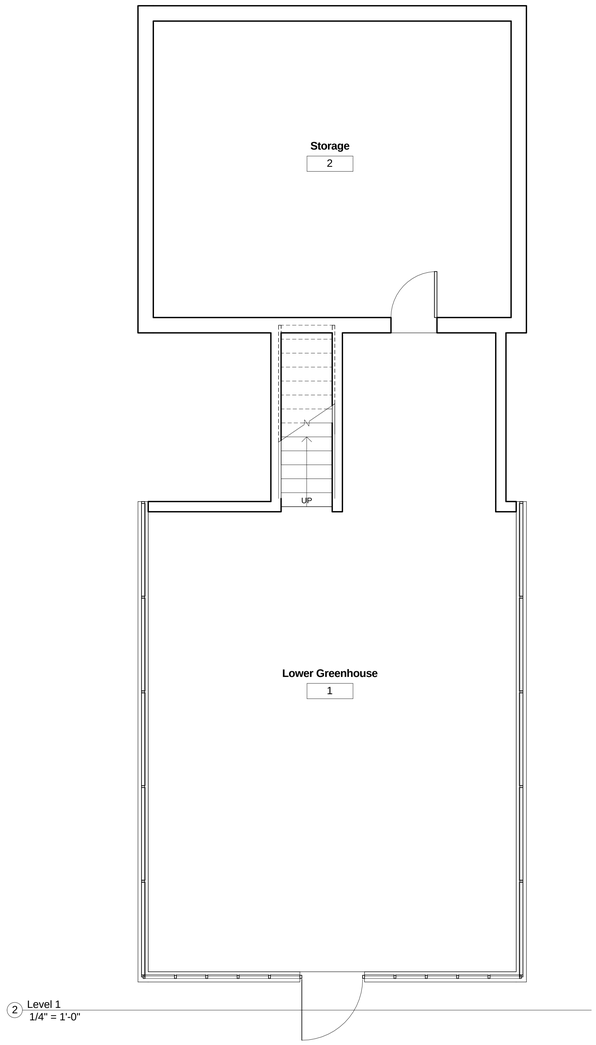


2 Level 1
1/4" = 1'-0"

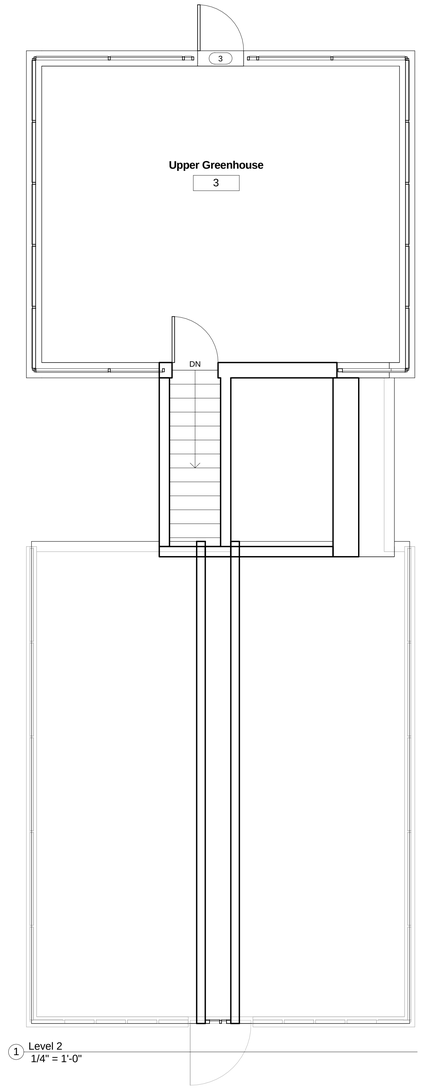

1 Level 2
1/4" = 1'-0"

Rochester Public Schools

John Marshall Greenhouse
Floor Plans

NOT TO BE USED FOR CONSTRUCTION
CONTACT CONSTRUCTION SERVICES WITH CORRECTIONS

Date 22 Jan 2011
Drawn By Author
1/2/2014 10:58:40 AM

AP110