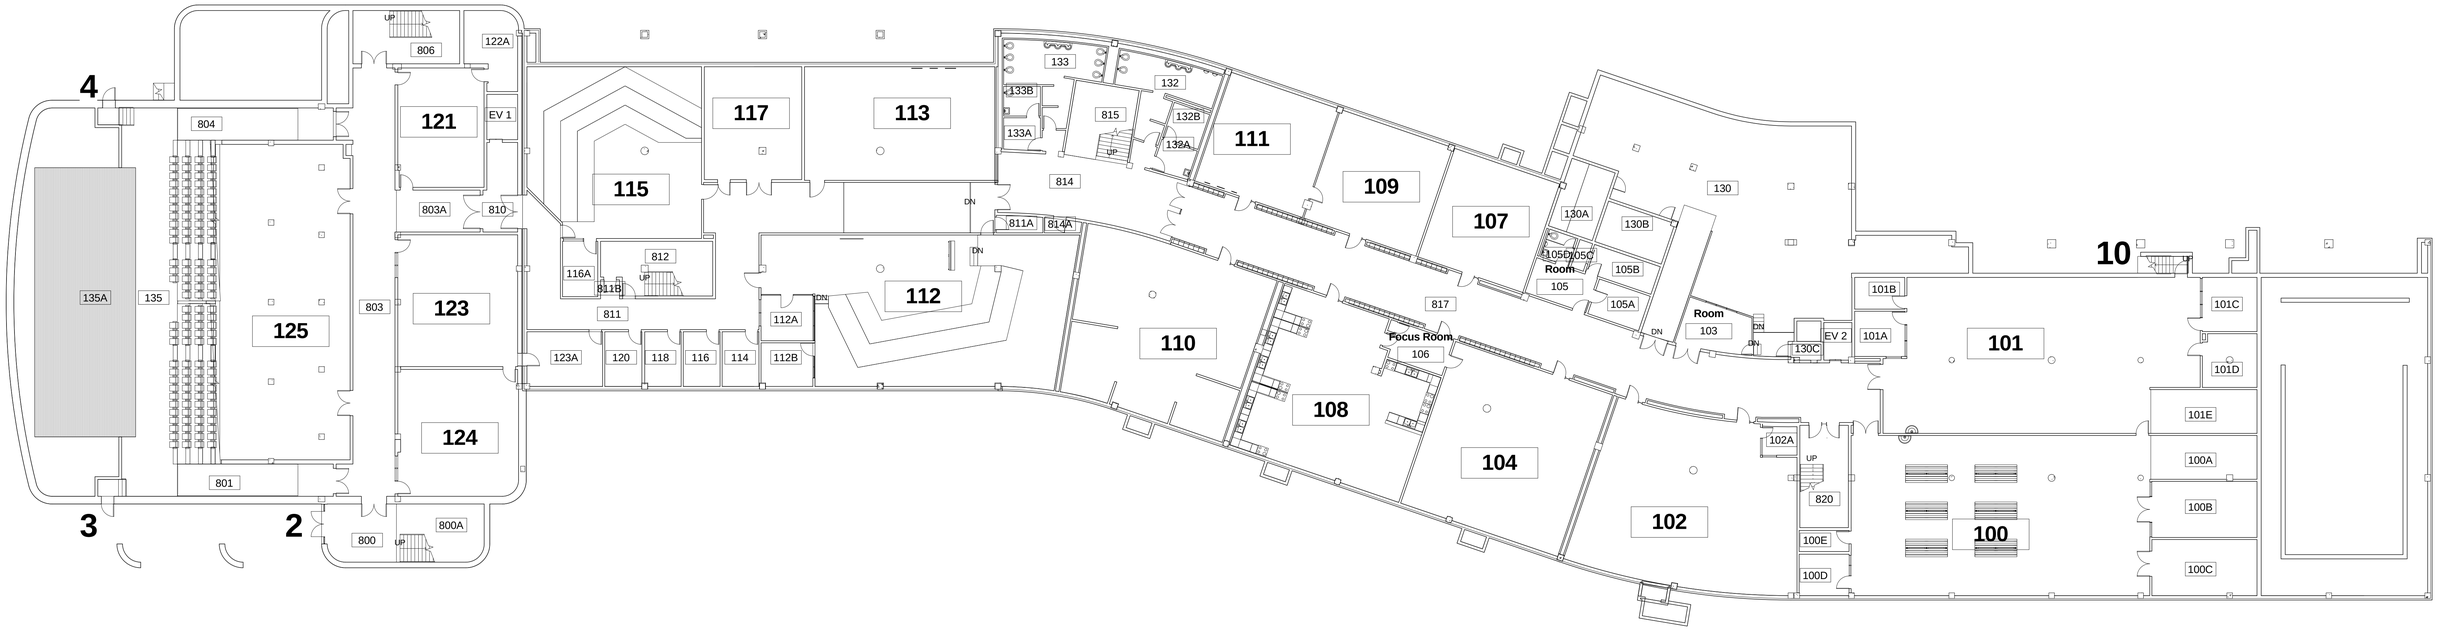


Rochester Public Schools

Frank B. Kellogg Middle School


Level 1 Ground Floor Plan

NOT TO BE USED FOR CONSTRUCTION

CONTACT CONSTRUCTION SERVICES WITH CORRECTIONS

Date	29 March, 2010
Drawn By	Author
1/10/2014 7:54:48 AM	

AP110

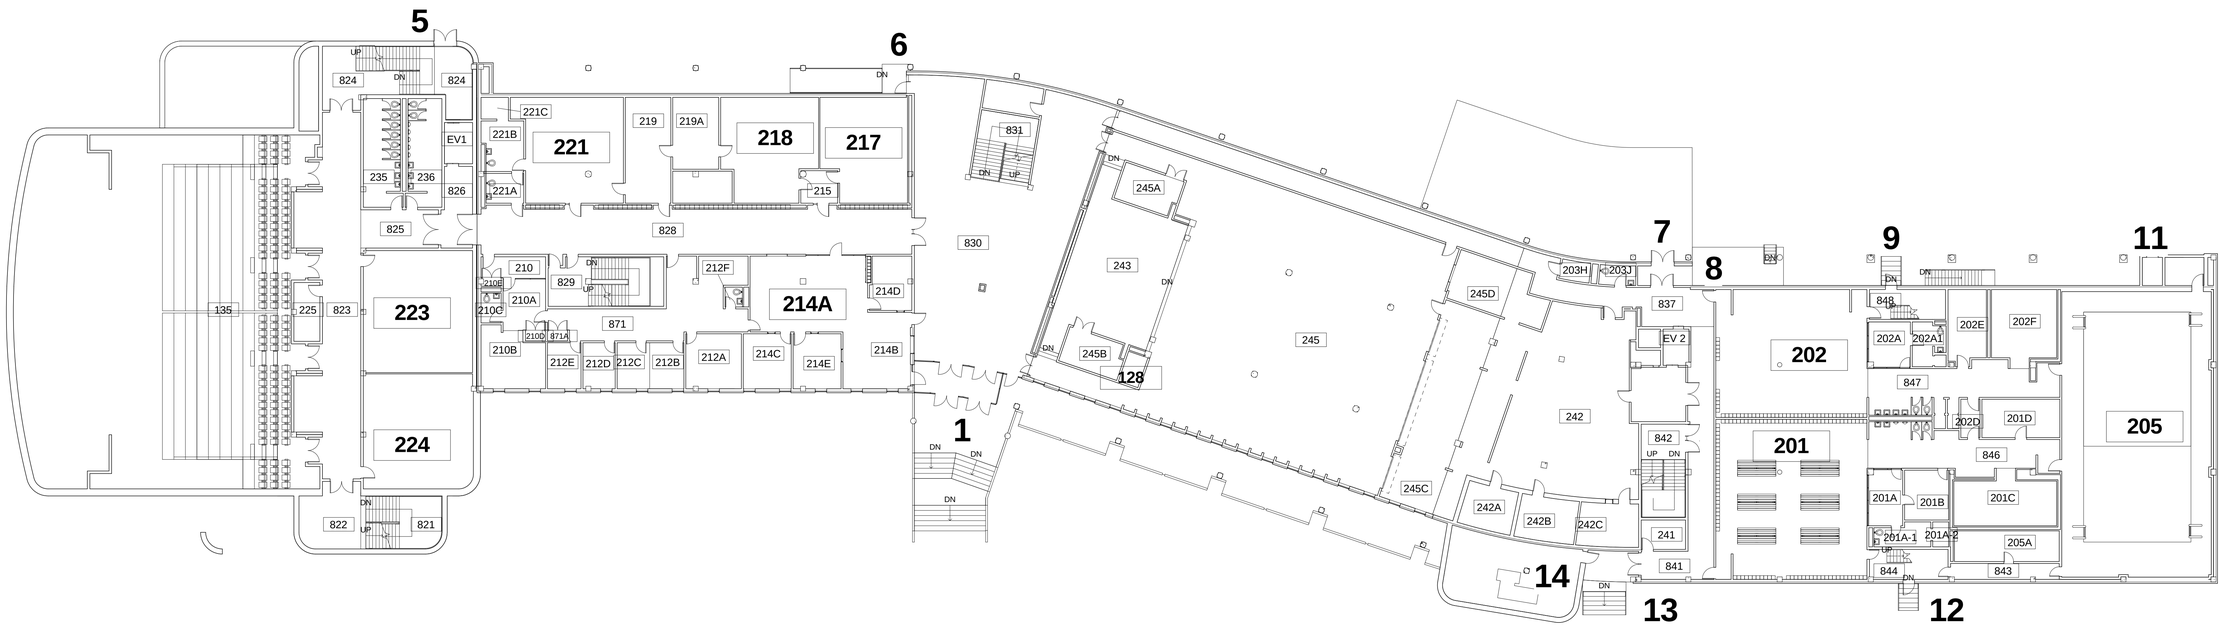


Rochester Public Schools

Frank B. Kellogg Middle School
Level 2 Main Floor Plan

NOT TO BE USED FOR CONSTRUCTION
CONTACT CONSTRUCTION SERVICES WITH CORRECTIONS

Date 29 March, 2010
Drawn By Author
1/10/2014 7:54:49 AM

AP120

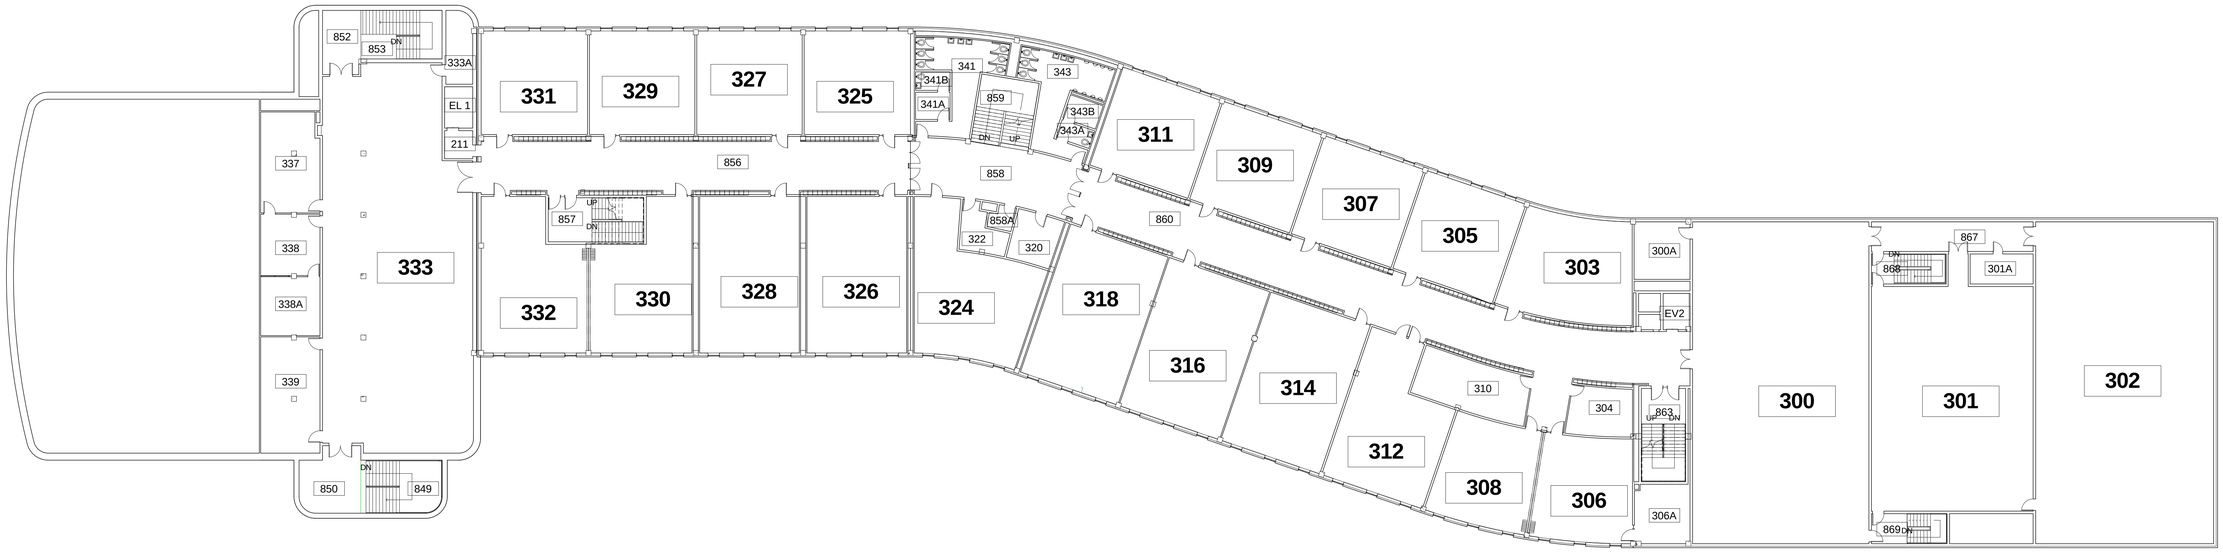


Rochester Public Schools

Frank B. Kellogg Middle School
Level 3 Third Floor Plan

NOT TO BE USED FOR CONSTRUCTION
CONTACT CONSTRUCTION SERVICES WITH CORRECTIONS

Date	29 March, 2010
Drawn By	Author
1/10/2014 7:54:50 AM	

AP130

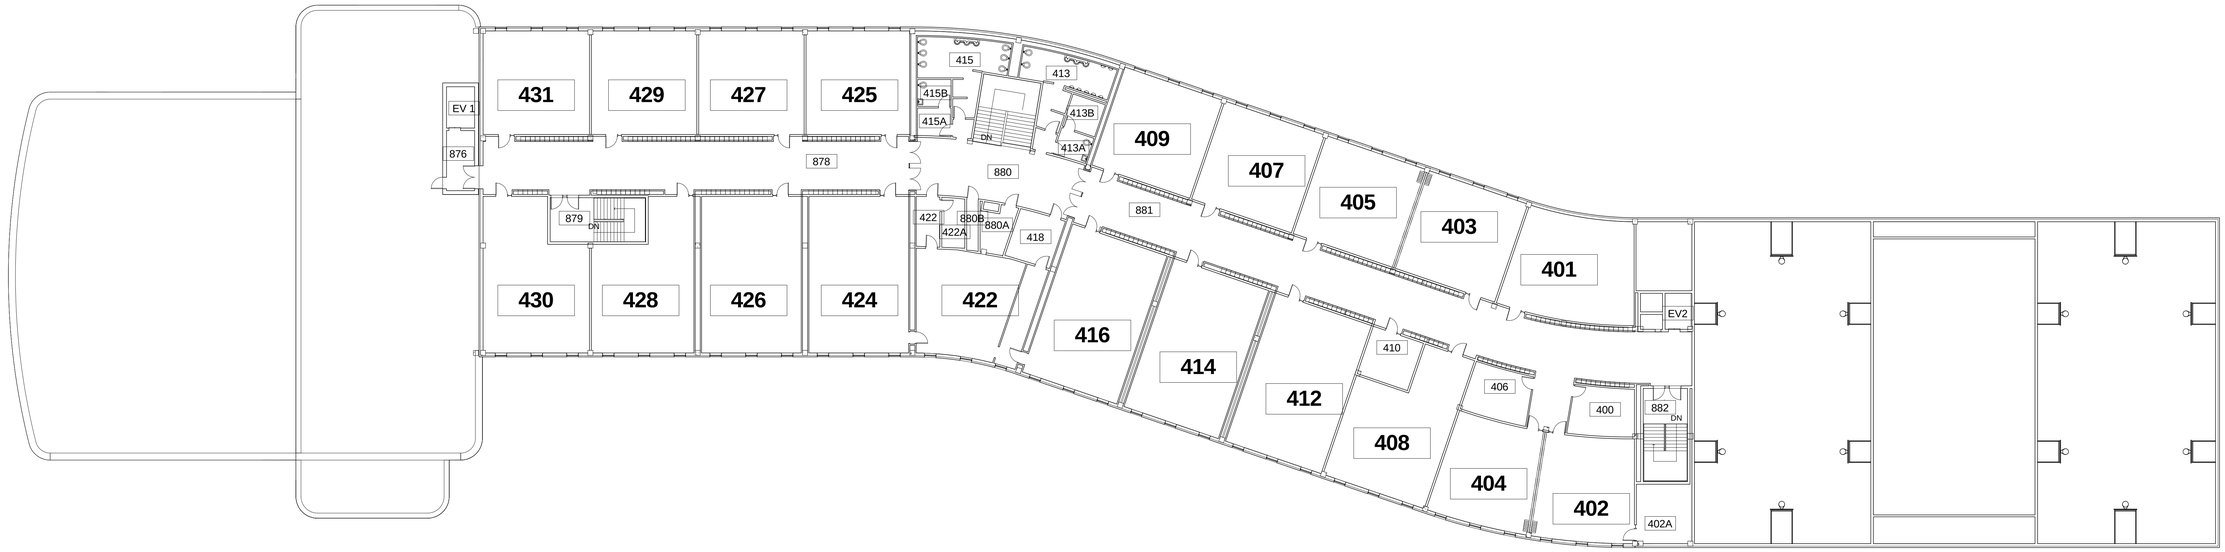

Rochester Public Schools

Frank B. Kellogg Middle School
Level 4 Fourth Floor Plan

NOT TO BE USED FOR CONSTRUCTION
CONTACT CONSTRUCTION SERVICES WITH CORRECTIONS

Date 29 March, 2010
Drawn By Author
1/10/2014 7:54:51 AM

AP140