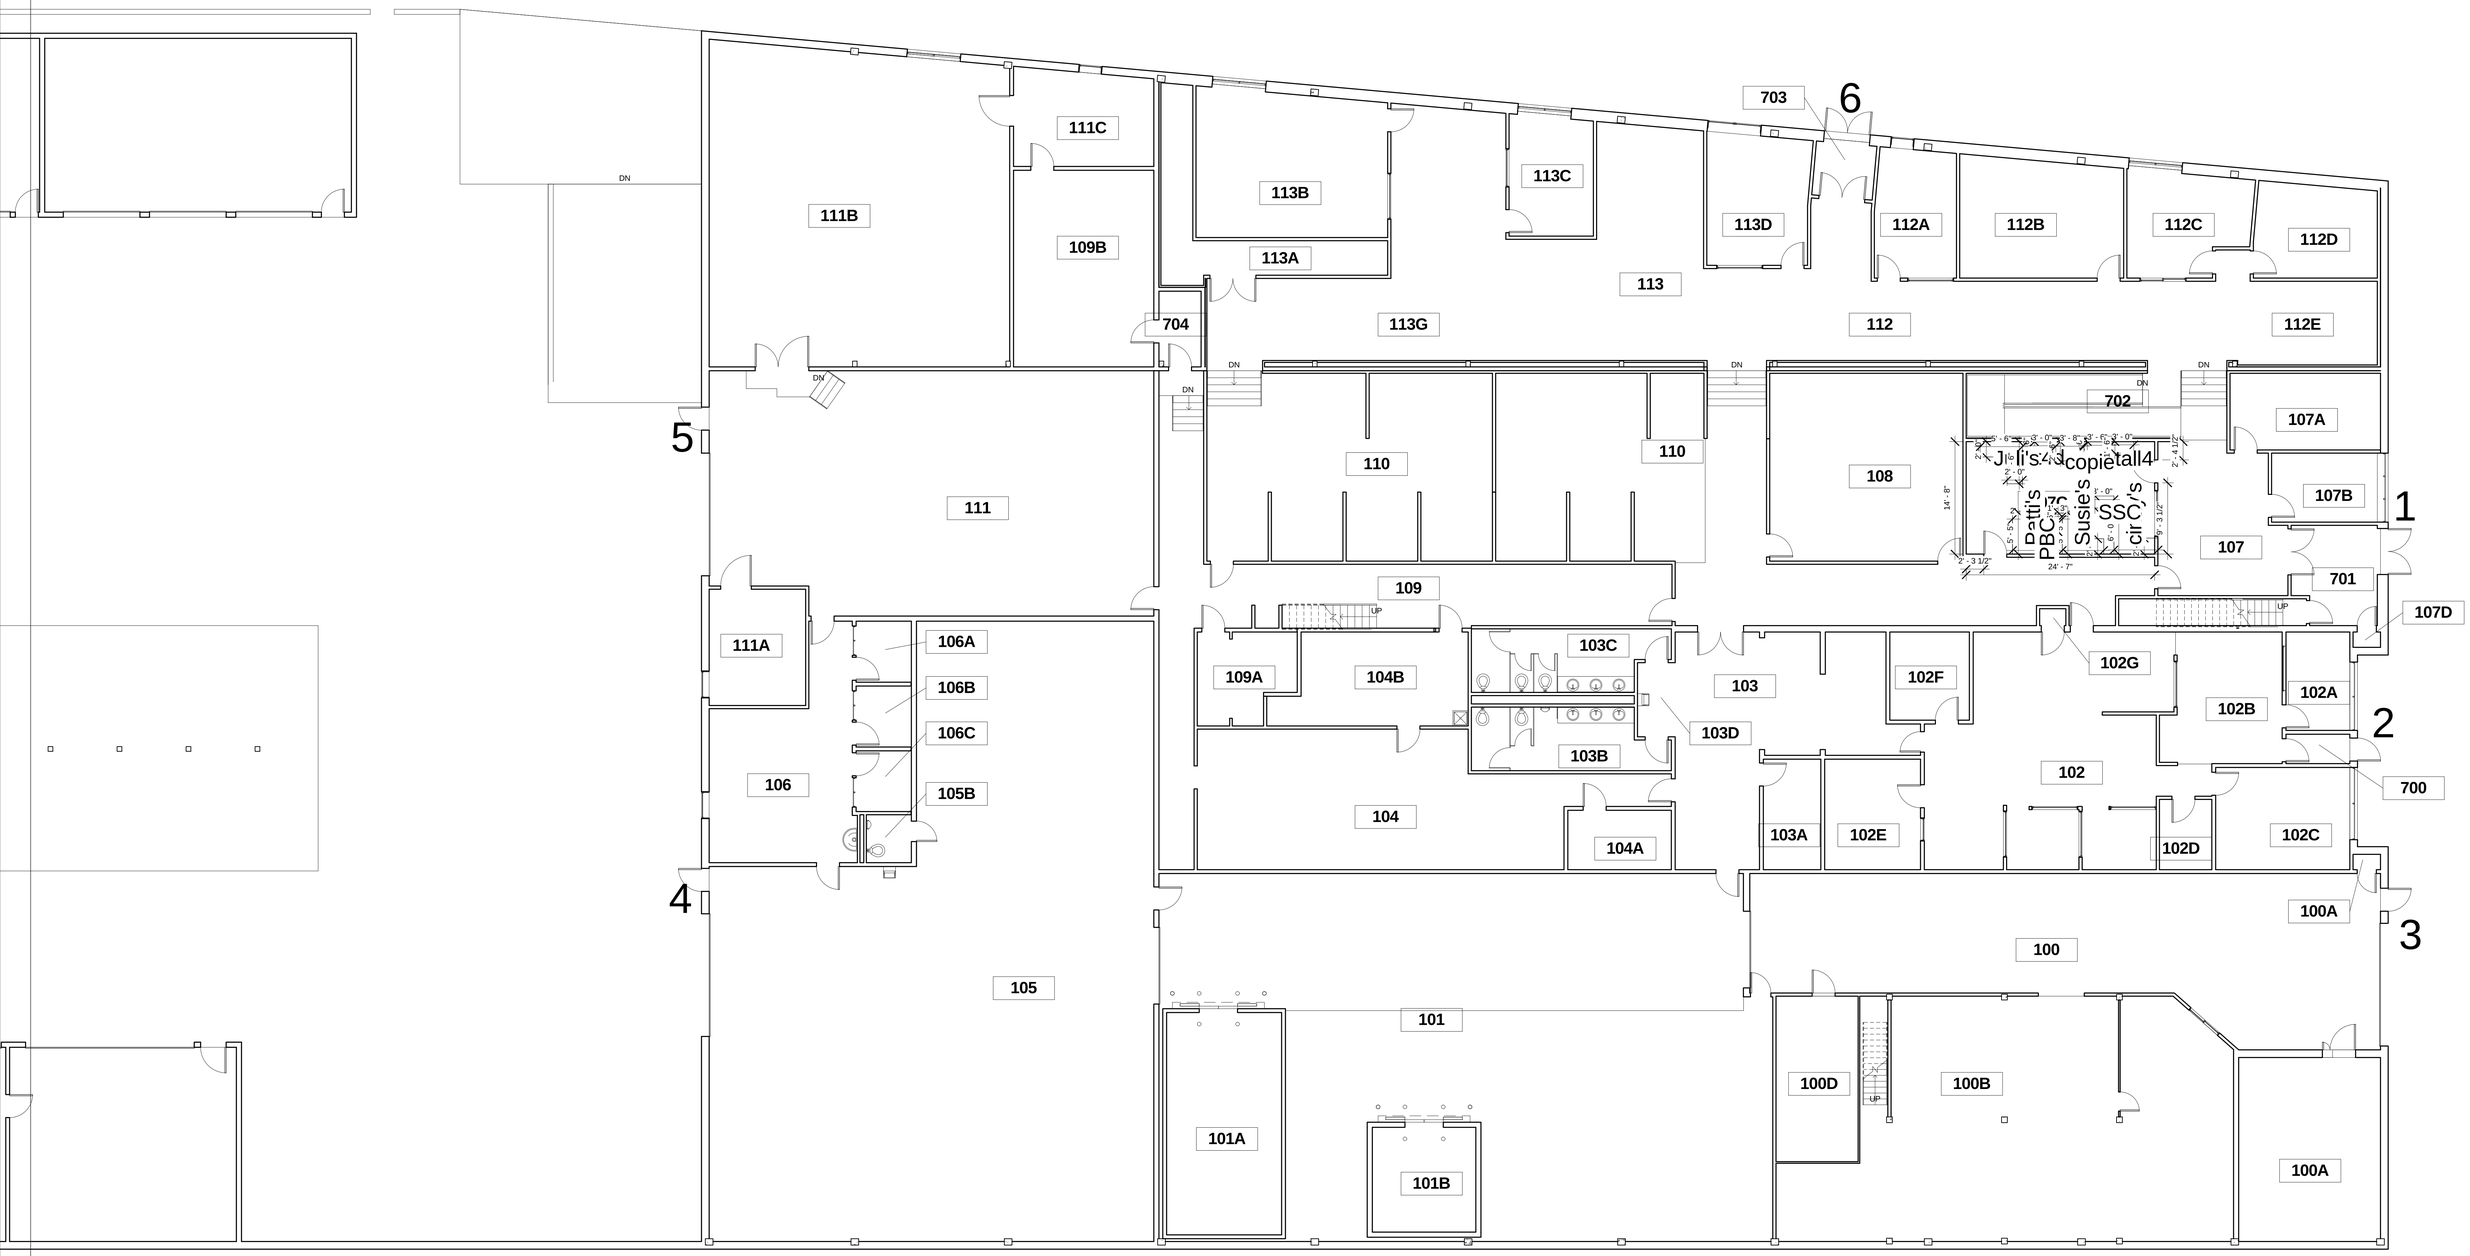


Rochester Public Schools

Maintenance Service Building (MSB)
Floor Plan Main Level

NOT TO BE USED FOR CONSTRUCTION
CONTACT CONSTRUCTION SERVICES WITH CORRECTION

Date	Issue Date
Drawn By	Author
1/10/2014 9:09:36 AM	

AP110



Rochester Public Schools


Maintenance Service Building (MSB)

Garages

NOT TO BE USED FOR CONSTRUCTION
CONTACT CONSTRUCTION SERVICES WITH CORRECTION

Date: Issue Date
Drawn By: Author
1/10/2014 9:09:37 AM

AP111

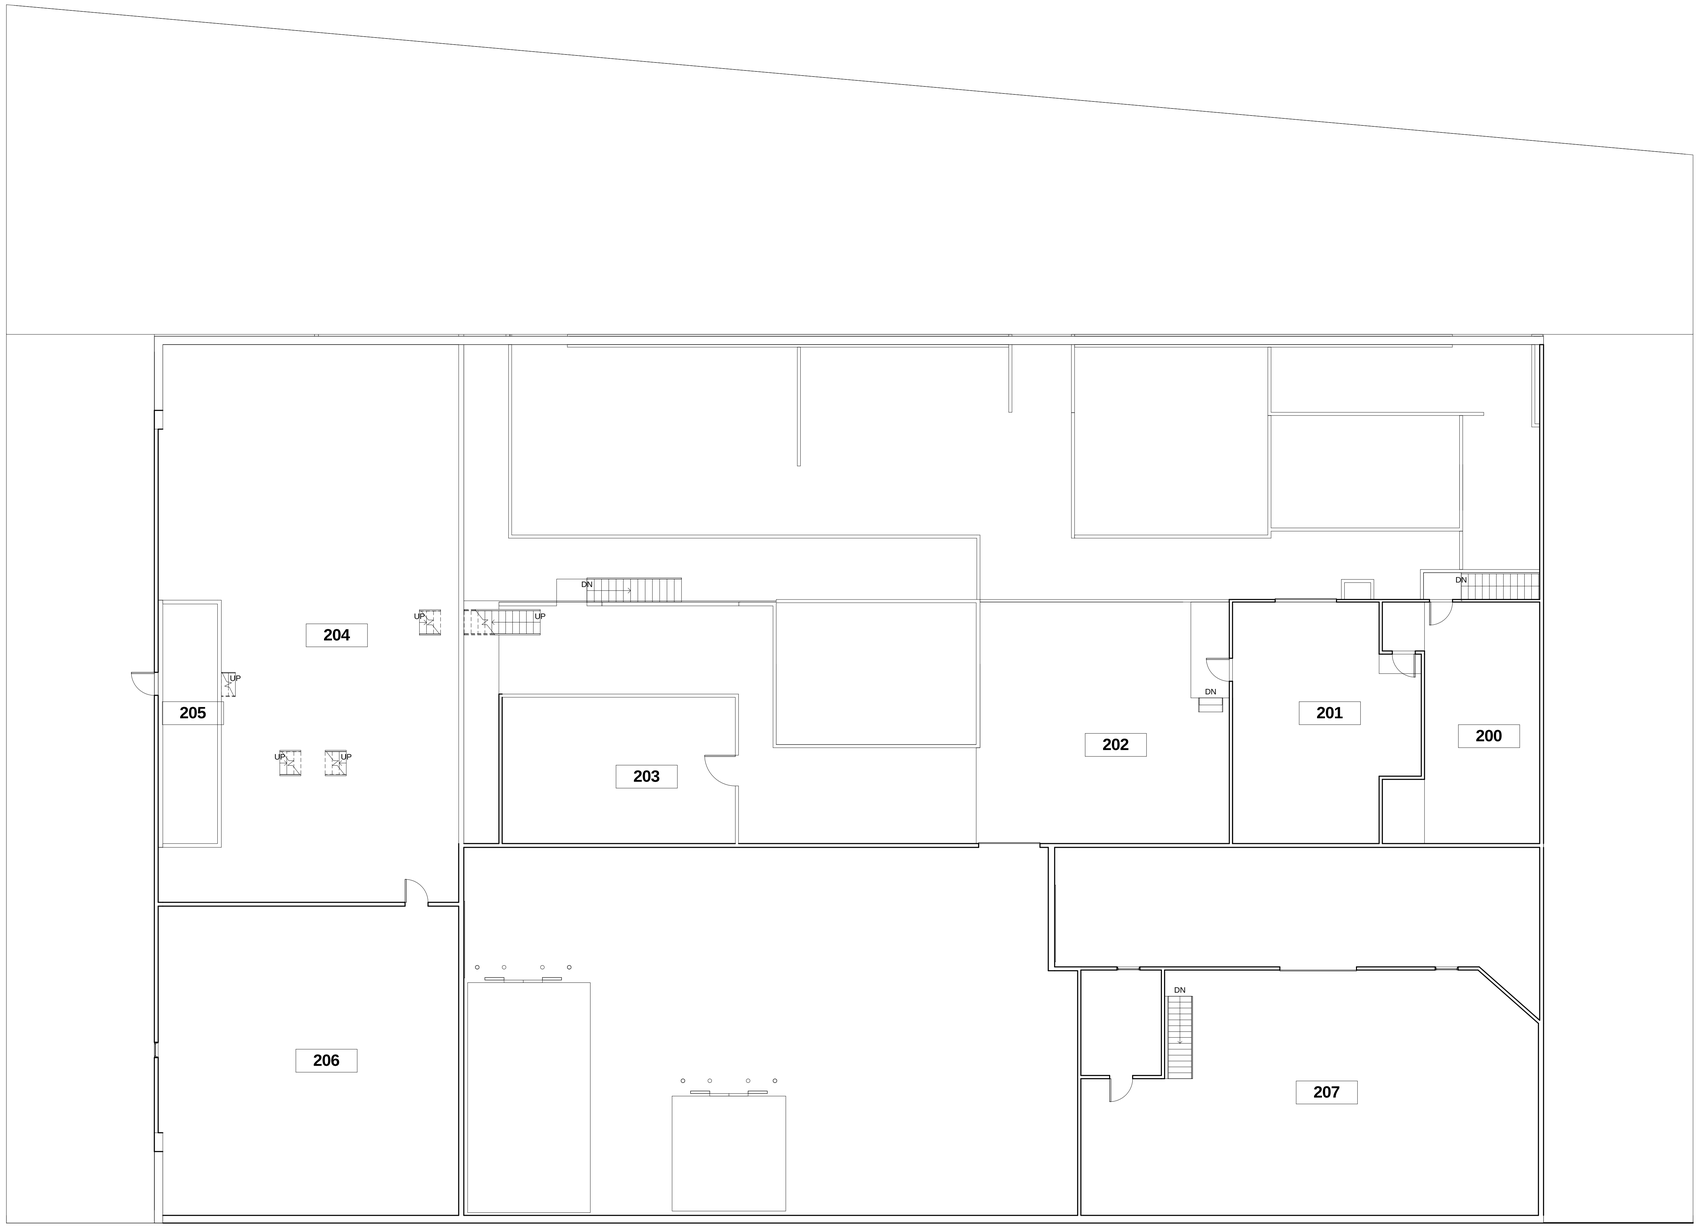

Rochester Public Schools

Maintenance Service Building (MSB)
Floor Plan Upper Level

NOT TO BE USED FOR CONSTRUCTION
CONTACT CONSTRUCTION SERVICES WITH CORRECTION

Date	Issue Date
Drawn By	Author
1/10/2014 9:09:37 AM	

AP120