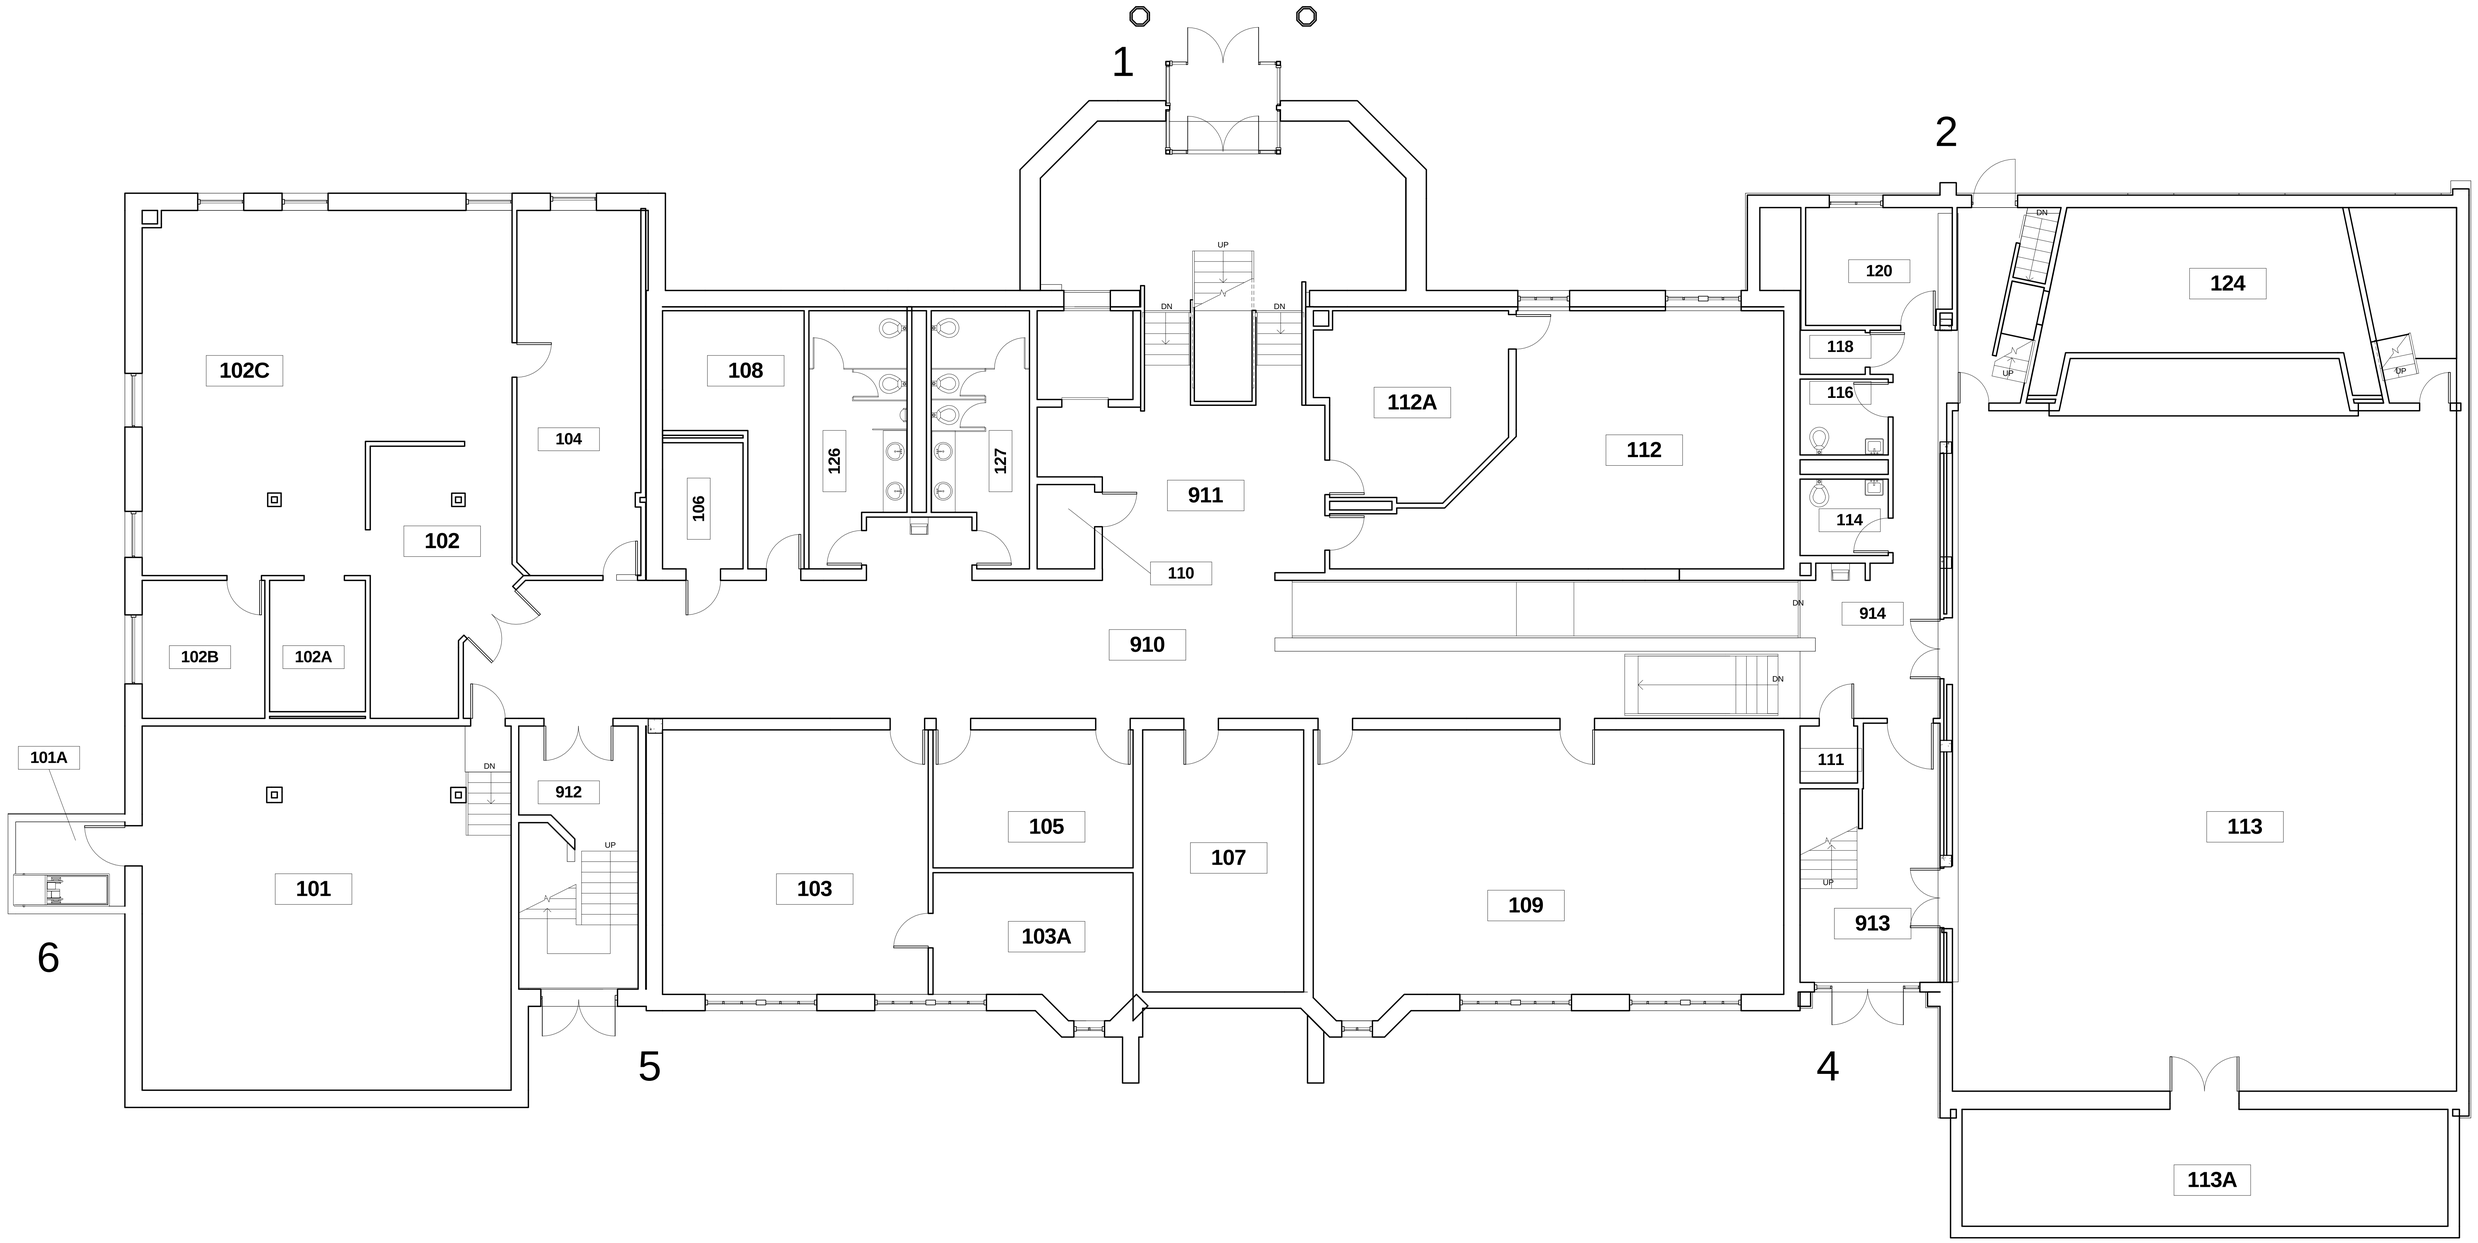



Rochester Public Schools

Cyrus Northrop Education Center
Floor Plan Lower Level


NOT TO BE USED FOR CONSTRUCTION
CONTACT CONSTRUCTION SERVICES WITH CORRECTION

Date	Issue Date
Drawn By	Author
1/10/2014 9:10:27 AM	

AP110

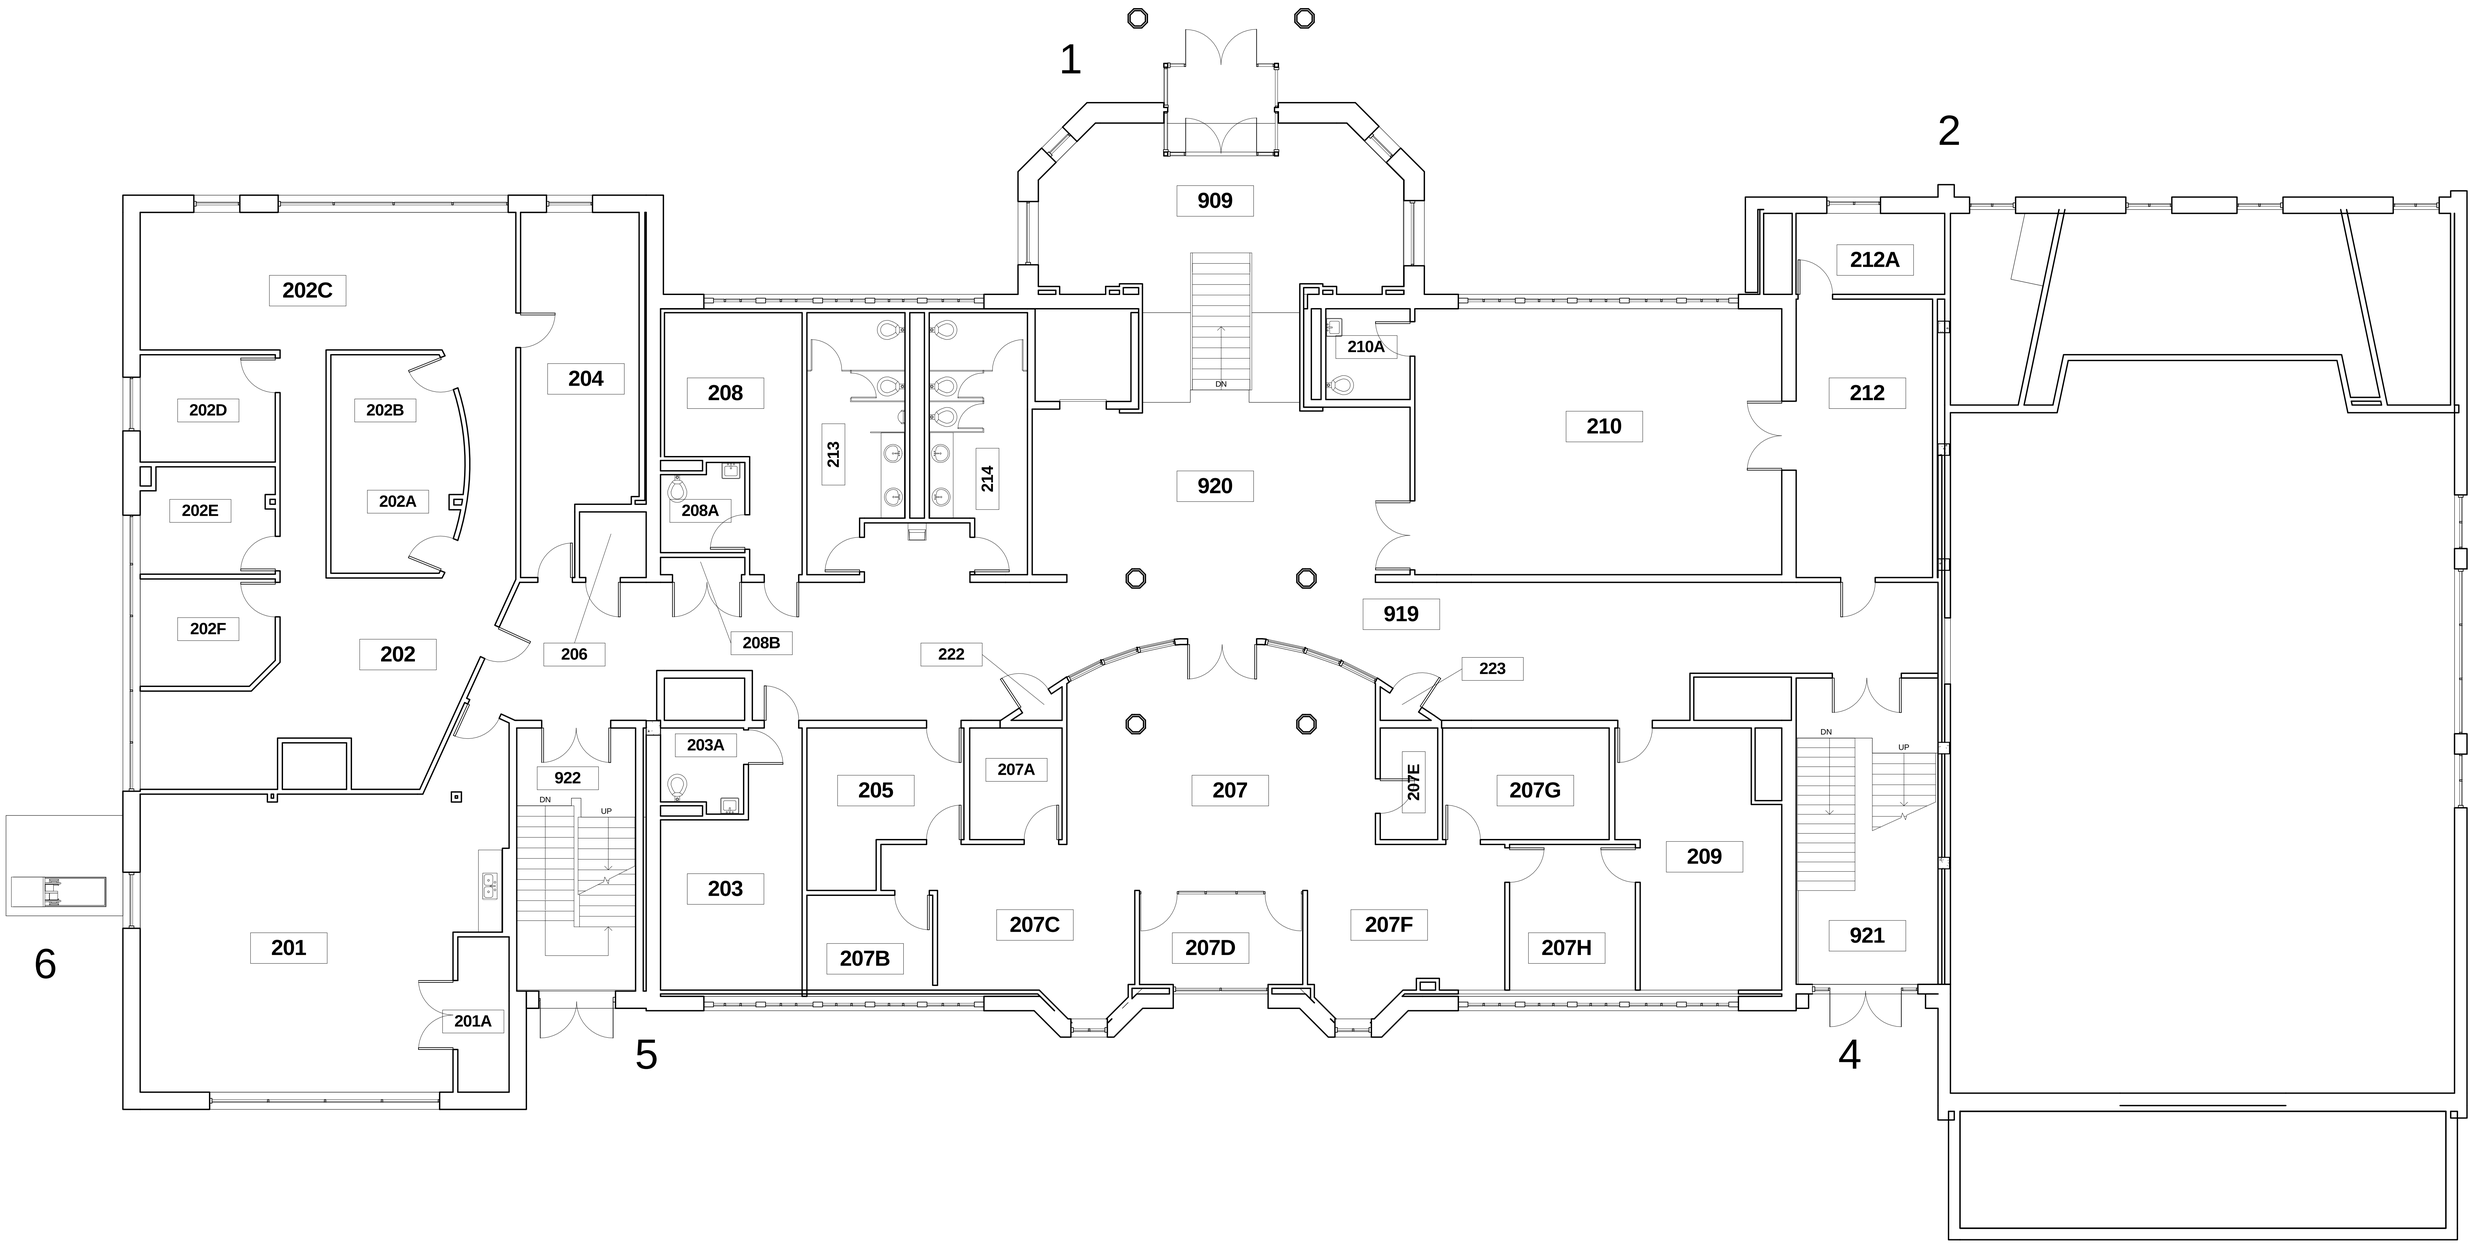

Rochester Public Schools	**Cyrus Northrop Education Center** **Floor Plan Main Level**	NOT TO BE USED FOR CONSTRUCTION CONTACT CONSTRUCTION SERVICES WITH CORRECTION Date: Issue Date Drawn By: Author 1/10/2014 9:10:29 AM AP120

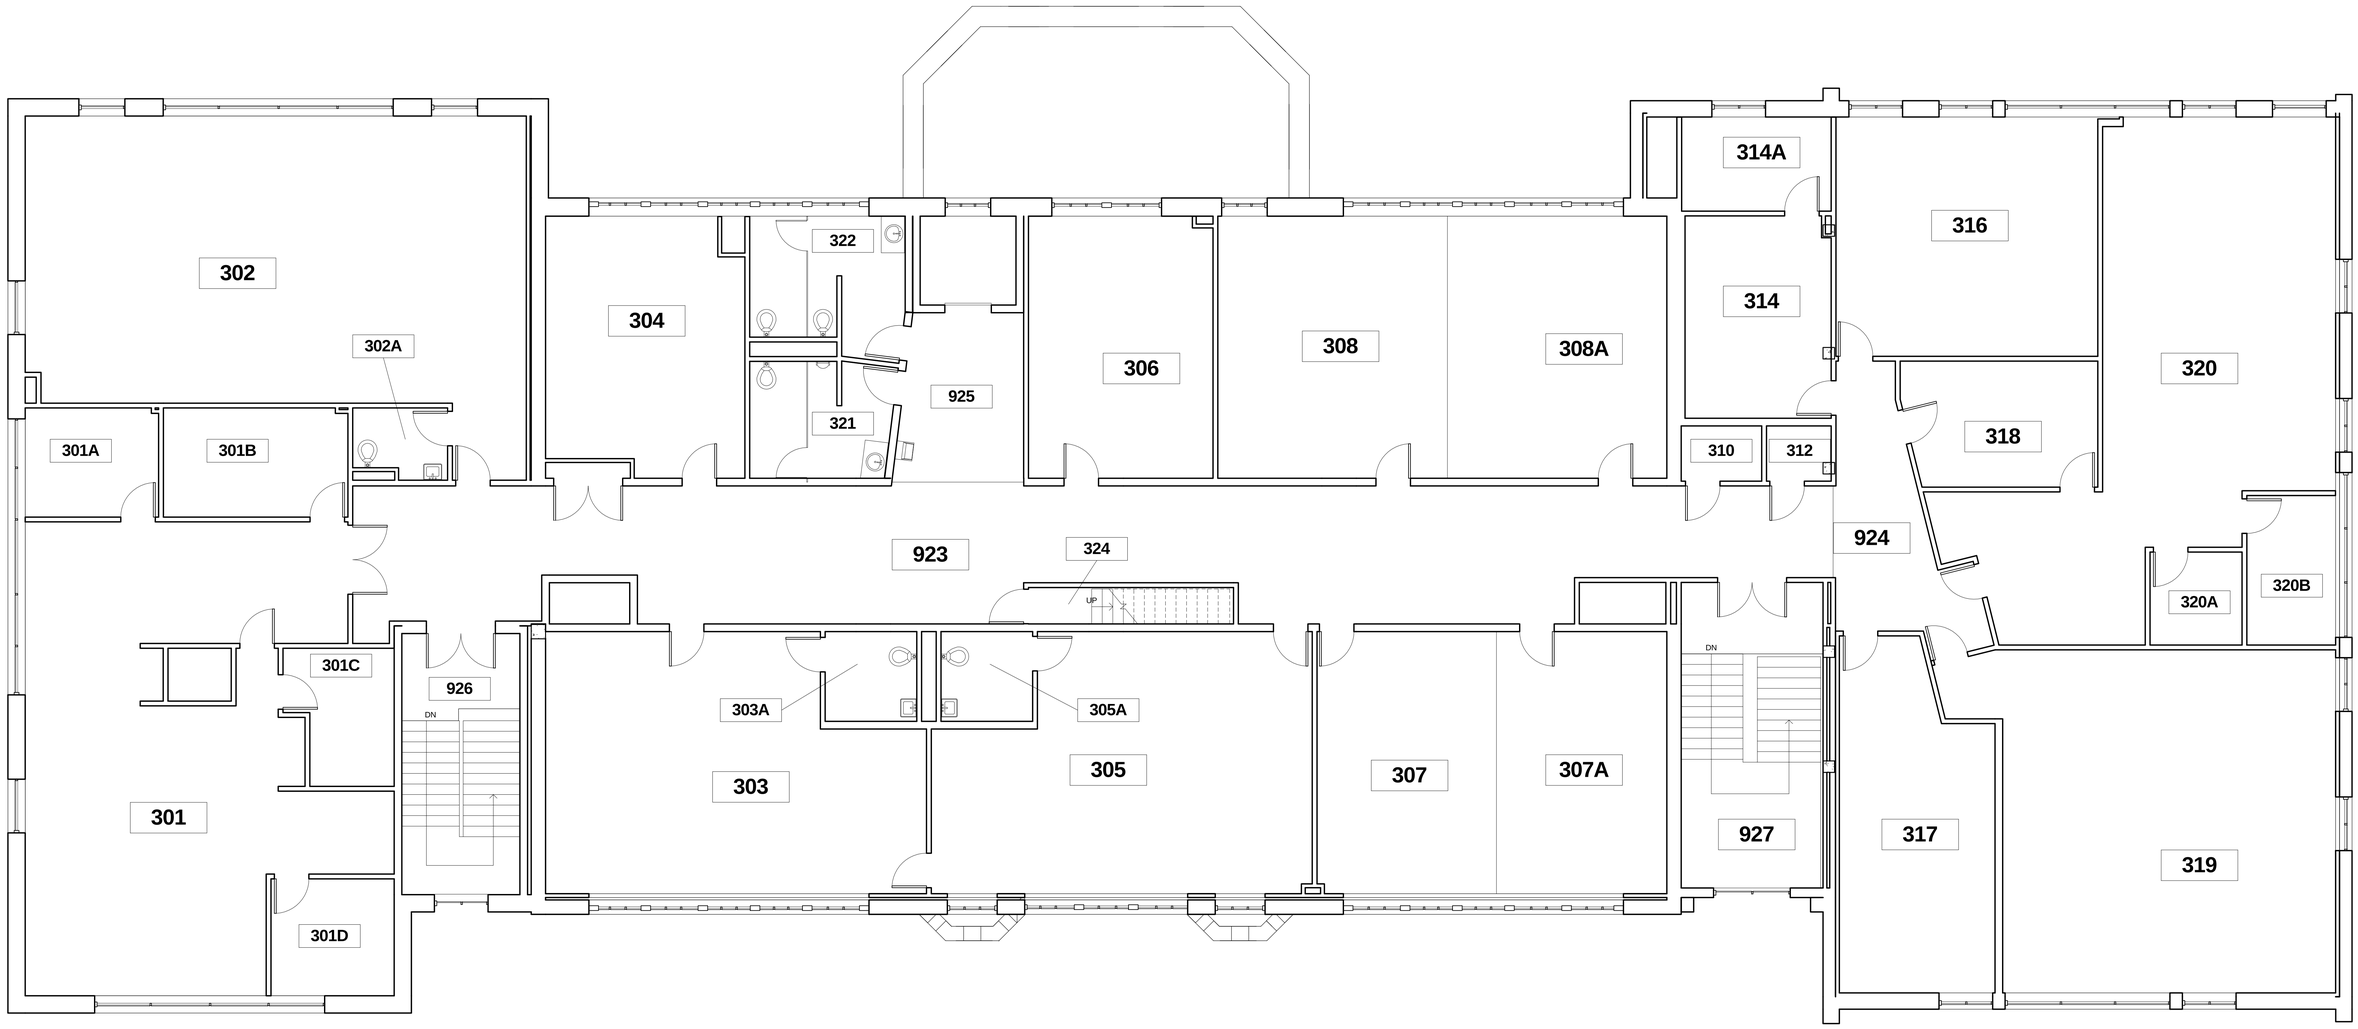

Rochester Public Schools

Cyrus Northrop Education Center
Floor Plan Upper Level

NOT TO BE USED FOR CONSTRUCTION

CONTACT CONSTRUCTION SERVICES WITH CORRECTION

Date	Issue Date
Drawn By	Author
1/10/2014 9:10:30 AM	

AP130