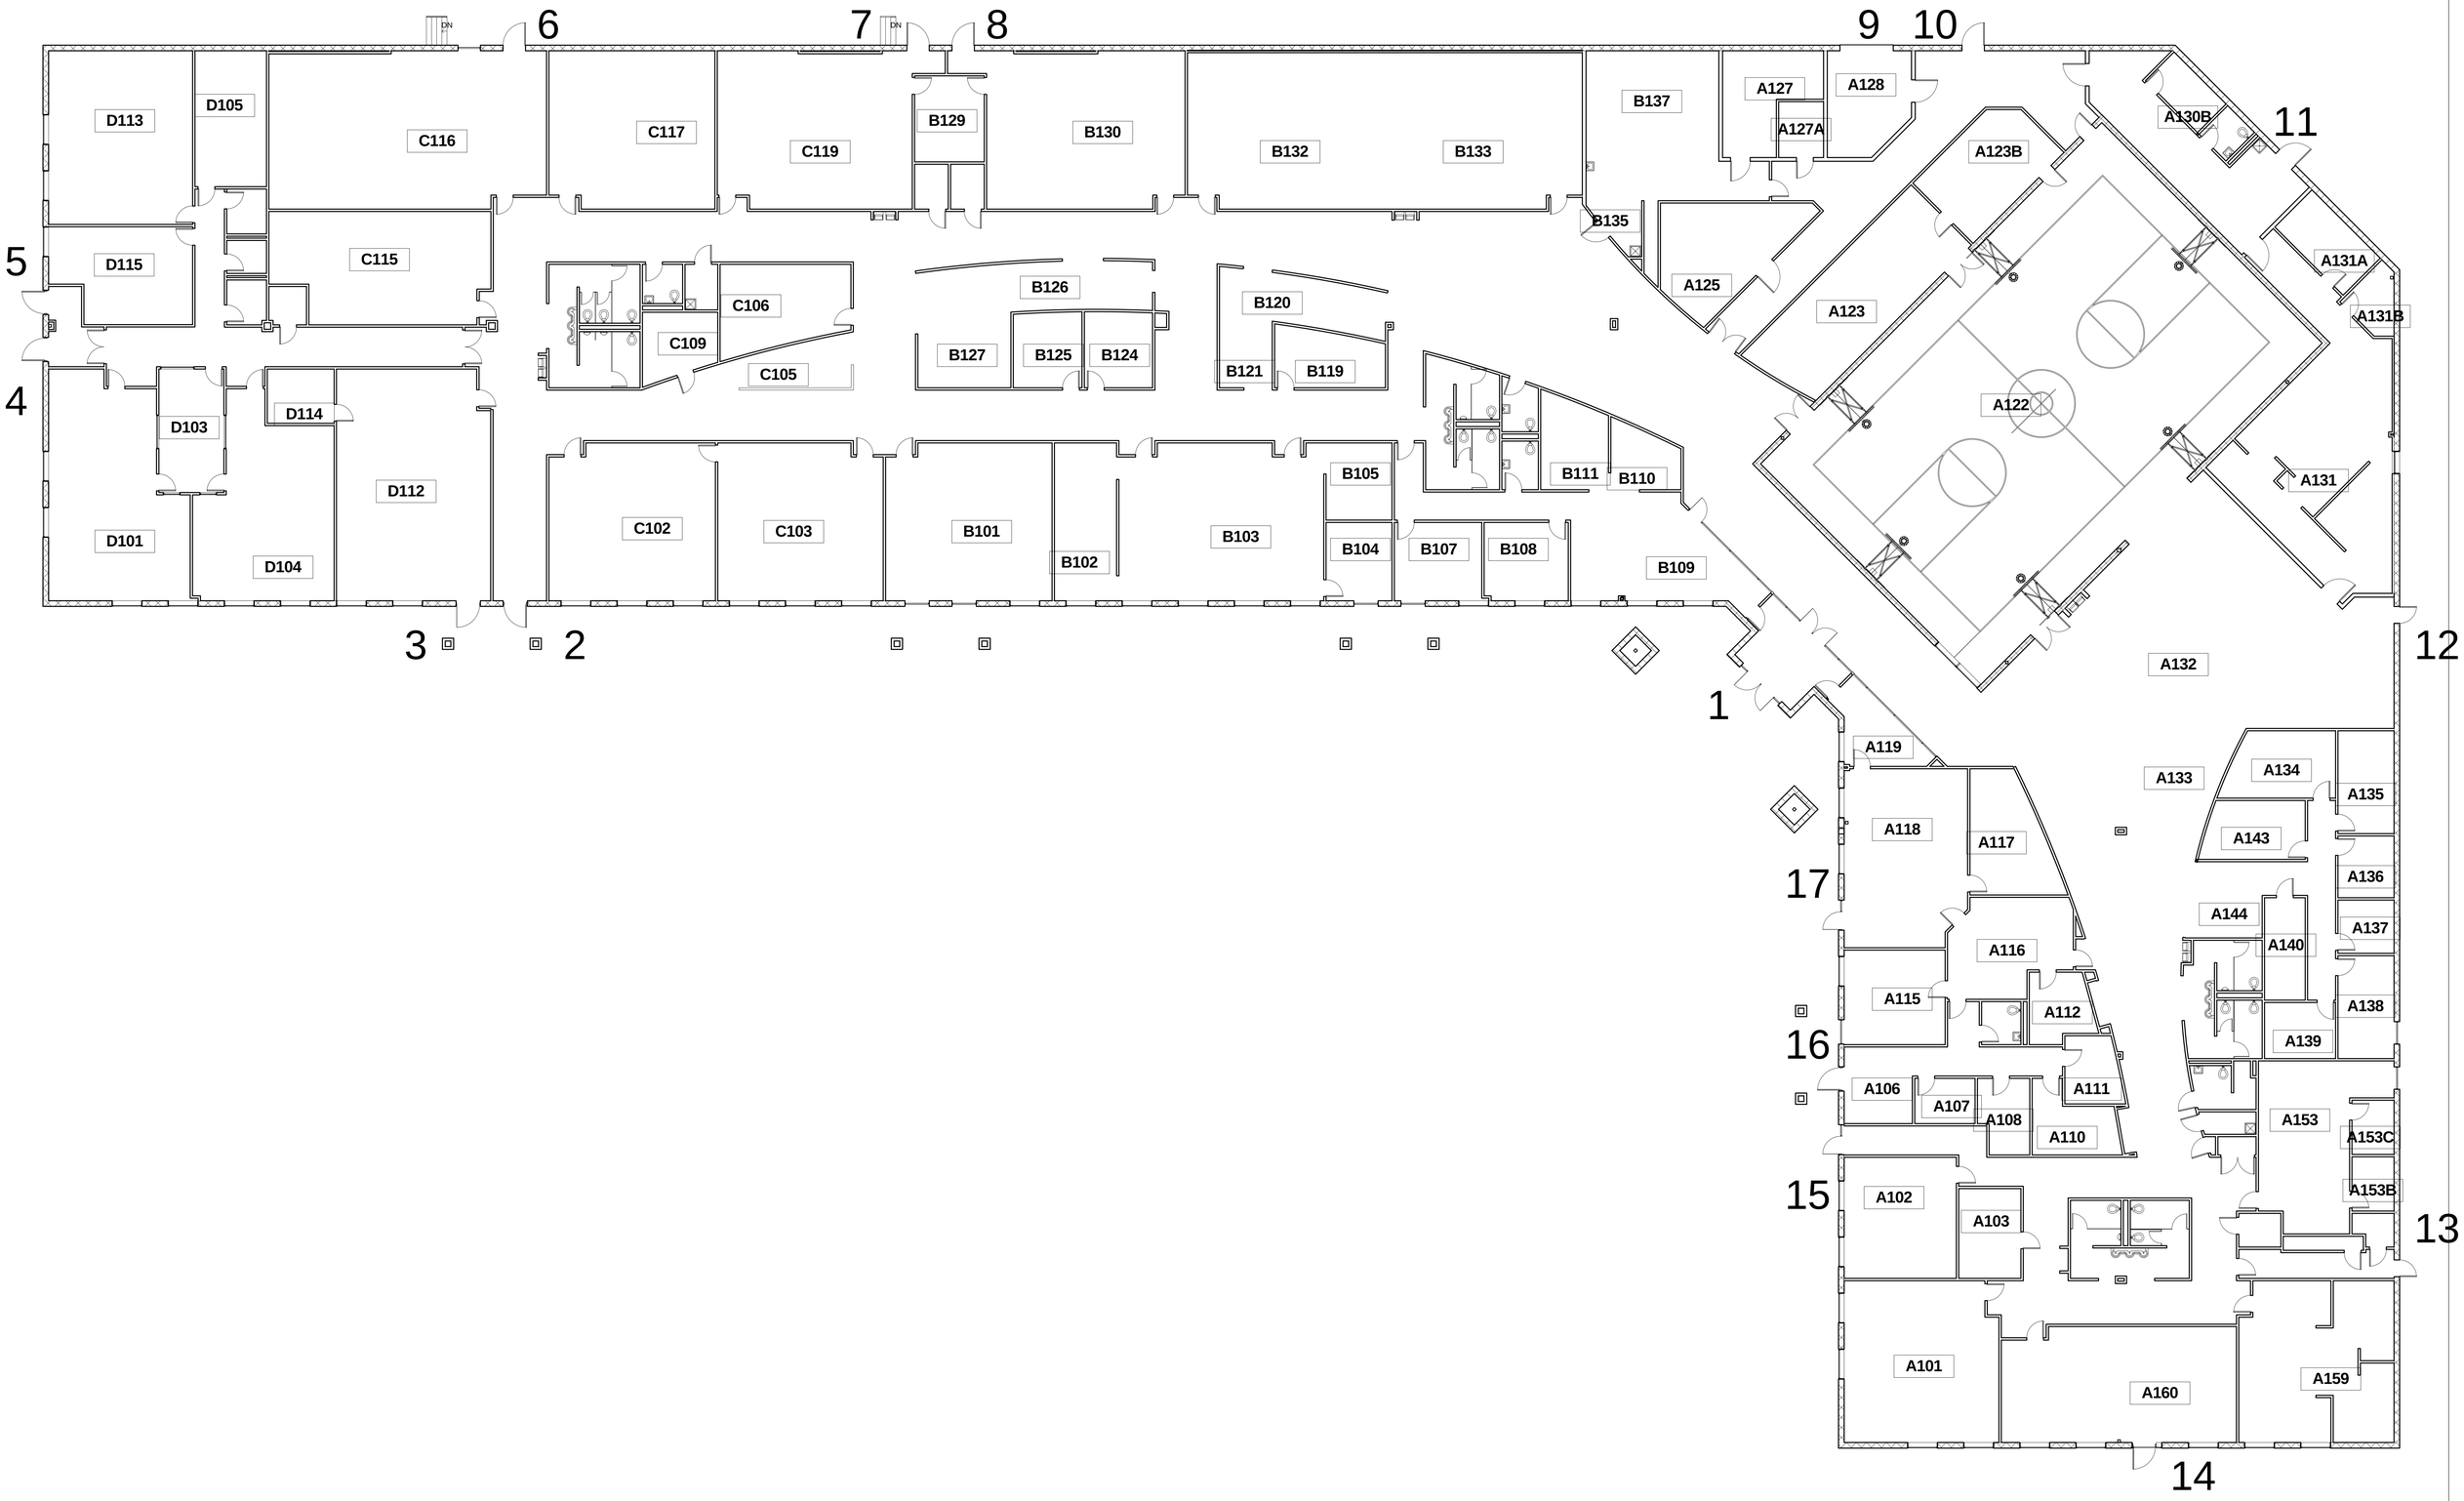


Rochester Public Schools

ROCHESTER ALC ALTERNATIVE LEARNING CENTER

Rochester Alternative Learning Center
Floor Plan

*NOT TO BE USED FOR CONSTRUCTION
*VENDOR / CONTRACTOR TO FIELD VERIFY
*NOT TO SCALE

Date	Issue Date
Drawn By	Author
1/10/2014 9:18:43 AM	

AP100