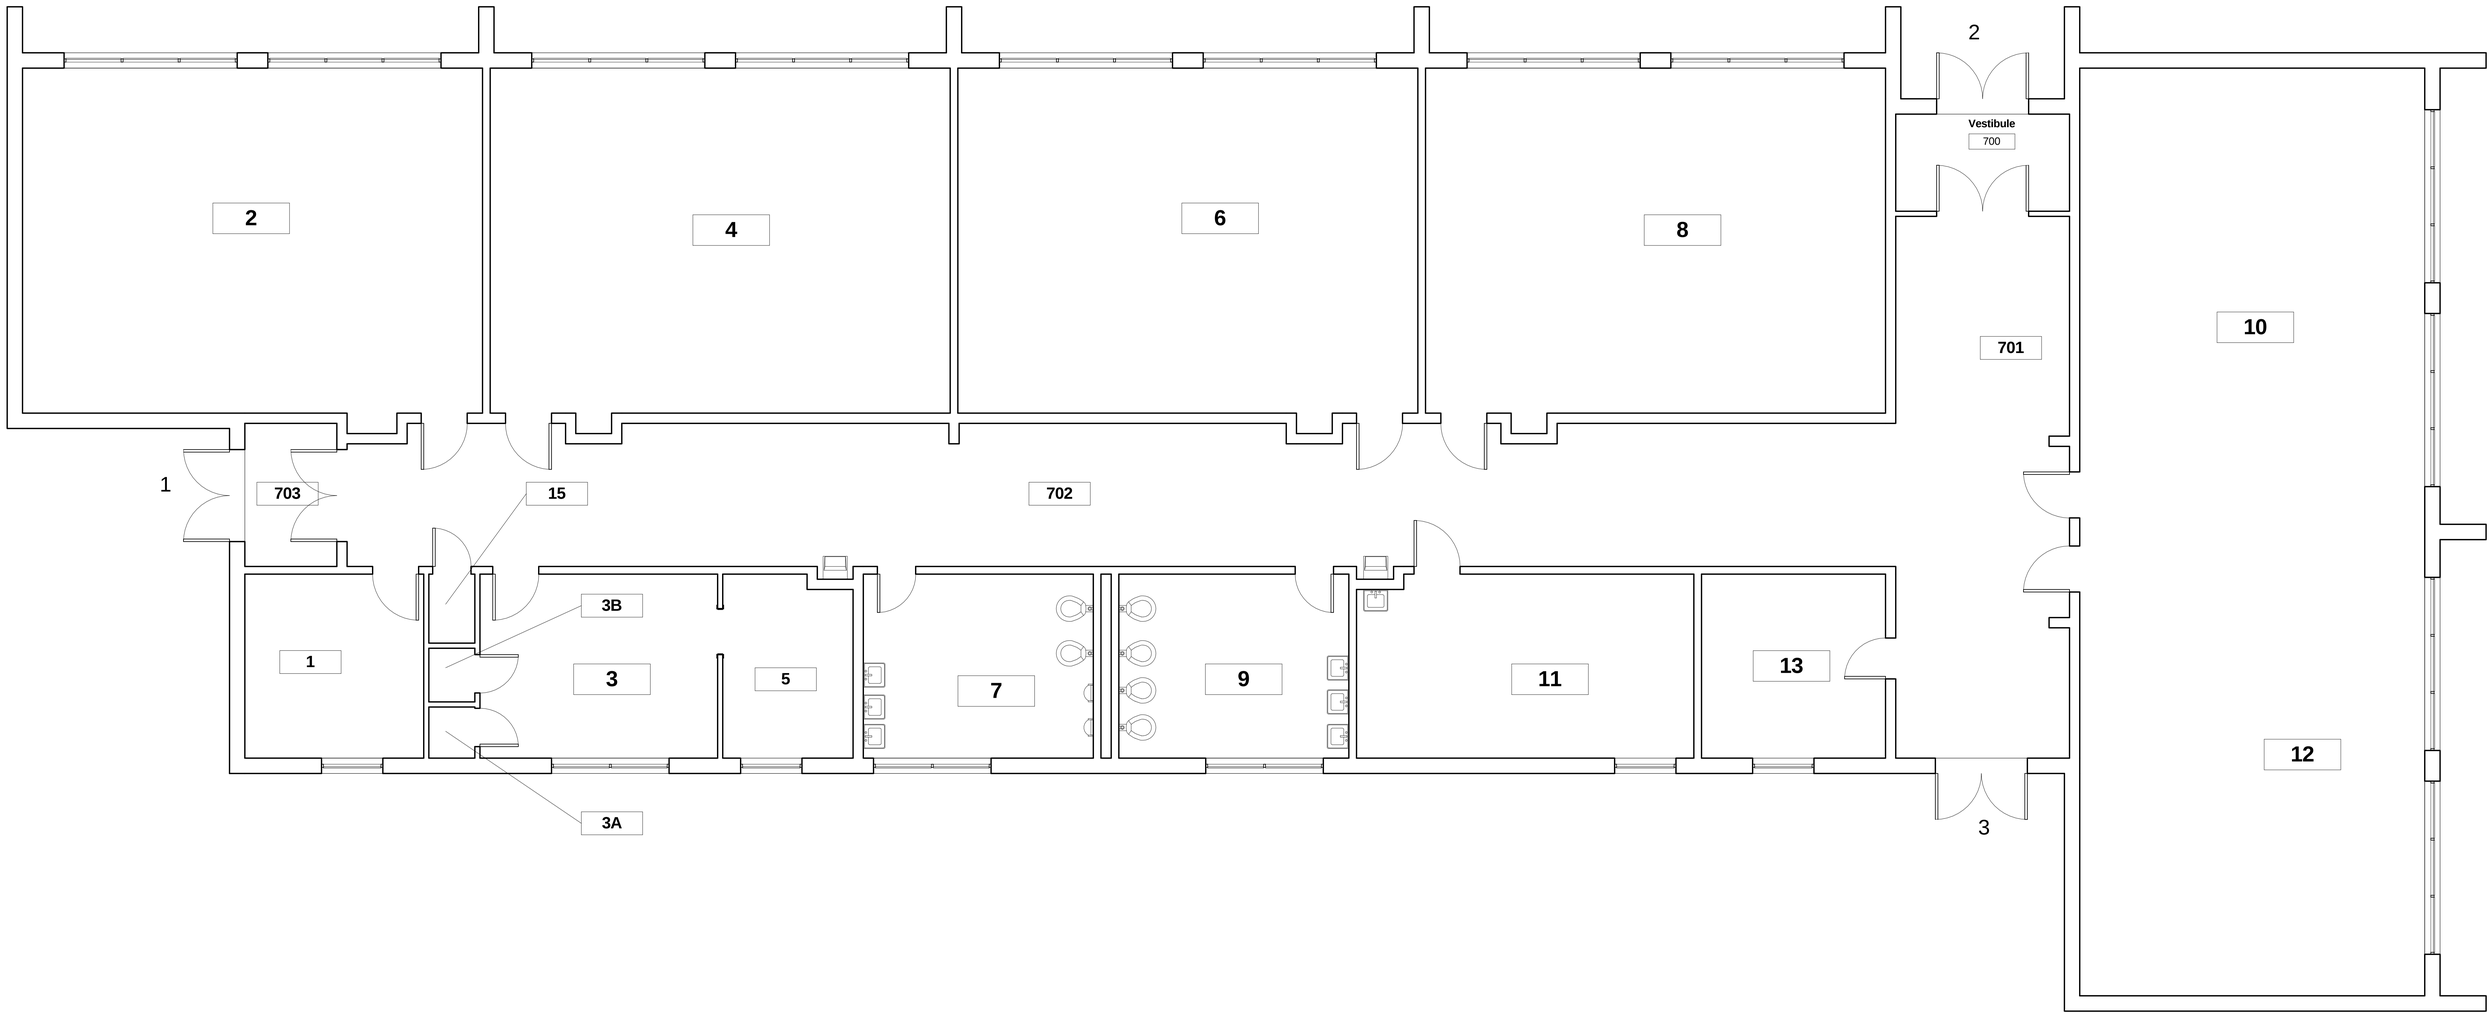


Rochester Public Schools

Skyline Storage Facility
Floor Plan

NOT TO BE USED FOR CONSTRUCTION

CONTACT CONSTRUCTION SERVICES WITH CORRECTION

Date	Issue Date
Drawn By	Author
1/10/2014 9:20:17 AM	

AP110