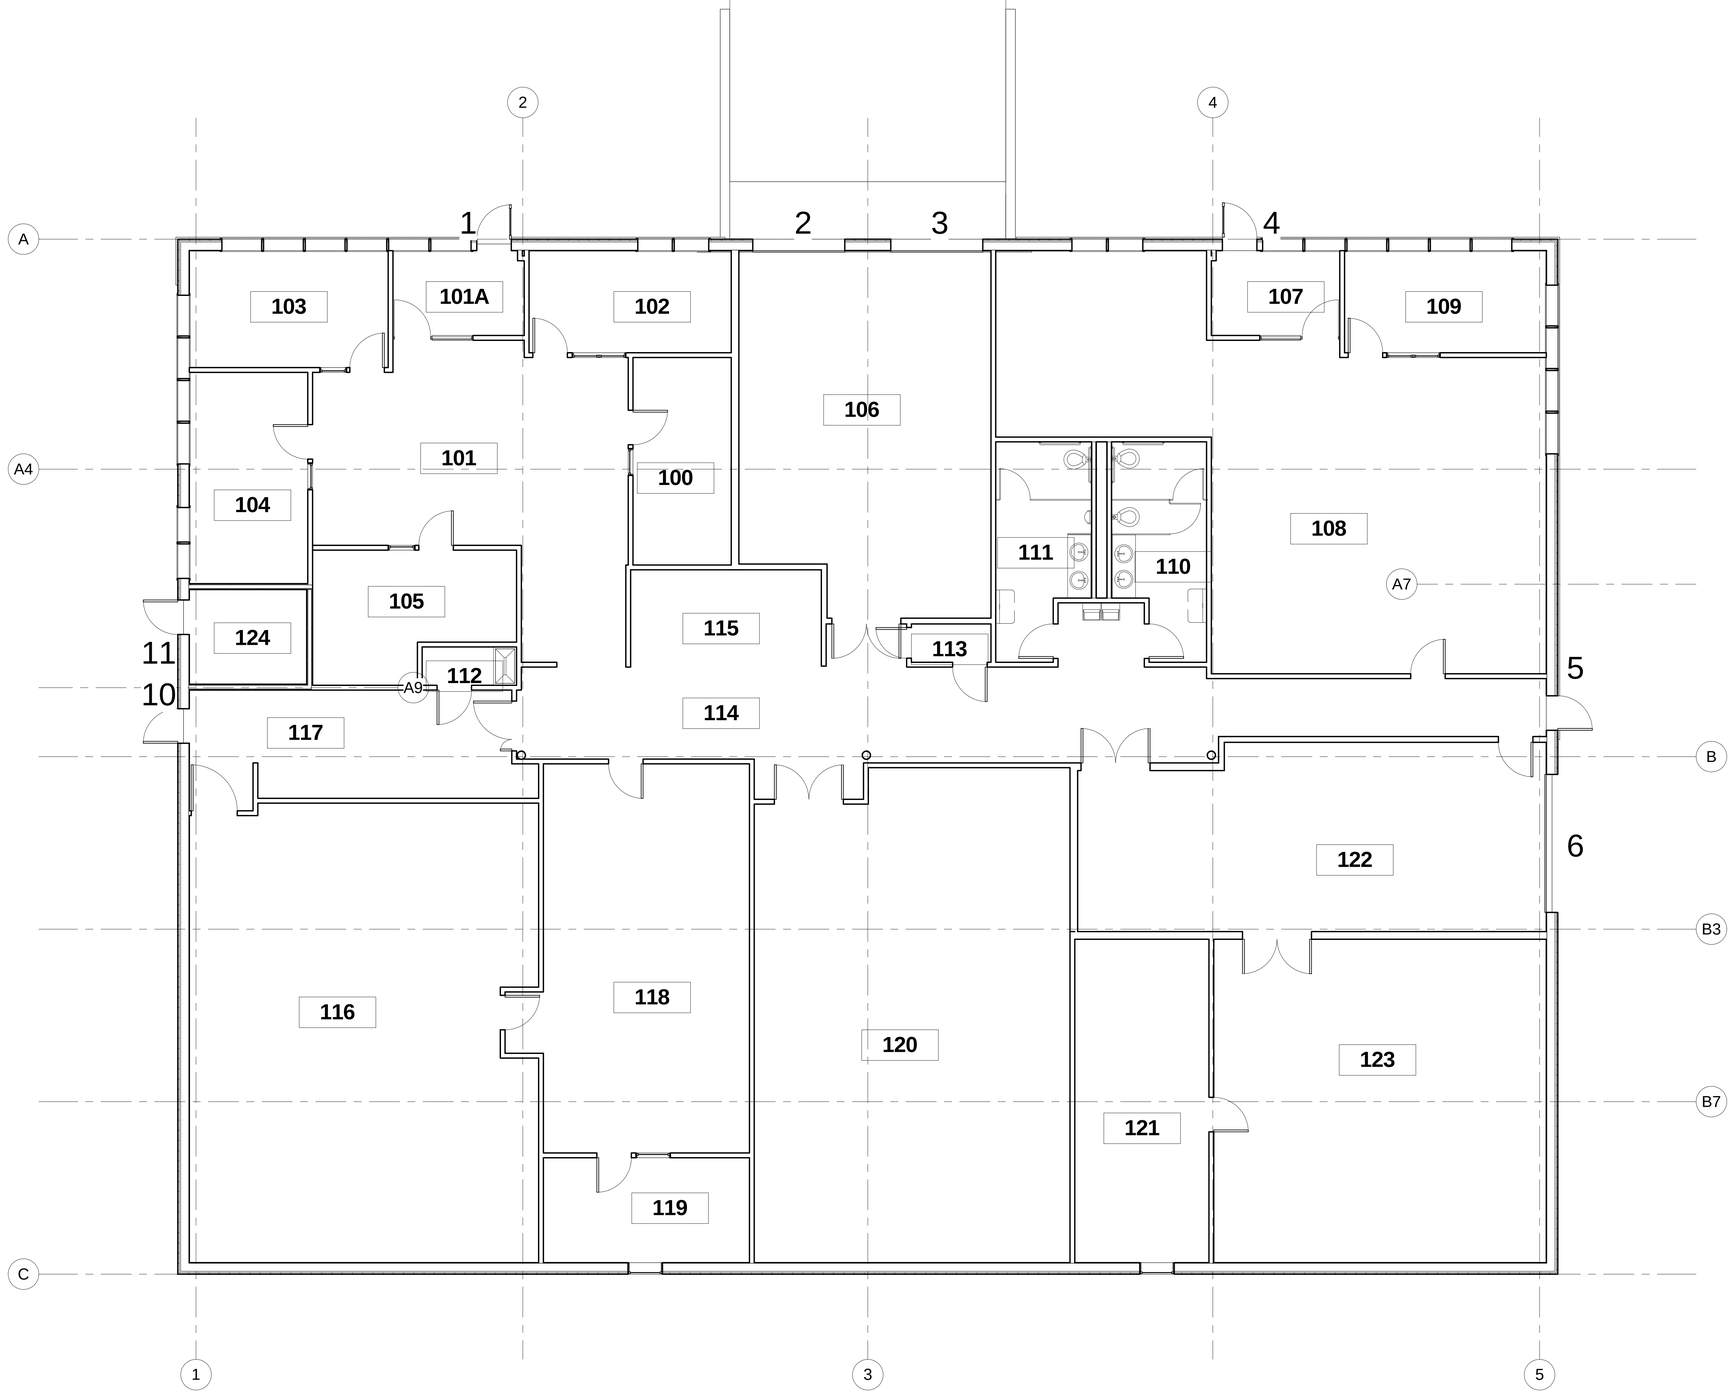


Rochester Public Schools

Technology Services and Support Center
Floor Plan

NOT TO BE USED FOR CONSTRUCTION
CONTACT CONSTRUCTION SERVICES WITH CORRECTION

Date	Issue Date
Drawn By	Author
1/10/2014 9:26:15 AM	

AP110