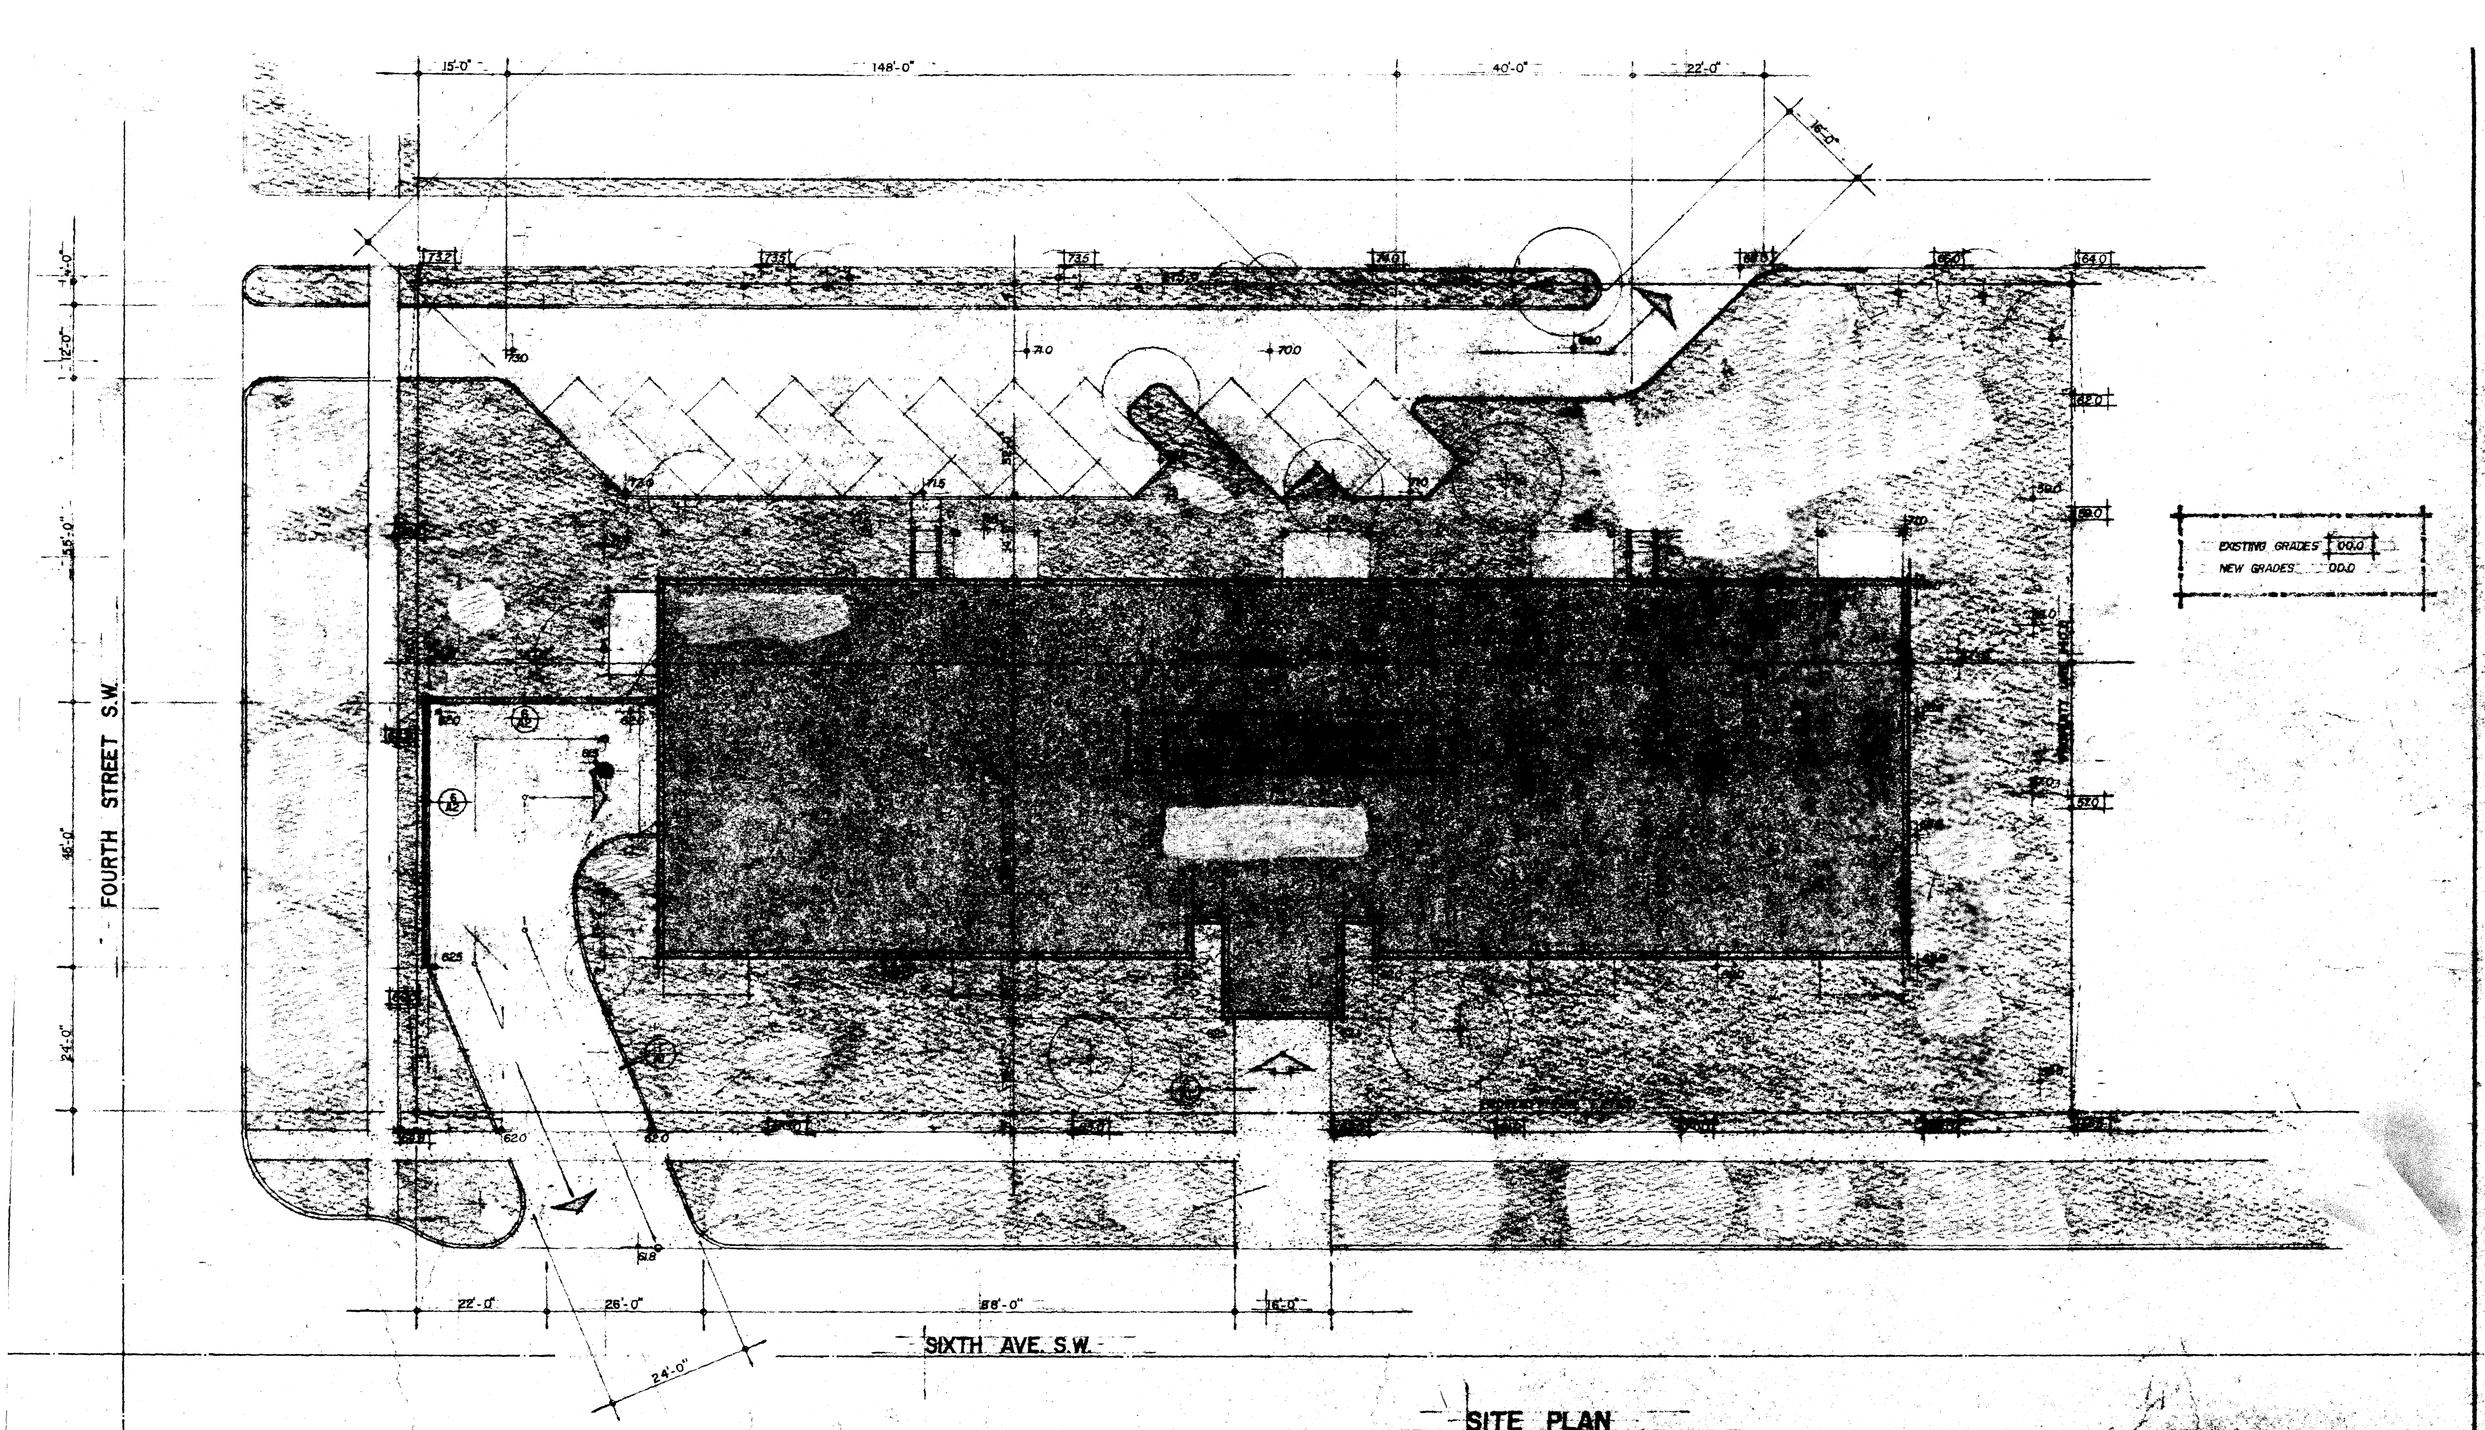


SITE PLAN

SCALE 1/8" = 1'-0"

BUILDING NAME **FIVE OAKS**

PLAGENS · McGEE · INC
ARCHITECTS ENGINEERS
CLAIR AVENUE SAINT PAUL MINNESOTA 55102 TELEPHONE: 226 8894


proj desc 36 UNIT CONDOMINIUM APARTMENT BUILDING
6TH AVE. S.W. at 4TH. ST. S.W. ROCHESTER MINNESOTA

owner GLATZMAIER ENTERPRISES INC.
105 3RD. ST. S.W. ROCHESTER MINN.

sh contents SITE PLAN

revisions	job no 7204
22 NOV. 72	date 9 NOV. 72
28 NOV. 72	drawn V.L.C./K.E.D.
1 DEC. 72	chkd P.M.C.G.E.E.
12 DEC. 72	
11 JAN 73	

sheet no A 1 of 9 sh

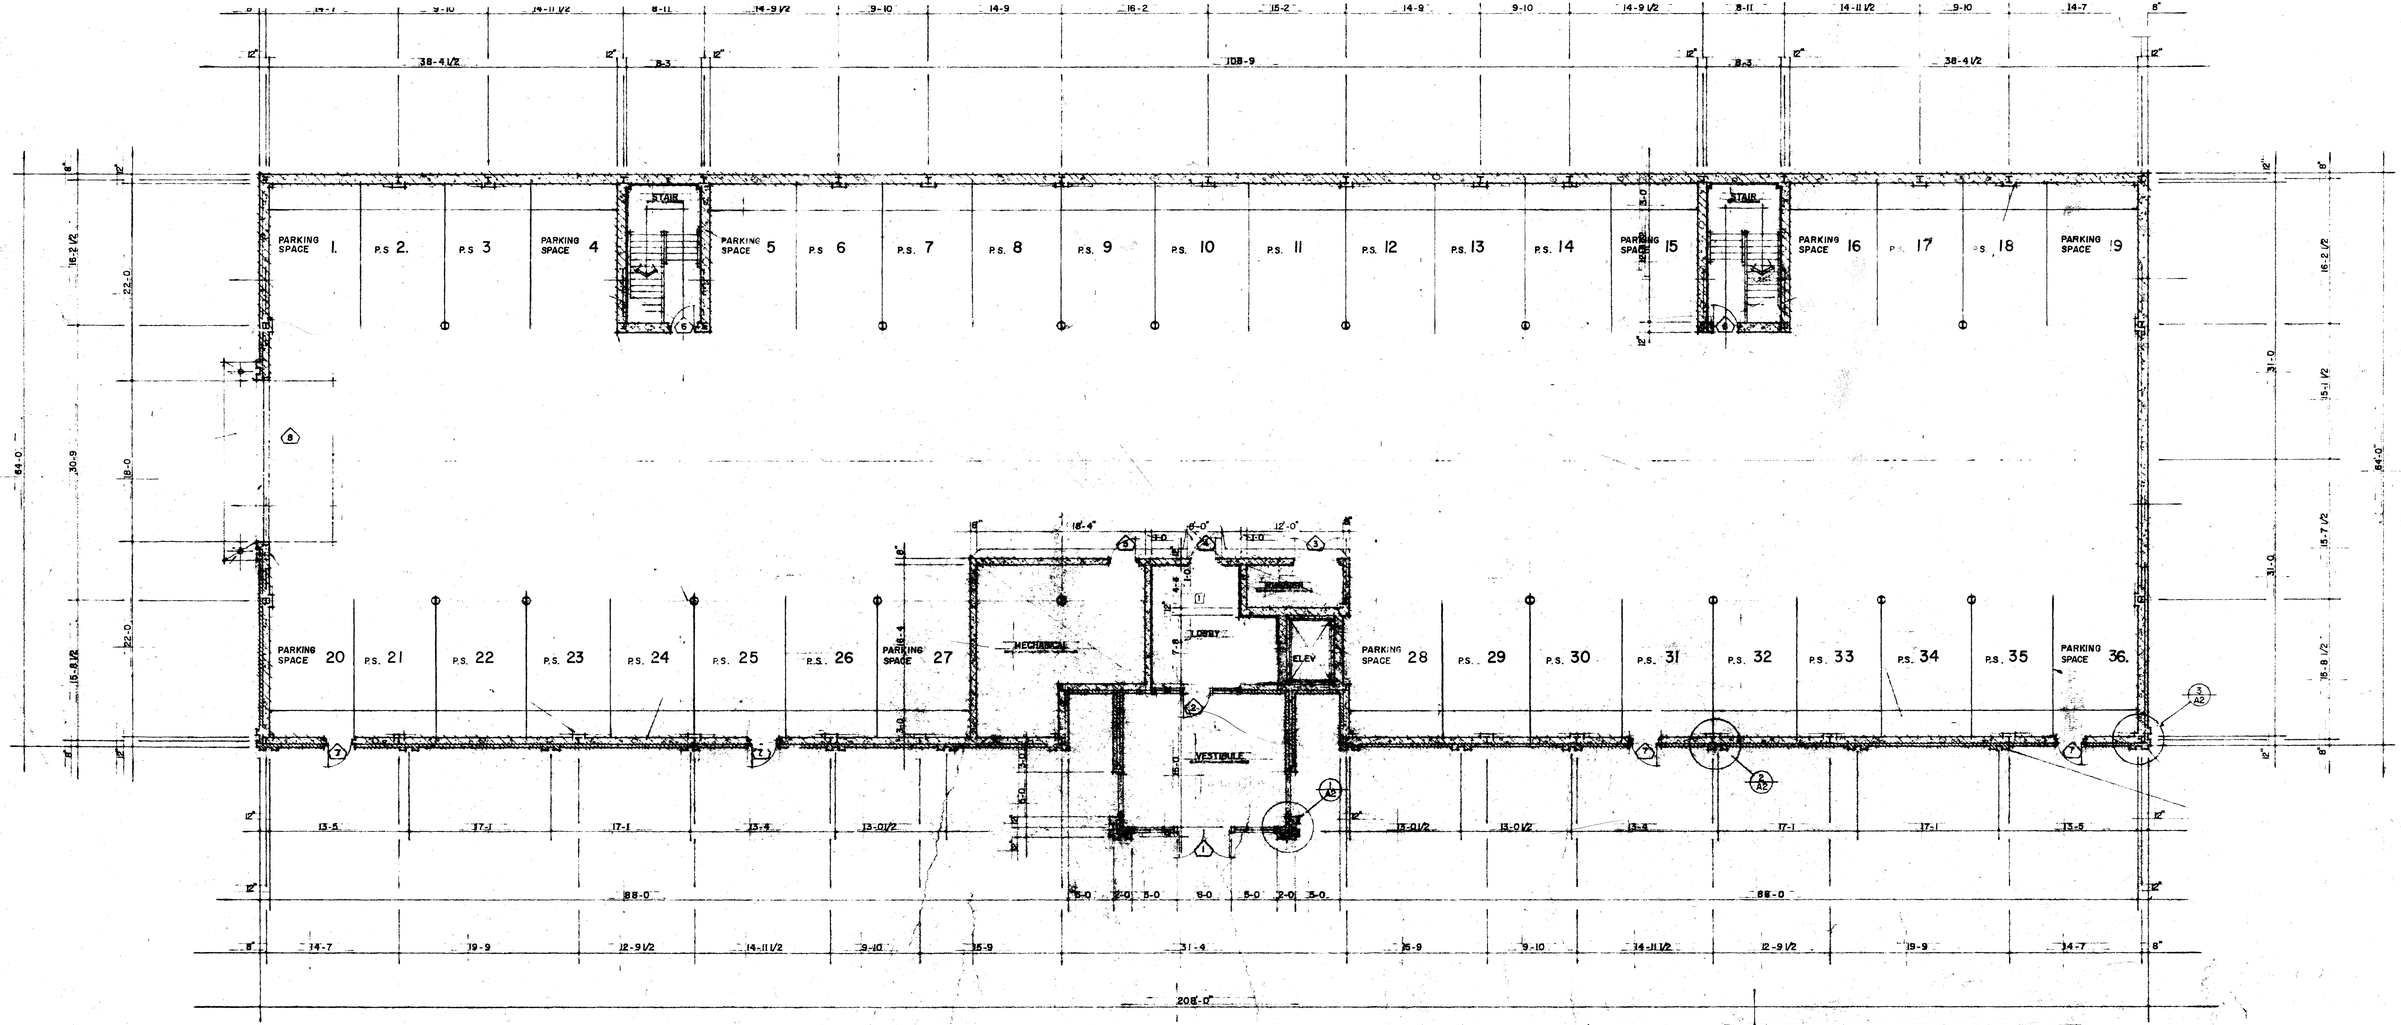

BUILDING NAME — FIVE OAKS

GROUND FLOOR PLAN

SCALE 1/8" = 1'-0"

I HEREBY CERTIFY THAT THIS PLAN, SPECIFICATION OR REPORT WAS PREPARED BY ME OR UNDER MY DIRECT SUPERVISION AND THAT I AM A DULY REGISTERED ARCHITECT / ENGINEER UNDER THE LAWS OF THE STATE OF MINNESOTA.

signed _____ date 7 Nov. 72 reg no. 8528

PLAGENS · McGEE · INC
ARCHITECTS ENGINEERS
533 SAINT CLAIR AVENUE SAINT PAUL MINNESOTA 55102 TELEPHONE: 226 8894


proj desc 36 UNIT CONDOMINIUM APARTMENT BUILDING
6 TH. AVE. S.W. at 4 TH. ST S.W. ROCHESTER MINN.

owner GLATZMAIER ENTERPRISES INC.
105 3rd. ST. S.W. ROCHESTER MINN.

sh contents GROUND FLOOR PLAN

revisions	job no 72034
1 22 NOV 72 RFC 2 29 NOV 72	date 6 JUN 72
12 DEC 72	drwn KLECKER
11 JAN 73	chkd MCGEE

sheet no A 5.2 of 9 sh

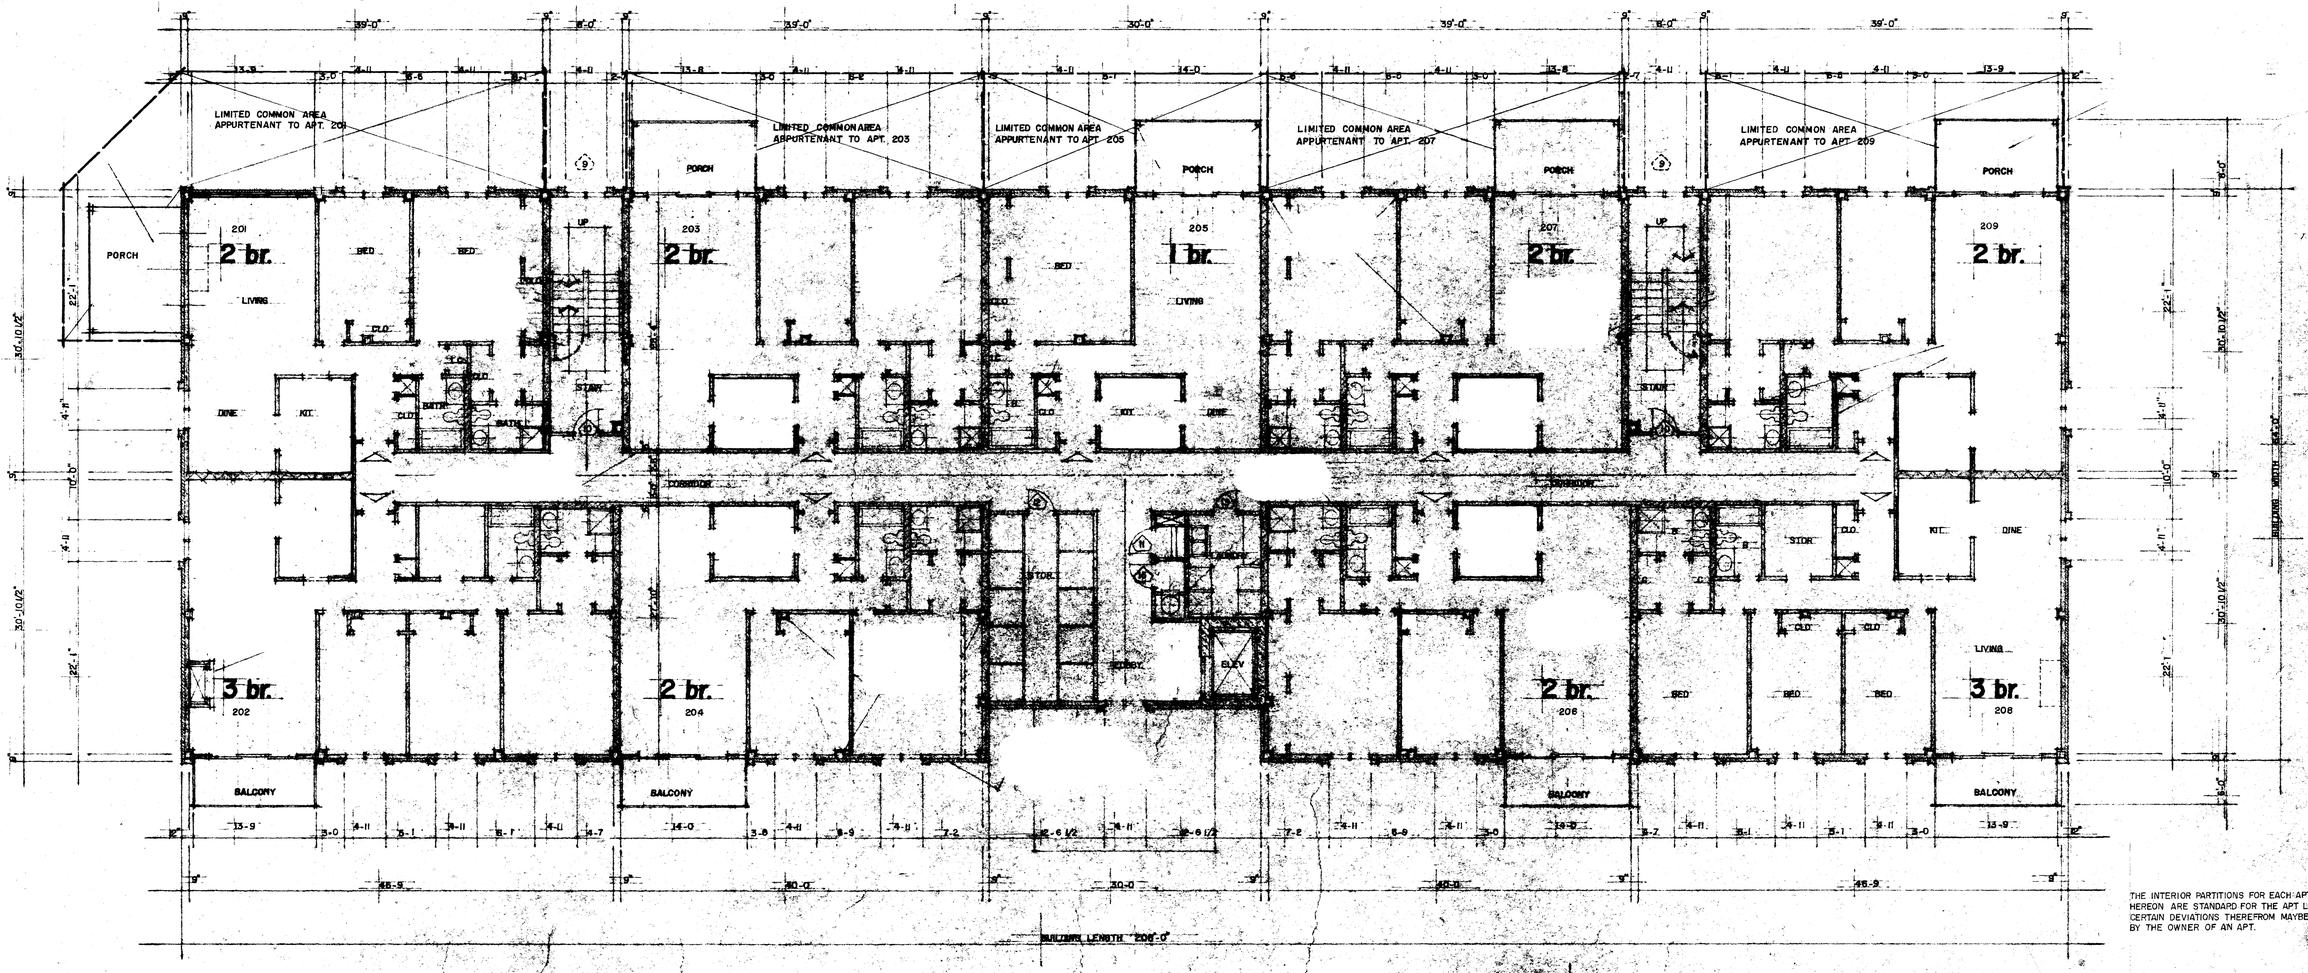

THE INTERIOR PARTITIONS FOR EACH APT SHOWN HEREON ARE STANDARD FOR THE APT LAYOUT. CERTAIN DEVIATIONS THEREFROM MAYBE MADE BY THE OWNER OF AN APT.

FLOOR PLAN · FLOOR 2.

SCALE 1/8" = 1'-0"

BUILDING NAME — FIVE OAKS

I HEREBY CERTIFY THAT THIS PLAN, SPECIFICATION OR REPORT WAS PREPARED BY ME OR UNDER MY DIRECT SUPERVISION AND THAT I AM A DULY REGISTERED ARCHITECT / ENGINEER UNDER THE LAWS OF THE STATE OF MINNESOTA.

signed _____ date 1 NOV 72 reg no 8628

PLAGENS · McGEE · INC
ARCHITECTS ENGINEERS
333 SAINT CLAIR AVENUE SAINT PAUL MINNESOTA 55102 TELEPHONE 224 8878

proj desc: 36 UNIT CONDOMINIUM APARTMENT BUILDING
43RD AVE S.W. at 4 TH ST. S.W. ROCHESTER MINN.


owner: BLATZMAIER ENTERPRISES, INC.
205 2ND ST. S.W. ROCHESTER MINN.

all numbers

revisions
23 NOV 72
28 NOV 72
12 DEC 72
11 JAN 73
7 FEB 73

job no 72034
date 2 NOV 72
drawn WEEKES
chkd McGEE

sheet no A 3

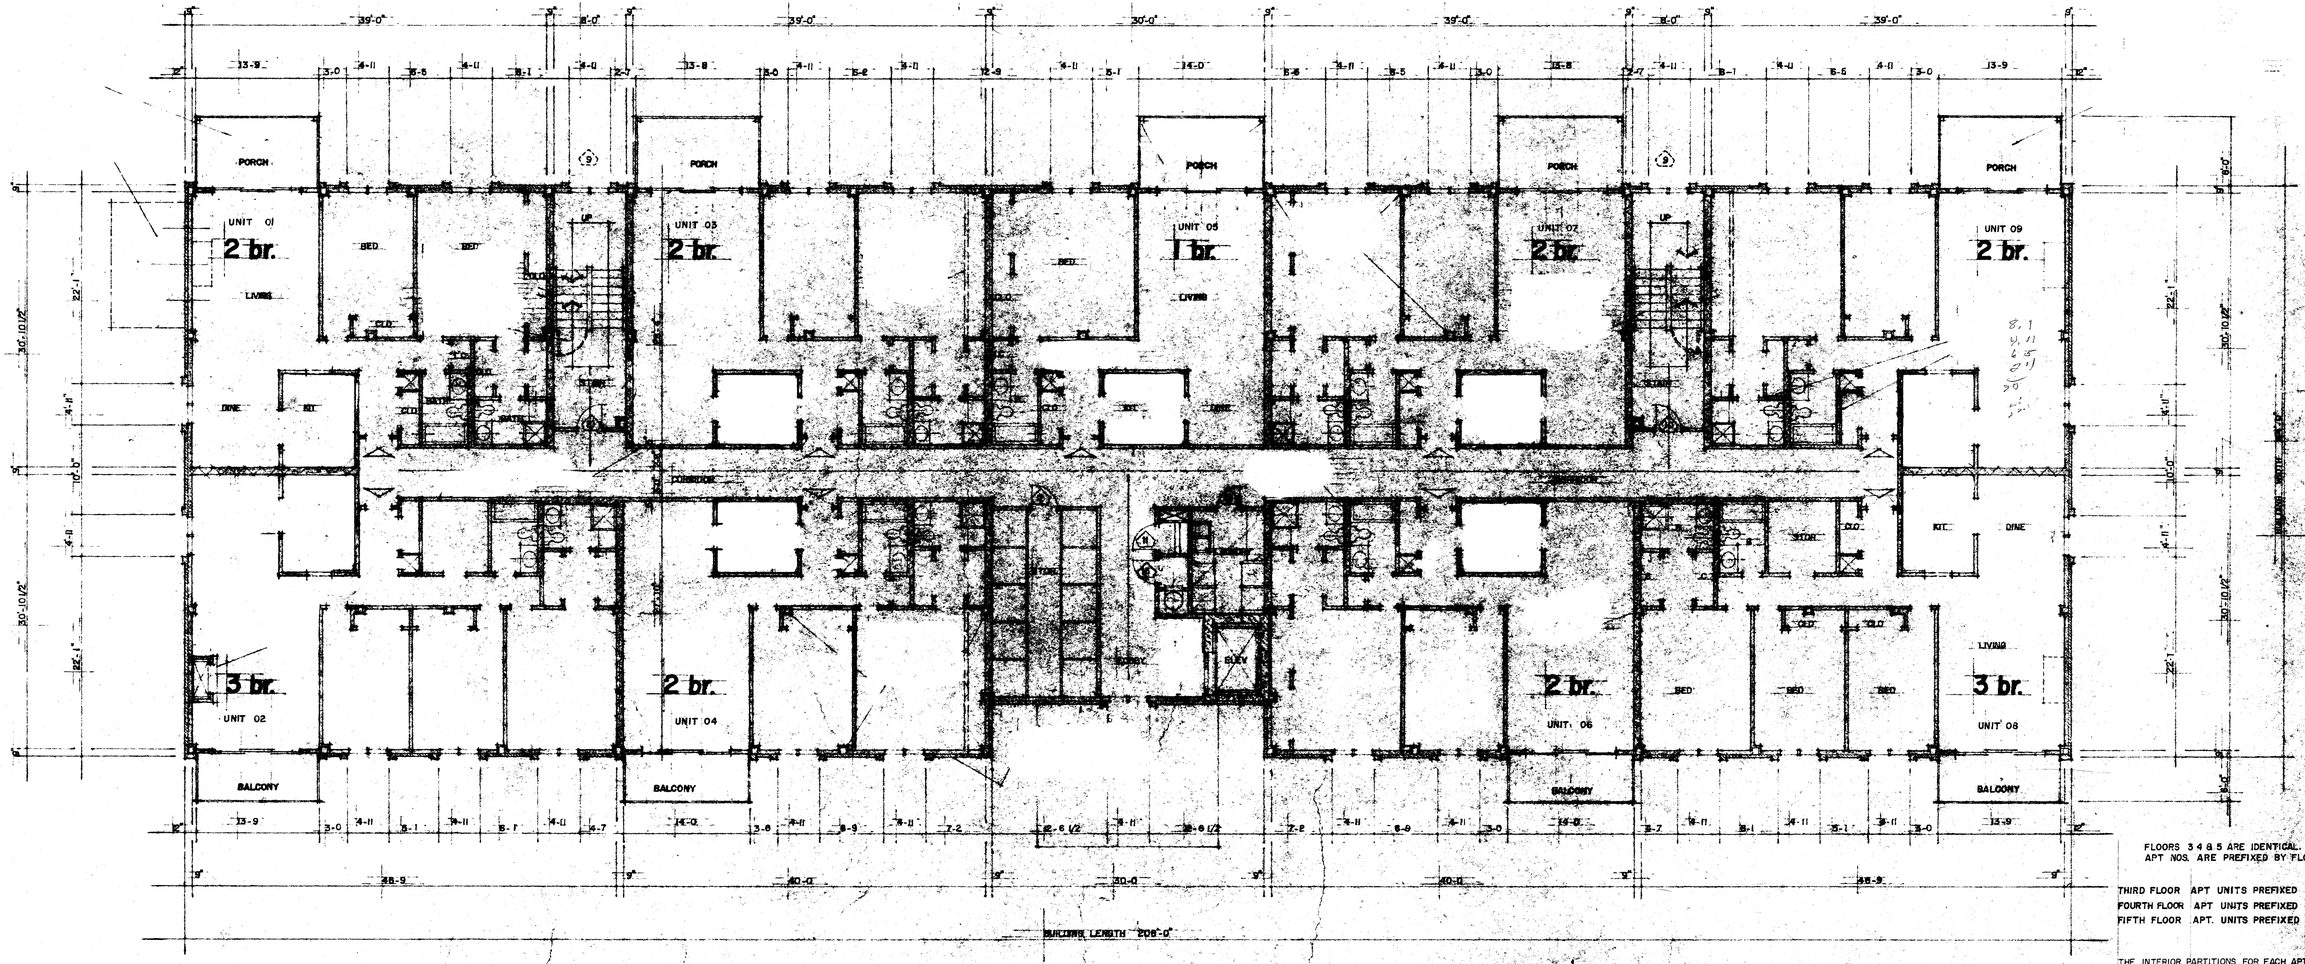

FLOORS 3 4 & 5 ARE IDENTICAL.
APT NOS. ARE PREFIXED BY FLOOR NOS.

THIRD FLOOR APT UNITS PREFIXED 3
FOURTH FLOOR APT UNITS PREFIXED 4
FIFTH FLOOR APT. UNITS PREFIXED 5

THE INTERIOR PARTITIONS FOR EACH APT. SHOWN HEREON ARE STANDARD FOR THE APT LAYOUT. CERTAIN DEVIATIONS THEREFROM MAYBE MADE BY THE OWNER OF AN APT.

FLOOR PLAN · FLOORS 3.4.& 5.

SCALE 1/8" = 1'-0"

BUILDING NAME — FIVE OAKS

I HEREBY CERTIFY THAT THIS PLAN, SPECIFICATION OR REPORT WAS PREPARED BY ME OR UNDER MY DIRECT SUPERVISION AND THAT I AM A DULY REGISTERED ARCHITECT / ENGINEER UNDER THE LAWS OF THE STATE OF MINNESOTA.


signed _____ date 1 NOV 72 reg no 8528

PLAGENS · McGEE · INC
ARCHITECTS ENGINEERS
533 SAINT CLAIR AVENUE SAINT PAUL MINNESOTA 55102 TELEPHONE: 224 8999

proj desc 36 UNIT CONDOMINIUM APARTMENT BUILDING
6TH AVE SW at 4TH ST SW ROCHESTER MINN.
owner GLATZMAIER ENTERPRISES INC.
105 3rd ST SW ROCHESTER MINN.

sh contents

revisions	job no 72024	sheet no
22 NOV 72	date 1 NOV 72	A 3
28 NOV 72	drawn VLECKER	
12 DEC 72		
11 JAN 73	chkd MCGEE	
17 JAN 73		

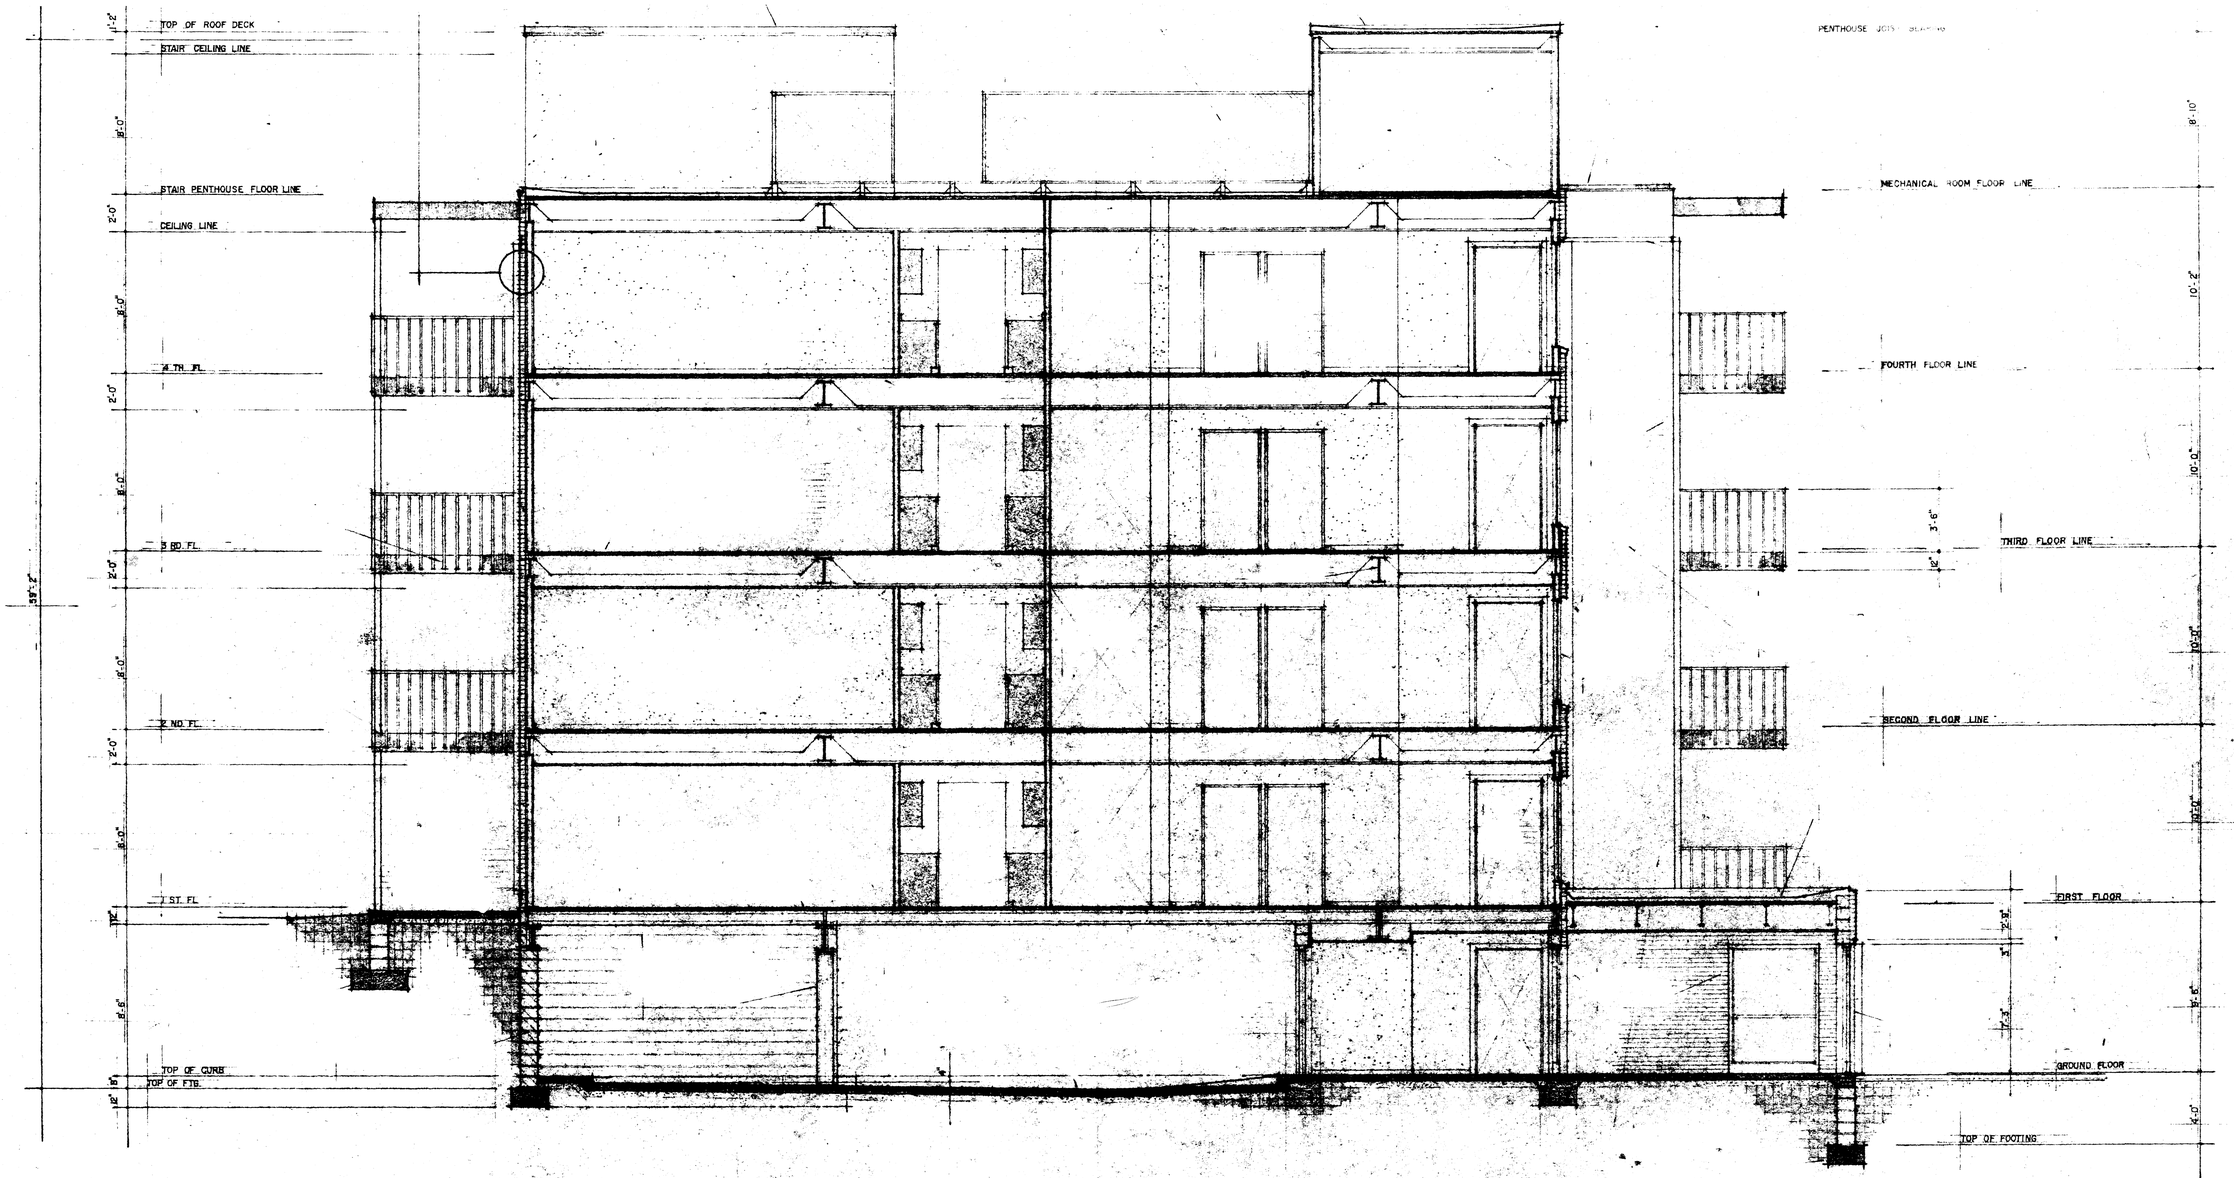

CROSS SECTION

SCALE 1/4" = 1'-0"

BUILDING NAME **FIVE OAKS**

I HEREBY CERTIFY THAT THIS PLAN, SPECIFICATION OR REPORT WAS PREPARED BY ME OR UNDER MY DIRECT SUPERVISION AND THAT I AM A DULY REGISTERED ARCHITECT / ENGINEER UNDER THE LAWS OF THE STATE OF MINNESOTA.

signed _____ date 2 Nov 72 reg no 6528

PLAGENS · McGEE · INC
ARCHITECTS ENGINEERS
533 SAINT CLAIR AVENUE SAINT PAUL MINNESOTA 55102 TELEPHONE: 226 8894

proj desc: 36 UNIT CONDOMINUM APARTMENT BUILDING
6 TH. AVE. SW AT 4 TH. ST. SW ROCHESTER, MINN.

owner: GLATZMAIER ENTERPRISES INC.
105 3RD. ST. S.W. ROCHESTER, MINN.

N

sh contents: SECTION THRU BUILDING

revisions	job no 7224
27 NOV 72	date 27 Nov 72
	drawn

sheet no 10 of