WEICHSELBAUM AND ASSOCIATES • INC.

ARCHITECTS • 1903 SOUTH BROADWAY • ROCHESTER • MINNESOTA • 55901

JOSEPH J. WEICHSELBAUM • AIA

PHONE 288-2687

RICHARD A. BREHMER
WILLIAM T. MESCHKE

405165

CERTIFICATE

Floor Plans

THE UNDERSIGNED BEING FIRST DULY SWORN UNDER OATH, CERTIFIES AND DEPOSES THAT THE ATTACHED PLAN SHEETS CONSISTING OF 11 PAGES NUMBERED CONSECUTIVELY AND DATED THUS:

PAGE 1, DATED 6 JULY, 1977 WITH REVISIONS DATED 30 SEPT. 1977 AND 7 OCT. 1977.

PAGES 2,3a,3b,3c,3d,and 3e DATED JULY, 1977 WITH REVISIONS DATED 7 OCT. 1977.

PAGE 4, DATED SEPTEMBER 1977 WITH REVISIONS DATED 7 OCTOBER, 1977

PAGE 5, DATED 7 OCTOBER, 1977

PAGE 6 DATED JULY, 1977 WITH REVISIONS DATED 7 OCTOBER, 1977.

PAGE 7, DATED 7 OCTOBER, 1977

REPRESENT AN ACCURATE COPY OF PORTIONS OF THE PLANS OF THE BUILDING AS FILED WITH AND APPROVED BY THE CITY OF ROCHESTER AND FURTHER THAT THE SAME FULLY AND ACCURATELY DEPICTS THE LAYOUT, LOCATION, APARTMENT NUMBERS AND DIMENSIONS OF THE 728 FIRST AVENUE S.W. APARTMENTS AS BUILT.

Joseph J. Weichselbaum

JOSEPH J. WEICHSELBAUM A.I.A.
MINN. REG. NO. 4784

STATE OF MINNESOTA)
COUNTY OF OLMSTED) ss

SUBSCRIBED AND SWORN TO BEFORE ME A NOTARY PUBLIC
THIS 11th DAY OF August, 1978 A.D.

NOTARY PUBLIC, OLMSTED COUNTY, MN

MY COMMISSION EXPIRES

ROBERT F. DEVINNY
NOTARY PUBLIC - MINNESOTA
OLMSTED COUNTY
My Commission Expires Dec. 4, 1984

WEICHSELBAUM & ASSOCIATES INC.

ARCHITECTS · ROCHESTER · MINNESOTA

DRAWING INDEX

SHEET 1 SIGNS & SYMBOLS, SITE PLAN, CURB DETAILS
2 GROUND FLOOR PLAN
3A,B,C,D,E SECOND THRU SIXTH FLOOR PLAN
4 DOOR SCHEDULE, ROOM FINISH & DEC. SCHEDULE
5 ELEVATION
6 ELEVATIONS
7 DETAILS
STRUCTURAL BY FABCON
S1
S2
S3
S4
S5
S6

◆ ELEVATION
○ DOOR NUMBER
⊖ ROOM NUMBER
⊕ SHEET NUMBER
DETAIL NUMBER


SYMBOLS

EARTH
GRAVEL
CONCRETE
CONCRETE BLOCK
FABCON WALL PANEL
DIMENSION LUMBER
FINISH WOOD
PLYWOOD
STUCCO
GYPSUM BOARD
BATT INSULATION
RIGID INSULATION
METAL
SLATE
METAL STUD WALL SEE SHEET 7


EXISTING CONTOURS
NEW CONTOURS

LEGAL DESCRIPTION


THE SOUTH FORTY-FOUR (44) FEET OF LOT FOURTEEN (14), BLOCK ONE HUNDRED FOUR (104), WILSON'S ADDITION TO THE CITY OF ROCHESTER, MINNESOTA, AND THAT PORTION OF VACATED 8TH ST. S.W. ABUTTING AND CONTIGUOUS THERETO; TOGETHER WITH THE WEST ONE-HALF (W 1/2) OF THAT PART OF THE VACATED ALLEY WHICH ABUTS THE ABOVE PREMISES ON THE EAST SIDE THEREOF, ACCORDING TO THE PLAT THEREOF ON FILE AND OF RECORD IN THE OFFICE OF THE REGISTER OF DEEDS IN AND FOR THE SAID COUNTY.

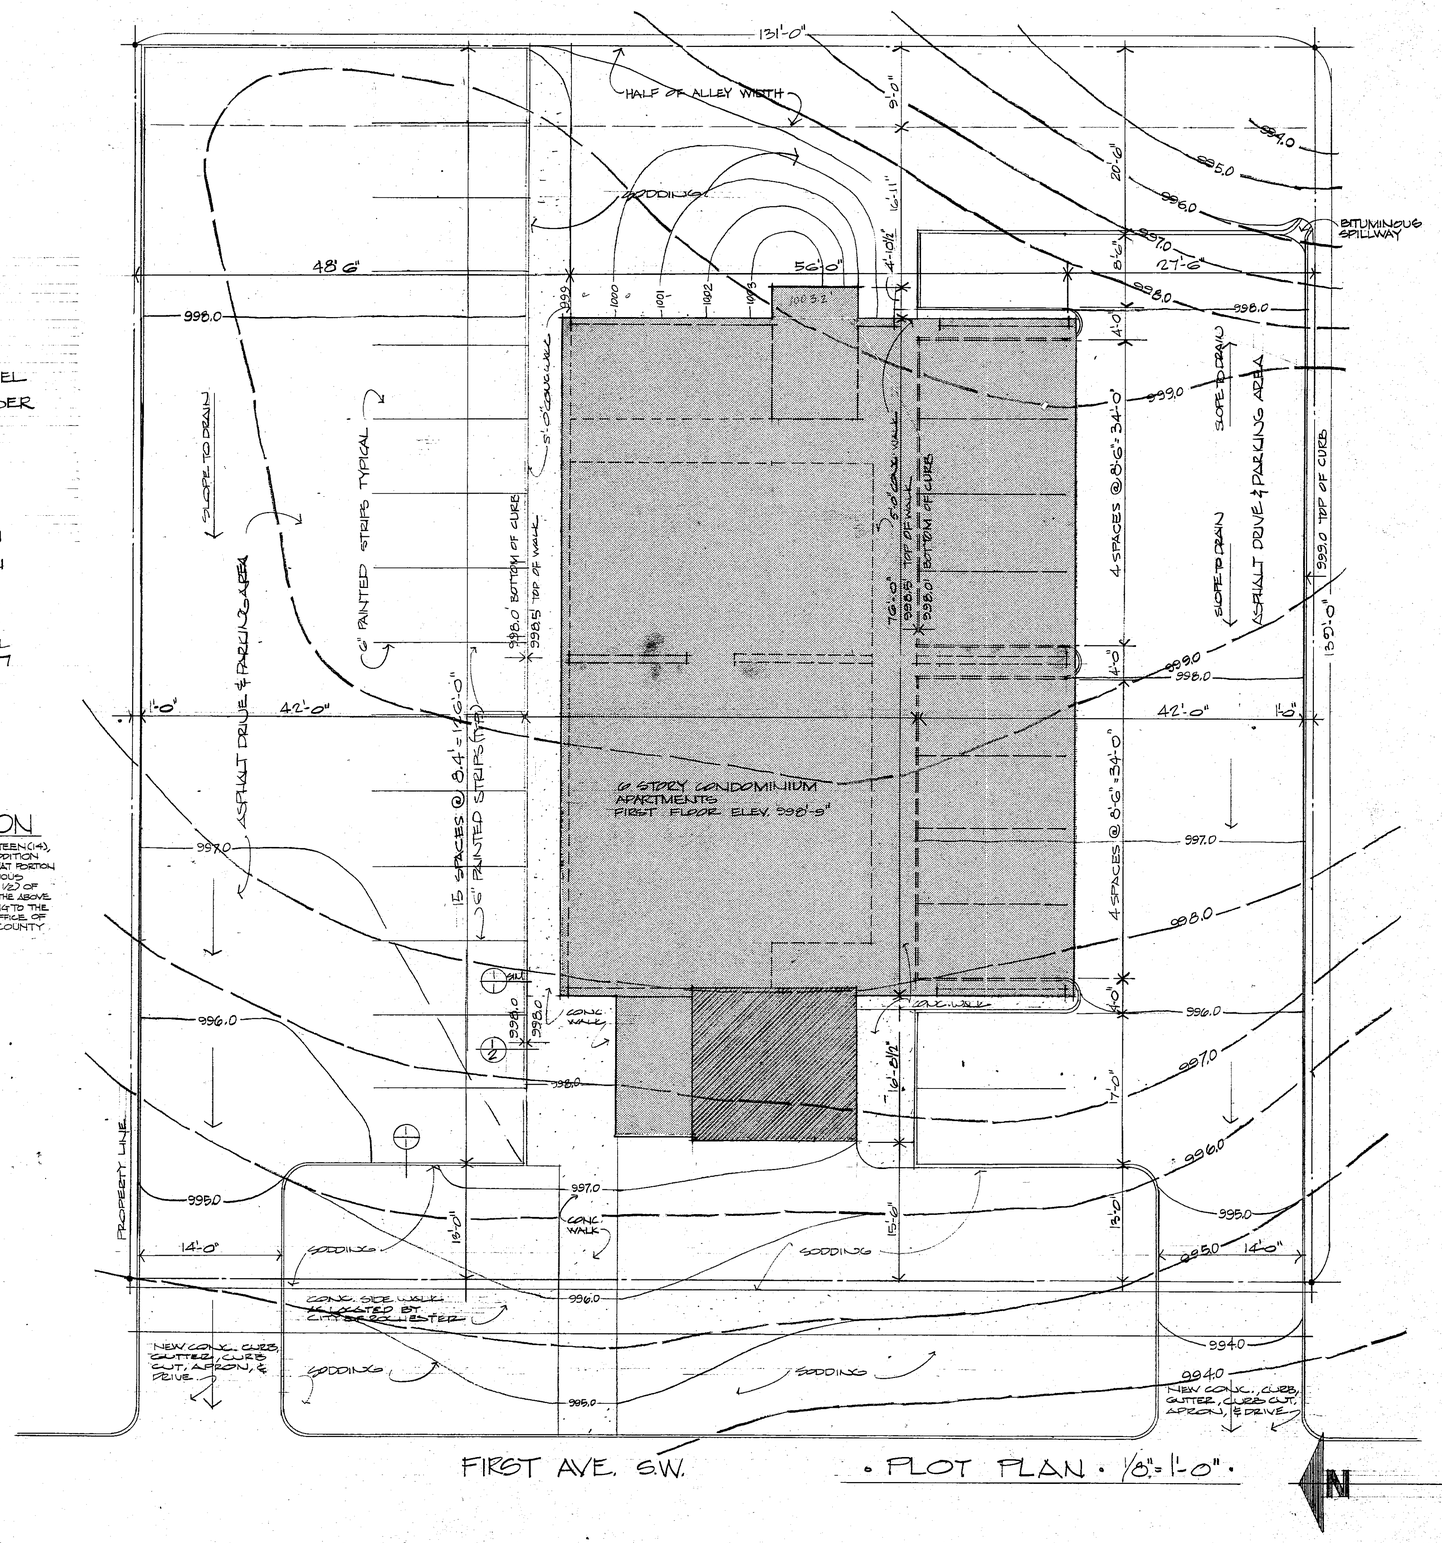

• PLOT PLAN • 1/8" = 1'-0" •

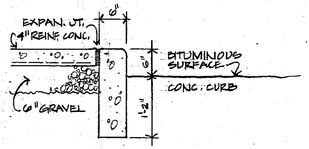

1/2 CONC., CURB & WALK
3/4" = 1'-0"

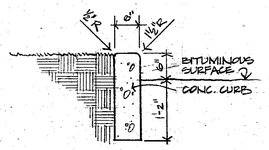

1/1 CONC. CURB
3/4" = 1'-0"

SET NUMBER

I hereby certify that this plan, specification, or report was prepared by me or under my direct supervision and that I am a duly Registered Architect under the laws of the State of Minnesota.

Reg. No. 6786

CONDOMINIUM APARTMENT BLDG.

728 FIRST AVENUE S.W.

ROCHESTER, MN.

DRAWN J.J.W.

PROJECT 77026

DATE 6 JULY, 1977

REVISIONS 30 SEPT. 1977
7 OCT. 1977

WEICHSELBAUM AND ASSOCIATES, INC
ARCHITECTS
1903 SOUTH BROADWAY · ROCHESTER · MINNESOTA · 55901

SHEET 1

WEICHSELBAUM AND ASSOCIATES, INC
ARCHITECTS
1902 SOUTH BROADWAY · ROCHESTER · MINNESOTA · 55901

DRAWN: J.J.W.
PROJECT: 77024
DATE: JULY 1977
REVISIONS: 7 OCT 1977


SHEET 2


CONDOMINIUM APARTMENT BLDG.
728 FIRST AVENUE S.W.
ROCHESTER, MINNESOTA

I hereby certify that this plan, specification, or report was prepared by me or under my direct supervision and that I am a duly Registered Professional Architect under the laws of the State of Minnesota.
Reg. No. 4144


GROUND FLOOR LEVEL · 1/4"=1'0"


NOTE: FOR FOOTINGS SEE FIBRON DRAWINGS SHEET 1

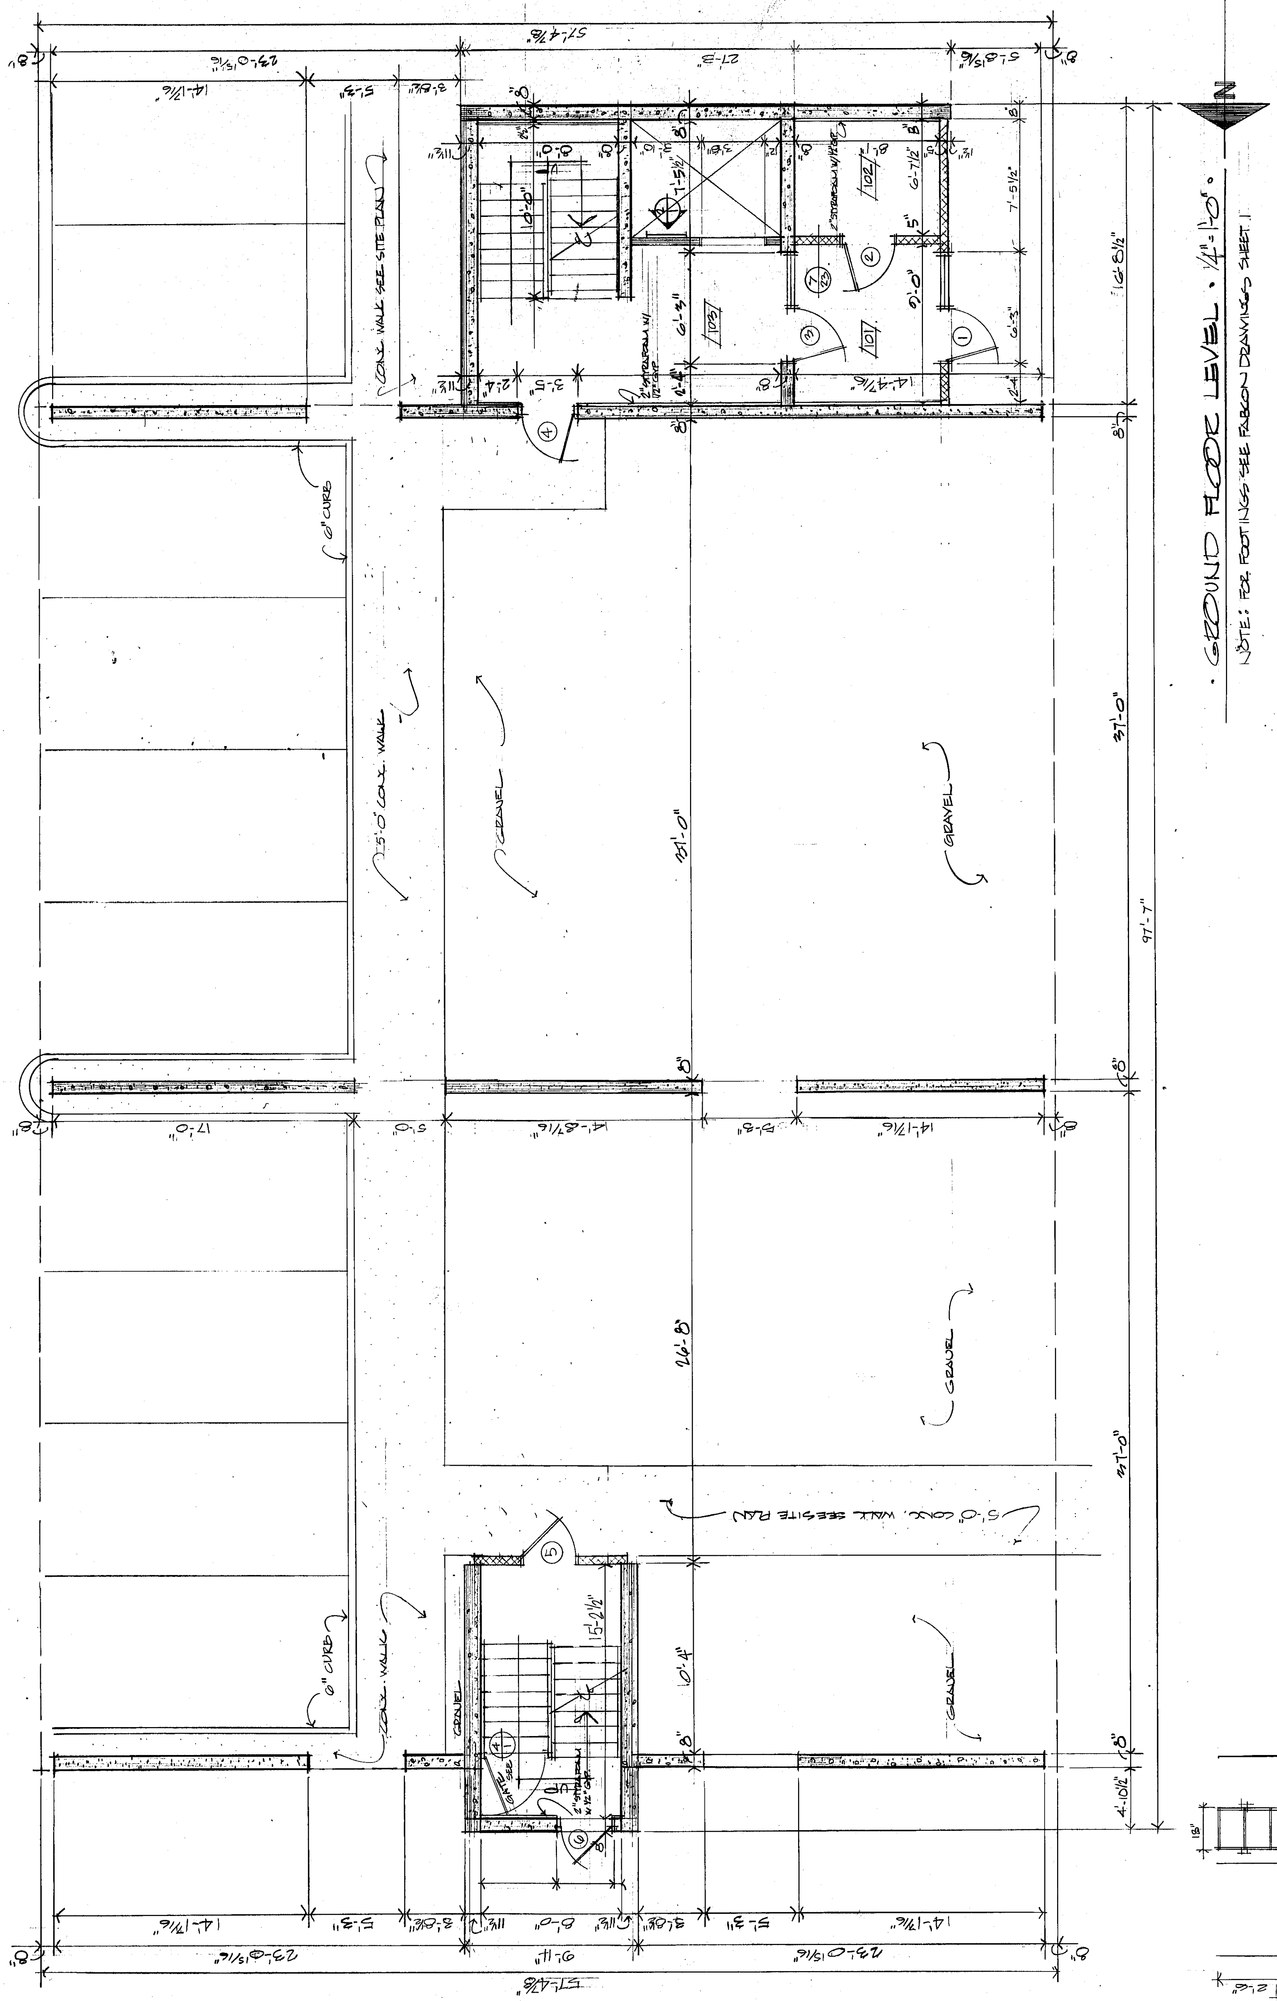

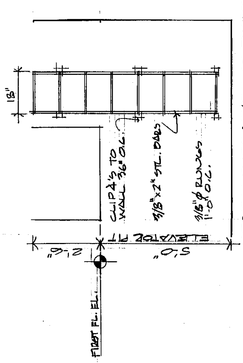


② ELEVATOR PIT LADDER
3/8" = 1'-0"
VERIFY LOCATION W/ELEV. CONTRACTOR

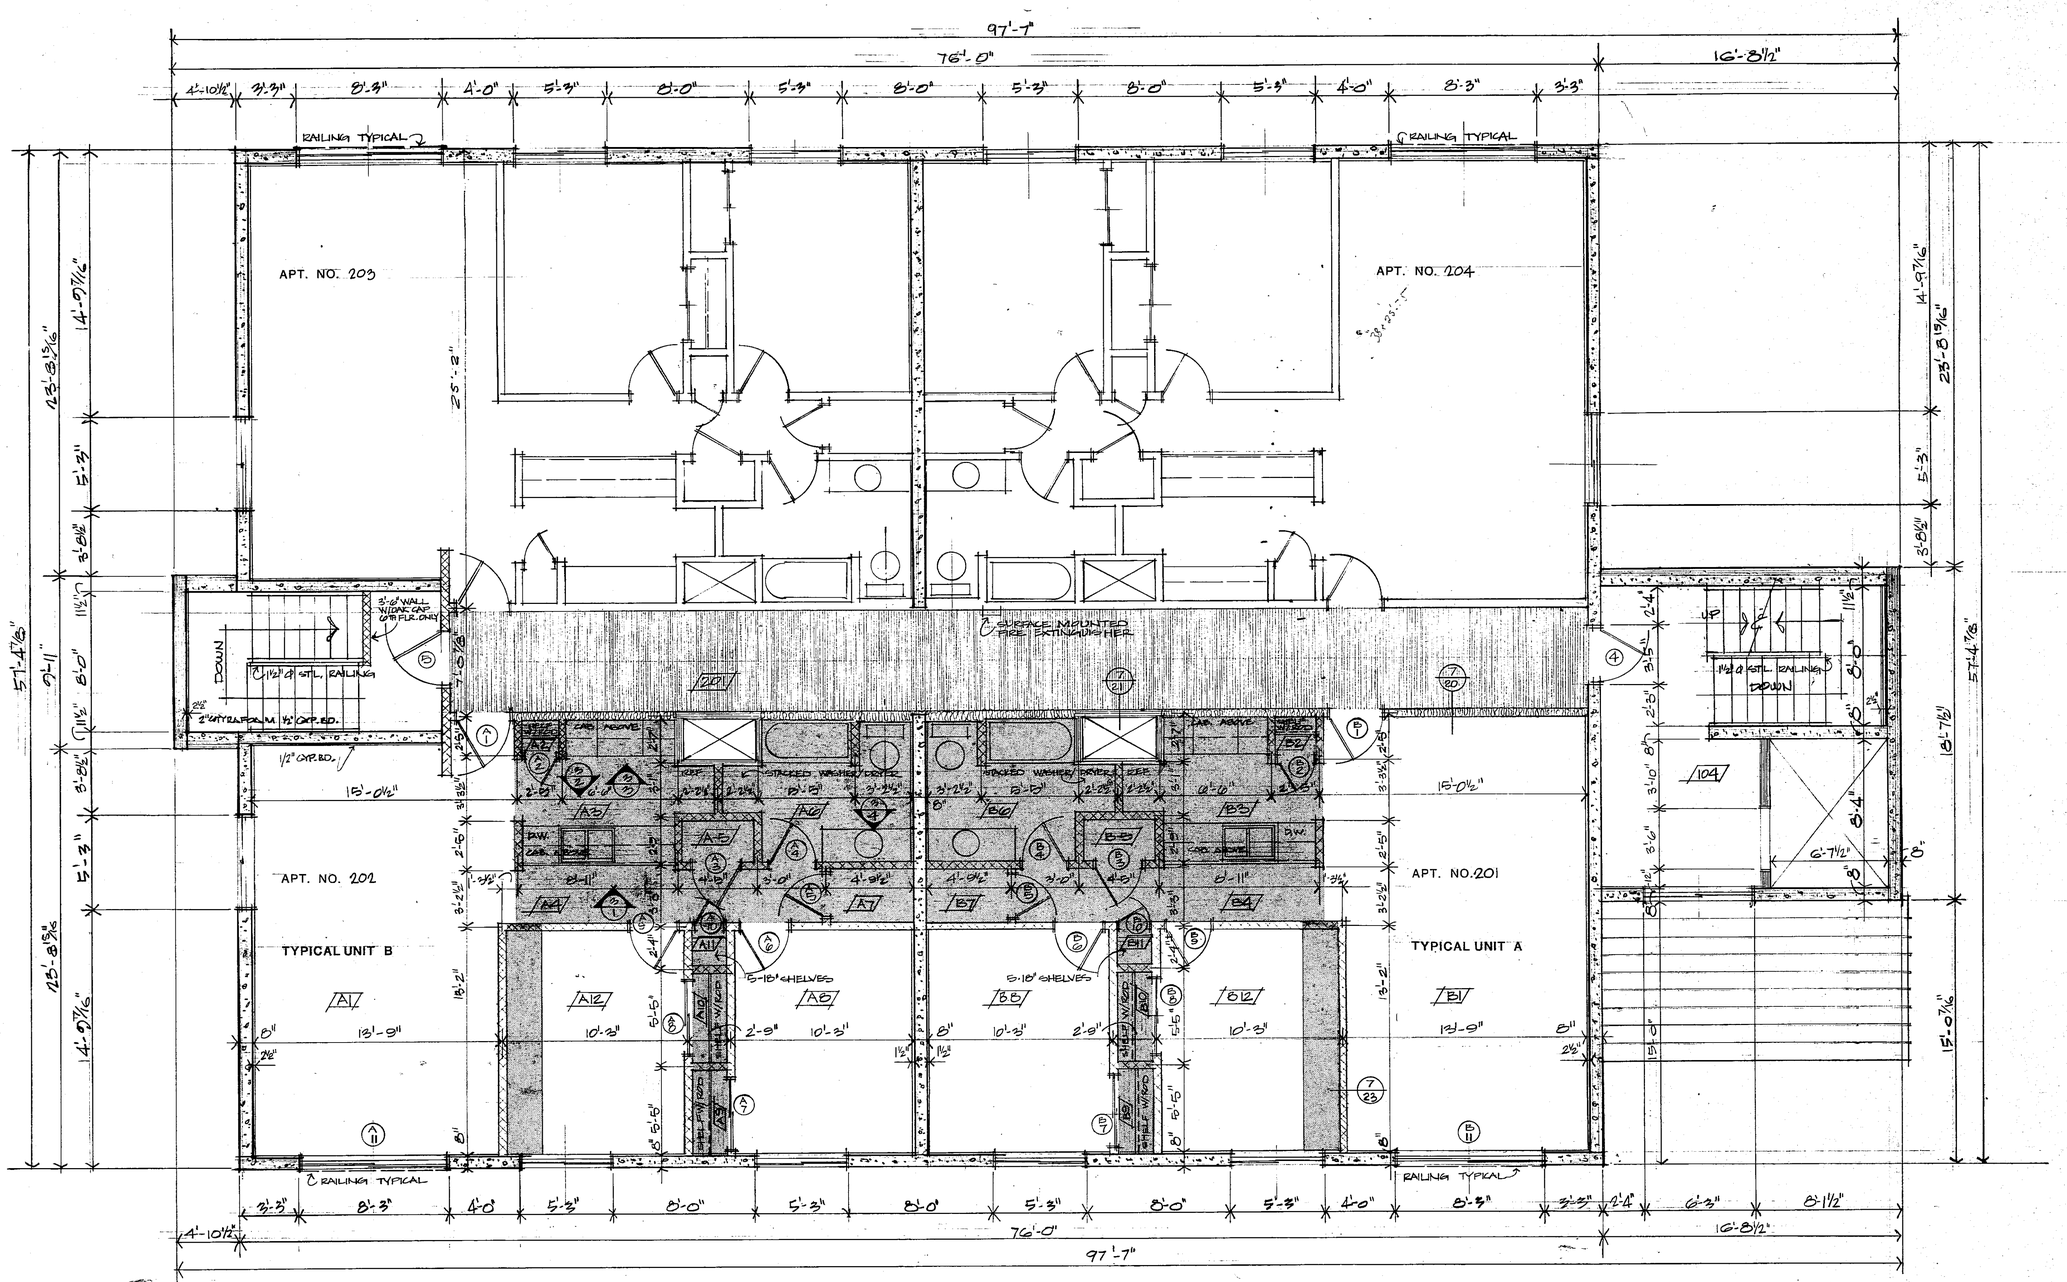


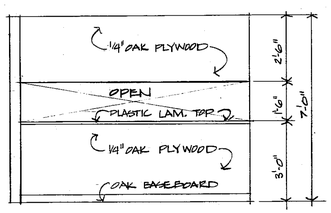


3/1 HALL ELEVATION
3/8" = 1'-0"

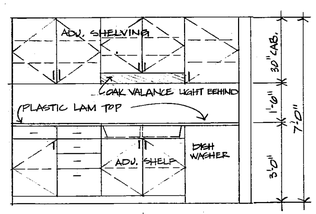

3/2 KITCHEN ELEV.
3/8" = 1'-0"

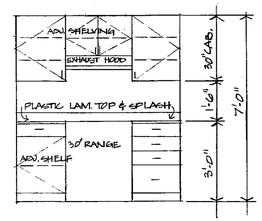

3/3 KITCHEN ELEV.
3/8" = 1'-0"

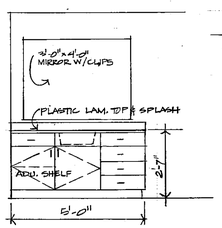

3/4 BATH VANITY
3/8" = 1'-0"

SECOND ~~THRU SIXTH~~ FLOOR - 1/4"-1'-0"

NOTE:
SHADED AREAS INDICATE DROPPED CEILING - SEE ROOM FINISH SCHEDULE

N


I hereby certify that this plan, specification or report was prepared by me or under my direct supervision and that I am a duly Registered Professional Architect under the laws of the State of Minnesota.
Date 11/21/77 Reg. No. 6178


CONDOMINIUM APARTMENT BLDG.
728 FIRST AVENUE S.W.
ROCHESTER, MINNESOTA

DRAWN J.J.W. SPL
PROJECT 7702G
DATE JULY, 1977
REVISIONS 7 OCT. 1977

WEICHSELBAUM AND ASSOCIATES, INC ARCHITECTS
1903 SOUTH BROADWAY ROCHESTER MINNESOTA 55901

SHEET 3a

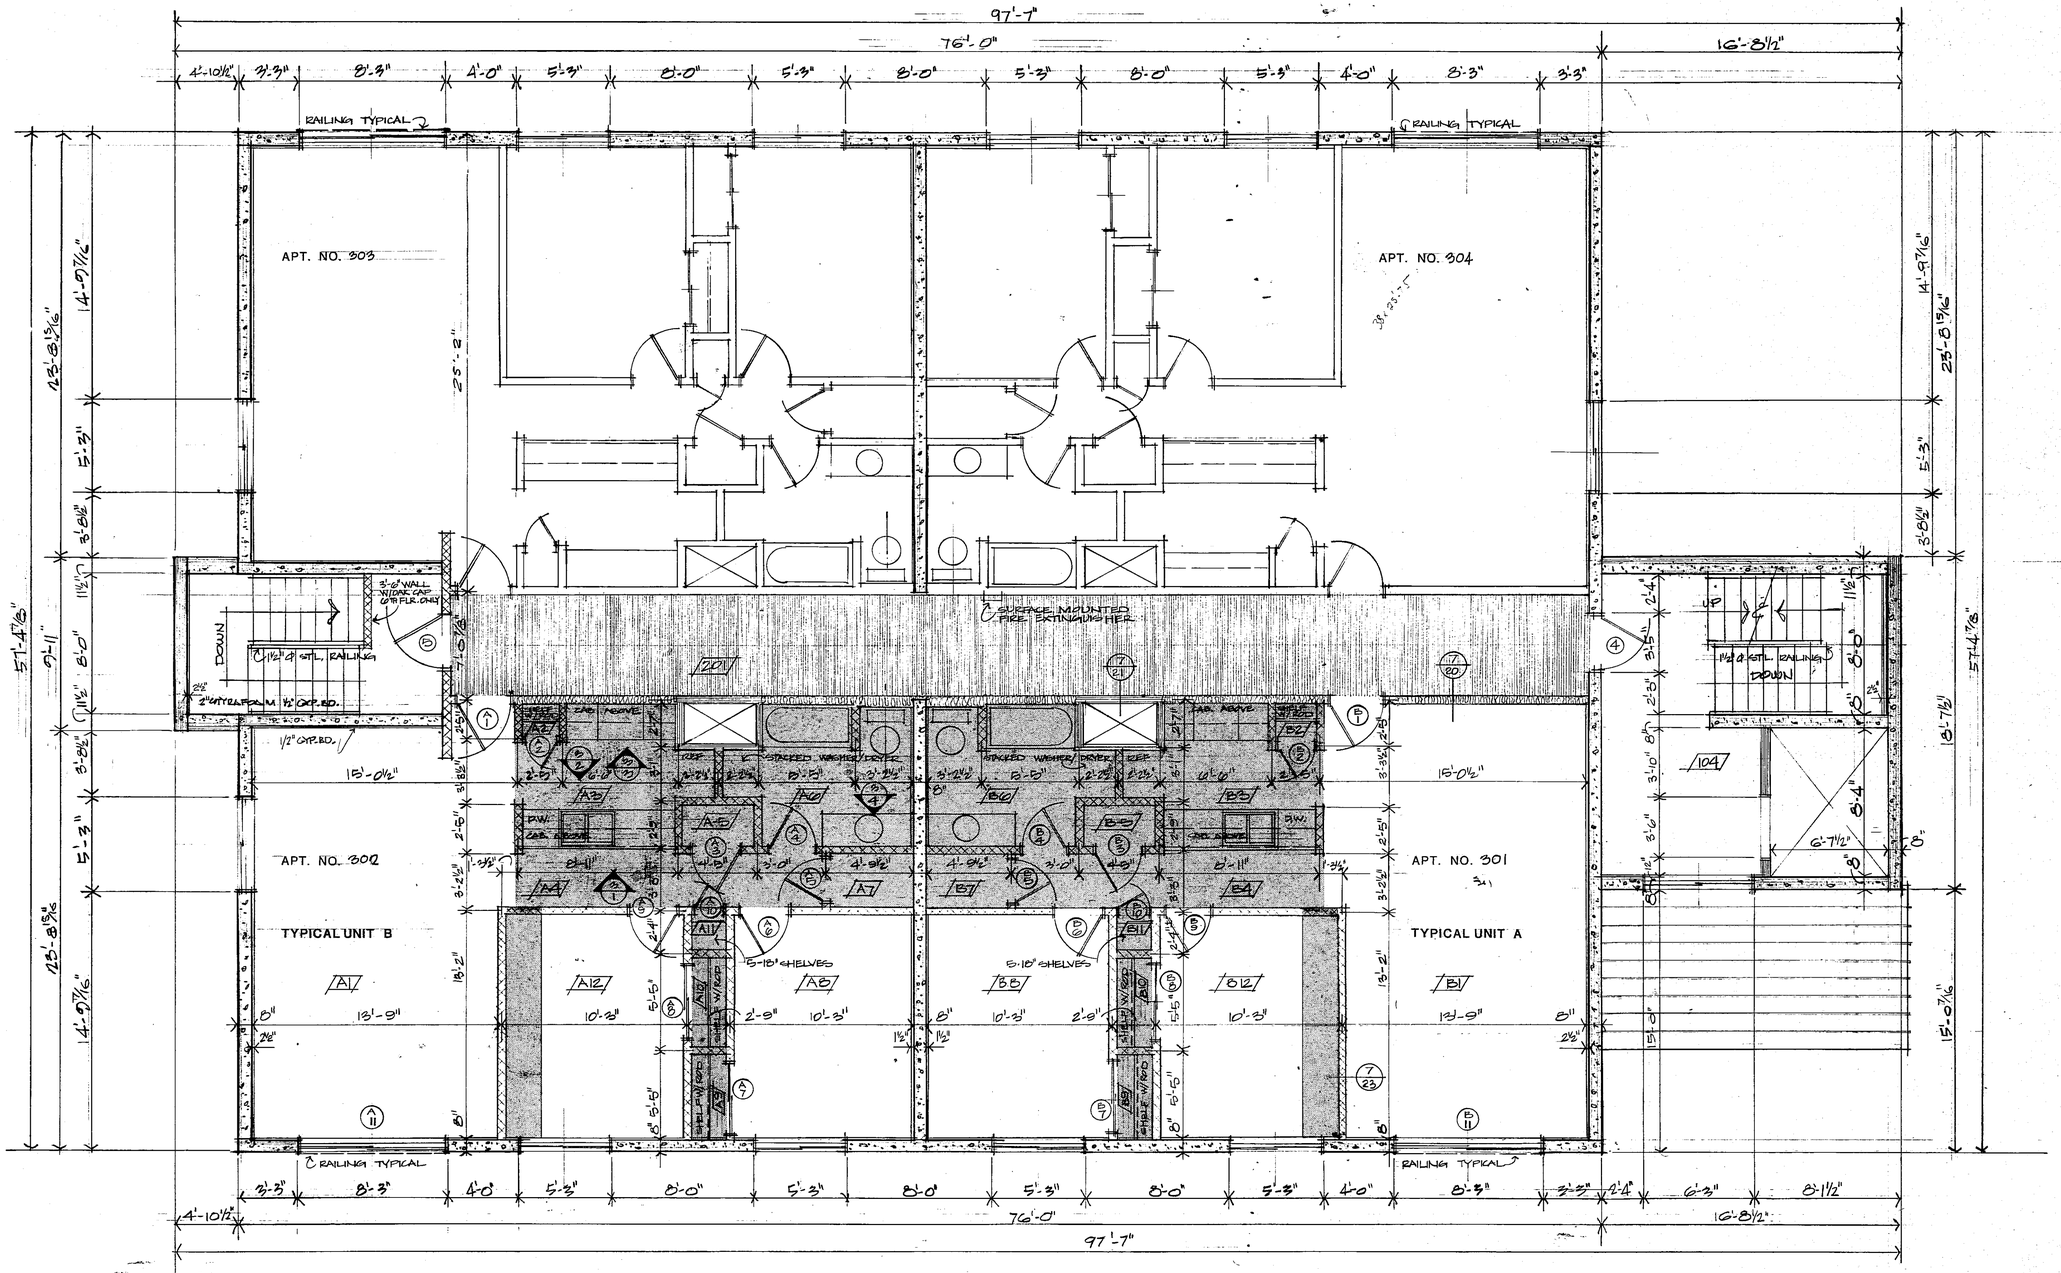

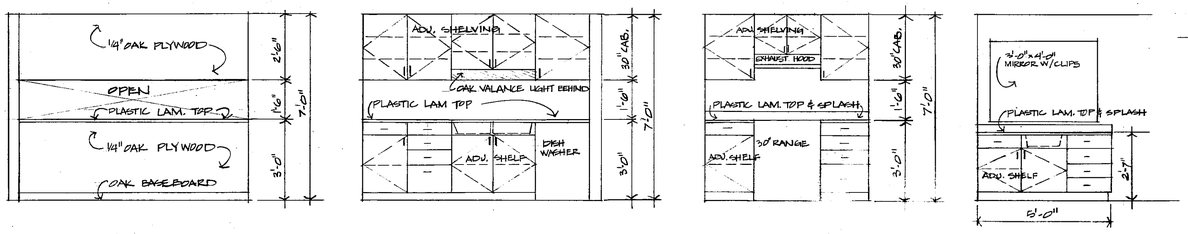

3/1 HALL ELEVATION 3/8" = 1'-0"

3/2 KITCHEN ELEV. 3/8" = 1'-0"

3/3 KITCHEN 3/8" = 1'-0"

3/4 BATH VANITY 3/8" = 1'-0"

THIRD FLOOR

~~SECOND THRU SIXTH FLOOR~~ · 1/4"-1'-0" ·

· NOTE ·
SHADED AREAS INDICATE DROPPED CEILING - SEE ROOM FINISH SCHEDULE

N

I hereby certify that this plan, specification, or report was prepared by me or under my direct supervision and that I am a duly Registered Professional Architect under the laws of the State of Minnesota.
Date 7/22/77 Reg. No. 6782

CONDOMINIUM APARTMENT BLDG.

728 FIRST AVENUE S.W.

ROCHESTER, MINNESOTA

DRAWN J.W.W. SPL


PROJECT 7702G


DATE JULY, 1977

REVISIONS OCT. 1977


WEICHSELBAUM AND ASSOCIATES · INC ARCHITECTS
905 SOUTH BROADWAY · ROCHESTER · MINNESOTA · 55901

SHEET 3b

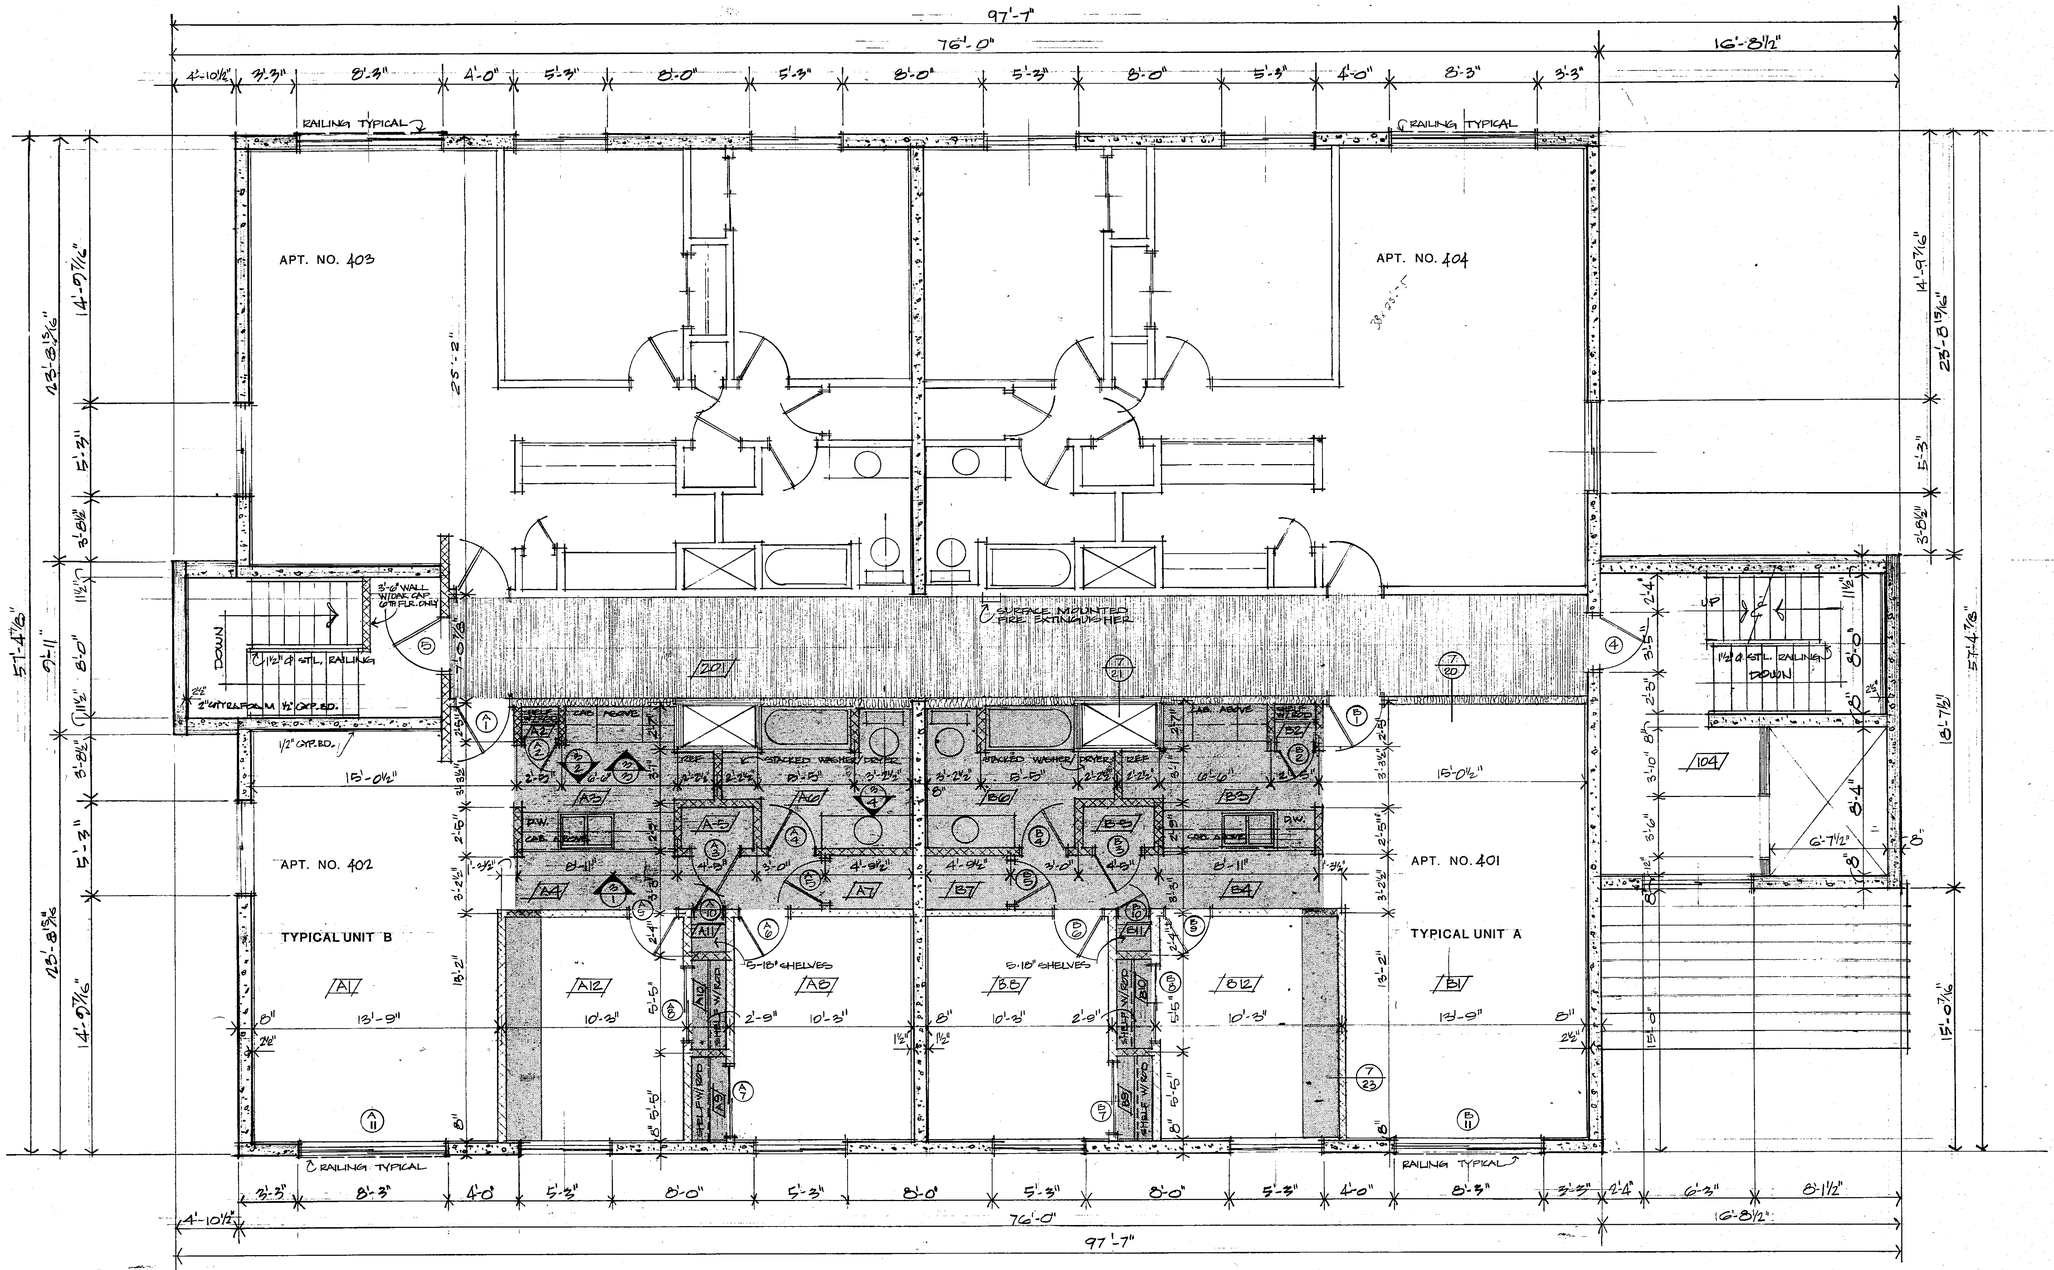


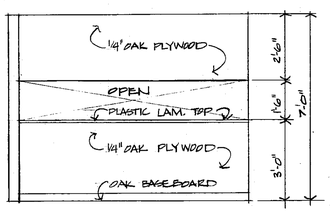


3/1 HALL ELEVATION
3/8" = 1'-0"

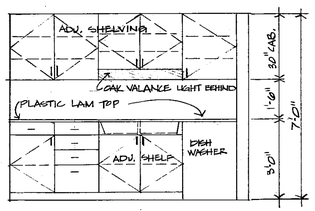

3/2 KITCHEN ELEV.
3/8" = 1'-0"

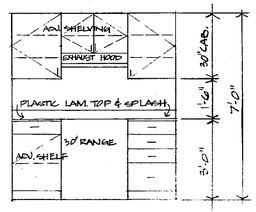

3/3 KITCHEN ELEV.
3/8" = 1'-0"

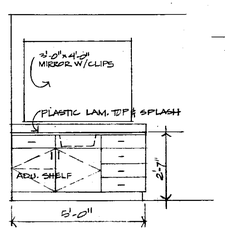

3/4 BATH VANITY
3/8" = 1'-0"

4TH FLOOR

~~SECOND THRU SIXTH FLOOR~~ • 1/4"-1'-0" •

• NOTE •
SHADED AREAS INDICATE DROPPED CEILING – SEE ROOM FINISH SCHEDULE

N

I hereby certify that this plan, specification, or report was prepared by me or under my direct supervision and that I am a duly registered Architect under the laws of the State of Minnesota.
Reg. No. 6783

CONDOMINIUM APARTMENT BLDG.

728 FIRST AVENUE S.W.

ROCHESTER, MINNESOTA

DRAWN
J.J.W. SPL


PROJECT
7702C


DATE
JULY, 1977

REVISIONS
7 OCT. 1977

WEICHSELBAUM AND ASSOCIATES, INC
ARCHITECTS
823 SOUTH BROADWAY · ROCHESTER · MINNESOTA 55901

SHEET
3C

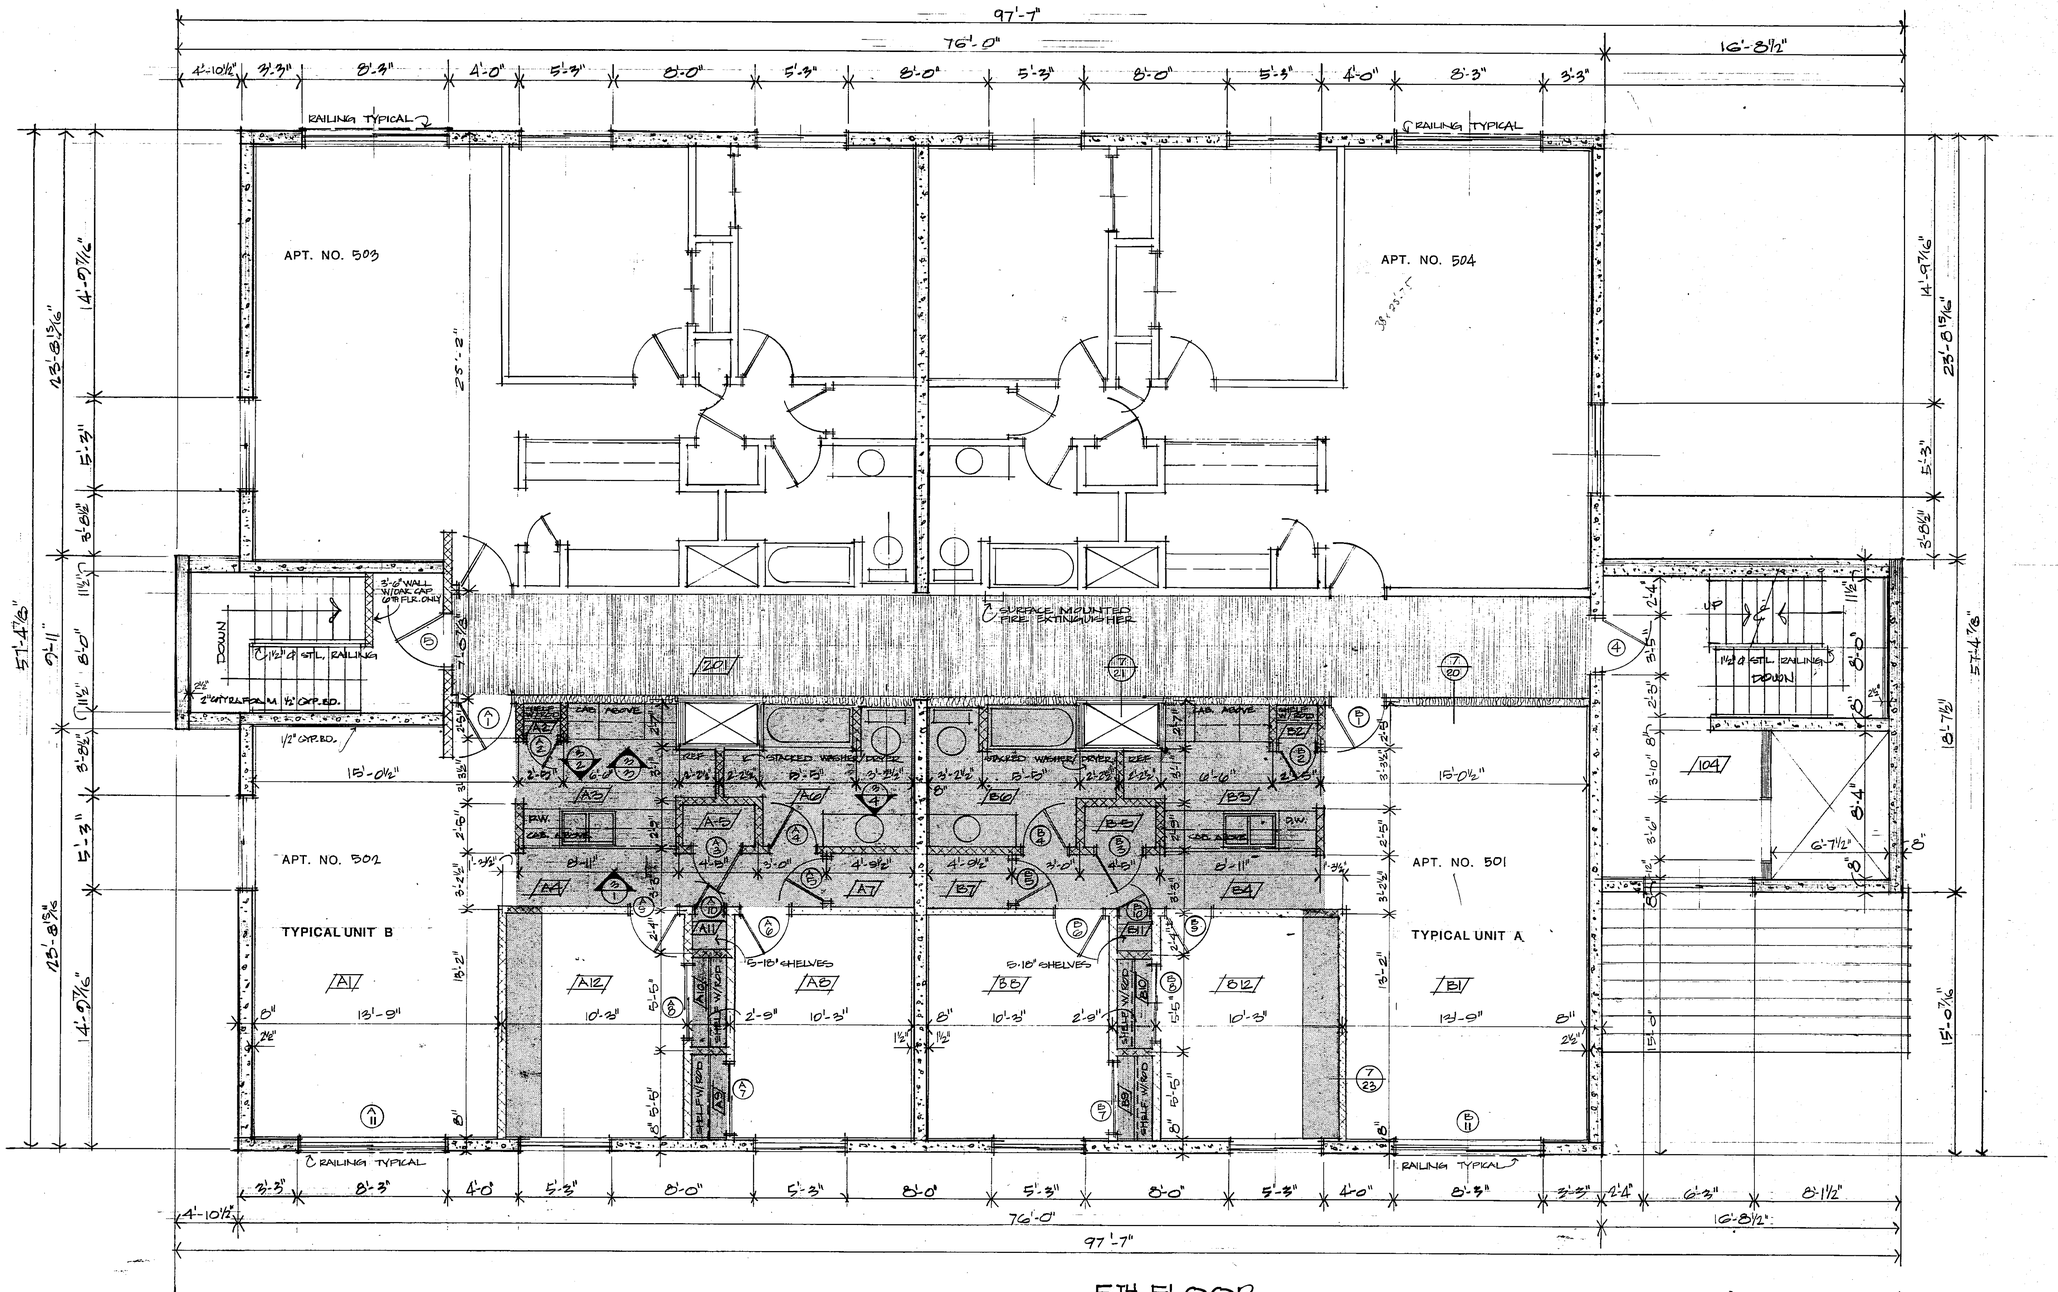

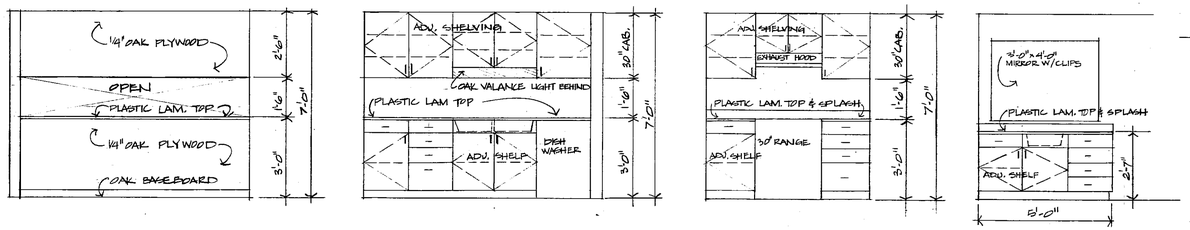

3/1 HALL ELEVATION
3/8" = 1'-0"

3/2 KITCHEN ELEV.
3/8" = 1'-0"

3/3 KITCHEN ELEV.
3/8" = 1'-0"

3/4 BATH VANITY
3/8" = 1'-0"

5TH FLOOR

~~SECOND THRU SIXTH FLOOR~~ 1/4"-1'-0"

NOTE
SHADED AREAS INDICATE DROPPED CEILING - SEE ROOM FINISH SCHEDULE.

N

I hereby certify that this plan, specification, or report was prepared by me or under my direct supervision and that I am a duly Registered Professional Architect under the laws of the State of Minnesota.
Reg. No. 6372

CONDOMINIUM APARTMENT BLDG.

728 FIRST AVENUE S.W.

ROCHESTER, MINNESOTA

DRAWN
J.J.W. SPL

PROJECT
7702C

DATE
JULY, 1977

REVISIONS
OCT. 1977

WEICHSELBAUM AND ASSOCIATES, INC ARCHITECTS
903 SOUTH BROADWAY · ROCHESTER · MINNESOTA · 55901

SHEET
3d

I hereby certify that this plan, specification, or report was prepared by me or under my direct supervision and that I am a duly Registered Professional Architect under the laws of the State of Minnesota.

Reg. No. 17827

CONDOMINIUM APARTMENT BLDG.

728 FIRST AVENUE S.W.

ROCHESTER, MINNESOTA

DRAWN J.J.W. SPL

PROJECT 77026

DATE JULY, 1977

REVISIONS 7 Oct. 1977

WEICHSELBAUM AND ASSOCIATES, INC ARCHITECTS
903 SOUTH BROADWAY · ROCHESTER · MINNESOTA · 55901

SHEET 3e

APT. NO. 603

APT. NO. 604

APT. NO. 602

APT. NO. 601

TYPICAL UNIT B

TYPICAL UNIT A

RAILING TYPICAL

SURFACE MOUNTED FIRE EXTINGUISHER

DOWN

1½" Ø STL. RAILING

2'-6" WALL WITH CAP 6'8" FLR. ONLY

1/2" GYP. BD.

STACKED WASHER/DRYER

CAB. ABOVE

5-18" SHELVES

97'-7"

76'-0"


16'-8½"

6TH FLOOR


~~SECOND THRU SIXTH FLOOR~~ 1/4"-1'-0"

NOTE
SHADED AREAS INDICATE DROPPED CEILING - SEE ROOM FINISH SCHEDULE


N

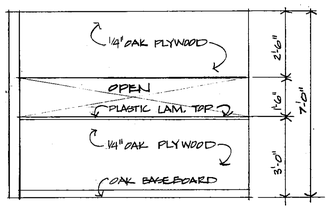


3/1 HALL ELEVATION
3/8" = 1'-0"

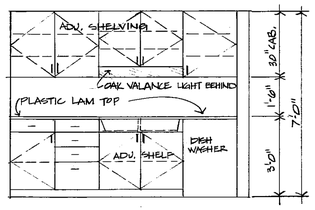

3/2 KITCHEN ELEV.
3/8" = 1'-0"

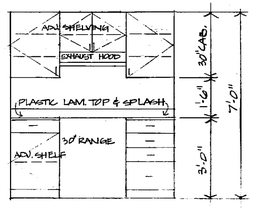

3/3 KITCHEN ELEV.
3/8" = 1'-0"

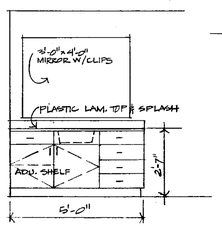

3/4 BATH VANITY
3/8" = 1'-0"

DOOR, FRAME & FINISH HARDWARE SCHEDULE


	DOOR NUMBER	QUANTITY	DOOR SIZE WIDTH	DOOR SIZE HEIGHT	DOOR SIZE THICKNESS	DOOR MATERIAL	DOOR TYPE	DOOR GLASS	FRAME MATERIAL	FRAME TYPE	FRAME DETAILS	FIRE RATING DOOR & FRAME	FINISH	MISC 1 PATIO DOOR	MISC 2 AL. DR. & FR.	MISC 3 THRESHOLD WEATHERSTRIP	MISC 4 GYP. BD. REVEAL	MISC 5	MISC 6 PAINTING DOORS ALTERNATE "B"	MISC 7	MISC 8	REMARKS
COMMON AREAS	1	1	3'-0"	7'-0"	1 3/4"	AL	3	1/4" TEMP. PL.	AL	B					2	3 4						
	2	1	3'-0"	6'-8"	1 3/4"	HM	1	—	HM	A												
	3	1	3'-0"	7'-0"	1 3/4"	AL	3	1/4" TEMP. PL.	AL	B					2	3 4						
	4	6	3'-0"	6'-8"	1 3/4"	HM	2	1/4" WIRE	HM	A		B				3 4						
	5	1	3'-0"	6'-8"	1 3/4"	HM	1	—	HM	A												
	6	6	3'-0"	6'-8"	1 3/4"	HM	2	1/4" WIRE	HM	A		B				3 4						
	7	1	3'-0"	6'-8"	1 3/4"	HM	1	—	HM	A												
	8	1	3'-0"	6'-8"	1 3/4"	HM	1	—	HM	A		B				3 4						
	9	1	3'-0"	6'-8"	1 3/4"	HM	1	—	HM	A												
TYPICAL UNIT A	A-1	10	3'-0"	6'-8"	1 3/4"	SCW	1		HM	A		20							6			
	A-2	10	1'-6"	6'-8"	1 3/8"	HCW	1		HM	A									6			
	A-3	10	2'-8"	6'-8"	1 3/8"	WL	4		HM	A												
	A-4	10	2'-8"	6'-8"	1 3/8"	HCW	1		HM	A									6			
	A-5	10	2'-8"	6'-8"	1 3/8"	HCW	1		HM	A									6			
	A-6	10	2'-8"	6'-8"	1 3/8"	HCW	1		HM	A									6			
	A-7	10 PR.	2'-4"	6'-8"	1 3/8"	HCW	1			—								5				
	A-8	10 PR.	2'-4"	6'-8"	1 3/8"	HCW	1			—								5				
	A-9	10	2'-8"	6'-8"	1 3/8"	HCW	1		HM	A									6			
	A-10	10	1'-6"	6'-8"	1 3/8"	HCW	1		HM	A									6			
	A-11	10	7'-11 7/8"	6'-1 7/8"	—	AL	5		AL	—				1								EXTERIOR RAIL
TYPICAL APT B	B-1	10	3'-0"	6'-8"	1 3/4"	SCW	1		HM	A		20							6			
	B-2	10	1'-6"	6'-8"	1 3/8"	HCW	1		HM	A									6			
	B-3	10	2'-8"	6'-8"	1 3/8"	WL	4		HM	A												
	B-4	10	2'-8"	6'-8"	1 3/8"	HCW	1		HM	A									6			
	B-5	10	2'-8"	6'-8"	1 3/8"	HCW	1		HM	A									6			
	B-6	10	2'-8"	6'-8"	1 3/8"	HCW	1		HM	A									6			
	B-7	10 PR.	2'-4"	6'-8"	1 3/8"	HCW	1			—								5				
	B-8	10 PR.	2'-4"	6'-8"	1 3/8"	HCW	1			—								5				
	B-9	10	2'-8"	6'-8"	1 3/8"	HCW	1		HM	A									6			
	B-10	10	1'-6"	6'-8"	1 3/8"	HCW	1		HM	A									6			
	B-11	10	7'-11 7/8"	6'-1 7/8"	—	AL	5		AL	—				1								EXTERIOR RAIL

SCW = SOLID CORE WOOD
HM = HOLLOW METAL
HCW = HOLLOW CORE WOOD
WL = WOOD LOUVER
AL = ALUMINUM


ROOM FINISH & DECORATING SCHEDULE

	ROOM NUMBER	ROOM NAME	CEILING HEIGHT	CEILING HEIGHT IN SHAFTS AREA PER MECHANICAL	FLOOR HARD. CONC.	FLOOR SLATE	FLOOR CARPET	FLOOR SHEET VINYL	FLOOR CERAMIC TILE	BASE 4" RUBBER	BASE 4" CERAMIC	BASE SLATE	BASE NONE	W/NCT 4" OAK	W/NCT 60"CT IN TUB RECESS	WALLS GYPSUM BOARD ON METAL STUDS	WALLS 2"STYROFOAM & 1/2"GYP. BD. ON 8" FABCON WALLS	WALLS 1"STYROFOAM & 1/2"GYP. BD. ON 8" FABCON WALLS	WALLS EXPOSED FABCON	CEILING FABCON PLANKS	CEILING 1/2 GYP. BD. ON 1"S	CEILING 2x2 LAY-IN TILE	MISC H.M. DOOR FRAME	MISC WOOD DOORS	MISC W.O. WINDOW TRIM	MISC PRE-FIN. W.O. CABINETS	MISC PLASTIC LAMIN. TOPS	MISC 16" SHELF & ROD	MISC 5-16" SHELVES	MISC MIRROR	MISC C.T. ACCESSORIES	MISC MAILBOXES	MISC HANDRAIL	MISC AL. DOORS & FR.	MISC COUNTER	MISC FIRE EXTINGUISHER	MISC H.M. DOORS	REMARKS
COMMON AREAS	101	OUTER LOBBY	8'-1"			○							○			E	E			S			E													
	102	STORAGE	8'-1"		○								○			E	E			S			E								○					
	103	INNER LOBBY		7'-4"		○						○	○			E	E			S			E													
	—	WEST STAIR	VARIES				○						○				E		P	S			E												E	
	—	EAST STAIR	VARIES				○						○				E		P	S			E												E	
	104	ELEV. LOBBY	8'-1"				○						○						P	S			E		✓										E	
	105	MECHANICAL	8'-1"		○								○				E		○				E												E	
	106	ELEV. EQUIP.	8'-1"		○								○						○				E												E	
	201	CORRIDOR		7'-6"			○			○						E			P		○		E	✓											○	E	
TYPICAL UNIT A 10 THUS	A-1	LIVING/DINING	8'-1"				○									E	E			S			E	✓	✓											
	A-2	CLO. CLOSET		7'-0"			○									E					S		E	✓					✓							
	A-3	KITCHEN		7'-0"				○								E					S					○	○						○		
	A-4	CORRIDOR		7'-0"			○							V		E					S		E	✓												CASEWORK & DOOR FACES - DET. VI VARNISH & STAIN TO MATCH CAB.
	A-5	MECH. ROOM		7'-0"	○											E					S		E	✓											
	A-6	BATH-LNDRY		7'-0"					○		○			○		E		E			S		E	✓		○				○	○		○		
	A-7	STORAGE		7'-0"	○											E					S		E	✓											
	A-8	BEDROOM	8'-1"				○									E	E	E		S			E	✓	✓											
	A-9	CLOSET		7'-0"			○									E					S		E	✓					✓							
	A-10	CLOSET		7'-0"			○									E					S		E	✓					✓							
	A-11	LINEN CLO.		7'-0"			○									E					S		E	✓						✓						
	A-12	BEDROOM	8'-1"				○									E	E			S			E	✓	✓											
TYPICAL UNIT B 10 THUS	B-1	LIVING/DINING	8'-1"				○									E	E			S			E	✓	✓											
	B-2	CLO. CLOSET		7'-0"			○									E					S		E	✓					✓							
	B-3	KITCHEN		7'-0"				○								E					S					○	○						○		
	B-4	CORRIDOR		7'-0"			○							V		E					S		E	✓												CASE. DOOR & CAB. DOORS - DET. VI VARNISH & STAIN TO MATCH CAB.
	B-5	MECH. ROOM		7'-0"	○											E					S		E	✓											
	B-6	BATH-LNDRY		7'-0"					○		○			○		E		E			S		E	✓		○				○	○		○		
	B-7	STORAGE		7'-0"	○											E					S		E	✓											
	B-8	BEDROOM	8'-1"				○									E	E	E		S			E	✓	✓											
	B-9	CLOSET		7'-0"			○									E					S		E	✓					✓							
	B-10	CLOSET		7'-0"			○									E					S		E	✓					✓							
	B-11	LINEN CLO.		7'-0"			○									E					S		E	✓						✓						
	B-12	BEDROOM	8'-1"				○									E	E			S			E	✓	✓											


SYMBOLS
O UNDECORATED
E ENAMEL
V VARNISH / STAIN
S SPRAY TEXTURE
P PAINT

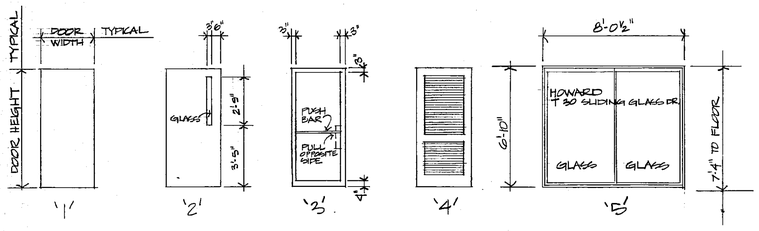


◦ DOOR TYPES ◦

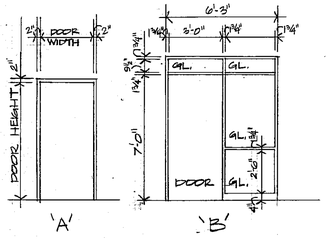


◦ FRAME TYPE ◦

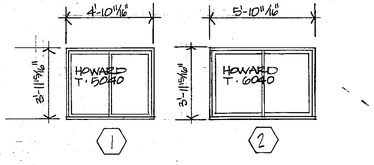


◦ WINDOW TYPES ◦

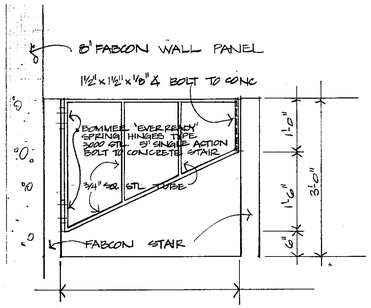

④ STAIR GATE DETAIL
3/4" = 1'-0"

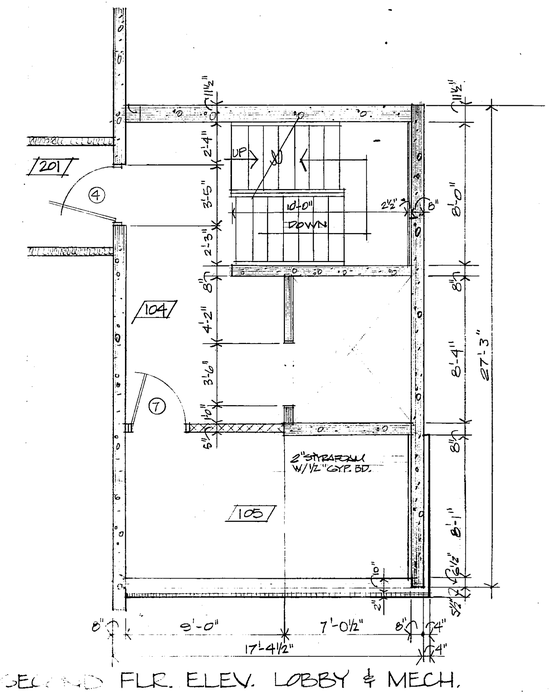

FLR. ELEV. LOBBY & MECH.

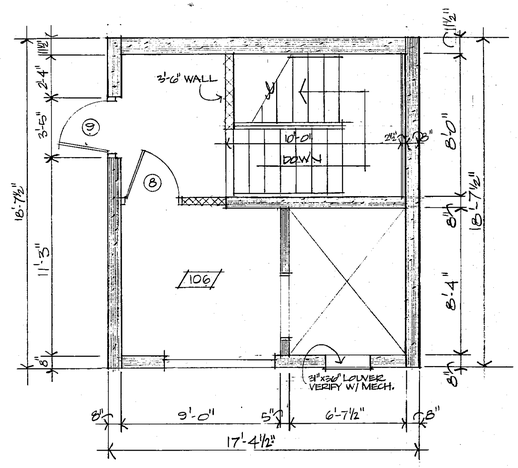

PENTHOUSE PLAN


I hereby certify that this plan, specification, or report was prepared by me or under my direct supervision and that I am a duly Registered Professional Architect under the laws of the State of Minnesota.
Reg. No. 7761

CONDOMINIUM APARTMENT BLDG.
728 FIRST AVENUE S.W.
ROCHESTER, MINNESOTA


DRAWN: SFL
PROJECT: 770
DATE: SEPT. 1977
REVISIONS: 7 OCT. 1977


WEICHSELBAUM AND ASSOCIATES, INC ARCHITECTS
1313 SOUTH BROADWAY · ROCHESTER · MINNESOTA · 55901

SHEET 4

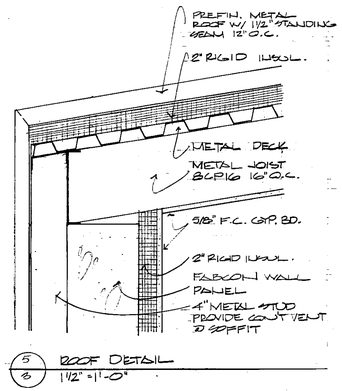


5/2 ROOF DETAIL
1½" = 1'-0"

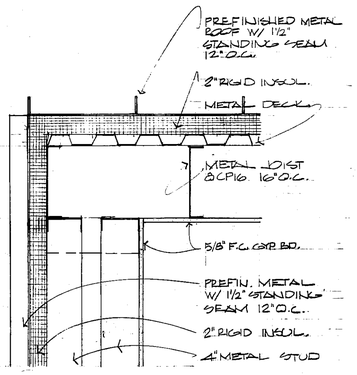


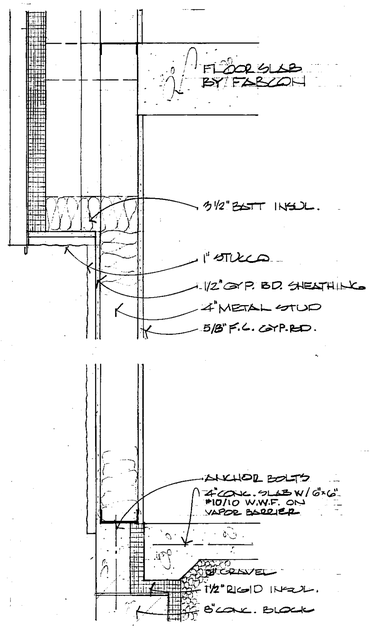

5/2 WALL SECTION
1½" =

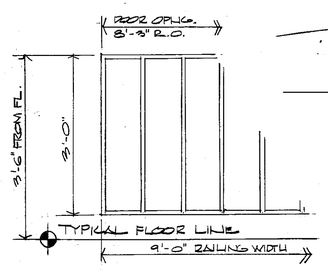

B/1 RAILING DETAIL
3/4" = 1'-0"

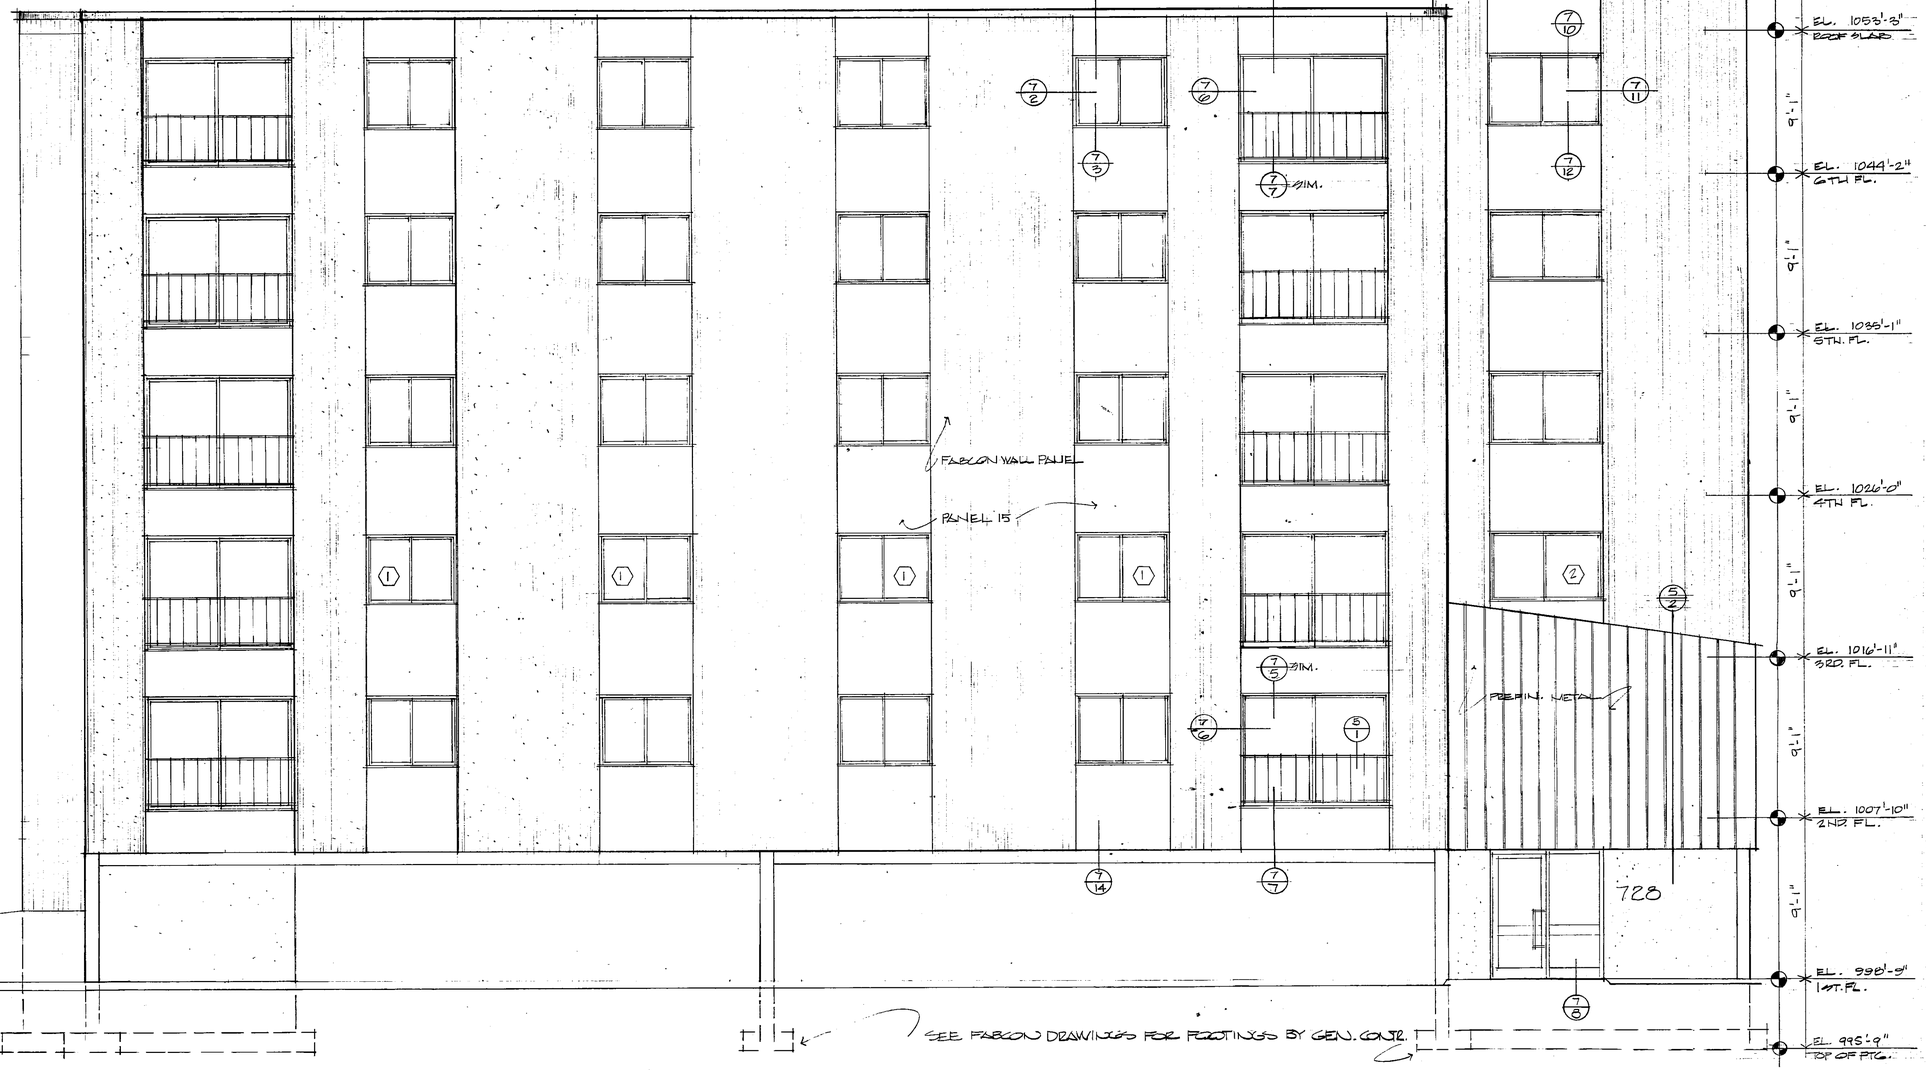

• NORTH ELEVATION • 1/4" = 1'-0"
SOUTH ELEVATION (SIMILAR) SEE FABCON SHEET 5

I hereby certify that this plan, specification, or report was prepared by me or under my direct supervision and that I am a duly Registered Professional Architect under the laws of the State of Minnesota.
Reg. No. 6786
Date 7 Oct 1977

CONDOMINIUM APARTMENT BLDG.
728 FIRST AVENUE S.W.
ROCHESTER, MINNESOTA

DRAWN
J.J.W.


PROJECT
77026

DATE
7 OCT. 1977

REVISIONS

WEICHSELBAUM AND ASSOCIATES, INC
ARCHITECTS
1903 SOUTH BROADWAY · ROCHESTER · MINNESOTA · 55901

SHEET
5

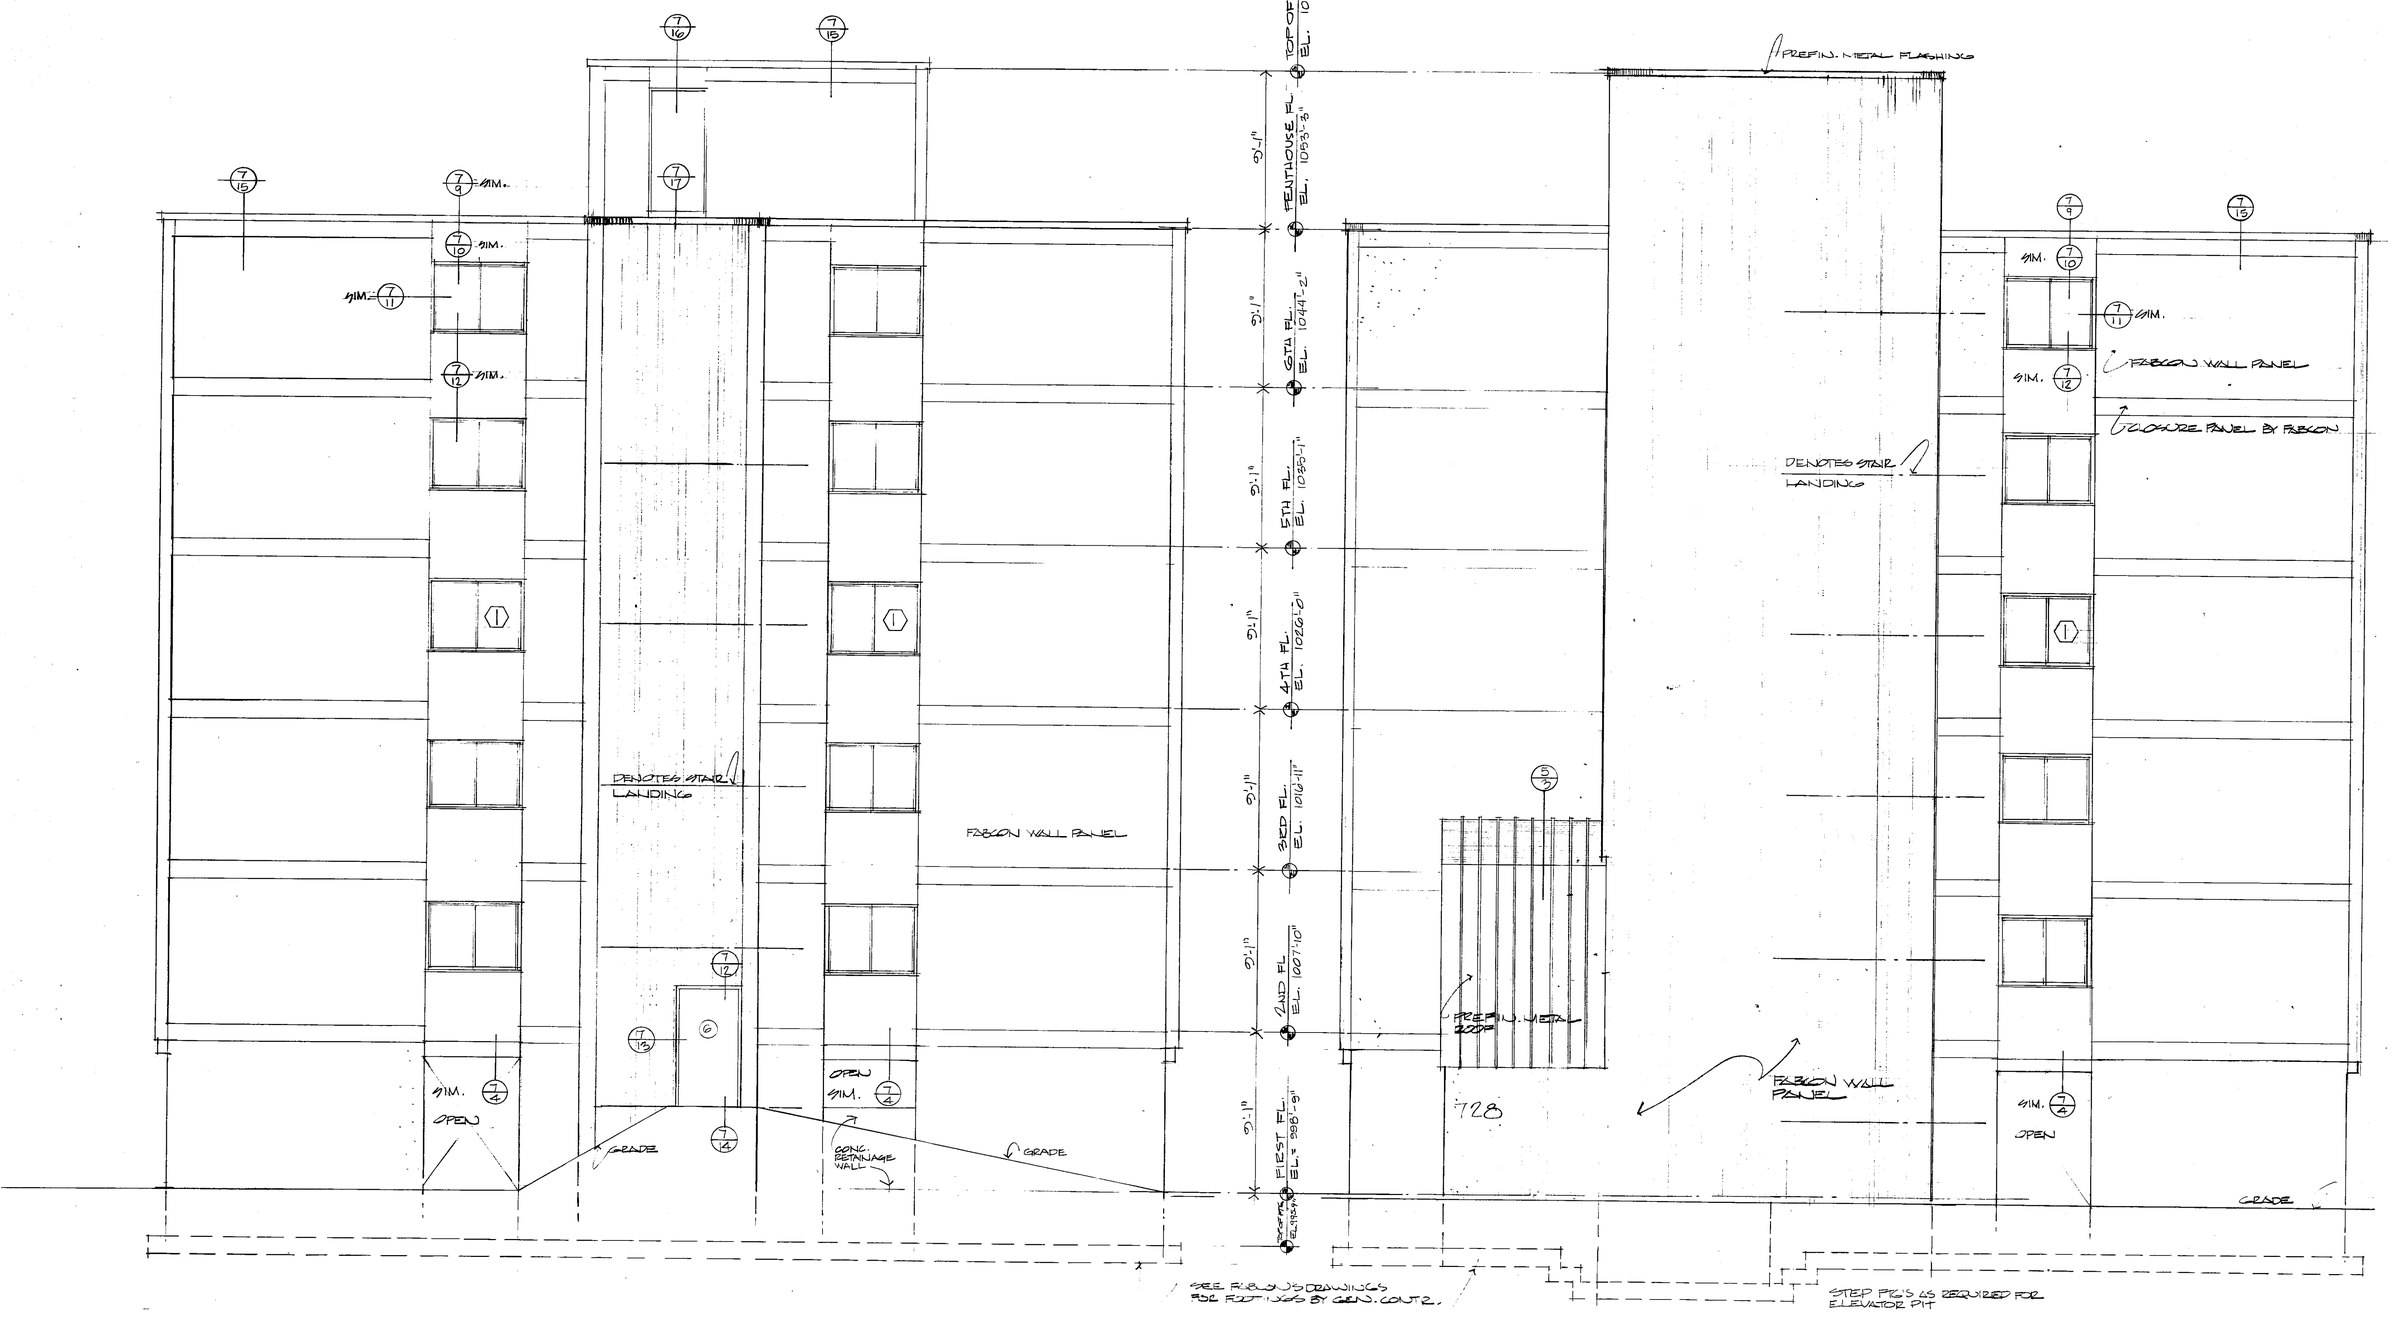

· EAST ELEVATION · 1/4"=1'-0" ·

· WEST ELEVATION · 1/4"=1'-0" ·

I hereby certify that this plan, specification, or report was prepared by me or under my direct supervision and that I am a duly Registered Professional Architect under the laws of the State of Minnesota.

Date 7 Oct 77 Reg. No. 5990

CONDOMINIUM APARTMENT BLDG.

728 FIRST AVENUE S.W.

ROCHESTER, MINNESOTA

DRAWN
J.J.W.


PROJECT
77026

DATE
JULY, 1977


REVISIONS
7 OCT. 1977

WEICHSELBAUM AND ASSOCIATES, INC
ARCHITECTS
1903 SOUTH BROADWAY · ROCHESTER · MINNESOTA · 55901


SHEET
6

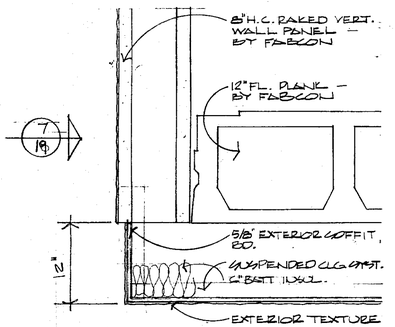


7/19

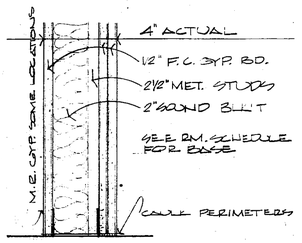


7/20 CORRIDOR WALL
3" = 1'-0"
RATING - 1HR FIRE 50 STC

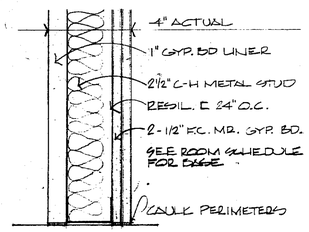


7/20 CHASE & SHAFT WALL
3" = 1'-0"
RATING 2HR. FIRE 51 STC

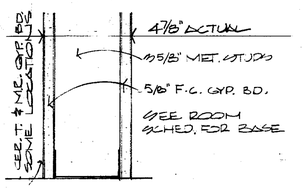


7/22 1HR. PARTITION WALL
3" = 1'-0"
RATING 1HR. FIRE

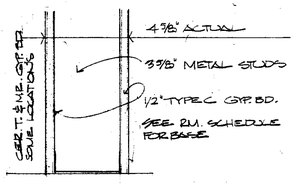


7/22 PARTITION WALL
3" = 1'-0"

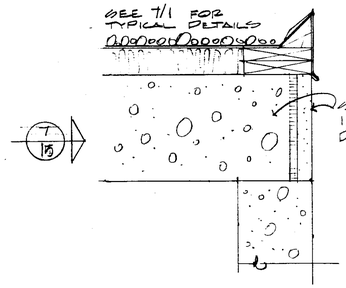


7/15

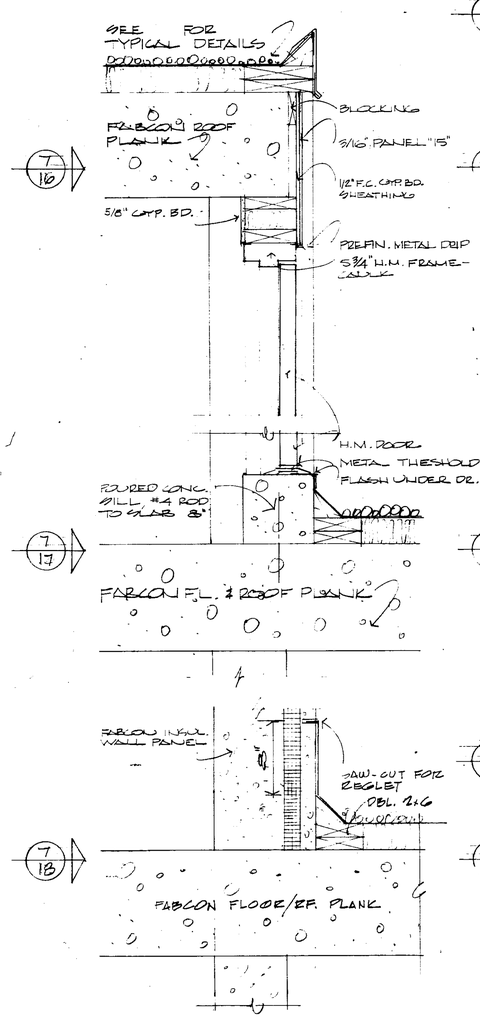


7/16 7/17 7/18

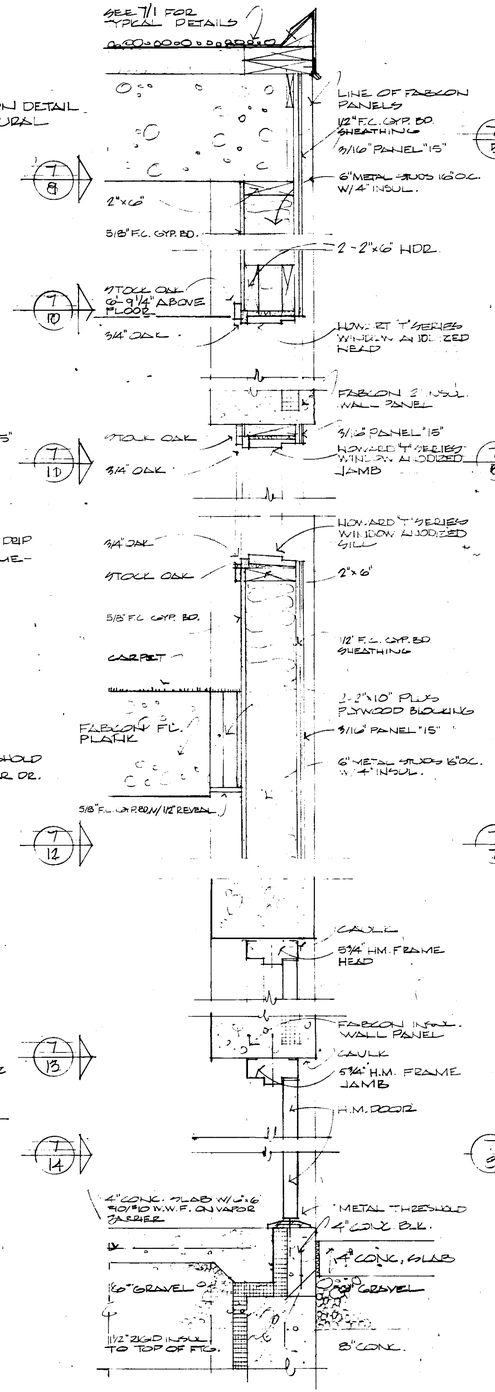


7/8 7/10 7/11 7/12 7/13 7/14

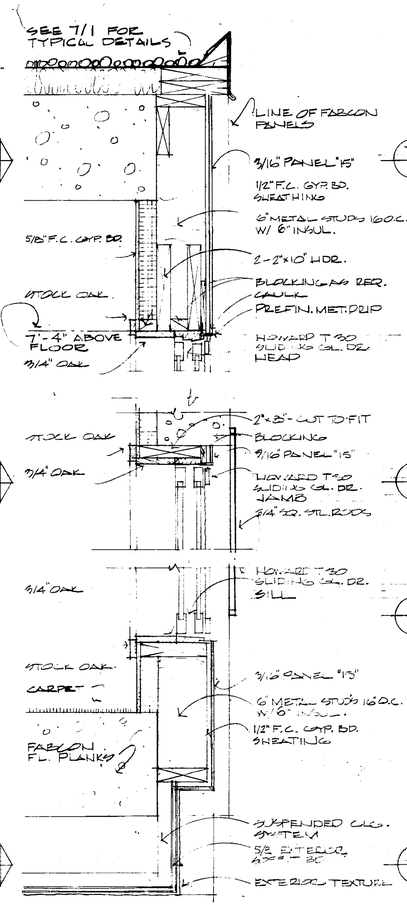

7/5 7/7

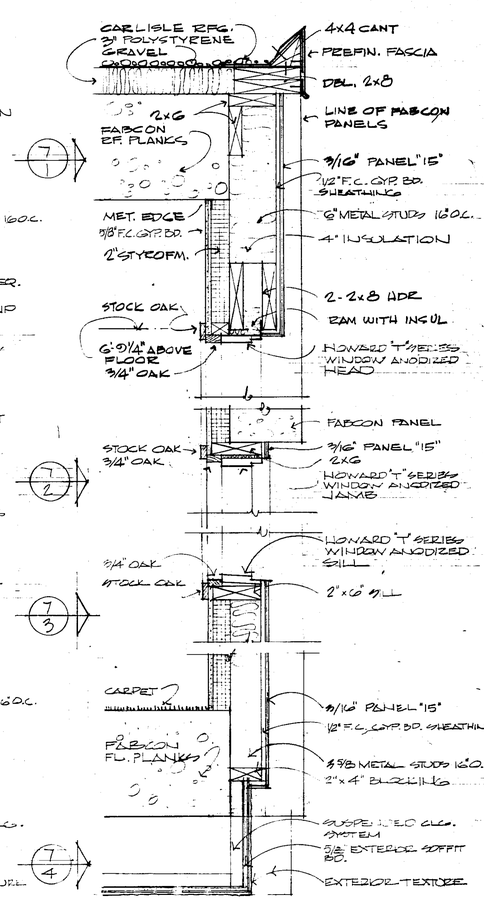

7/2 7/3 7/4

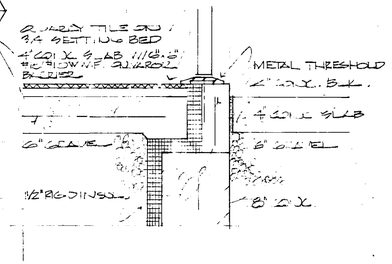

7/9

I hereby certify that this plan, specification, or report was prepared by me or under my direct supervision and that I am a duly Registered Professional Architect under the laws of the State of Minnesota.
Date Jan 13, 1977 Reg. No. 6786

728 FIRST AVENUE S.W.

APARTMENT BLDG. FOR:

ROCHESTER, MINNESOTA

DRAWN
WTM

PROJECT
7016

DATE
OCT. 1977

REVISIONS

WEICHSELBAUM AND ASSOCIATES, INC ARCHITECTS
903 SOUTH BROADWAY · ROCHESTER · MINNESOTA · 55901

SHEET
7