

Rochester Public Schools

Riverside Central Elementary School

Floor Plan Main Floor

*NOT TO BE USED FOR CONSTRUCTION
*VENDOR / CONTRACTOR TO FIELD VERIFY
*NOT TO SCALE

Printed on
1/10/2014 9:17:33 AM

AP110




Rochester Public Schools

Riverside Central Elementary School
Floor Plan Second Floor

*NOT TO BE USED FOR CONSTRUCTION
*VENDOR / CONTRACTOR TO FIELD VERIFY
*NOT TO SCALE

Printed on
1/10/2014 9:17:35 AM

AP120

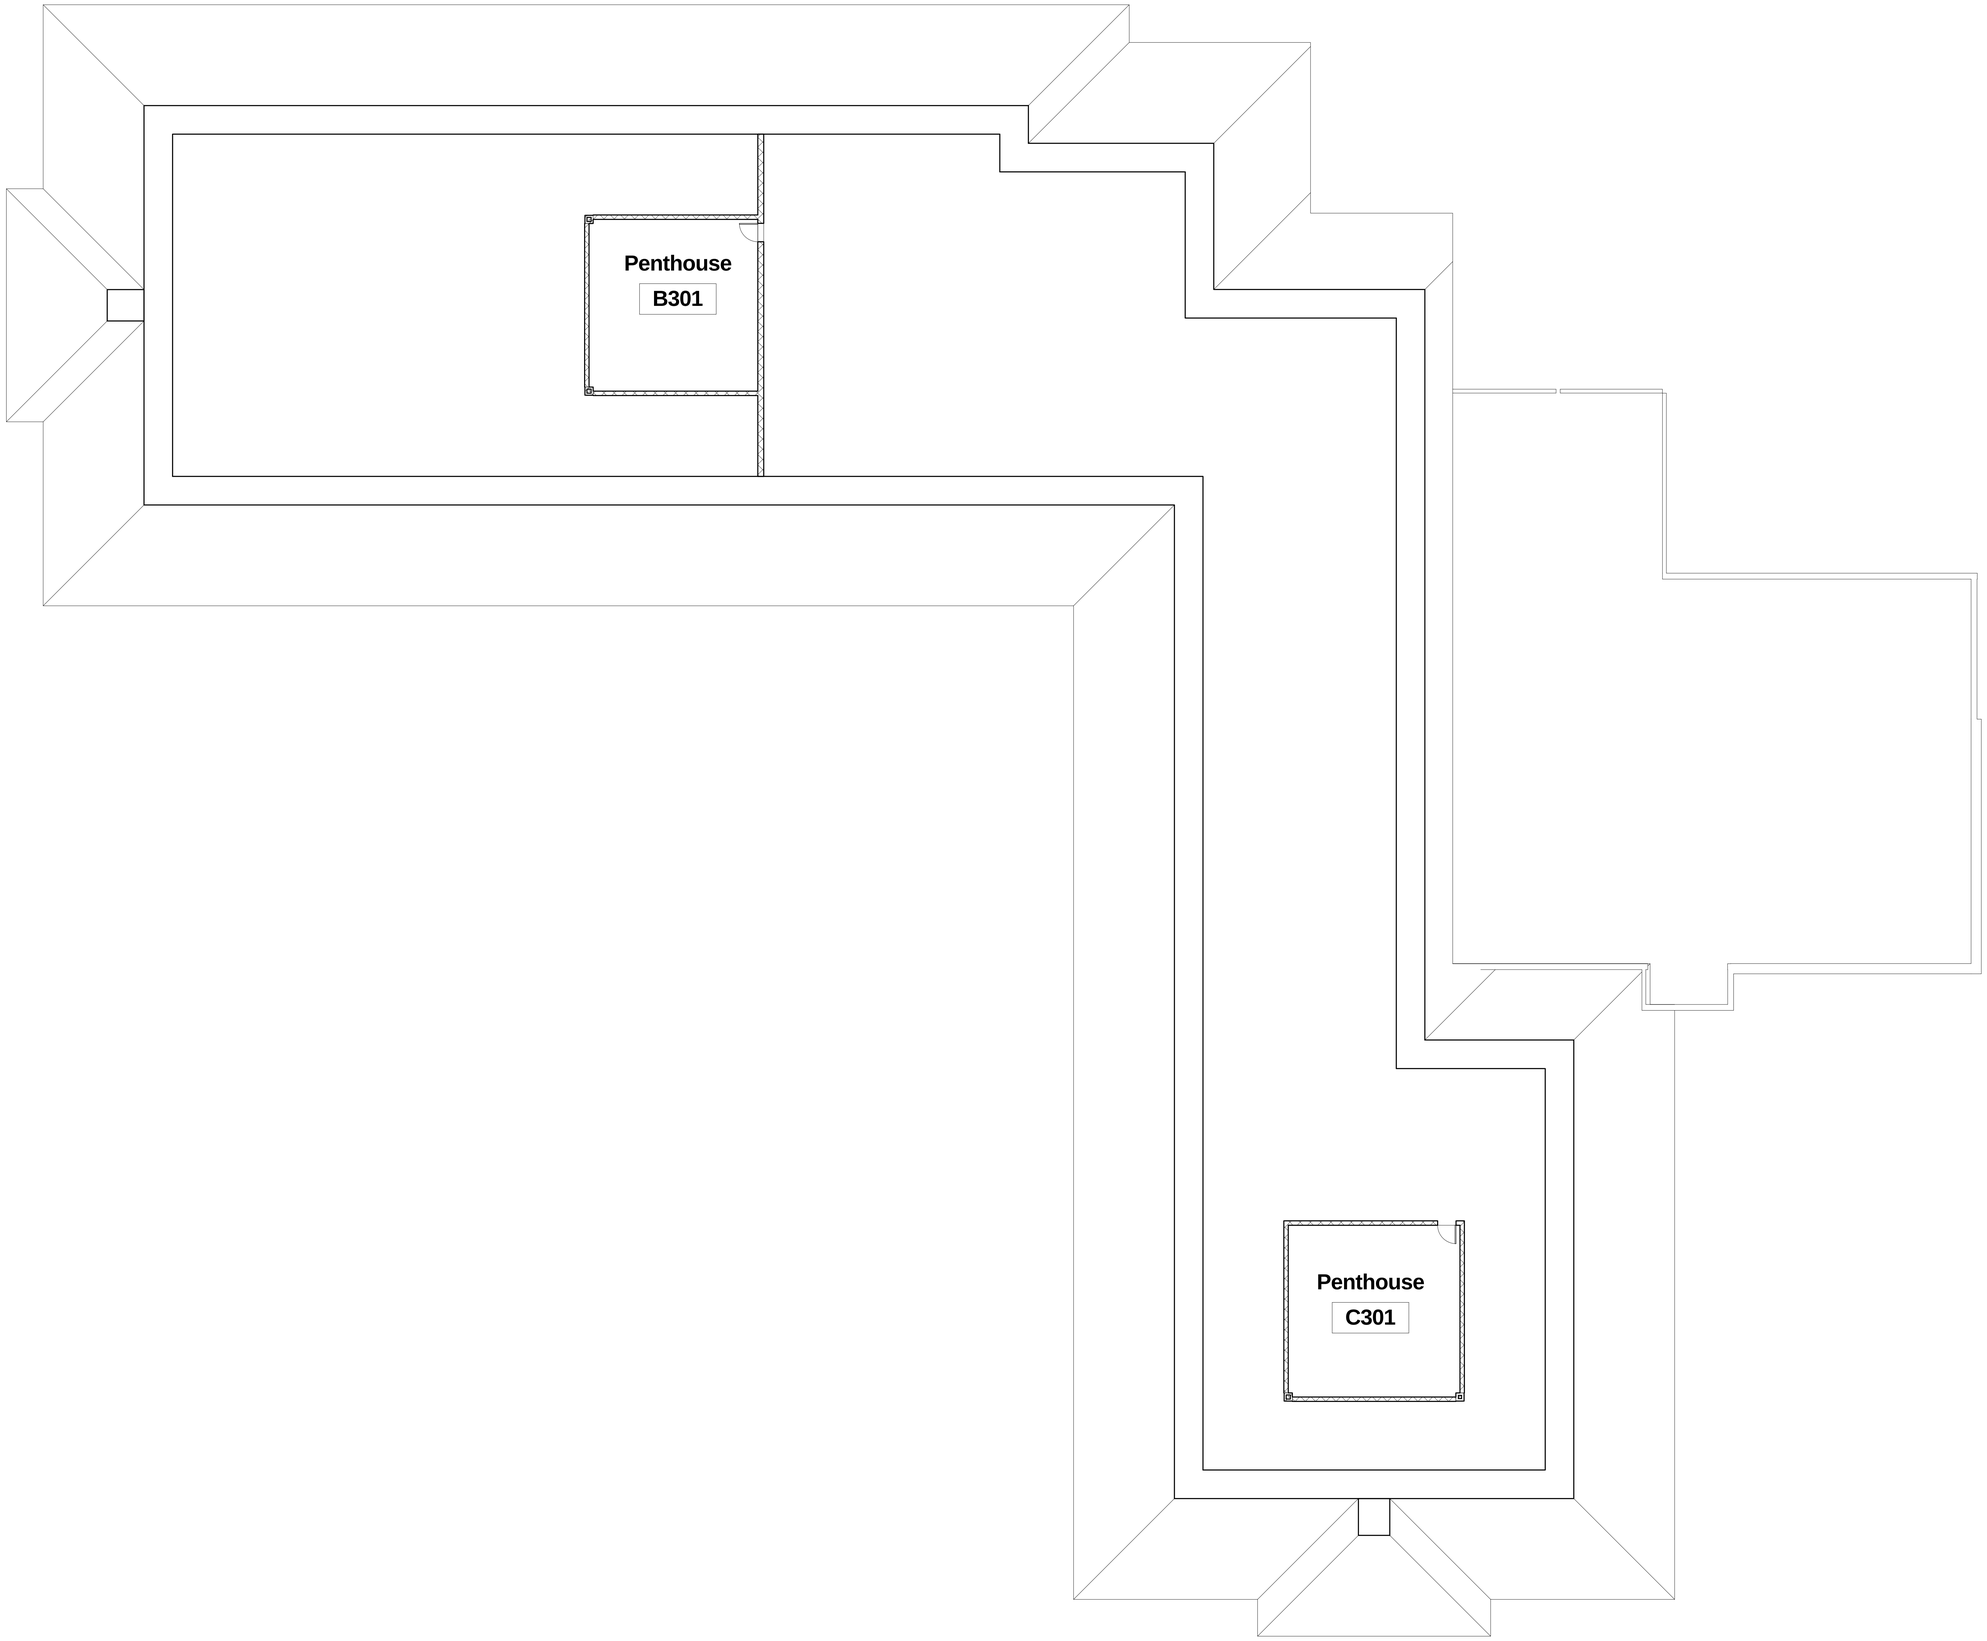

1 Floor Plan of Level Penthouse
1" = 10'-0"

Rochester Public Schools

Riverside Central Elementary School
Floor Plan Penthouse Level

*NOT TO BE USED FOR CONSTRUCTION
*VENDOR / CONTRACTOR TO FIELD VERIFY
*NOT TO SCALE

Printed on
1/10/2014 9:17:35 AM

AP130