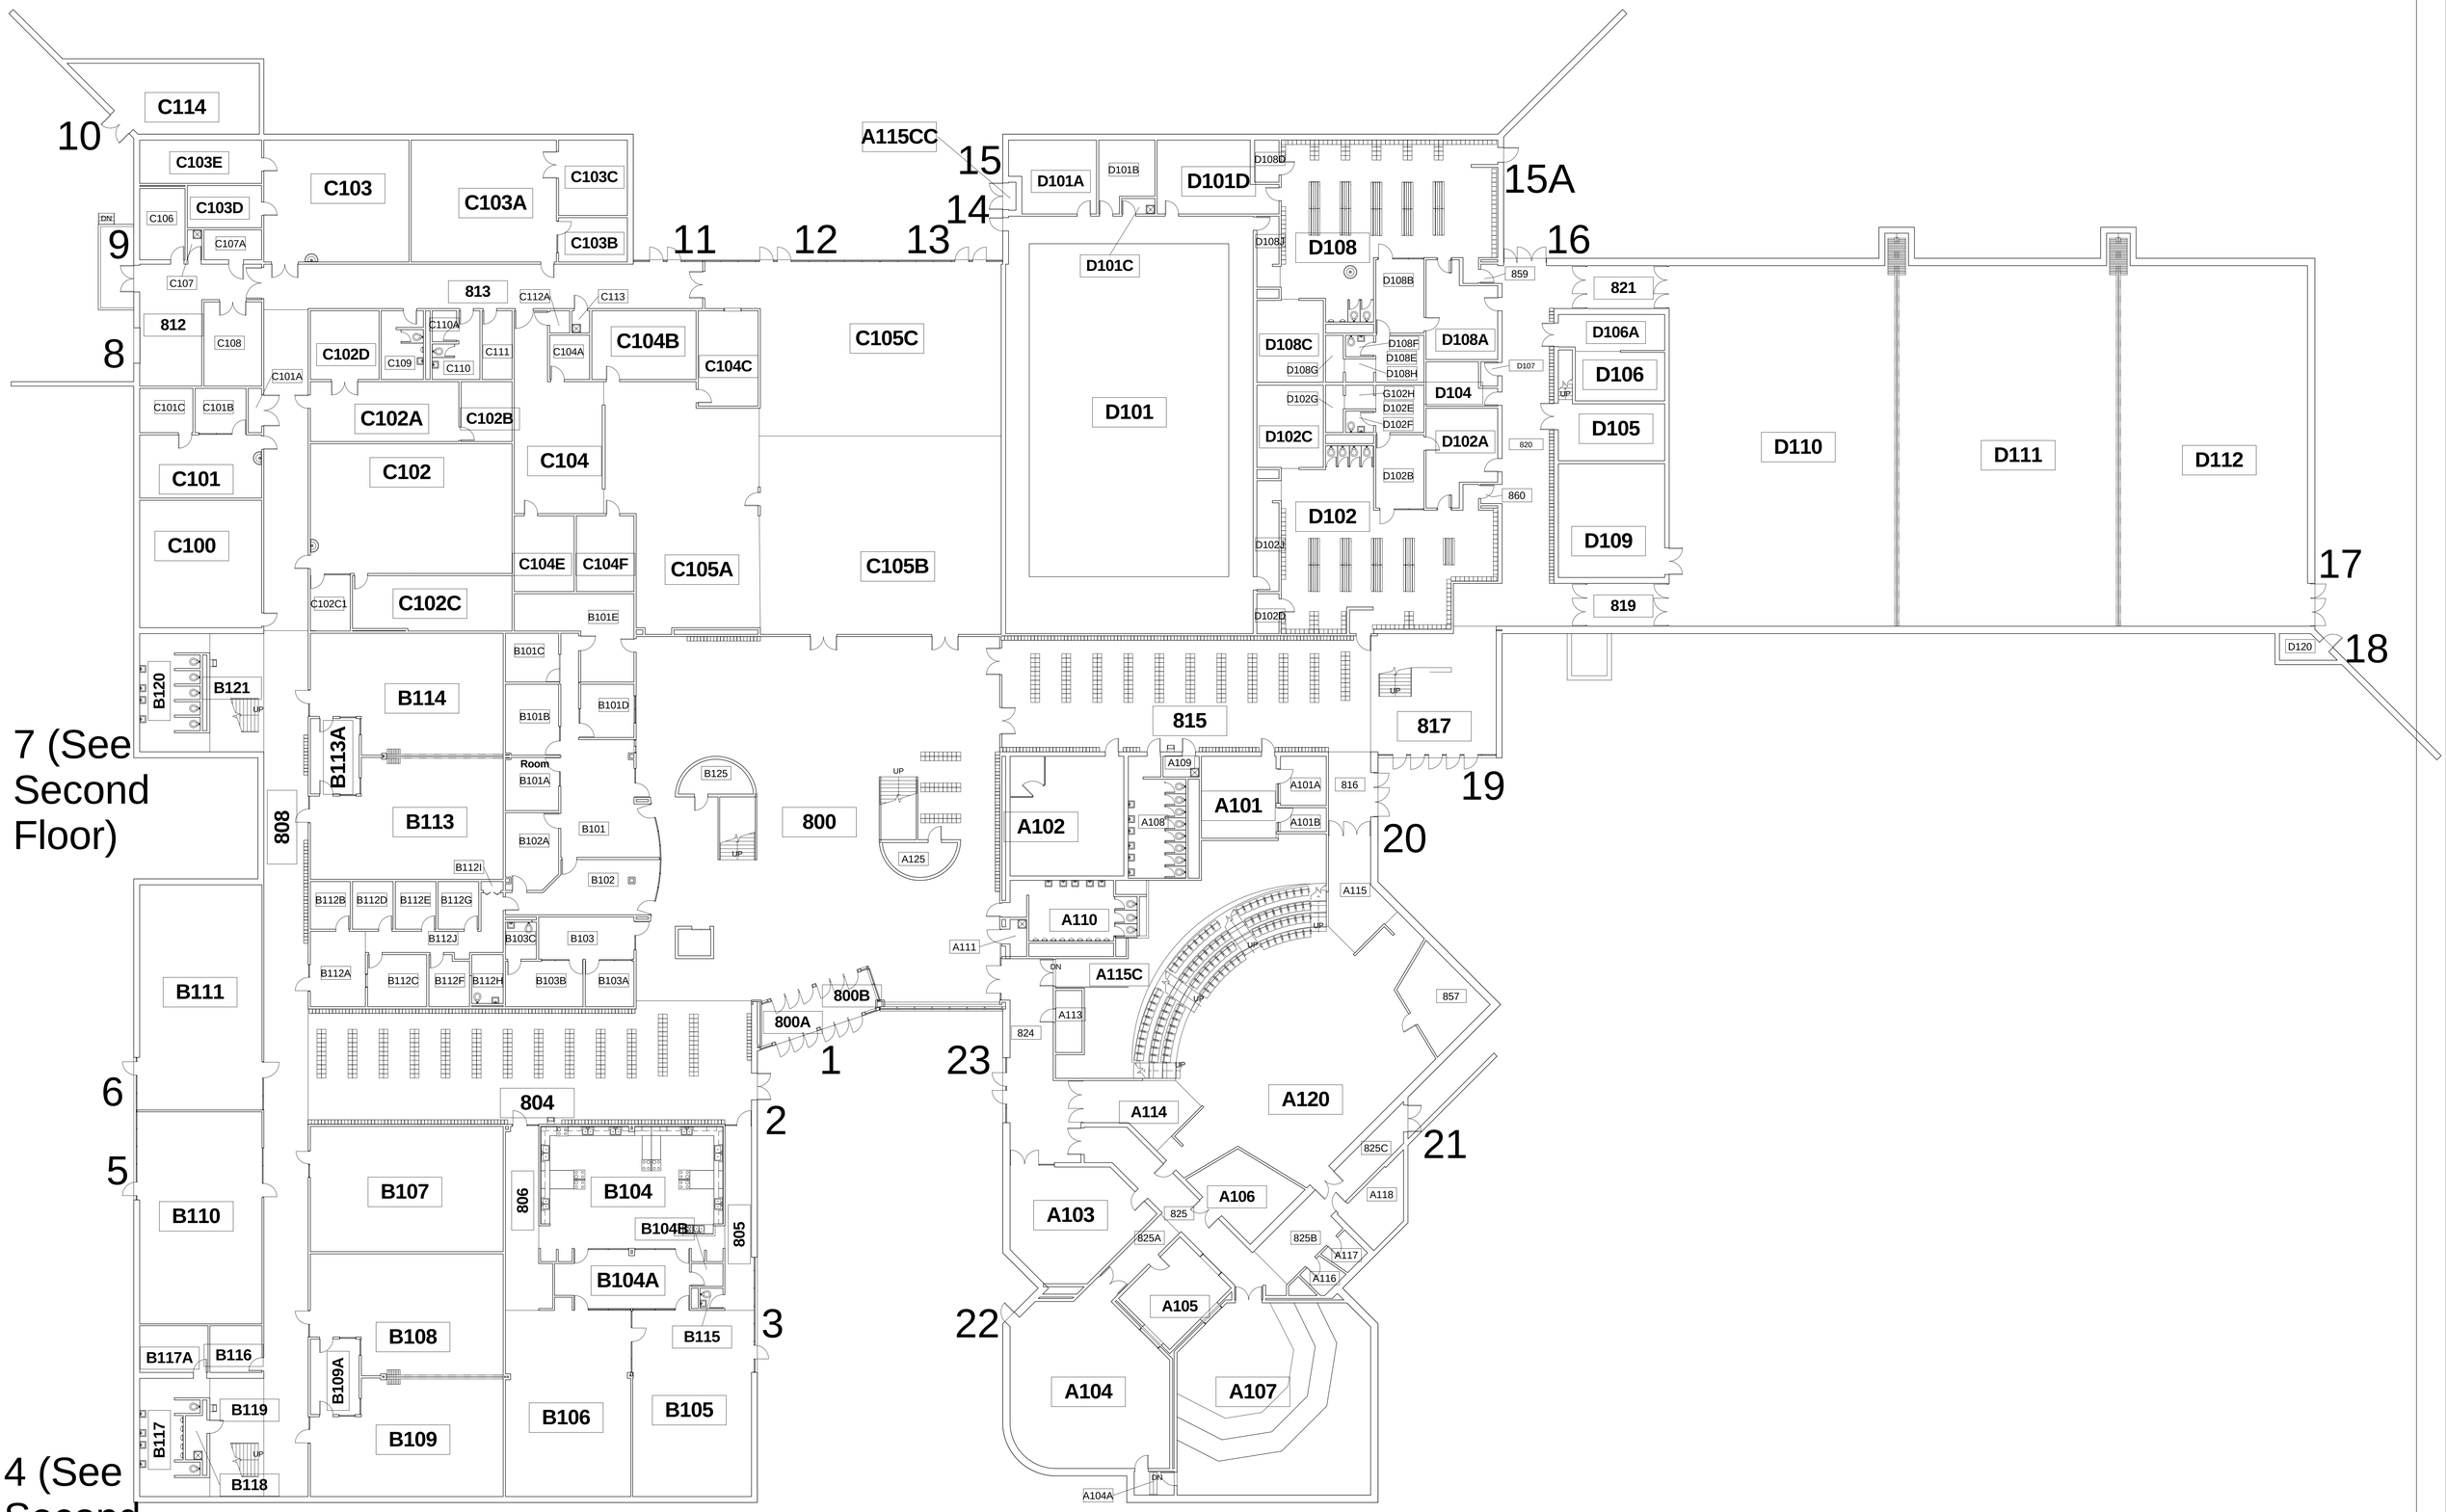


1 Floor Plan of Level 1
1 : 160

Rochester Public Schools

WILLOW CREEK MIDDLE SCHOOL
Main Floor Plan

*NOT TO BE USED FOR CONSTRUCTION
*VENDOR / CONTRACTOR TO FIELD VERIFY
*NOT TO SCALE

Printed on
Issue Date

AP110



7

4

1 Floor Plan of Level 2
1 : 160

Rochester Public Schools

WILLOW CREEK MIDDLE SCHOOL
Second Floor Plan

*NOT TO BE USED FOR CONSTRUCTION
*VENDOR / CONTRACTOR TO FIELD VERIFY
*NOT TO SCALE

Printed on
Issue Date

AP120



1 Floor Plan Penthouse
1 : 160

Rochester Public Schools

WILLOW CREEK MIDDLE SCHOOL
Penthouses Plan

*NOT TO BE USED FOR CONSTRUCTION
*VENDOR / CONTRACTOR TO FIELD VERIFY
*NOT TO SCALE

Printed on
Issue Date

AP130