OFFICIAL PLAT

THINK PLAZA SECOND

INSTRUMENT OF DEDICATION

KNOW ALL MEN BY THESE PRESENTS: That Think Mutual Bank, a federal savings association organized and existing under the laws of the United States of America, being owner and proprietor of the following described property situated in the County of Olmsted, State of Minnesota, to wit:

Lot 2, Block 2, Think Plaza, according to the recorded plat thereof, Olmsted County, Minnesota

Containing 2.52 Acres more or less

Has caused the same to be surveyed and platted as THINK PLAZA SECOND.

In witness whereof, said Think Mutual Bank, a federal savings association organized and existing under the laws of the United States of America, has caused these presents to be signed by its proper officer

this 16th day of March, 2017.

SIGNED: Think Mutual Bank

Paul Mackin, President & Chief Executive Officer

STATE OF MINNESOTA
COUNTY OLMSTED

The foregoing instrument was acknowledged before me this 16th day of March, 2017,

by Paul Mackin, President & Chief Executive Officer

Bonnie B. Dority
Notary Public, Olmsted County, Minnesota
My Commission Expires 01/31/2020

SURVEYOR'S CERTIFICATE

I do hereby certify that this plat was prepared by me or under my direct supervision; that I am a duly Licensed Land Surveyor in the State of Minnesota; that this plat is a correct representation of the boundary survey; that all mathematical data and labels are correctly designated on this plat; that all monuments depicted on this plat have been, or will be correctly set within one year; that all water boundaries and wet lands, as defined in Minnesota Statutes, Section 505.01, Subd. 3, as of the date of this certificate are shown and labeled on this plat; and all public ways are shown and labeled on this plat.

Glen A. Mullenbach
Glen A. Mullenbach, Land Surveyor
Minnesota License No. 47470

STATE OF Minnesota
COUNTY Ramsey

The foregoing Surveyor's Certificate was acknowledged before me this 14th day of March, 2017,
by Glen A. Mullenbach, Minnesota License No. 47470.

Notary Public, Ramsey County, MN
My Commission Expires Jan 31, 2021

COUNTY SURVEYOR

I certify that in accordance with Minnesota Statutes, Section 505.021, Subd. 11, this plat has been reviewed and approved this 17 day of MARCH, 2017

Mark E. Swanson
Olmsted County Surveyor

CITY APPROVAL

STATE OF MINNESOTA
COUNTY OF OLMSTED
CITY OF ROCHESTER

I, Anissa Hollingshead, City Clerk in and for the City of Rochester do hereby certify that on this 6th day of March, 2017 the accompanying plat was duly approved by the Common Council of the City of Rochester. In testimony whereof, I have hereunto signed my name and affixed the seal of said City of Rochester this 28th day of March, 2017

Clerk

PROPERTY RECORDS AND LICENSING


Taxes payable in the year 2017 on the land herein described have been paid, there are no delinquent taxes and transfer has been entered this 28th day of MARCH, 2017

DOCUMENT NUMBER A1420469

I hereby certify that this instrument was filed in the Office of Property Records and Licensing for the record on this 28th day of MARCH, 2017, at 1 o'clock P M, and was duly recorded in the Olmsted County Records.

W. Mark Krupski
Director of Property Records & Licensing

by Wendy von Wald
Deputy

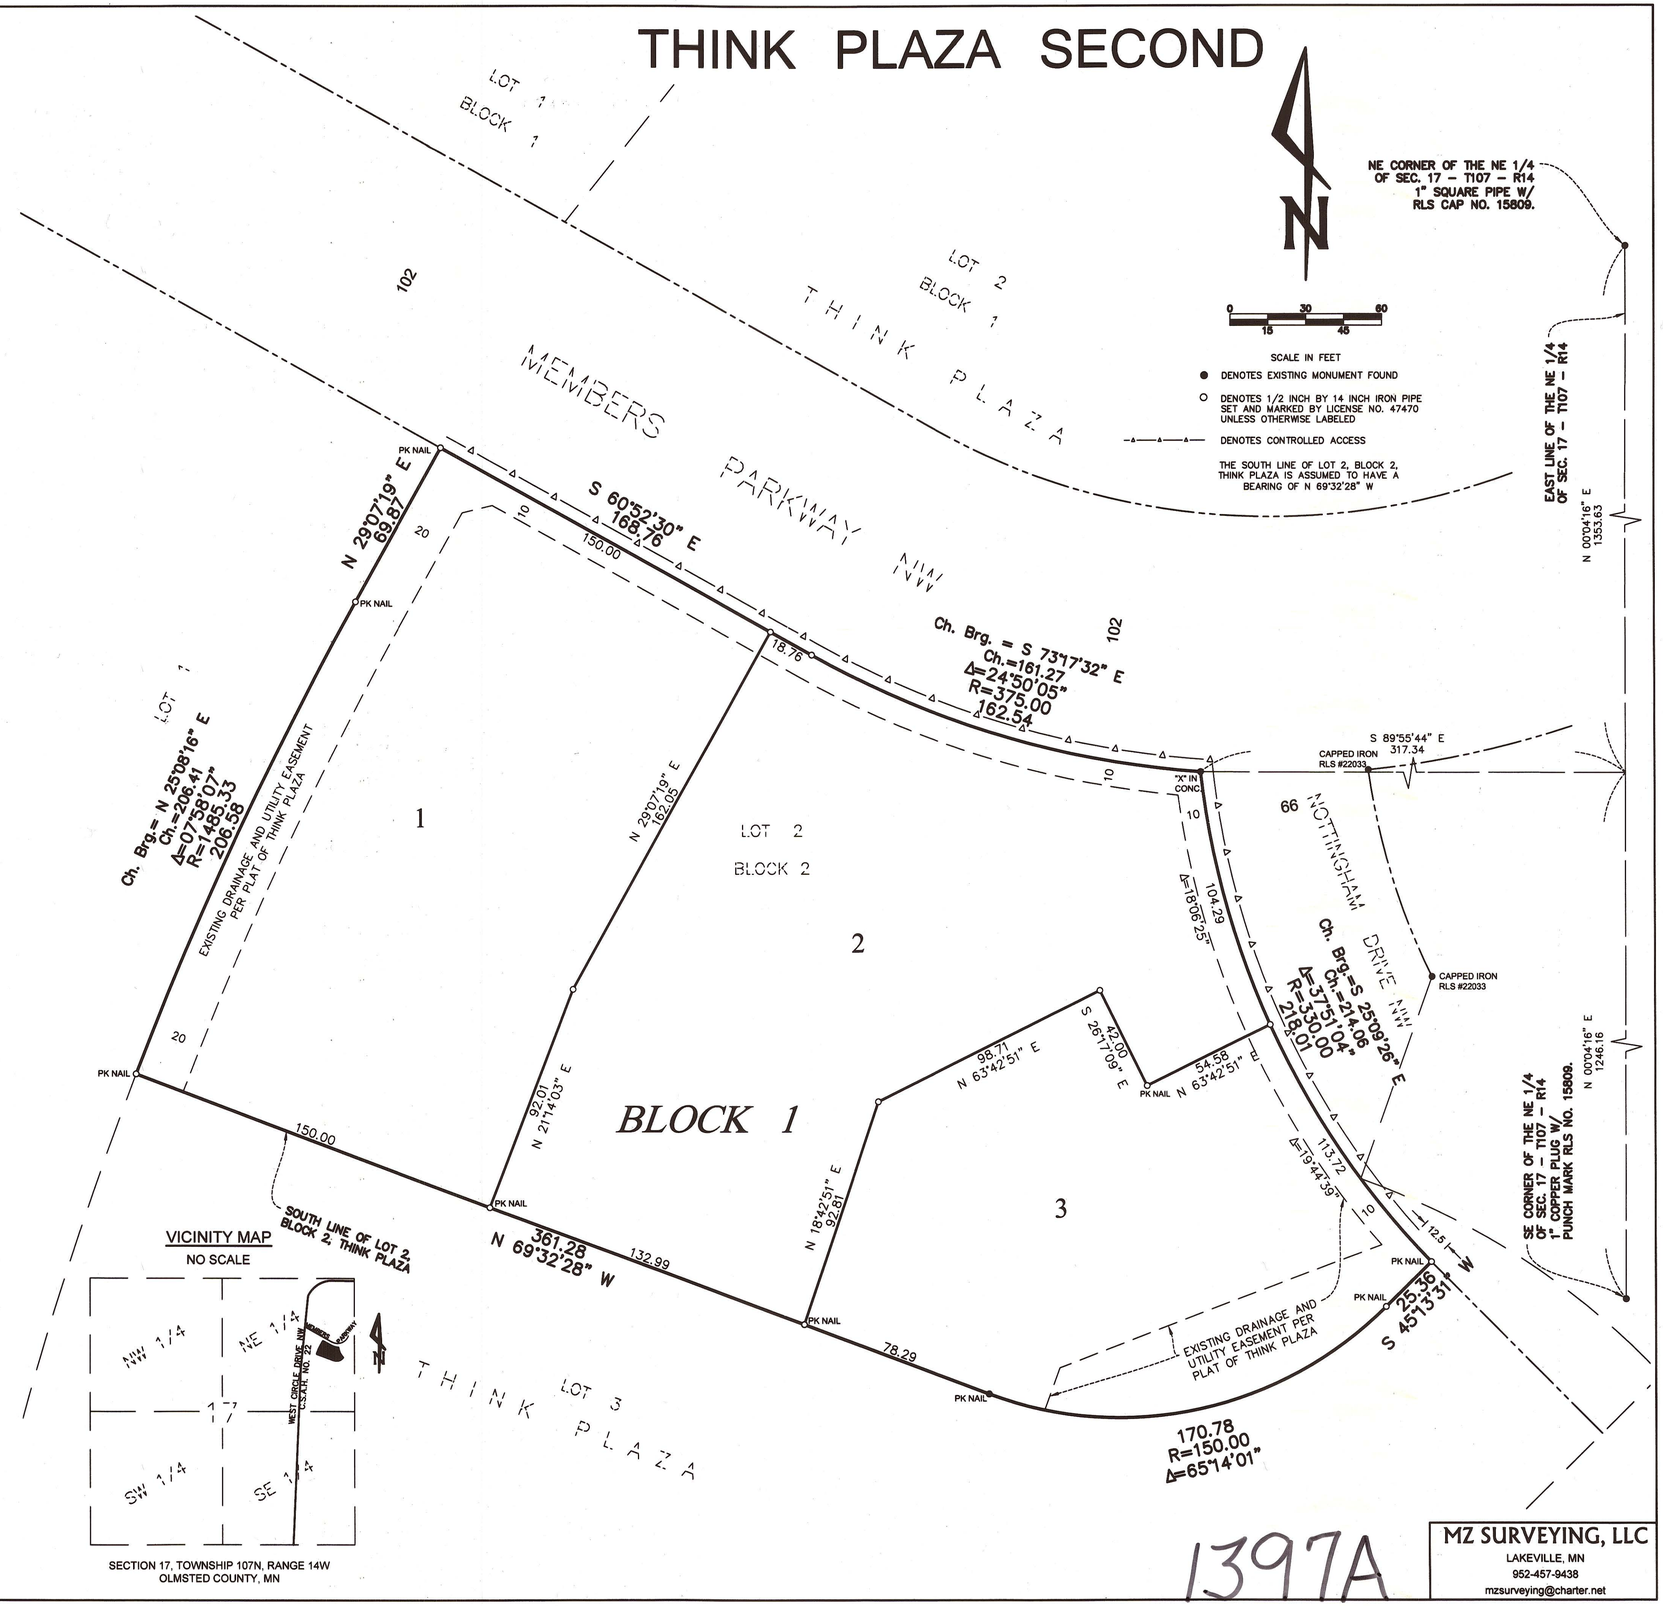

VICINITY MAP
NO SCALE

SECTION 17, TOWNSHIP 107N, RANGE 14W
OLMSTED COUNTY, MN

1397A

MZ SURVEYING, LLC
LAKEVILLE, MN
952-457-9438
mzsurveying@charter.net