
FILE NO. _____ OFFICIAL

CONDOMINIUM NUMBER 86
TAMARISK CONDOMINIUM
SITE PLAN

These Floor Plans have been recorded as part of the Declaration filed as Document No. _____ on the _____ day of _____ A.D., 19____, Olmsted County Recorder.

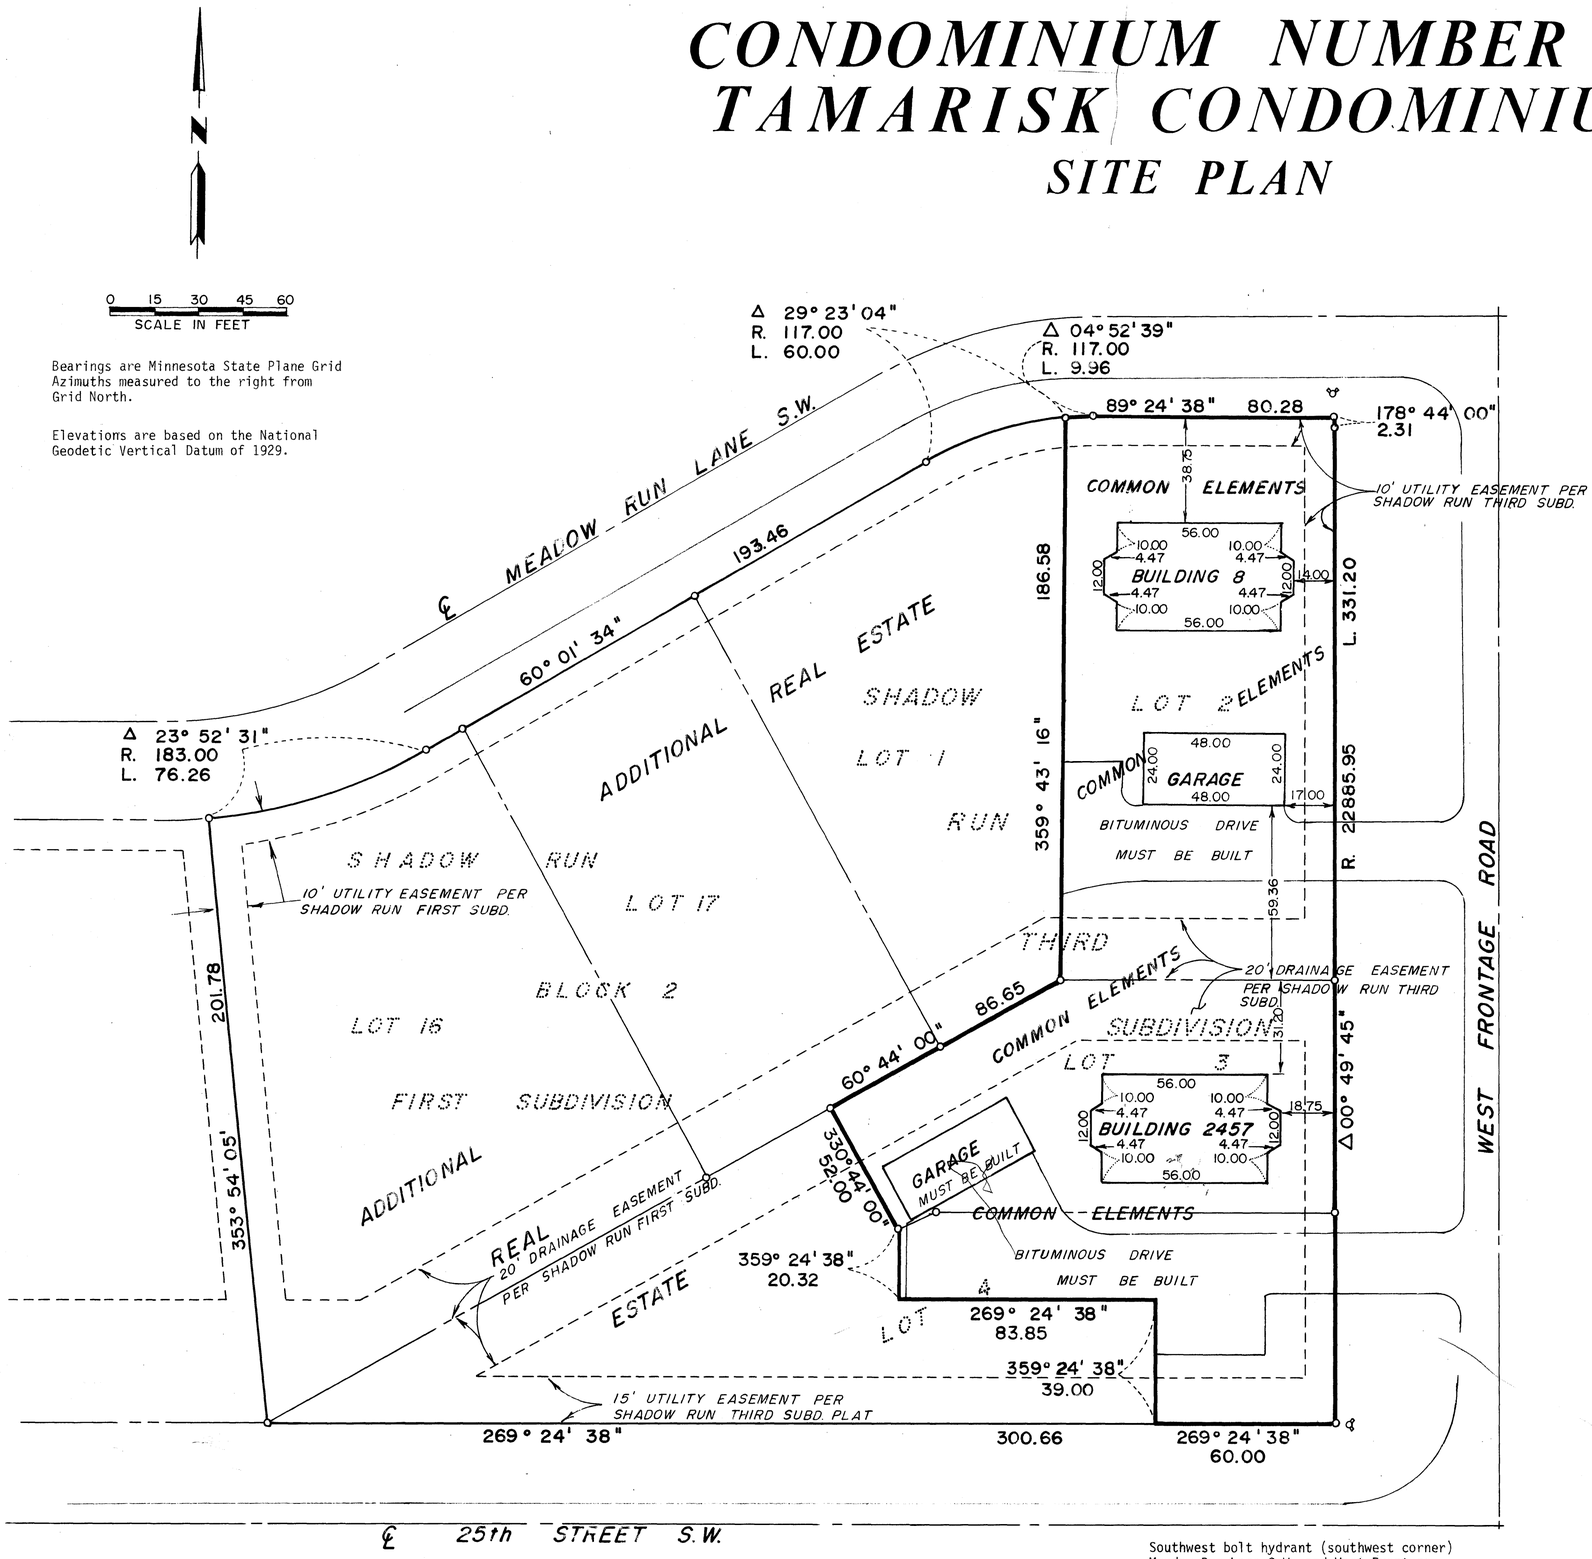

Bearings are Minnesota State Plane Grid Azimuths measured to the right from Grid North.

Elevations are based on the National Geodetic Vertical Datum of 1929.

Southwest bolt hydrant (southwest corner) Meadow Run Lane S.W. and West Frontage Road. Elevation 1059.24

I hereby certify that the Site Plans for "TAMARISK CONDOMINIUM" (No. 86) being located upon the following described property:

All of Lots 2 and 3, Block 1, SHADOW RUN THIRD SUBDIVISION, according to the plat thereof on file at the County Recorder's Office, Olmsted County, Minnesota, and that part of Lot 4, Block 1, lying northerly and easterly of the following described line;

Commencing at the southeast corner of said Lot 4; thence westerly on a Minnesota State Plane Grid Azimuth of 269 degrees 24 minutes 38 seconds azimuth along the south line of said Lot 4 a distance of 60.00 feet to the point of beginning; thence northerly 359 degrees 24 minutes 38 seconds azimuth 39.00 feet; thence westerly 269 degrees 24 minutes 38 seconds azimuth 83.85 feet; thence northerly 359 degrees 24 minutes 38 seconds azimuth 20.32 feet to the most southerly corner of said Lot 3 and there terminating.

Said tract contains 0.80 acres more or less.

and the additional real estate described as follows:

All of Lots 16 and 17, Block 2, SHADOW RUN FIRST SUBDIVISION, according to the plat thereof on file at the County Recorder's Office, Olmsted County, Minnesota;

Together with:

All of Lots 1 and 4, Block 1, SHADOW RUN THIRD SUBDIVISION, according to the plat thereof on file at the County Recorder's Office, Olmsted County, Minnesota, except that part of said Lot 4, Block 1, lying norther and easterly of the following described line;

Commencing at the southeast corner of said Lot 4; thence westerly on a Minnesota State Plane Grid Azimuth of 269 degrees 24 minutes 38 seconds azimuth along the south line of said Lot 4 a distance of 60.00 feet to the point of beginning; thence northerly 359 degrees 24 minutes 38 seconds azimuth 39.00 feet; thence westerly 269 degrees 24 minutes 38 seconds azimuth 83.85 feet; thence northerly 359 degrees 24 minutes 38 seconds azimuth 20.32 feet to the most southerly corner of said Lot 3 and there terminating.

Said tract contains 1.61 acres more or less.

accurately depict all information required by Minnesota Statutes Section 515 A.2 - 110 and

I hereby certify that this survey, plan or report was prepared by me or under my direct supervision and that I am a duly Registered Land Surveyor under the laws of the State of Minnesota.

Donald R. Borcherding

Date 3/28/84 Reg. No. 10162

NOTARY:

State of Minnesota
County of Olmsted

The foregoing instrument was acknowledged before me this 28th day of MARCH, 19 84 by DONALD R. BORCHERDING a registered professional LAND SURVEYOR

Judith McCormack
Notary Public

JUDITH McCORMACK
NOTARY PUBLIC—MINNESOTA
OLMSTED COUNTY
MY COMMISSION EXPIRES APR. 12, 1985

I hereby certify that all structural components and mechanical systems serving more than one unit of all buildings containing or comprising any units hereby created are substantially completed consistent with the Floor Plans for "TAMARISK CONDOMINIUM (No. 86) and

I hereby certify that this plan, specification, or report was prepared by me or under my direct supervision and that I am a duly Registered Engineer under the laws of the State of Minnesota.

Donald R. Borcherding

Date 3/28/84 Reg. No. 10162

NOTARY:

State of Minnesota
County of Olmsted

The foregoing instrument was acknowledged before me this 28th day of MARCH, 19 84 by DONALD R. BORCHERDING a registered professional ENGINEER.

Judith McCormack
Notary Public

JUDITH McCORMACK
NOTARY PUBLIC—MINNESOTA
OLMSTED COUNTY
MY COMMISSION EXPIRES APR. 12, 1985

PREPARED BY
YAGGY ASSOCIATES, INC.
CONSULTING ENGINEERS ■ PLANNERS ■ SURVEYORS
ROCHESTER, MINNESOTA MASON CITY, IOWA


1090-83


OFFICIAL

C.R. DECLARATION
DOC. NO. _____


CONDOMINIUM NUMBER 86
TAMARISK CONDOMINIUM

FLOOR PLAN
BUILDING 1

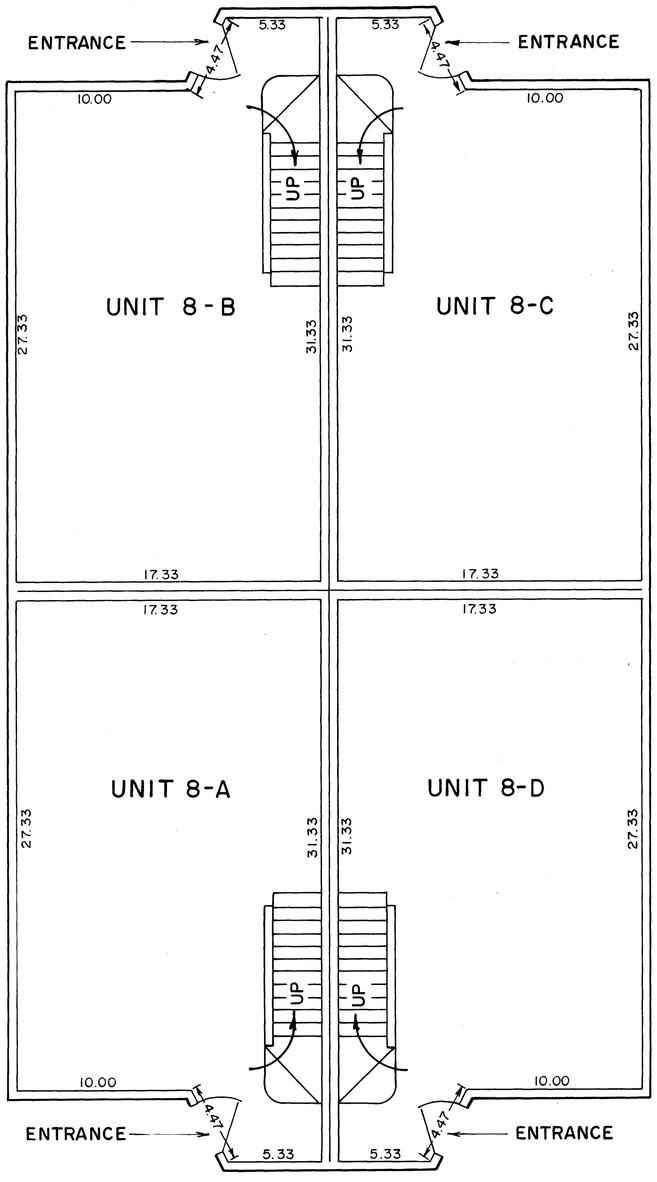

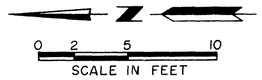

Refer to Site Plan, Sheet 1 of 3 Sheets for building location. Floor Elevations as shown are referenced to an established benchmark as shown on Site Plan.

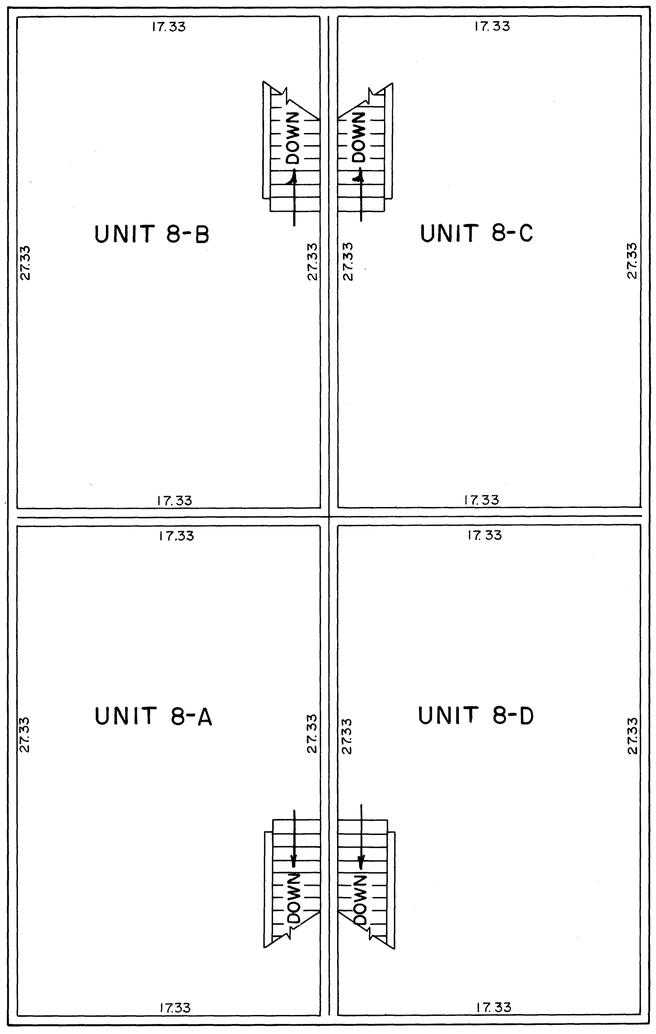

MAIN FLOOR

FLOOR ELEVATION 1057.94
CEILING HEIGHT 8.09

SECOND FLOOR

FLOOR ELEVATION 1067.14
CEILING HEIGHT 8.09

PREPARED BY
YAGGY ASSOCIATES, INC.
CONSULTING ENGINEERS ■ PLANNERS ■ SURVEYORS
ROCHESTER, MINNESOTA MASON CITY, IOWA

VERTICAL CONTROL

The elevations on this plan are based on the National Geodetic Vertical Datum of 1929.


1090-83


OFFICIAL

C.R. DECLARATION
DOC. NO. _____


CONDOMINIUM NUMBER 86
TAMARISK CONDOMINIUM

FLOOR PLAN
BUILDING 2

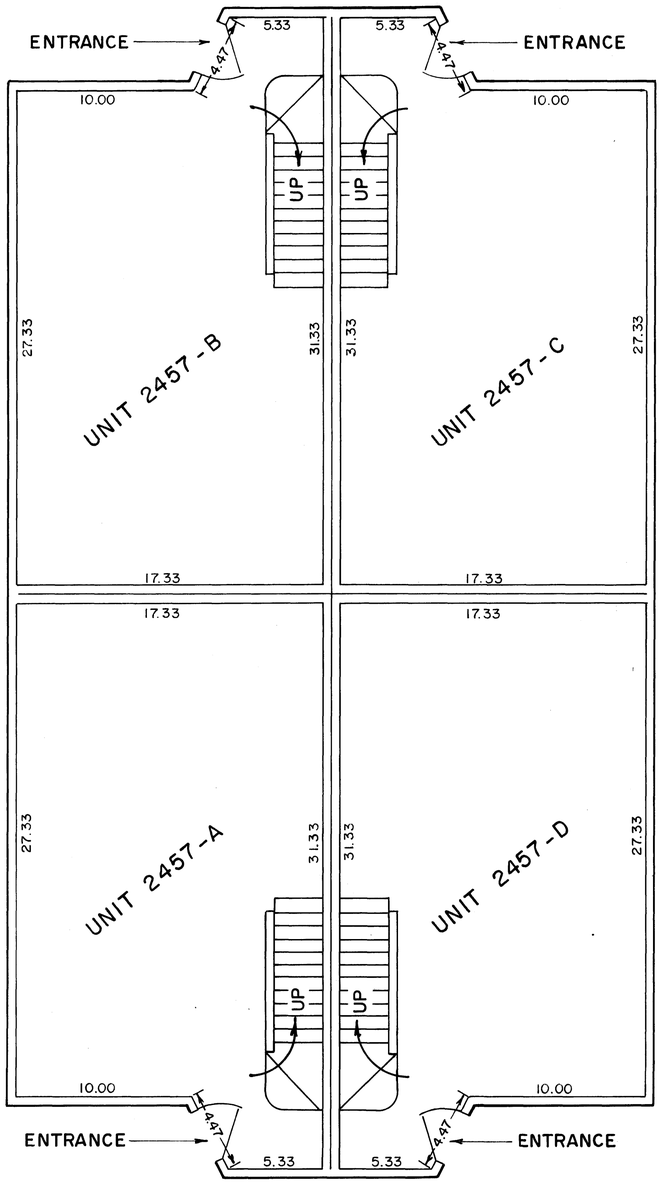

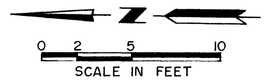

Refer to Site Plan, Sheet 1 of 3 Sheets for building location. Floor Elevations as shown are referenced to an established benchmark as shown on Site Plan.

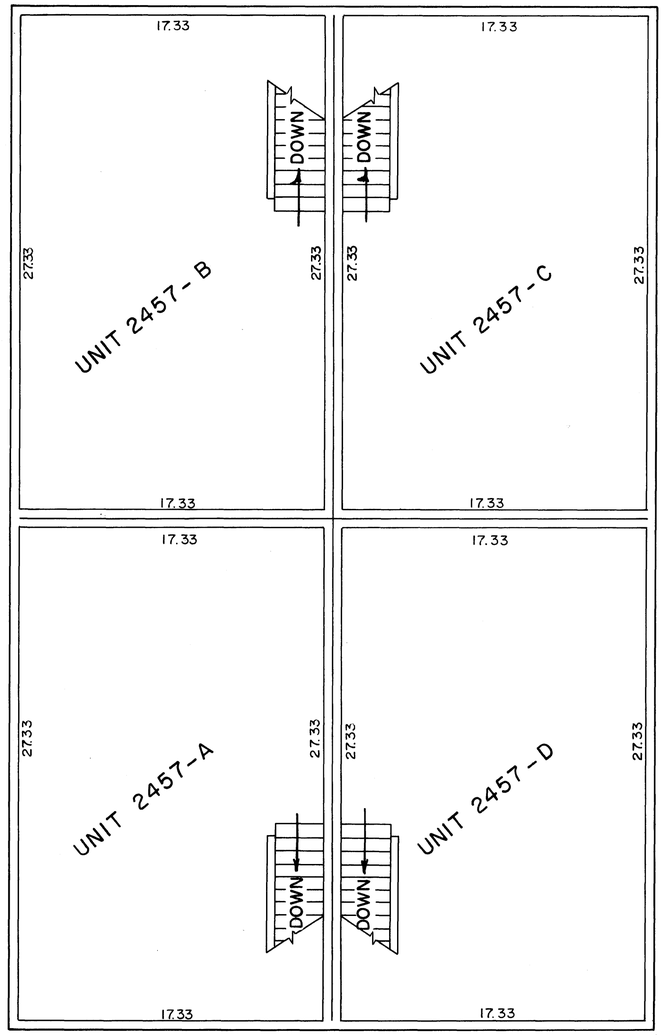

MAIN FLOOR

FLOOR ELEVATION 1057.31
CEILING HEIGHT 8.09

SECOND FLOOR

FLOOR ELEVATION 1066.51
CEILING HEIGHT 8.09

1090-83

PREPARED BY
YAGGY ASSOCIATES, INC.
CONSULTING ENGINEERS ■ PLANNERS ■ SURVEYORS
ROCHESTER, MINNESOTA MASON CITY, IOWA


VERTICAL CONTROL

The elevations on this plan are based on the National Geodetic Vertical Datum of 1929.

FILE NO. _____ OFFICIAL

CONDOMINIUM NUMBER 86
TAMARISK CONDOMINIUM
FIRST SUPPLEMENTAL SITE PLAN

These Floor Plans have been recorded as part of the Declaration filed as Document No. 471930 on the 2 day of July A.D., 1984, Olmsted County Recorder.

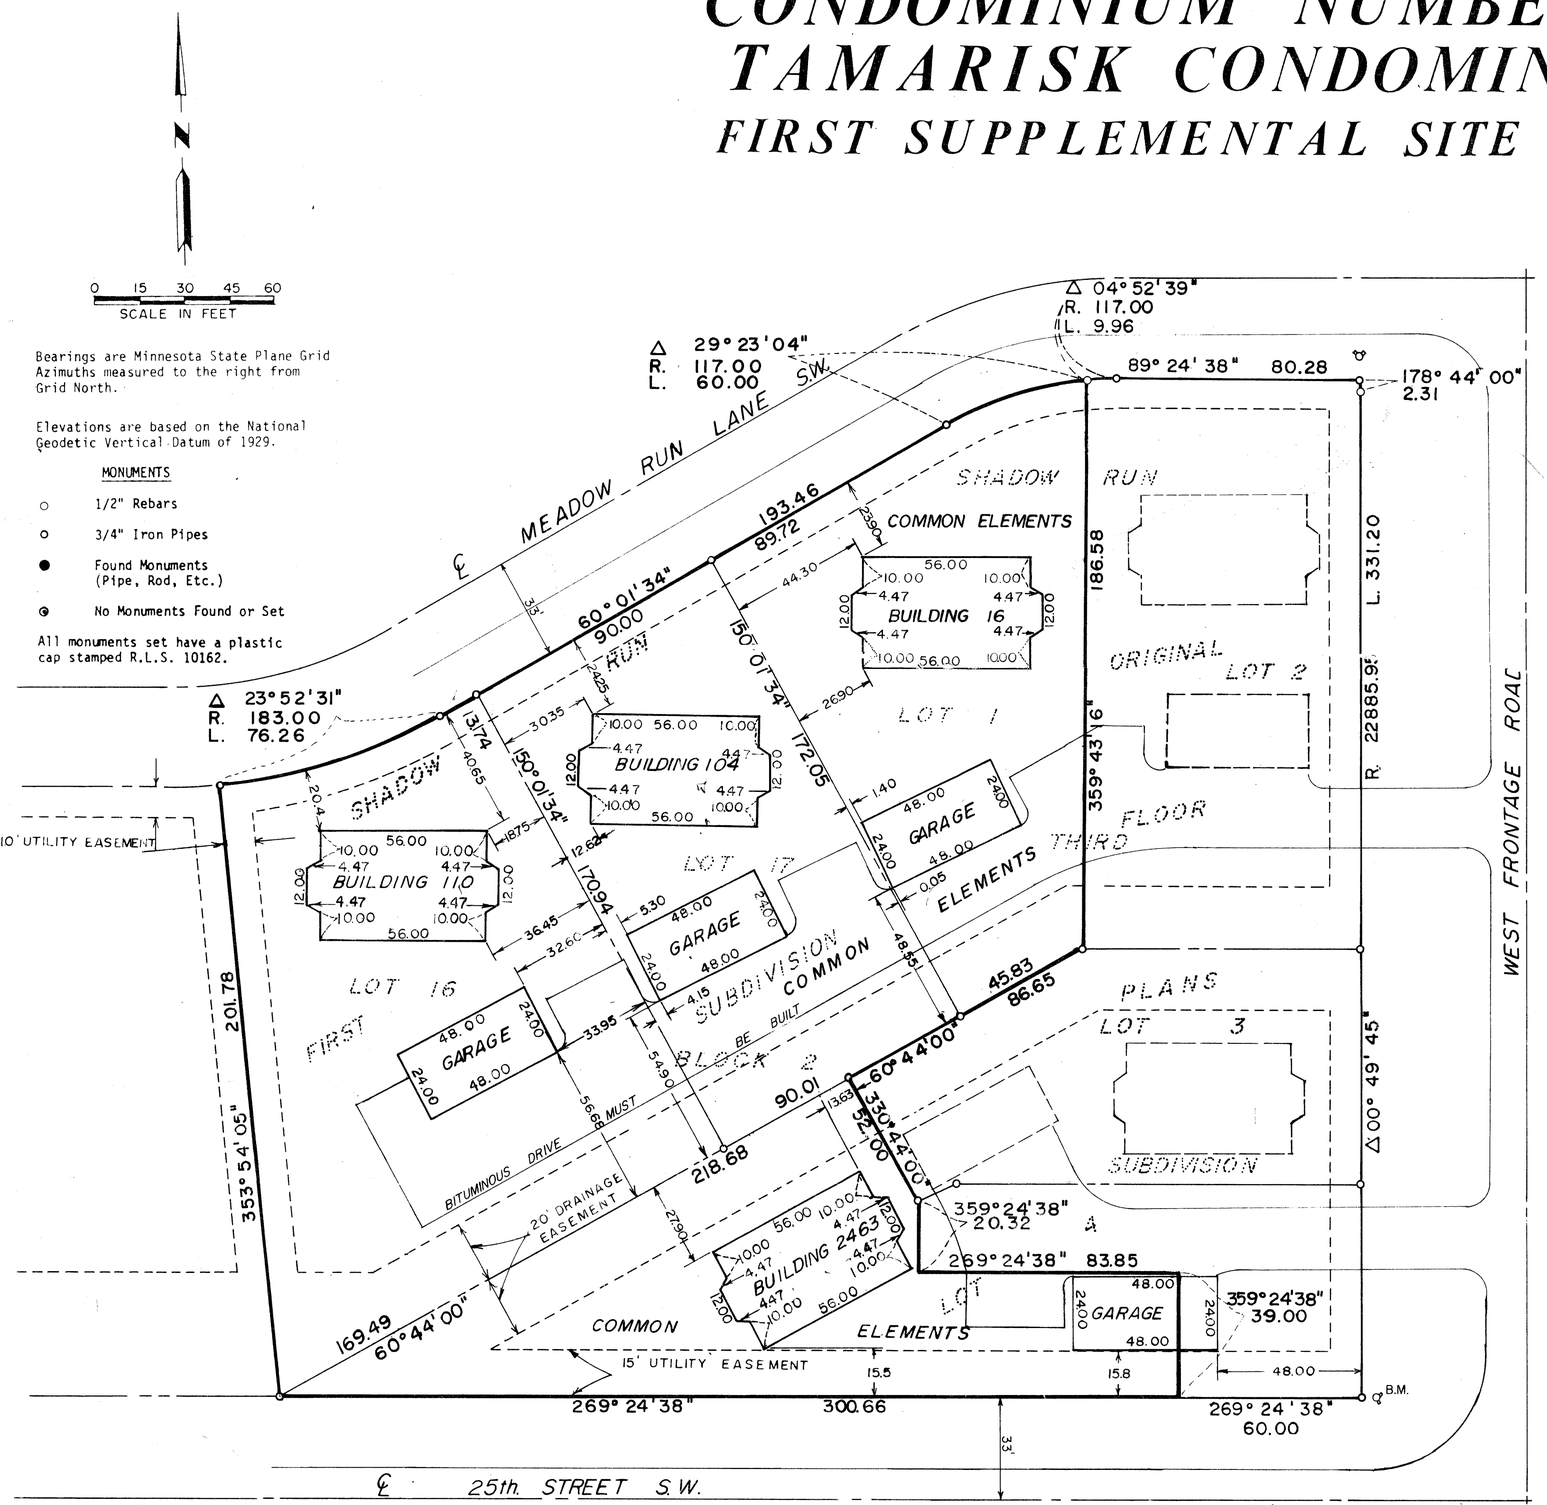

B.M. Southwest bolt hydrant (southwest corner) Meadow Run Lane S.W. and West Frontage Road. Elevation 1059.24

I hereby certify that the First Supplemental Site Plan for "TAMARISK CONDOMINIUM" (No. 86) being located upon the following described property:

All of Lots 16 and 17, Block 2, SHADOW RUN FIRST SUBDIVISION, according to the plat thereof on file at the County Recorder's Office, Olmsted County, Minnesota;

Together with:

All of Lots 1 and 4, Block 1, SHADOW RUN THIRD SUBDIVISION, according to the plat thereof on file at the County Recorder's Office, Olmsted County, Minnesota, except that part of said Lot 4, Block 1, lying northerly and easterly of the following described line:

Commencing at the southeast corner of said Lot 4; thence westerly on a Minnesota State Plane Grid Azimuth from north of 269 degrees 24 minutes 38 seconds azimuth along the south line of said Lot 4 a distance of 60.00 feet to the point of beginning; thence northerly 359 degrees 24 minutes 38 seconds azimuth 39.00 feet; thence westerly 269 degrees 24 minutes 38 seconds azimuth 83.85 feet; thence northerly 359 degrees 24 minutes 38 seconds azimuth 20.32 feet to the most southerly corner of said Lot 3 and said line there terminating.

Said tract contains 1.61 acres more or less.

accurately depicts all information required by Minnesota Statutes Section 515 A.2-110 and

I hereby certify that this survey, plan or report was prepared by me or under my direct supervision and that I am a duly Registered Land Surveyor under the laws of the State of Minnesota.

Donald R. Borcherding
Date 7/2/84 Reg. No. 10162

NOTARY:

State of Minnesota
County of Olmsted

The foregoing instrument was acknowledged before me this 2nd day of July, 1984, by Donald R. Borcherding, a Registered Professional Land Surveyor.

Judith McCormack
Notary Public

JUDITH McCORMACK
NOTARY PUBLIC—MINNESOTA
OLMSTED COUNTY
MY COMMISSION EXPIRES APR. 12, 1986

I herby certify that all structural components and mechanical systems serving more than one unit of all buildings containing or comprising any units hereby created are substantially completed consistent with the Floor Plans for "TAMARISK CONDOMINIUM" (No. 86) and

I hereby certify that this plan, specification, or report was prepared by me or under my direct supervision and that I am a duly Registered Engineer under the laws of the State of Minnesota.

Donald R. Borcherding
Date 7/2/84 Reg. No. 10162

NOTARY:

State of Minnesota
County of Olmsted

The foregoing instrument was acknowledged before me this 2nd day of July, 1984, by Donald R. Borcherding, a Registered Professional Engineer.

Judith McCormack
Notary Public


JUDITH McCORMACK
NOTARY PUBLIC—MINNESOTA
OLMSTED COUNTY
MY COMMISSION EXPIRES APR. 12, 1986


PREPARED BY
YAGGY ASSOCIATES, INC.
CONSULTING ENGINEERS ■ PLANNERS ■ SURVEYORS
ROCHESTER, MINNESOTA MASON CITY, IOWA

1090-83


C.R. DECLARATION
DOC. NO. _____

CONDOMINIUM NUMBER 86
TAMARISK CONDOMINIUM
FIRST SUPPLEMENTAL FLOOR PLAN

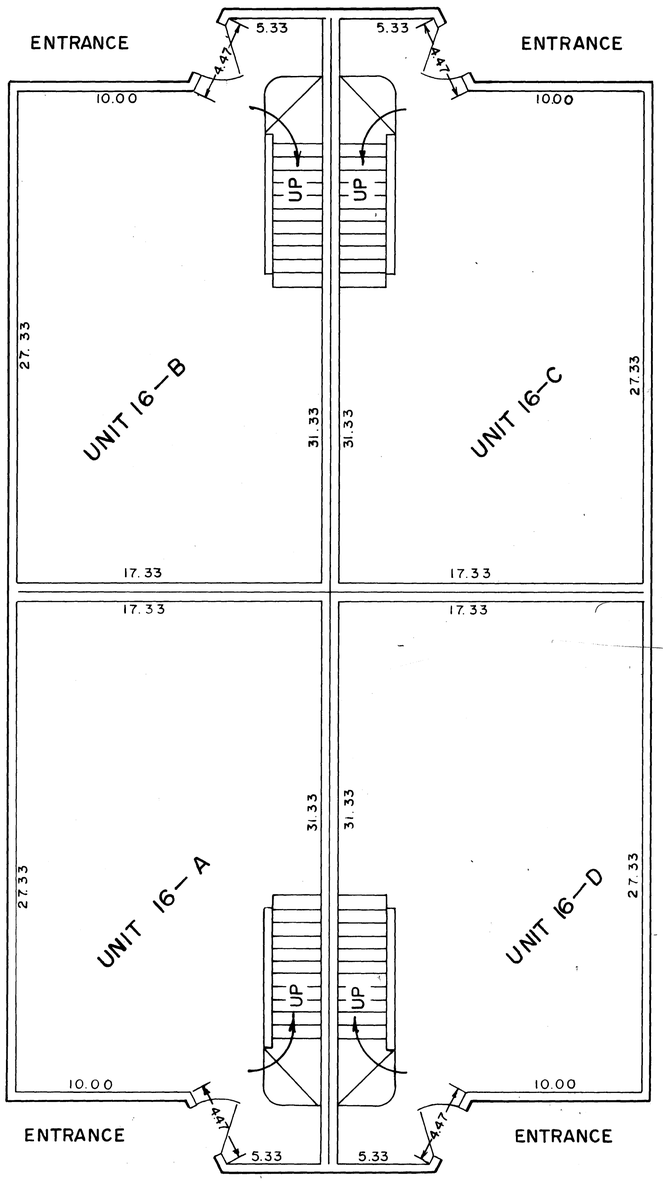

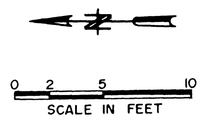

Refer to Site Plan, Sheet 1 of 5 Sheets for building location. Floor Elevations as shown are referenced to an established benchmark as shown on Site Plan.

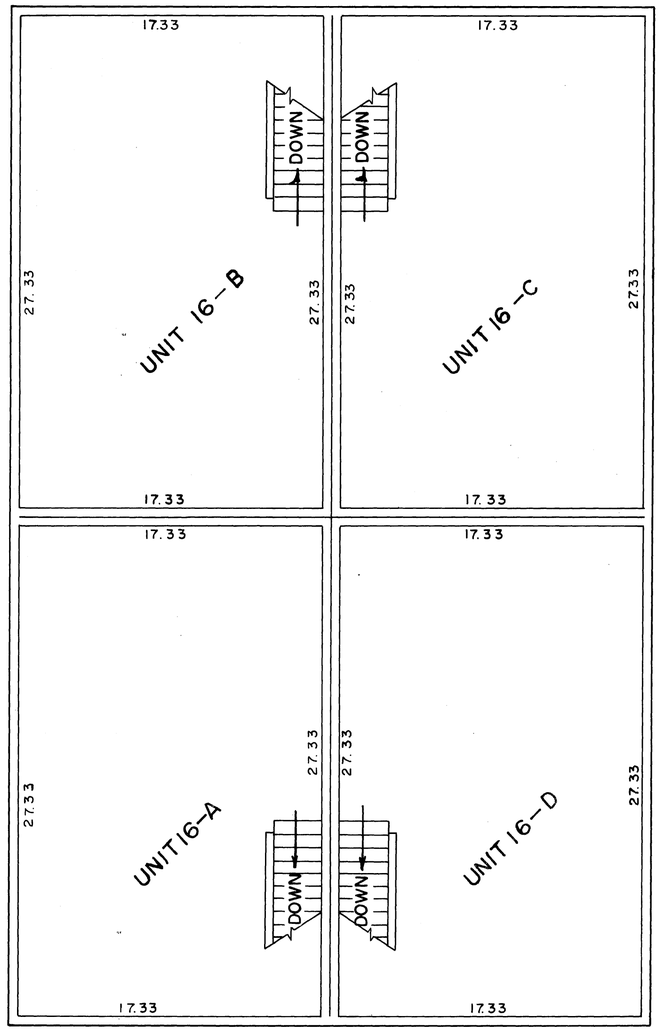

MAIN FLOOR
FLOOR ELEVATION 1057.66
CEILING HEIGHT 8.09

SECOND FLOOR
FLOOR ELEVATION 1066.86
CEILING HEIGHT 8.09


PREPARED BY
YAGGY ASSOCIATES, INC.
CONSULTING ENGINEERS ■ PLANNERS ■ SURVEYORS
ROCHESTER, MINNESOTA MASON CITY, IOWA


VERTICAL CONTROL

The elevations on this plan are based on the National Geodetic Vertical Datum of 1929.


C.R. DECLARATION
DOC. NO. _____

CONDOMINIUM NUMBER 86
TAMARISK CONDOMINIUM
FIRST SUPPLEMENTAL FLOOR PLAN

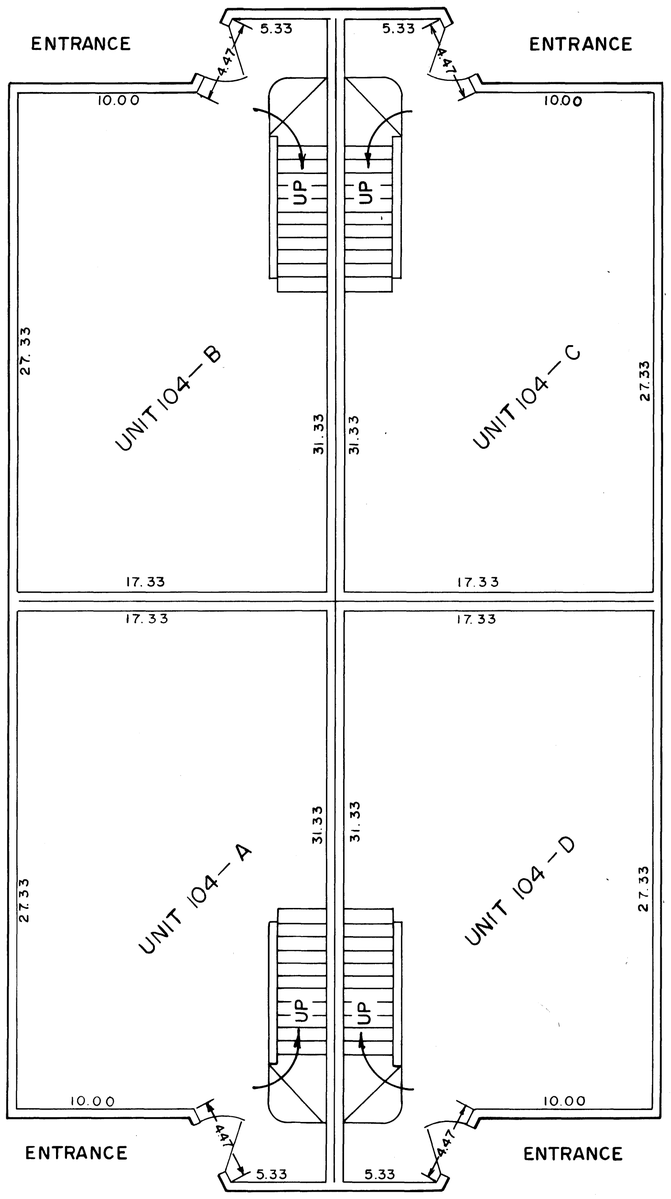

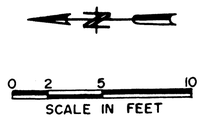

Refer to Site Plan, Sheet 1 of 5 Sheets for building location. Floor Elevations as shown are referenced to an established benchmark as shown on Site Plan.

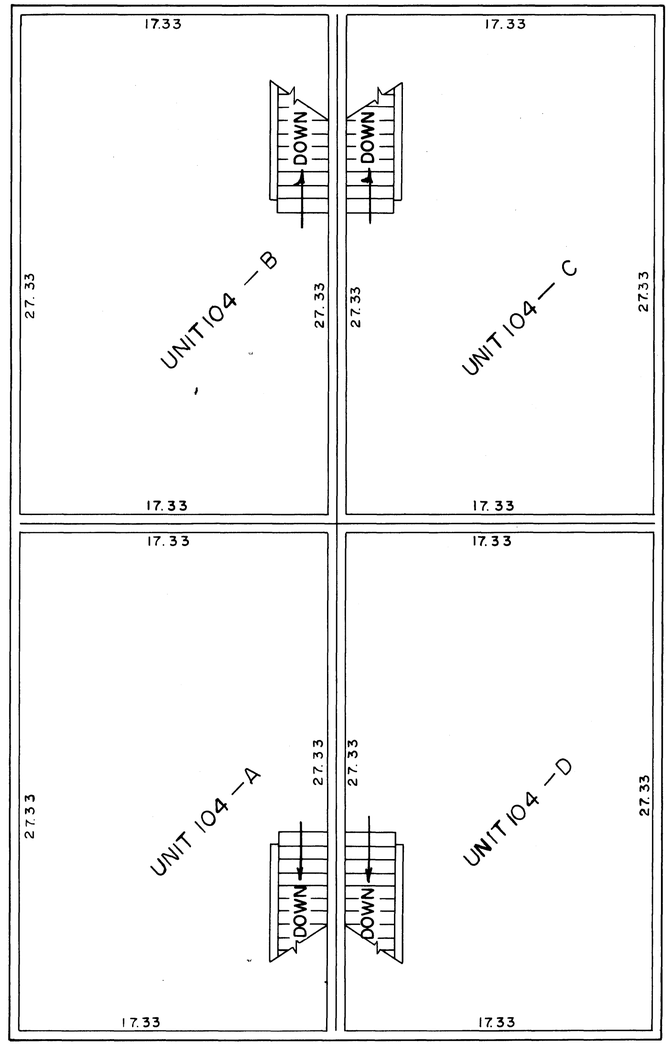

MAIN FLOOR
FLOOR ELEVATION 1056.20
CEILING HEIGHT 8.09

SECOND FLOOR
FLOOR ELEVATION 1065.35
CEILING HEIGHT 8.09

PREPARED BY
YAGGY ASSOCIATES, INC.
CONSULTING ENGINEERS ■ PLANNERS ■ SURVEYORS
ROCHESTER, MINNESOTA MASON CITY, IOWA


VERTICAL CONTROL


The elevations on this plan are based on the National Geodetic Vertical Datum of 1929.

OFFICIAL


C.R. DECLARATION
DOC. NO. _____

CONDOMINIUM NUMBER 86
TAMARISK CONDOMINIUM
FIRST SUPPLEMENTAL FLOOR PLAN

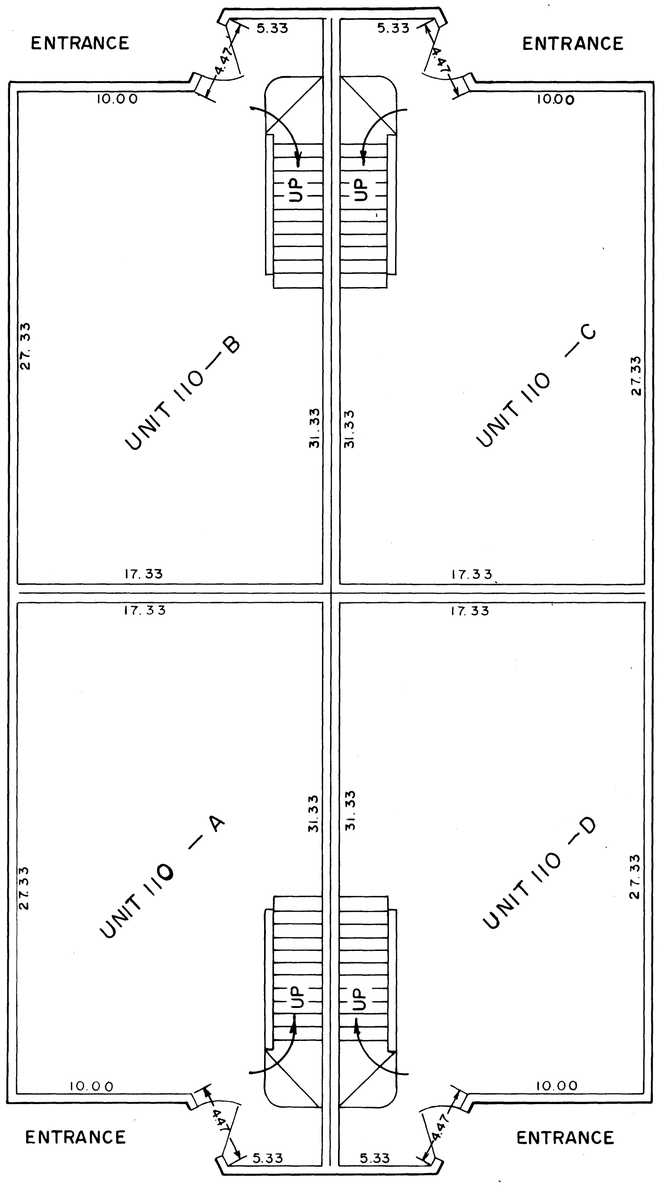

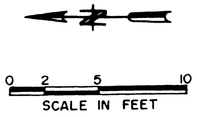

Refer to Site Plan, Sheet 1 of 5 Sheets for building location. Floor Elevations as shown are referenced to an established benchmark as shown on Site Plan.

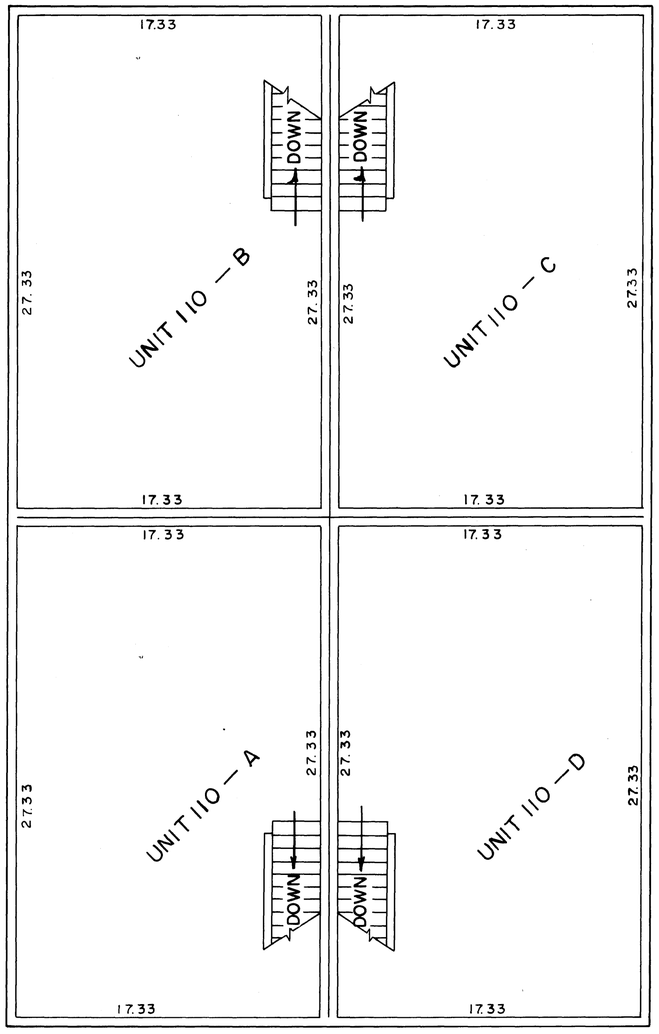

MAIN FLOOR

FLOOR ELEVATION 1057.59
CEILING HEIGHT 8.09

SECOND FLOOR

FLOOR ELEVATION 1066.74
CEILING HEIGHT 8.09

PREPARED BY
YAGGY ASSOCIATES, INC.
CONSULTING ENGINEERS ■ PLANNERS ■ SURVEYORS
ROCHESTER, MINNESOTA MASON CITY, IOWA


VERTICAL CONTROL


The elevations on this plan are based on the National Geodetic Vertical Datum of 1929.

OFFICIAL


C.R. DECLARATION
DOC. NO. _____

CONDOMINIUM NUMBER 86
TAMARISK CONDOMINIUM
FIRST SUPPLEMENTAL FLOOR PLAN

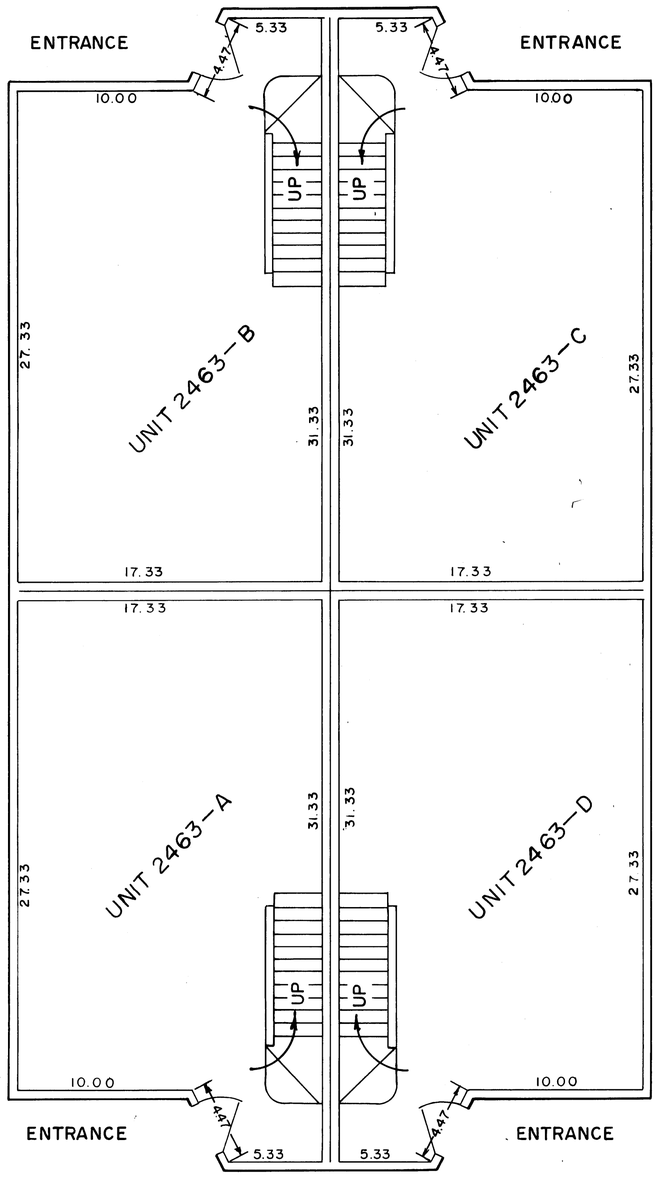

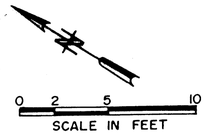

Refer to Site Plan, Sheet 1 of 5 Sheets for building location. Floor Elevations as shown are referenced to an established benchmark as shown on Site Plan.

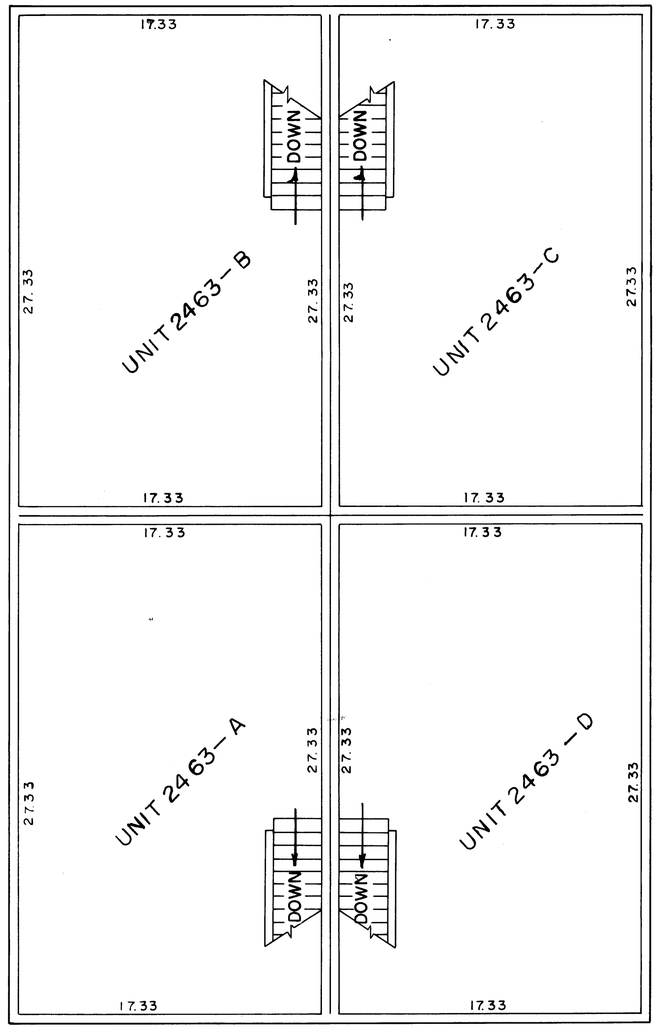

MAIN FLOOR
FLOOR ELEVATION 1057.11
CEILING HEIGHT 8.09

SECOND FLOOR
FLOOR ELEVATION 1066.26
CEILING HEIGHT 8.09


PREPARED BY
YAGGY ASSOCIATES, INC.
CONSULTING ENGINEERS ■ PLANNERS ■ SURVEYORS
ROCHESTER, MINNESOTA MASON CITY, IOWA

VERTICAL CONTROL

The elevations on this plan are based on the National Geodetic Vertical Datum of 1929.

FILE NO. _____ OFFICIAL

CONDOMINIUM NUMBER 86
TAMARISK CONDOMINIUM
SECOND SUPPLEMENTAL SITE PLAN

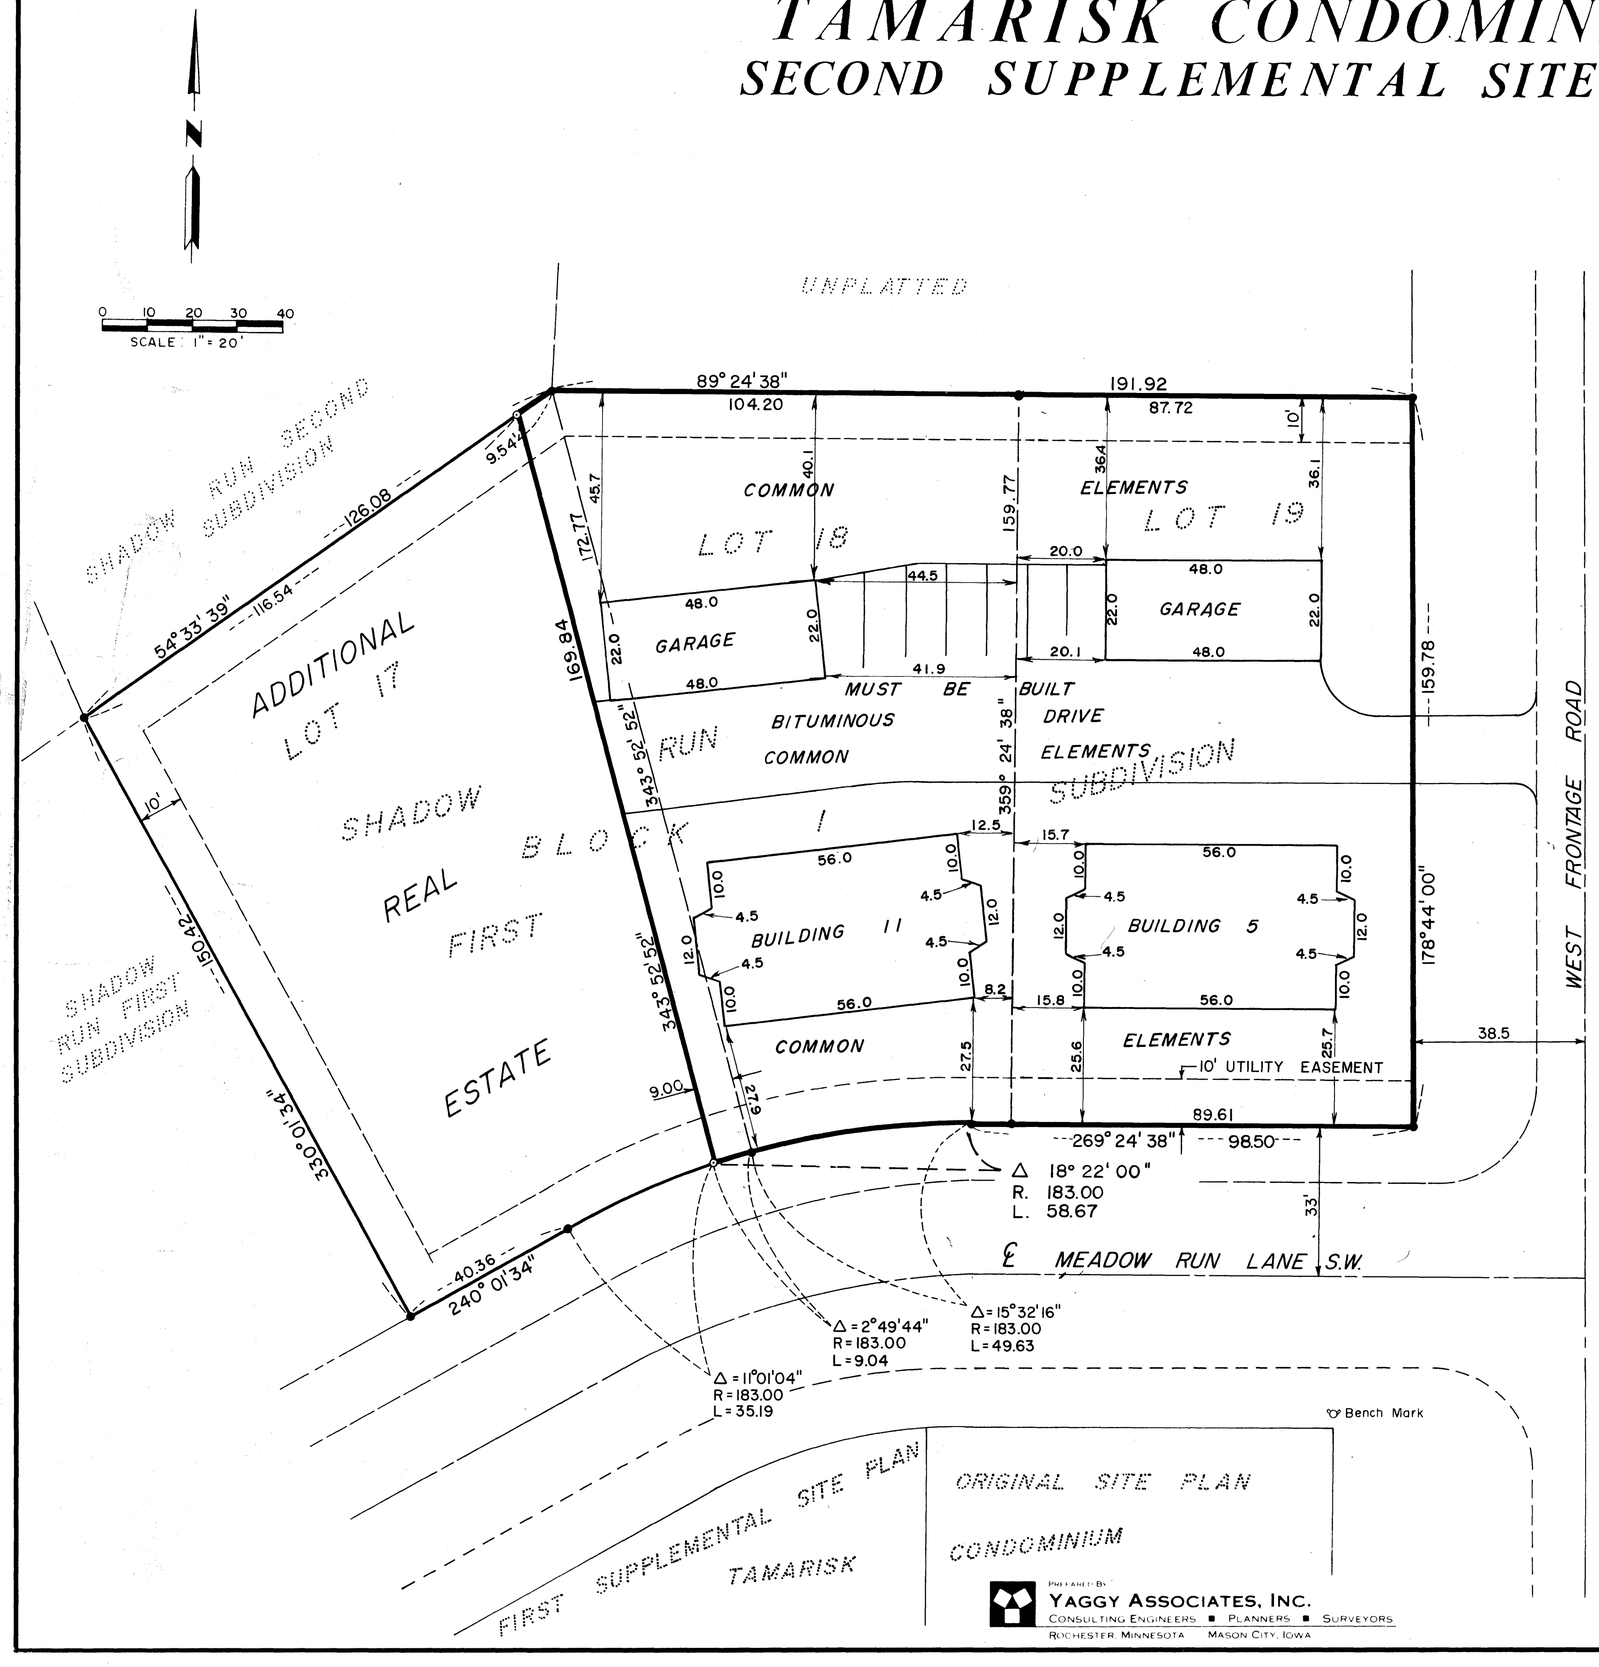

PREPARED BY
YAGGY ASSOCIATES, INC.
CONSULTING ENGINEERS ■ PLANNERS ■ SURVEYORS
ROCHESTER, MINNESOTA MASON CITY, IOWA

These Floor Plans have been recorded as part of the Declaration filed as Document No. 482963 on the 4 day of March A.D., 1985, Olmsted County Recorder.

MONUMENTS

- ○ 1/2" Rebars
- ○ 3/4" Iron Pipes
- ● Found Monuments (Pipe, Rod, Etc.)
- ⊙ No Monuments Found or Set

All monuments set have a plastic cap stamped R.L.S. 10162.

BENCH MARKS:

Southeast Bolt Hydrant West Frontage Road and Meadow Run Drive S.W.
EL. 1059.24

Elevations are based on the National Geodetic Vertical Datum of 1929.

Bearings are Minnesota State Plane Grid Azimuths measured to the right from Grid North.

I hereby certify that the Site Plans for "TAMARISK CONDOMINIUM" (No. 86) being located upon the following described property:

All of Lots 18 and 19 and the northeasterly 9.00 feet of Lot 17, Block 1, all in Shadow Run First Subdivision, according to the plat thereof on file in the County Recorder's Office, Olmsted County, Minnesota.

Said tract contains 0.66 acres more or less.

and the additional real estate described as follows:

All of Lot 17, Block 1, Shadow Run First Subdivision, according to the plat thereof on file in the County Recorder's Office, Olmsted County, Minnesota, except the northeasterly 9.00 feet thereof.

Said tract contains 0.34 acres more or less.

Accurately depict all information required by Minnesota Statutes Section 515 A.2 - 110 and

I hereby certify that this survey, plan or report was prepared by me or under my direct supervision and that I am a duly Registered Land Surveyor under the laws of the State of Minnesota.

Donald R. Borcherding
Date 2/28/85 Reg. No. 10162

DONALD RAY BORCHERDING REGISTERED PROFESSIONAL ENGINEER AND LAND SURVEYOR 10162 STATE OF MINNESOTA

NOTARY:

State of Minnesota
County of Olmsted

The foregoing instrument was acknowledged before me this 28 day of Feb. 19 85 by Donald R. Borcherding a registered professional Land Surveyor.

Notary Public

NOTARIAL SEAL MINNESOTA OLMSTED COUNTY

I hereby certify that all structural components and mechanical systems serving more than one unit of all buildings containing or comprising any units hereby created are substantially completed consistent with the Floor Plans for "TAMARISK CONDOMINIUM" (No. 86) and

I hereby certify that this plan, specification, or report was prepared by me or under my direct supervision and that I am a duly Registered Engineer under the laws of the State of Minnesota.

Donald R. Borcherding
Date 2/28/85 Reg. No. 10162

DONALD RAY BORCHERDING REGISTERED PROFESSIONAL ENGINEER AND LAND SURVEYOR 10162 STATE OF MINNESOTA

NOTARY:

State of Minnesota
County of Olmsted


The foregoing instrument was acknowledged before me this 28 day of Feb. 19 85 by Donald R. Borcherding a registered professional Engineer.


Notary Public

NOTARIAL SEAL MINNESOTA OLMSTED COUNTY


C.R. DECLARATION
DOC. NO. 482963

CONDOMINIUM NUMBER 86
TAMARISK CONDOMINIUM
SECOND SUPPLEMENTAL FLOOR PLAN

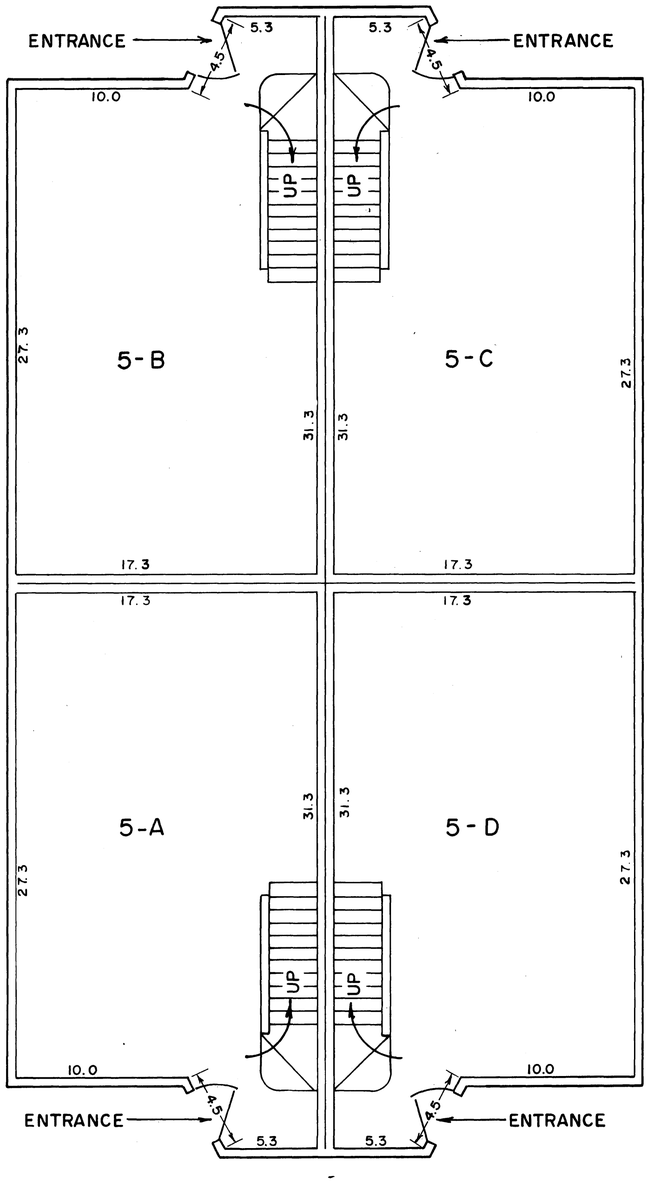

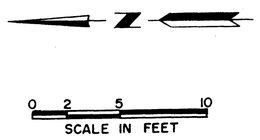

Refer to Site Plan, Sheet 1 of 3 Sheets for building location. Floor Elevations as shown are referenced to an established benchmark as shown on Site Plan.

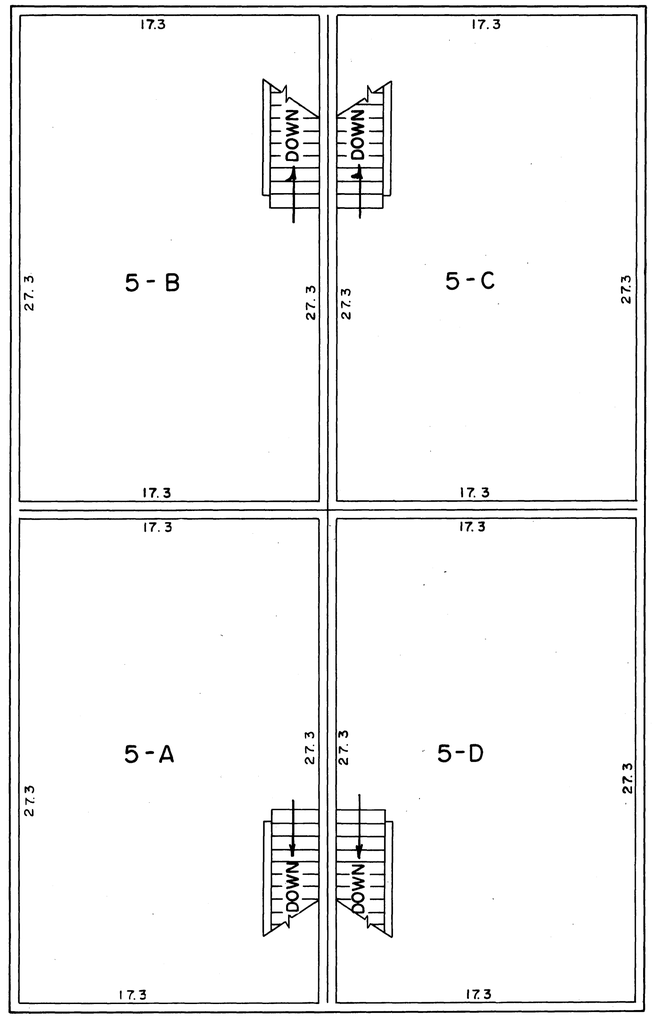

MAIN FLOOR
FLOOR ELEVATION 1060.79
CEILING HEIGHT 8.10

SECOND FLOOR
FLOOR ELEVATION 1069.99
CEILING HEIGHT 8.10

PREPARED BY
YAGGY ASSOCIATES, INC.
CONSULTING ENGINEERS ■ PLANNERS ■ SURVEYORS
ROCHESTER, MINNESOTA MASON CITY, IOWA

VERTICAL CONTROL


The elevations on this plan are based on the National Geodetic Vertical Datum of 1929.


1090-83

OFFICIAL


C.R. DECLARATION
DOC. NO. 482963

CONDOMINIUM NUMBER 86
TAMARISK CONDOMINIUM
SECOND SUPPLEMENTAL FLOOR PLAN

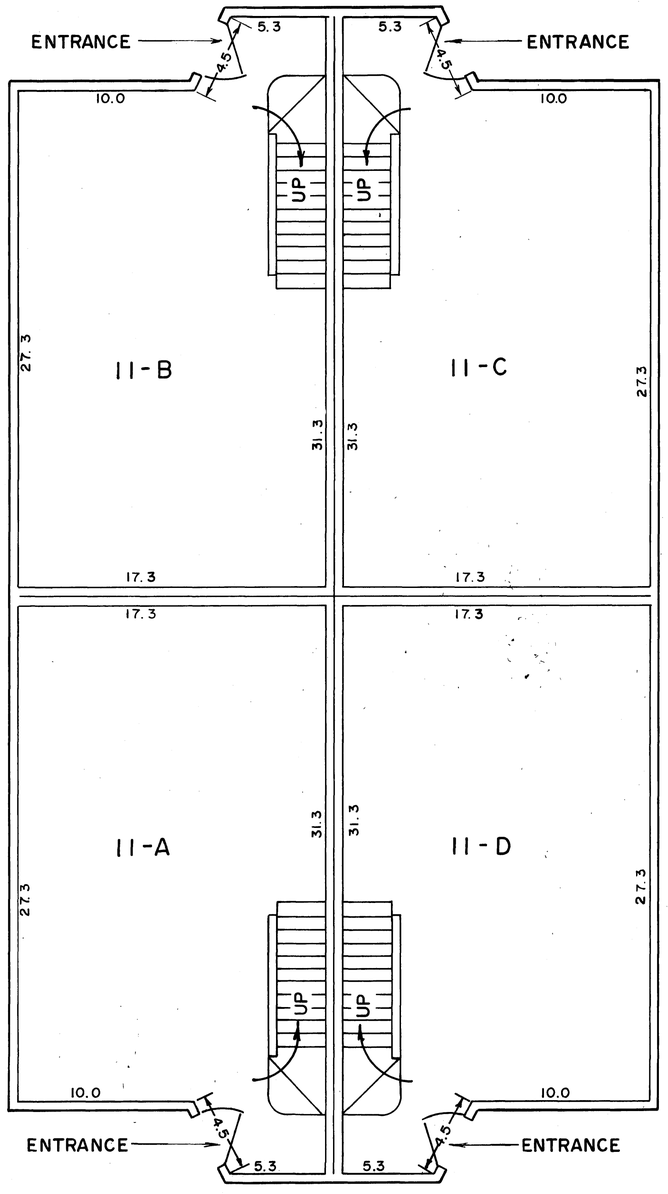

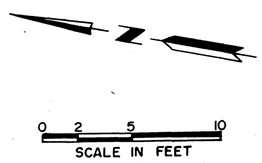

Refer to Site Plan, Sheet 1 of 3 Sheets for building location. Floor Elevations as shown are referenced to an established benchmark as shown on Site Plan.

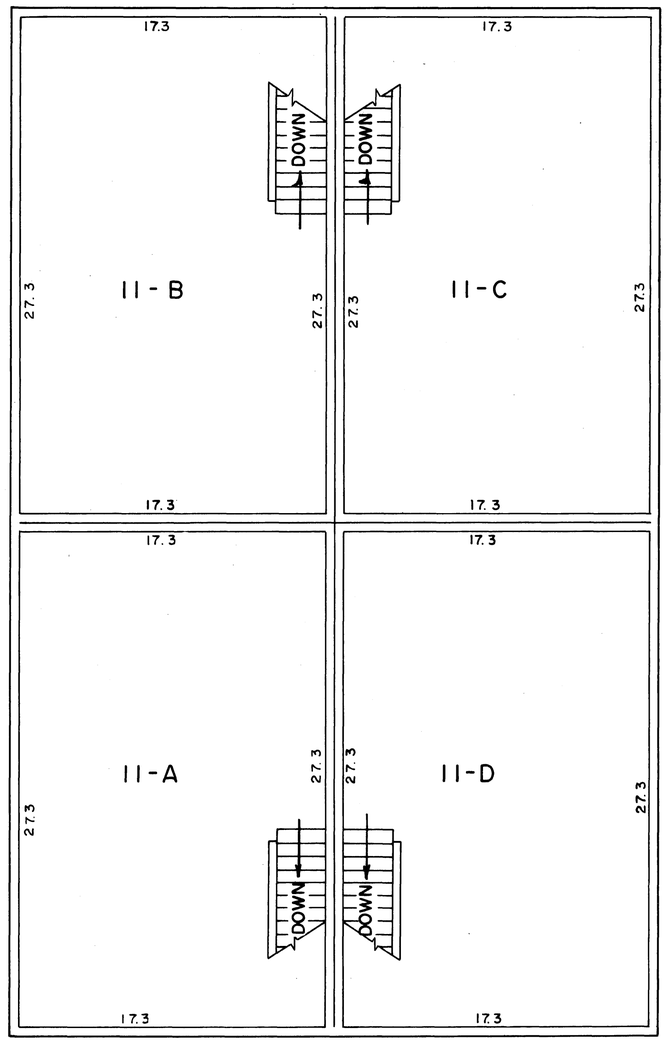

MAIN FLOOR
FLOOR ELEVATION 1062.35
CEILING HEIGHT 8.10

SECOND FLOOR
FLOOR ELEVATION 1071.55
CEILING HEIGHT 8.10

VERTICAL CONTROL

The elevations on this plan are based on the National Geodetic Vertical Datum of 1929.

PREPARED BY
YAGGY ASSOCIATES, INC.
CONSULTING ENGINEERS ■ PLANNERS ■ SURVEYORS
ROCHESTER, MINNESOTA MASON CITY, IOWA

1090-83

FILE NO. _____ OFFICIAL 484160

CONDOMINIUM NUMBER 86
TAMARISK CONDOMINIUM
REVISED SECOND SUPPLEMENTAL SITE PLAN

COUNTY RECORDER OFFICE } ss.
Olmsted County, Minn.
I hereby certify that the within instrument was filed in this office for record on


MAR 21 1985

at 3 o'clock P M
Book 54 of Misc on page 899
LOIS FINSTUEN County Recorder
By Darlene Ferrier Deputy

$15.00

These Floor Plans have been recorded as part of the Declaration filed as Document No. _____ on the _____ day of _____ A.D., 19 85, Olmsted County Recorder.

ABSTRACT
GRANTOR
GRANTEE
TRACKED
PAID
CHG
D-3

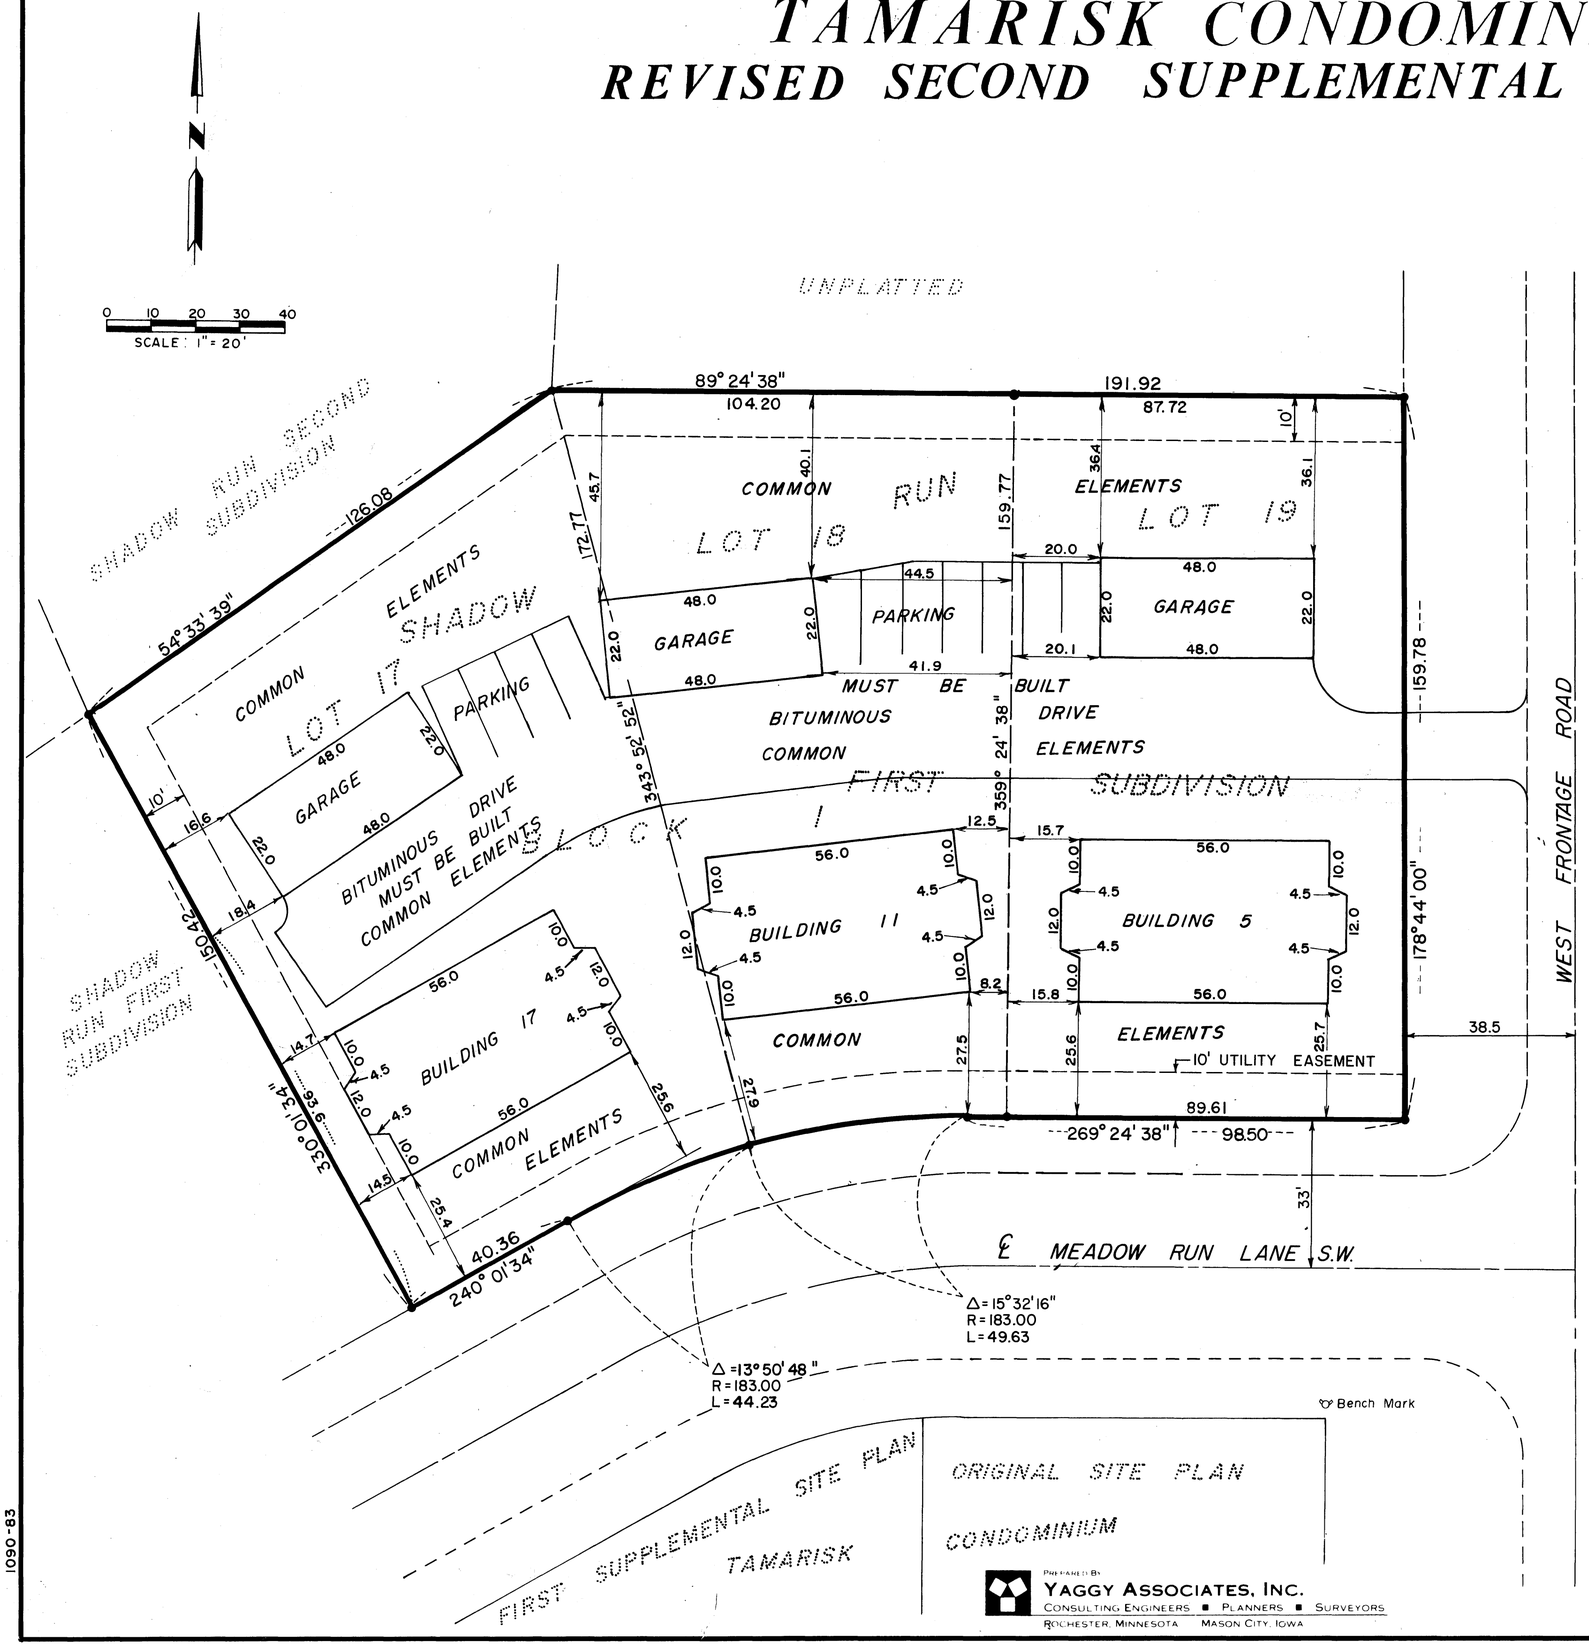

PREPARED BY
YAGGY ASSOCIATES, INC.
CONSULTING ENGINEERS ■ PLANNERS ■ SURVEYORS
ROCHESTER, MINNESOTA MASON CITY, IOWA

1090-83

MONUMENTS

- ○ 1/2" Rebars
- ○ 3/4" Iron Pipes
- ● Found Monuments (Pipe, Rod, Etc.)
- ⊙ No Monuments Found or Set

All monuments set have a plastic cap stamped R.L.S. 10162.

BENCH MARKS:

Southeast Bolt Hydrant West Frontage Road and Meadow Run Drive S.W.
EL. 1059.24

Elevations are based on the National Geodetic Vertical Datum of 1929.

Bearings are Minnesota State Plane Grid Azimuths measured to the right from Grid North.

I hereby certify that the Revised Second Supplemental Site Plan for "TAMARISK CONDOMINIUM" (No. 86) being located upon the following described property:

All of Lots 17, 18 and 19, Block 1, Shadow Run First Subdivision, according to the plat thereof on file in the County Recorder's Office, Olmsted County, Minnesota.

Said tract contains 1.00 acres more or less

Accurately depict all information required by Minnesota Statutes Section 515 A.2 - 110 and

I hereby certify that this survey, plan or report was prepared by me or under my direct supervision and that I am a duly Registered Land Surveyor under the laws of the State of Minnesota.

Donald R. Borcherding

Date 3/20/85 Reg. No. 10162

NOTARY:

State of Minnesota
County of Olmsted

The foregoing instrument was acknowledged before me this 20 day of MARCH, 19 85 by Donald R. Borcherding a registered professional Land Surveyor.

Notary Public

I hereby certify that all structural components and mechanical systems serving more than one unit of all buildings containing or comprising any units hereby created are substantially completed consistent with the Revised Second Supplemental Floor Plans for "TAMARISK CONDOMINIUM" (No. 86) and

I hereby certify that this plan, specification, or report was prepared by me or under my direct supervision and that I am a duly Registered Engineer under the laws of the State of Minnesota.

Donald R. Borcherding

Date 3/20/85 Reg. No. 10162

NOTARY:

State of Minnesota
County of Olmsted


The foregoing instrument was acknowledged before me this 20 day of MARCH, 19 85 by Donald R. Borcherding a registered professional Engineer.


Notary Public

OFFICIAL


C.R. DECLARATION
DOC. NO. _____

CONDOMINIUM NUMBER 86
TAMARISK CONDOMINIUM
REVISED SECOND SUPPLEMENTAL FLOOR PLAN

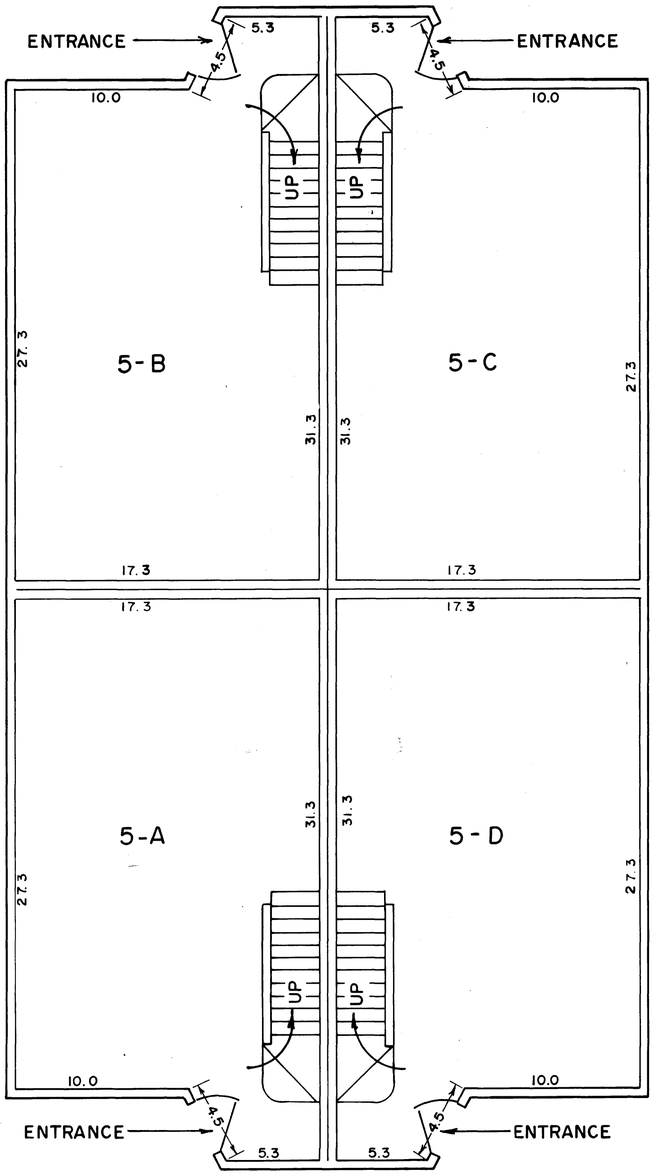

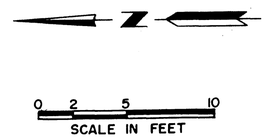

Refer to Site Plan, Sheet 1 of 4 Sheets for building location. Floor Elevations as shown are referenced to an established benchmark as shown on Site Plan.

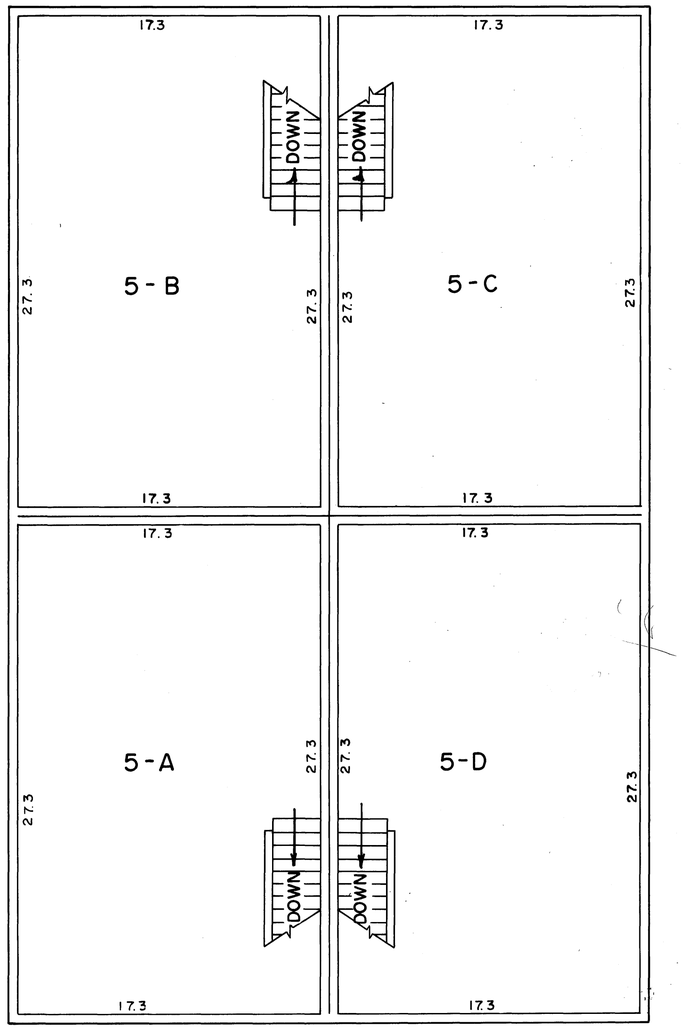

MAIN FLOOR
FLOOR ELEVATION 1060.79
CEILING HEIGHT 8.10

SECOND FLOOR
FLOOR ELEVATION 1069.99
CEILING HEIGHT 8.10

1090-83


PREPARED BY
YAGGY ASSOCIATES, INC.
CONSULTING ENGINEERS ■ PLANNERS ■ SURVEYORS
ROCHESTER, MINNESOTA MASON CITY, IOWA

VERTICAL CONTROL

The elevations on this plan are based on the National Geodetic Vertical Datum of 1929.

C.R. DECLARATION
DOC. NO. _____

CONDOMINIUM NUMBER 86
TAMARISK CONDOMINIUM
REVISED SECOND SUPPLEMENTAL FLOOR PLAN

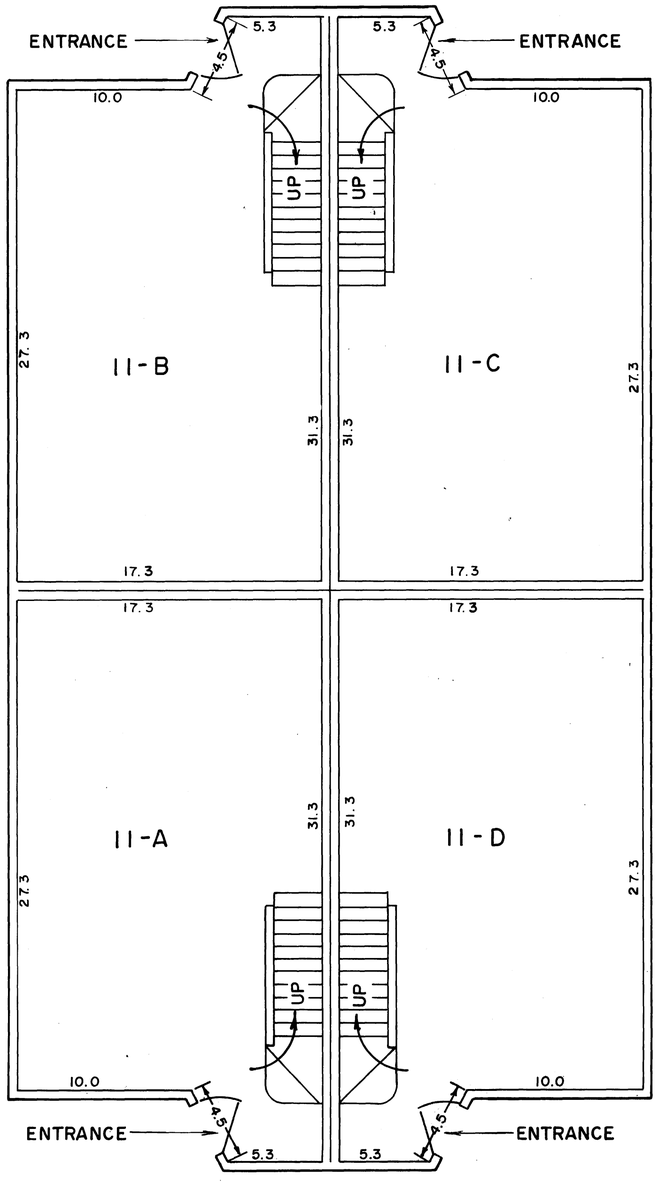

Refer to Site Plan, Sheet 1 of 4 Sheets for building location. Floor Elevations as shown are referenced to an established benchmark as shown on Site Plan.

MAIN FLOOR
FLOOR ELEVATION 1062.35
CEILING HEIGHT 8.10

SECOND FLOOR
FLOOR ELEVATION 1071.55
CEILING HEIGHT 8.10

VERTICAL CONTROL

The elevations on this plan are based on the National Geodetic Vertical Datum of 1929.

PREPARED BY
YAGGY ASSOCIATES, INC.
CONSULTING ENGINEERS ■ PLANNERS ■ SURVEYORS
ROCHESTER, MINNESOTA MASON CITY, IOWA


1090-83


OFFICIAL

C.R. DECLARATION
DOC. NO. _____


CONDOMINIUM NUMBER 86
TAMARISK CONDOMINIUM

REVISED SECOND SUPPLEMENTAL FLOOR PLAN

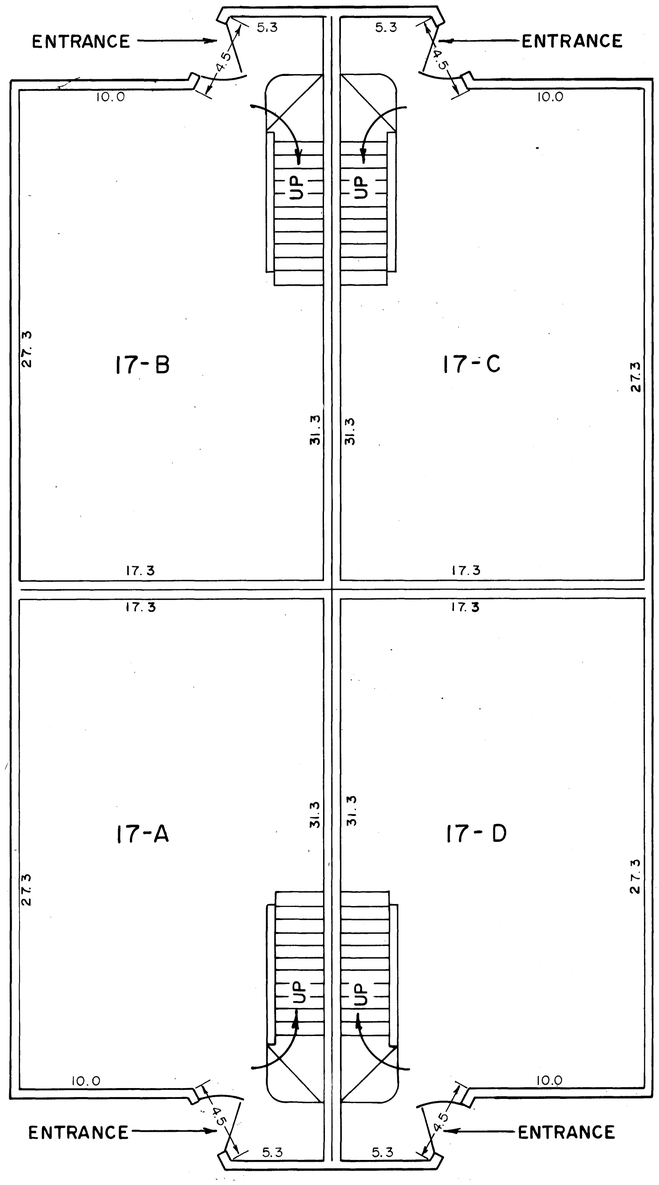

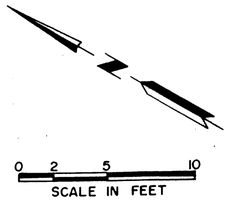

Refer to Site Plan, Sheet 1 of 4 Sheets for building location. Floor Elevations as shown are referenced to an established benchmark as shown on Site Plan.

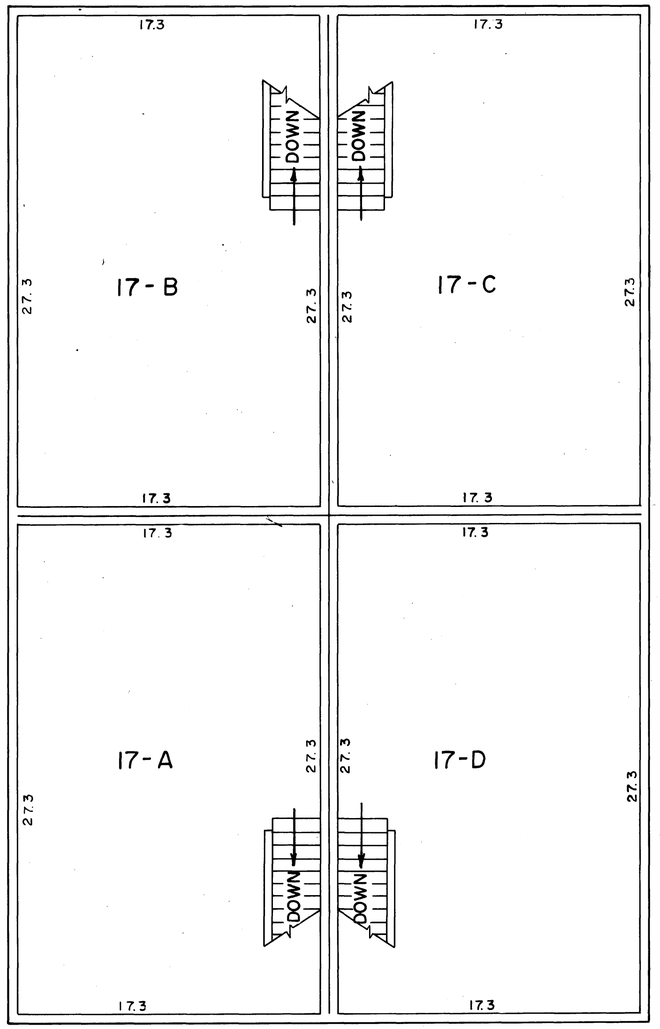

MAIN FLOOR

FLOOR ELEVATION 1063.74
CEILING HEIGHT 8.10

SECOND FLOOR

FLOOR ELEVATION 1072.84
CEILING HEIGHT 8.10

PREPARED BY
YAGGY ASSOCIATES, INC.
CONSULTING ENGINEERS ■ PLANNERS ■ SURVEYORS
ROCHESTER, MINNESOTA MASON CITY, IOWA

VERTICAL CONTROL

The elevations on this plan are based on the National Geodetic Vertical Datum of 1929.

1090-83

"COMPLETION CERTIFICATE"

I hereby certify that Units A, B, C and D in Building No. 16 are substantially completed consistent with the Floor Plans for "TAMARISK CONDOMINIUM" (No. 86) and

I hereby certify that this plan, specification, or report was prepared by me or under my direct supervision and that I am a duly Registered Engineer under the laws of the State of Minnesota.

Donald R Borcherding

Date 7/2/84 Reg. No. 10162

NOTARY:

State of Minnesota
County of Olmsted

The foregoing instrument was acknowledged before me this 2nd day of July, 1984 by Donald R. Borcherding a registered professional ENGINEER.

Judith McCormack
Notary Public

JUDITH McCORMACK
NOTARY PUBLIC—MINNESOTA
OLMSTED COUNTY
MY COMMISSION EXPIRES APR. 12, 1986

471921

ABSTRACT
GRANTOR
GRANTEE
TRACKED
PAID
CHG

COUNTY RECORDER OFFICE } ss.
Olmsted County, Minn.
I hereby certify that the within instrument was filed in this office for record on
JUL 2 1984
at 2:34 o'clock P M
Book R-4 of Misc. on page 207
LOIS FINSTUEN County Recorder
by Carole M. Fenrich Deputy

D + S - Return

"COMPLETION CERTIFICATE"

I hereby certify that Units A, B, C and D in Building No. 2457 are substantially completed consistent with the Floor Plans for "TAMARISK CONDOMINIUM" (No. 86) and

I hereby certify that this plan, specification, or report was prepared by me or under my direct supervision and that I am a duly Registered Engineer under the laws of the State of Minnesota.

Judith R. Borchardt

Date 7/2/84 Reg. No. 10162

NOTARY:

State of Minnesota
County of Olmsted

The foregoing instrument was acknowledged before me this 2nd day of July, 19 84 by Donald R. Borchardt a registered professional ENGINEER.

Judith McCormack
Notary Public

JUDITH McCORMACK
NOTARY PUBLIC—MINNESOTA
OLMSTED COUNTY
MY COMMISSION EXPIRES APR. 12, 1986

47919

COUNTY RECORDER OFFICE } ss.
Olmsted County, Minn.
I hereby certify that the within instrument was filed in this office for record on

JUL 2 1984

at 2:30 o'clock P M
Book D-4 of Misc on page 205
Lorraine L. Graham County Recorder
By Deputy

ABSTRACT
GRANTOR
GRANTEE
TRACKED
PAID
CHG

D. & S. Return

"COMPLETION CERTIFICATE"

I hereby certify that Units A, B, C and D in Building No. 8 are substantially completed consistent with the Floor Plans for "TAMARISK CONDOMINIUM (No. 86) and

I hereby certify that this plan, specification, or report was prepared by me or under my direct supervision and that I am a duly Registered Engineer under the laws of the State of Minnesota.

Donald K. Borchardt

Date 3/30/84 Reg. No. 10162

NOTARY:

State of Minnesota
County of Olmsted

The foregoing instrument was acknowledged before me this 30th day of March, 19 84 by Donald K. Borchardt a registered professional Engineer.

Judith McCormack
Notary Public

JUDITH McCORMACK
NOTARY PUBLIC—MINNESOTA
OLMSTED COUNTY
MY COMMISSION EXPIRES APR. 12, 1986

467820

15.00

ABSTRACT
GRANTOR
GRANTEE
TRACKED
PAID
CHG

COUNTY RECORDER OFFICE } ss.
Olmsted County, Minn.
I hereby certify that the within instrument was filed in this office for record on
APR 3 - 1984
8 o'clock A.M.
Book Q4 of Misc on page 635.
1.00 FIRST USE County Recorder
By Sandra Jensen Deputy

L.P.4. Retain