No. 473833

X

to

Office of County Recorder,
State of Minnesota } ss.
County of Olmsted

I hereby certify that the within ins't. was filed in this office, for record on the 10 day of Aug A.D., 1984, at 3 o'clock P M., and was duly recorded in Book R-4 of Misc on page 449

LOIS FINSTUEN
County Recorder
Proofed Sarah M. Ferrier deputy
Grantor
Grantee
Tracted
Pd.
Chg. —

Deliver to Retain
Address

SHEET SCHEDULE

1 SITE PLAN: 1"=10'-0"
2 FOUNDATION PLAN, STRUCT. DETAILS
3 BASEMENT PLAN
4 MAIN FLOOR PLAN
5 SECOND FLOOR PLAN
6 THIRD FLOOR PLAN, ROOF PLAN
7 EXTERIOR ELEVATIONS
8 BUILDING AND STAIR SECTIONS
9 WALL SECTIONS
10 WINDOW & MISC. DETAILS
11 REFLECTED CEILING PLANS
12 REFLECTED CEILING PLANS


1025½—CERTIFICATE OF ACKNOWLEDGMENT — OSWALD PUBLISHING CO., NEW ULM, MINN.

State of MINNESOTA } ss.
County of OLMSTED


On this 31st day of May A. D. 19 84, before me, Judy L. Stern a Notary Public within and for said County and State, personally appeared J. Michael Dunn to me known to be the same person described in and who executed the foregoing instrument, and acknowledged that he executed the same as his free act and deed.

Judy L. Stern
Notary Public County,
My commission expires , 19

JUDY L. STERN
NOTARY PUBLIC—MINNESOTA
DODGE COUNTY
MY COMM. EXP. JUNE 3, 1986

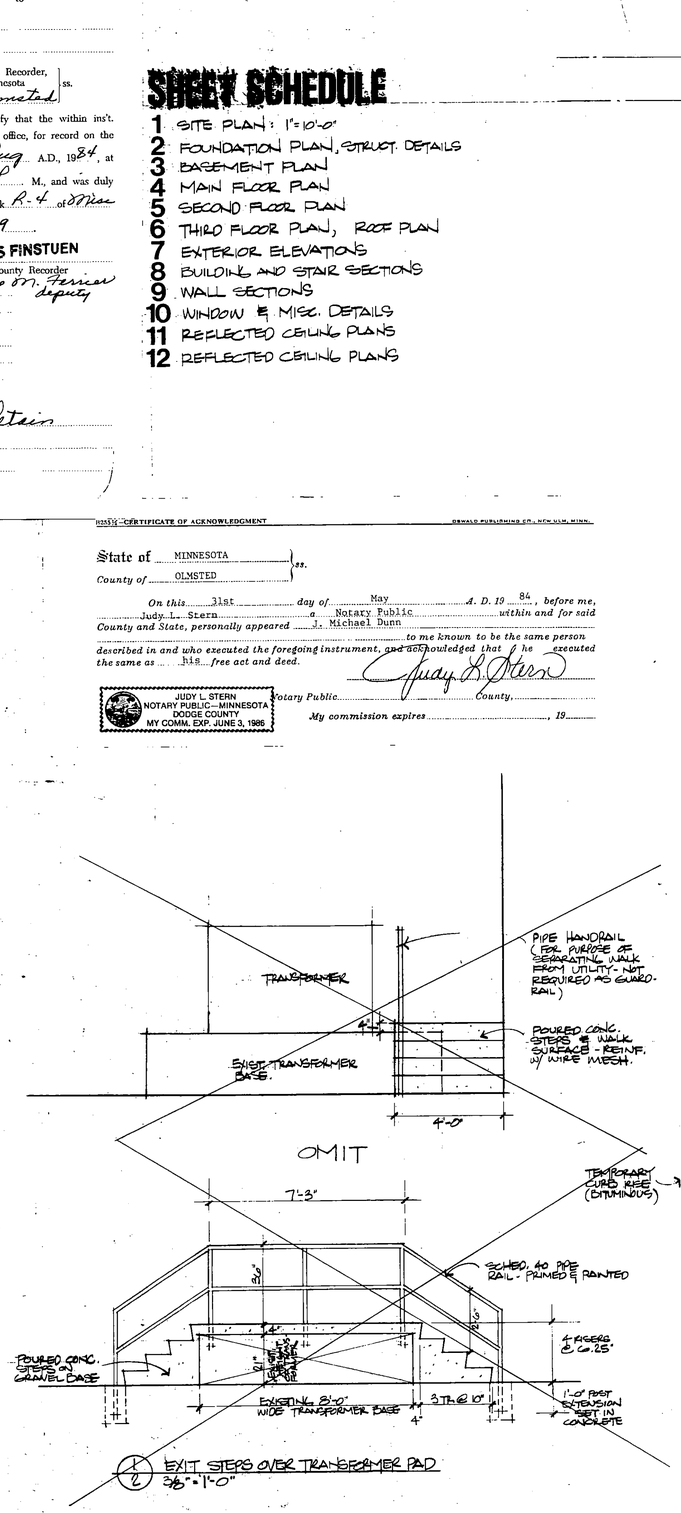

EXIT STEPS OVER TRANSFORMER PAD
3/8" = 1'-0"

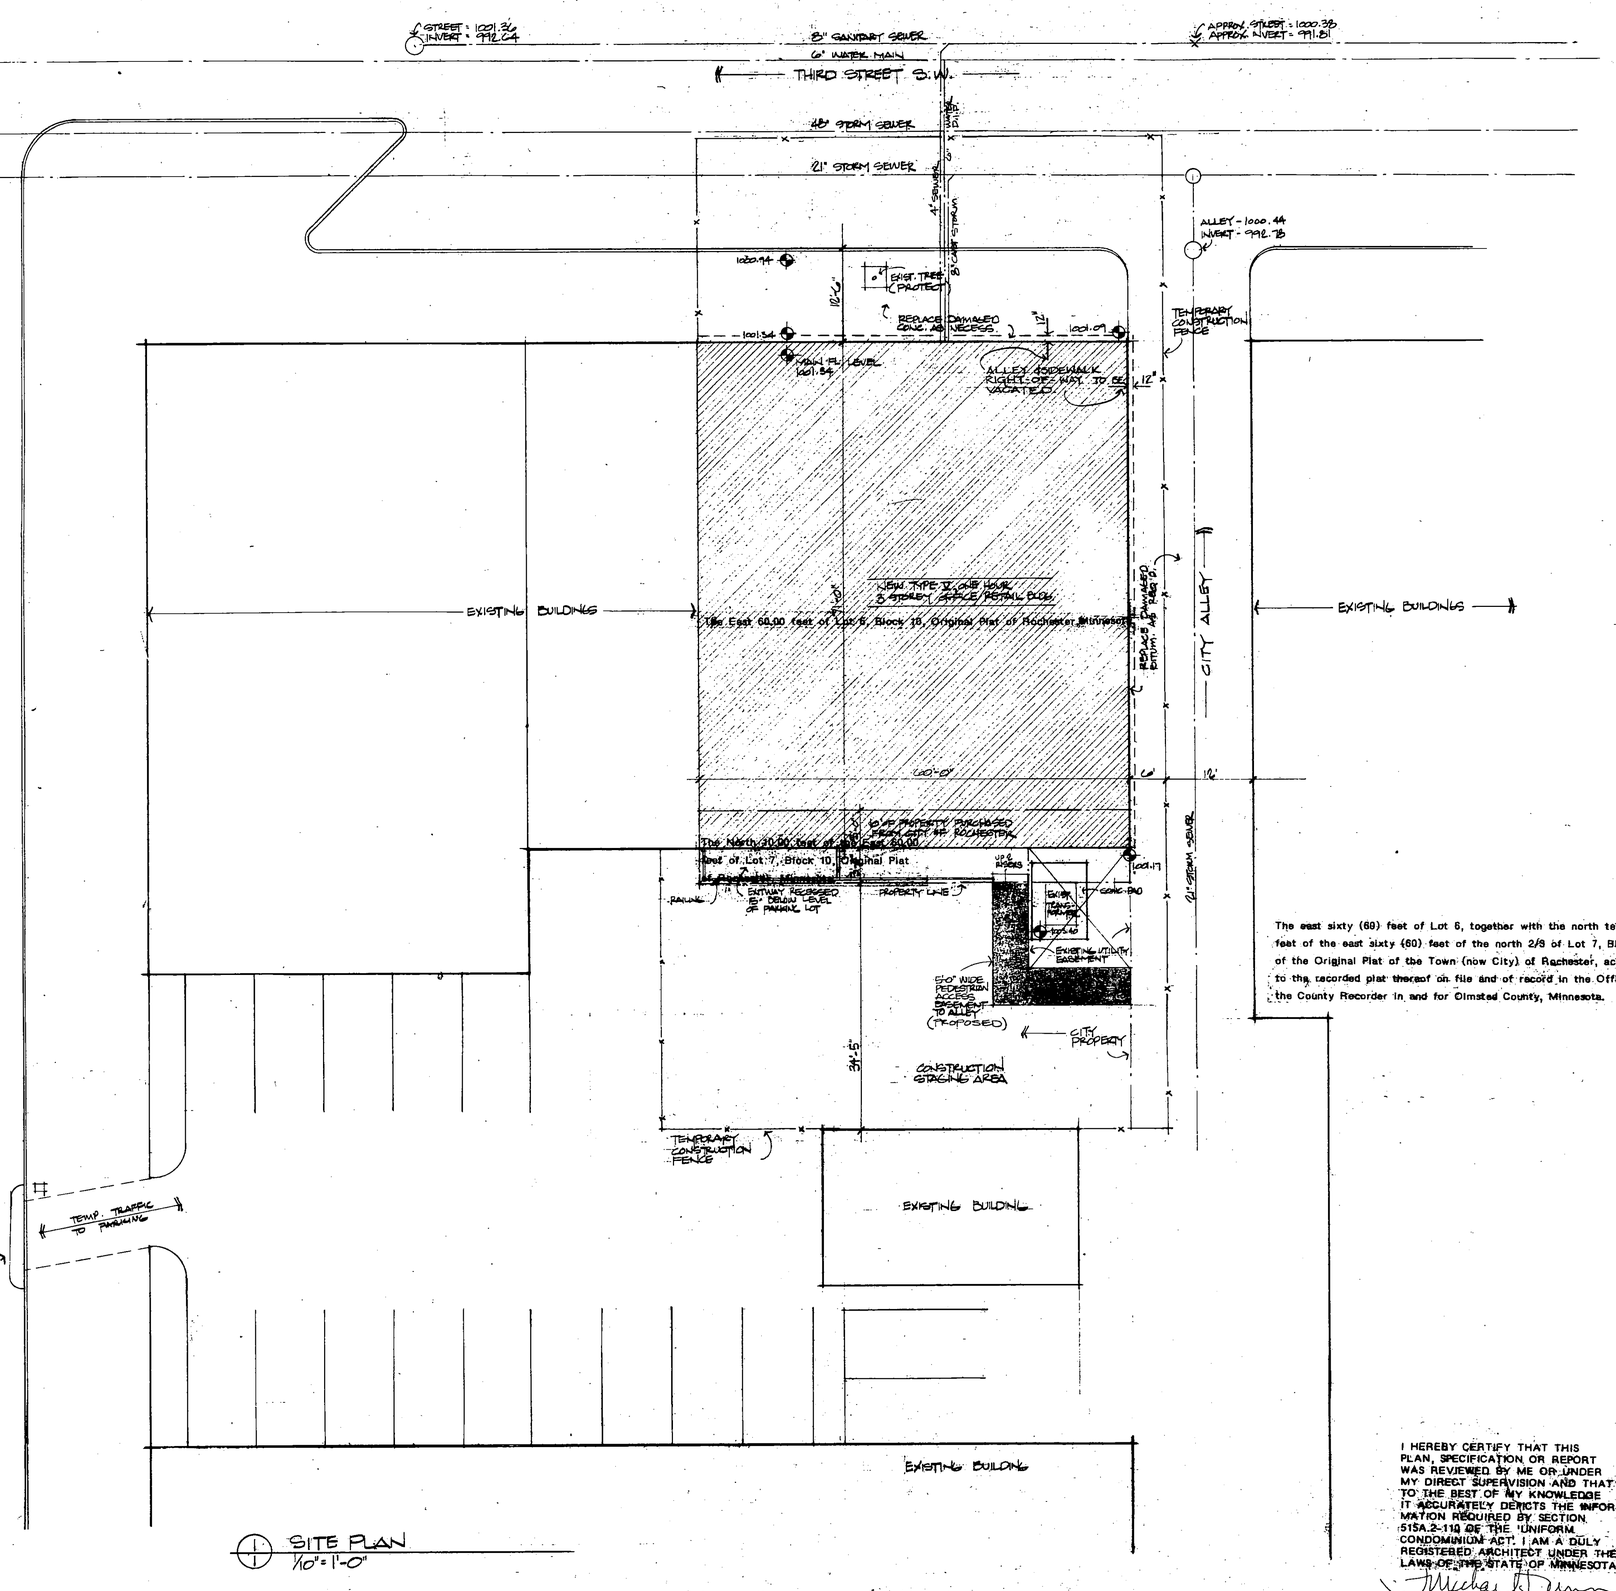

SITE PLAN
1/10" = 1'-0"

The east sixty (60) feet of Lot 6, together with the north ten (10) feet of the east sixty (60) feet of the north 2/3 of Lot 7, Block 10, of the Original Plat of the Town (now City) of Rochester, according to the recorded plat thereof on file and of record in the Office of the County Recorder in and for Olmsted County, Minnesota.

I HEREBY CERTIFY THAT THIS PLAN, SPECIFICATION OR REPORT WAS REVIEWED BY ME OR UNDER MY DIRECT SUPERVISION AND THAT TO THE BEST OF MY KNOWLEDGE IT ACCURATELY DEPICTS THE INFORMATION REQUIRED BY SECTION 515A.2-110 OF THE 'UNIFORM CONDOMINIUM ACT'. I AM A DULY REGISTERED ARCHITECT UNDER THE LAWS OF THE STATE OF MINNESOTA.

J. Michael Dunn
5-31-84 DATE #14709


I HEREBY CERTIFY THAT THIS PLAN SPECIFICATION OR REPORT WAS PREPARED BY ME OR UNDER MY DIRECT SUPERVISION AND THAT I AM A DULY REGISTERED ARCHITECT UNDER THE LAWS OF THE STATE OF MINNESOTA.
J. Michael Dunn #14709

Date: June 29, 1984
Revised: May 24, 1984
May 31, 1984


Merchant Exchange Condominium #93

Construction Collaborative
317 So. Broadway, Rochester, MN. 55904 (507) 289-8002


1 SITE PLAN

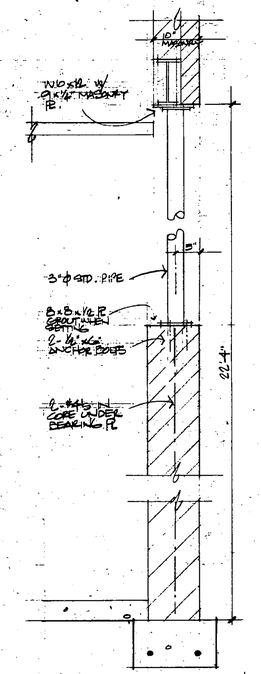


G/2 STOREFRONT COLUMN
3/4" = 1'-0"

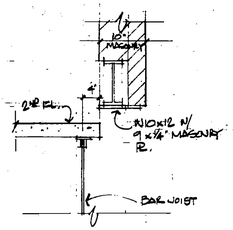


H/2 SHEAR CONNECTOR @ 2ND FL. FRONT
3/4" = 1'-0"

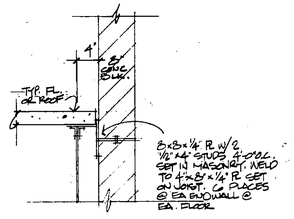


J/2 TYP. SHEAR CONNECTOR
3/4" = 1'-0"

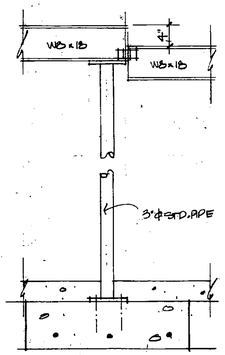


F/2 COLUMN
3/4" = 1'-0"

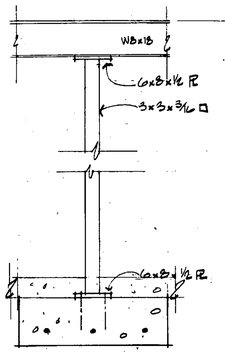


E/2 COLUMN
3/4" = 1'-0"

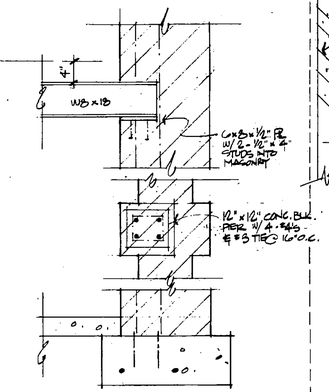


D/2 12" PIER
3/4" = 1'-0"

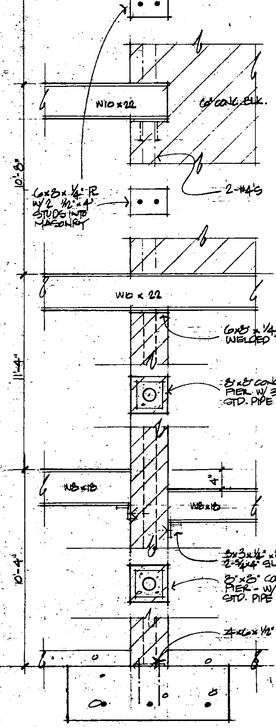


C/2 COLUMN LINE
3/4" = 1'-0"

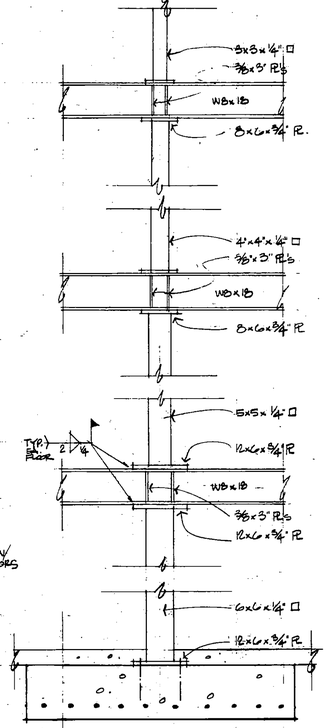

B/2 COLUMN LINE
3/4" = 1'-0"

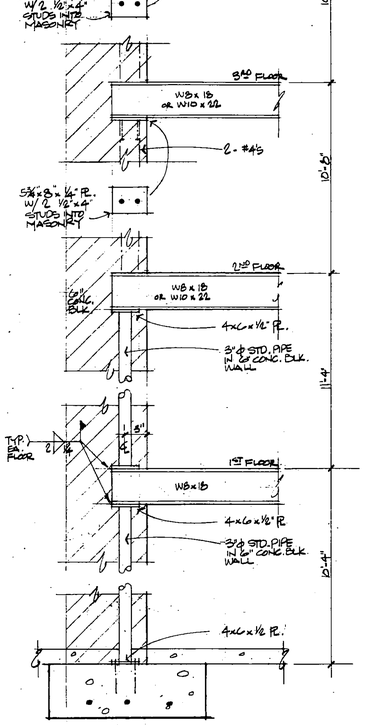

A/2 COLUMN LINE
3/4" = 1'-0"

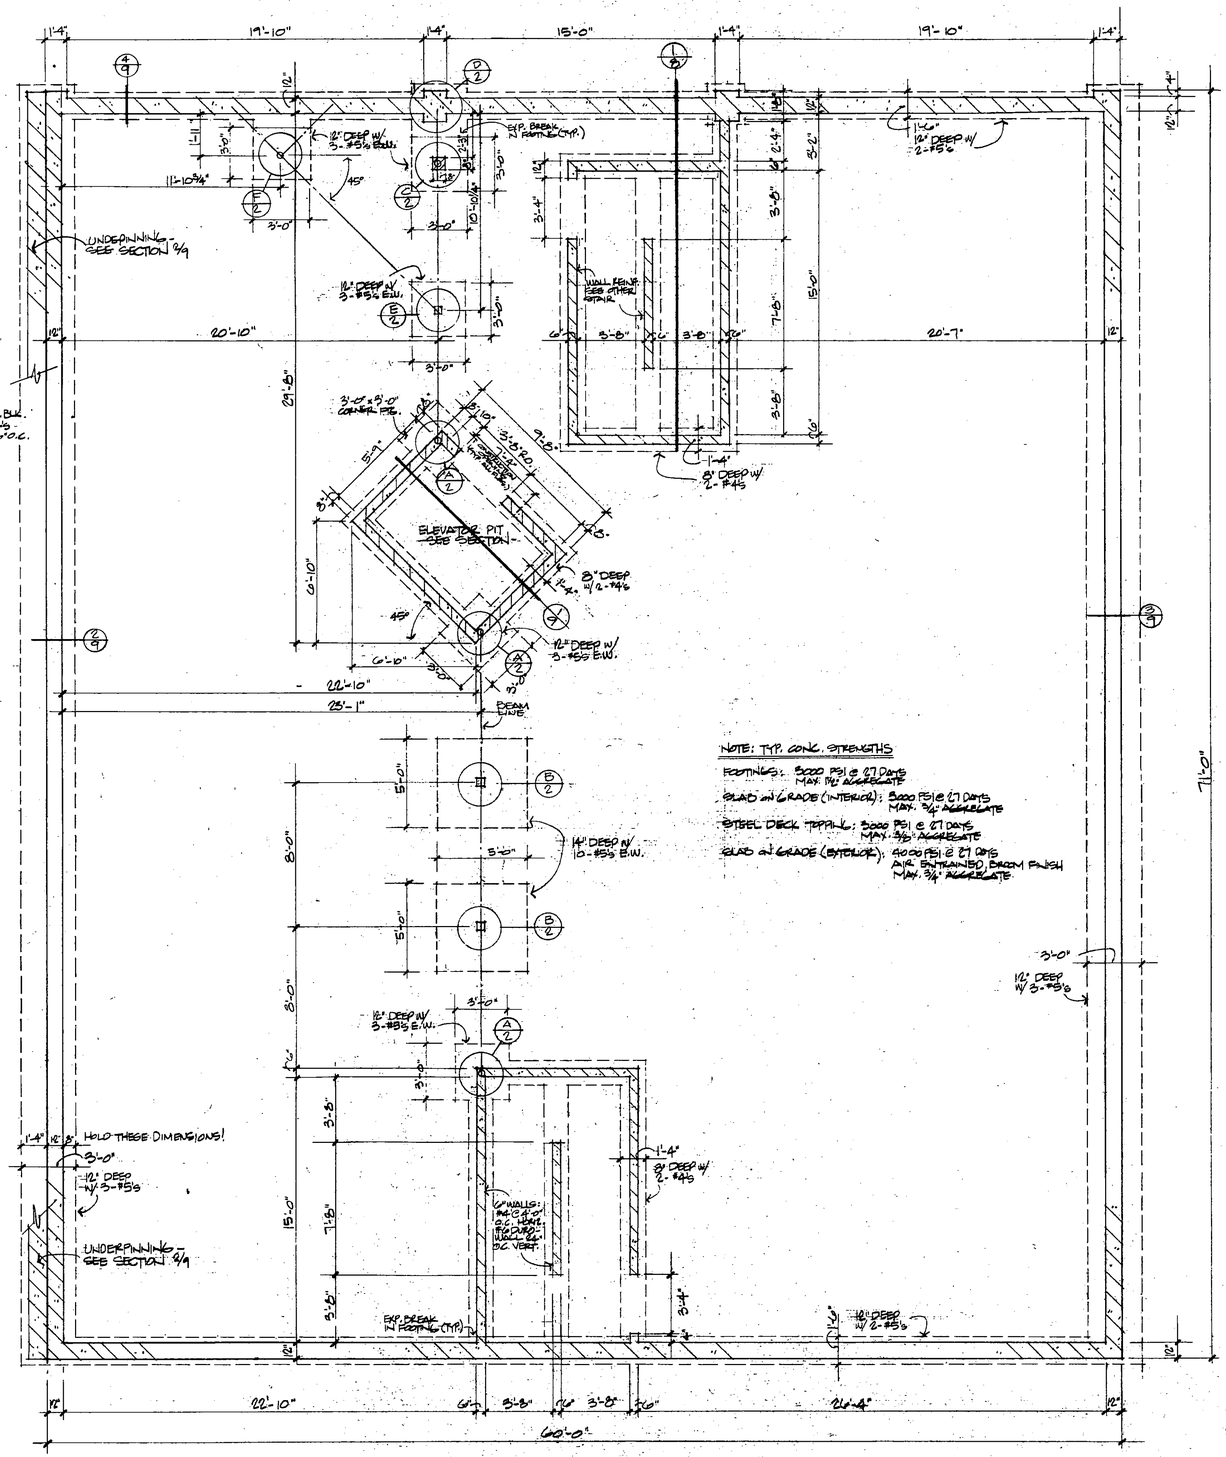

NOTE: TYP. CONC. STRENGTHS

FOOTINGS: 3000 PSI @ 27 DAYS MAX. 1½" AGGREGATE

SLAB on GRADE (INTERIOR): 3000 PSI @ 27 DAYS MAX. ¾" AGGREGATE

STEEL DECK TOPPING: 3000 PSI @ 27 DAYS MAX. ⅜" AGGREGATE

SLAB on GRADE (EXTERIOR): 4000 PSI @ 27 DAYS AIR ENTRAINED BROOM FINISH MAX. ¾" AGGREGATE

1 FOOTING & FOUNDATION PLAN
1/4" = 1'-0"

I HEREBY CERTIFY THAT THIS PLAN SPECIFICATION OR REPORT WAS PREPARED BY ME OR UNDER MY DIRECT SUPERVISION AND THAT I AM A DULY REGISTERED ARCHITECT UNDER THE LAWS OF THE STATE OF MINNESOTA

Date: FEB. 17, 2012
Revised: MAR. 26, 2012

Merchant Exchange

18 Third St. SW, Rochester Mn.

Construction Collaborative

W. WOLDSTAD 2012


2 FOOTING / FDTN.

ROOM FINISH SCHEDULE

No.	Name	Floor Mat'l	Floor Fin	Base	Wall Mat'l	Wall Fin	Ceiling Mat'l	Ceiling Fin	Height
01	RETAIL/STORAGE	CONC.	—	—	G.B.	TAPED	A.C.T. PAINTED	"	8'-0"
02	RETAIL/STORAGE	"	—	—	"	"	"	"	"
03	WATER METER	"	—	—	C.B.	—	"	"	"
04	CORRIDOR	"	CA.	V.	G.B.	P	"	"	"
05	STAIR	"	—	—	C.B.	P	"	"	"
06	ELEV. RM.	"	—	—	G.B. C.B.	P.	"	"	"
07	STORAGE								
10	POWER/PHONE	"	—	—	G.B. C.B.	P	"	"	"
11	CORRIDOR	"	CA.	V.	G.B.	P	"	"	"
12	STAIR	"	—	—	C.B.	P	"	"	"

DOOR SCHEDULE


Space	Door No.	Opening size W	Opening size H	Opening size TH	Door Type	Frame Type	Hdwe Group	Remarks
RETAIL/STORAGE	01A	3'-0"	6'-8"	1¾"	C1	I	C	2" HEAD
" "	01B	3'-0"	6'-8"		B1	I	C	2" HEAD
" "	02A	3'-0"	6'-8"		C1	I	C	"
" "	02B	3'-0"	6'-8"		C1	I	C	"
WATER METER	03	2'-0"	6'-8"		A2	I	B	"
ELEVATOR	04		6'-8"					"
STAIR	05	3'-0"	6'-8"		B1	I	A	2" HEAD
ELEV. RM.	06	3'-0"	6'-8"		A2		B	"
STORAGE	07	3'-0"	6'-8"		A-2		B	
POWER/PHONE	10	3'-0"	6'-8"		A2		B	2" HEAD
STAIR	12	3'-0"	6'-8"		B1	✓	A	2" HEAD

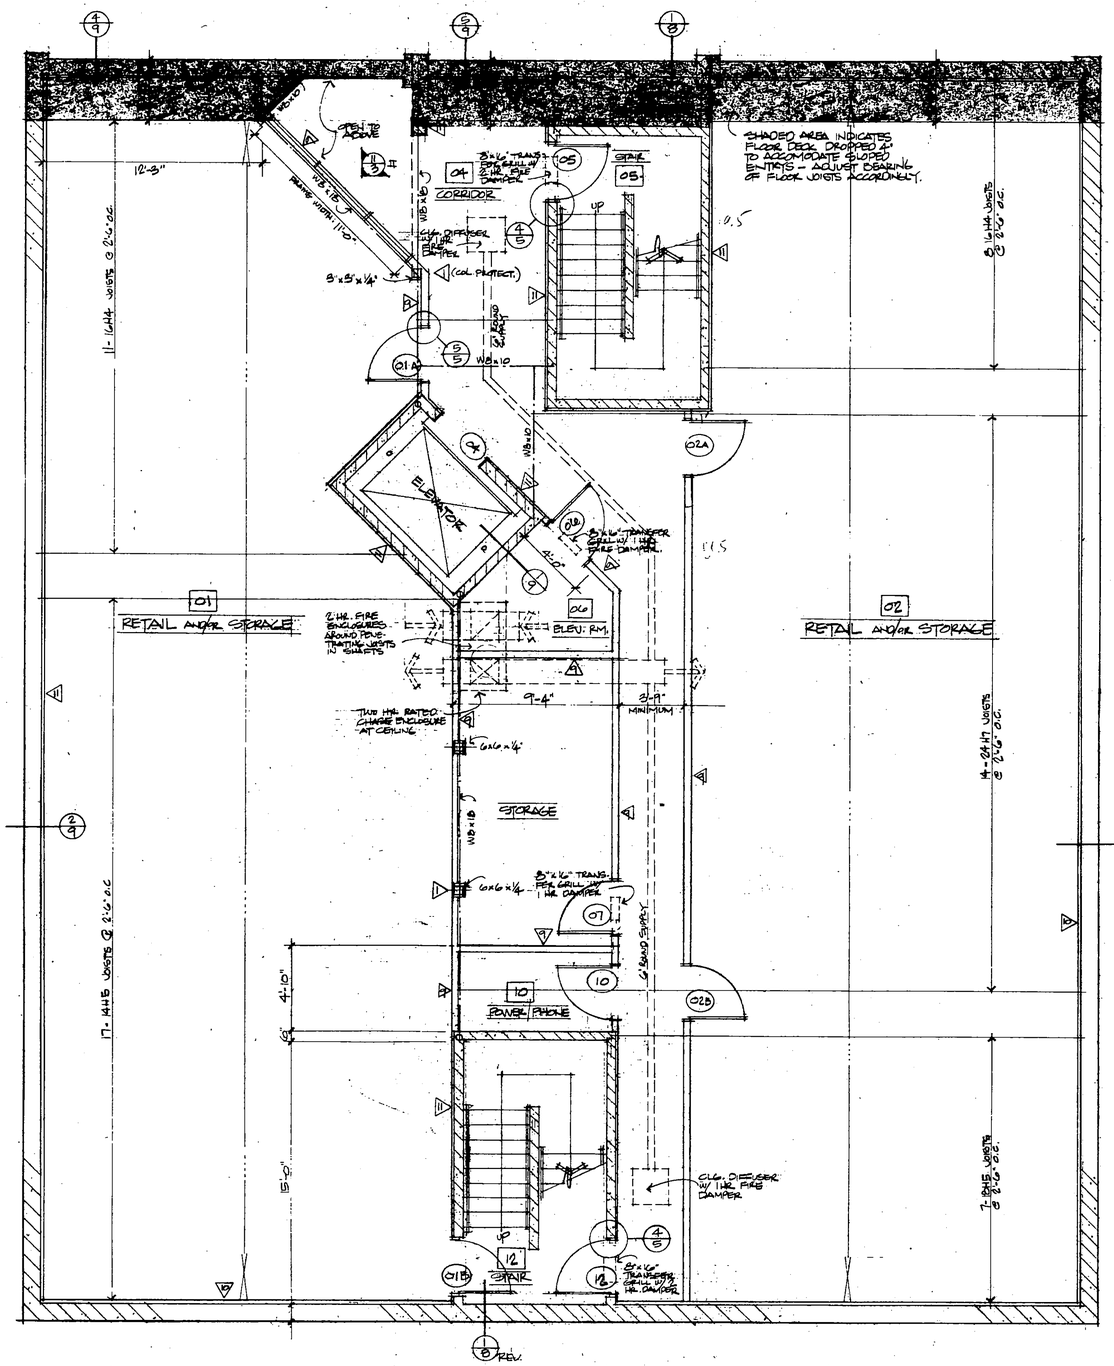

9/3 BASEMENT LEVEL PLAN
1/4" = 1'-0"


UNIT NUMBER 1 Condominiums of Merchant Exchange, Condominium Number 93 Rochester, Minnesota

FRAME TYPES

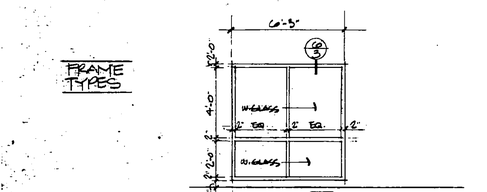


11/3 FRAME ELEVATION
¼" = 1'-0"

DOOR TYPES

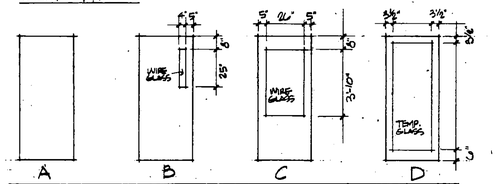


A1 WOOD SOLID CORE FLUSH, NO LABEL
A2 WOOD SOLID CORE FLUSH (20 MIN. LABEL)
A3 INSUL. METAL FLUSH, NO LABEL
B1 HOLLOW METAL FLUSH (B LABEL) W/ ¼" WIRE GLASS AND STEEL GLAZING ANGLES
C1 WOOD SOLID CORE (20 MIN. LABEL) W/ ¼" WIRE GLASS AND STEEL GLAZING ANGLES.
D1 ALUM. WITH ⅜" INSUL. TEMPERED GLASS

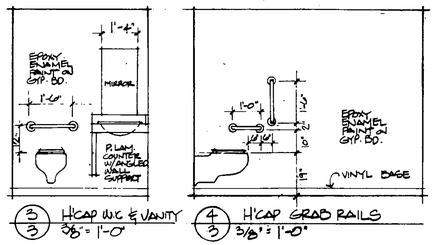


3/3 H'CAP W.C. & VANITY
3/8" = 1'-0"

4/3 H'CAP GRAB RAILS
3/8" = 1'-0"

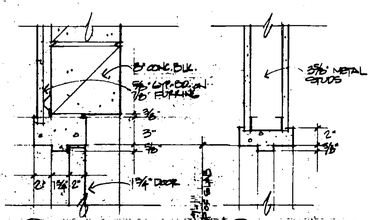


5/3 FRAME HEAD
1½" = 1'-0"

6/3 FRAME HEAD
1½" = 1'-0"

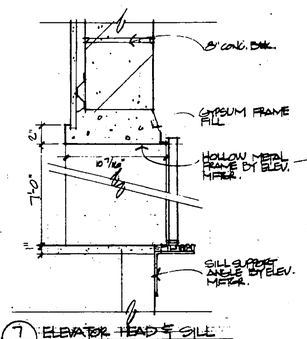

7/3 ELEVATOR HEAD & SILL
1½" = 1'-0"

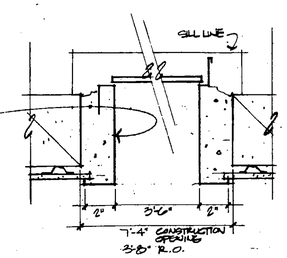

8/3 ELEVATOR JAMBS
1½" = 1'-0"

I HEREBY CERTIFY THAT THIS PLAN, SPECIFICATION OR REPORT WAS PREPARED BY ME OR UNDER MY DIRECT SUPERVISION AND THAT I AM A DULY REGISTERED ARCHITECT UNDER THE LAWS OF THE STATE OF MINNESOTA.

Date Dec. 16, 1984
Reg. No. 16,784

Merchant Exchange

Construction Collaborative
877 Marquette Avenue Minneapolis, MN 55402 (612) 332-3000


3
BASEMENT PLAN


ROOM FINISH SCHEDULE

No.	Name	Floor Mat'l	Fin	Base	Wall Mat'l	Fin	Ceiling Mat'l	Fin	Height	Remarks
101	RETAIL	CONC.	—	—	G.B.	PAINT	A.C.T.		8'-8"	
102	RETAIL	CONC.	—	—	G.B.	"	"		"	
104	LOBBY	CONC.	CA.	V.	G.B.	P.	"		"	
105	STAIR	CONC.	—	—	C.B.	P.				
112	STAIR	CONC.	—	—	C.B.	P.				

DOOR SCHEDULE

Space	Door No.	Opening size W	H	TH	Door Type	Frame Type	Hdwe Group	Remarks
RETAIL	101A	3'-0"	8'-4"		D-1			ALUM.
"	101B	3'-0"	6'-8"		A-3	I	E	
"	101C	3'-0"	"		C-1	I	C	
"	102A	3'-0"	7'-0"		D-1			ALUM.
"	102B	3'-0"	6'-8"		A-3	I	E	3" HEAD
"	102C	3'-0"	"		C-1	I	C	
LOBBY	104A	3'-0"	7'-0"		D-1			ALUM.
ELEVATOR	104B							
STAIR	105A	3'-0"	7'-0"		D-1			ALUM.
STAIR	105B	3'-0"	6'-8"		B-1	I	A	3" HEAD
STAIR	112A	3'-0"	"		A-3	I	E	
STAIR	112B	3'-0"	"		B-1	I	A	

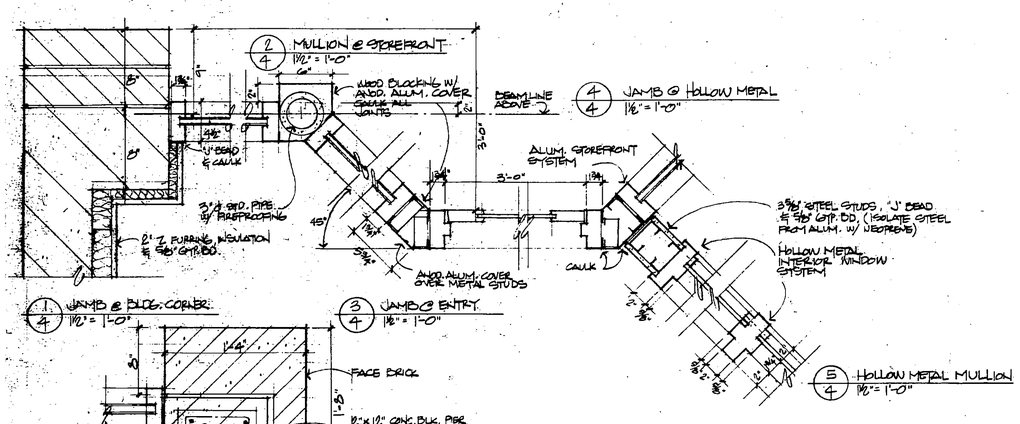

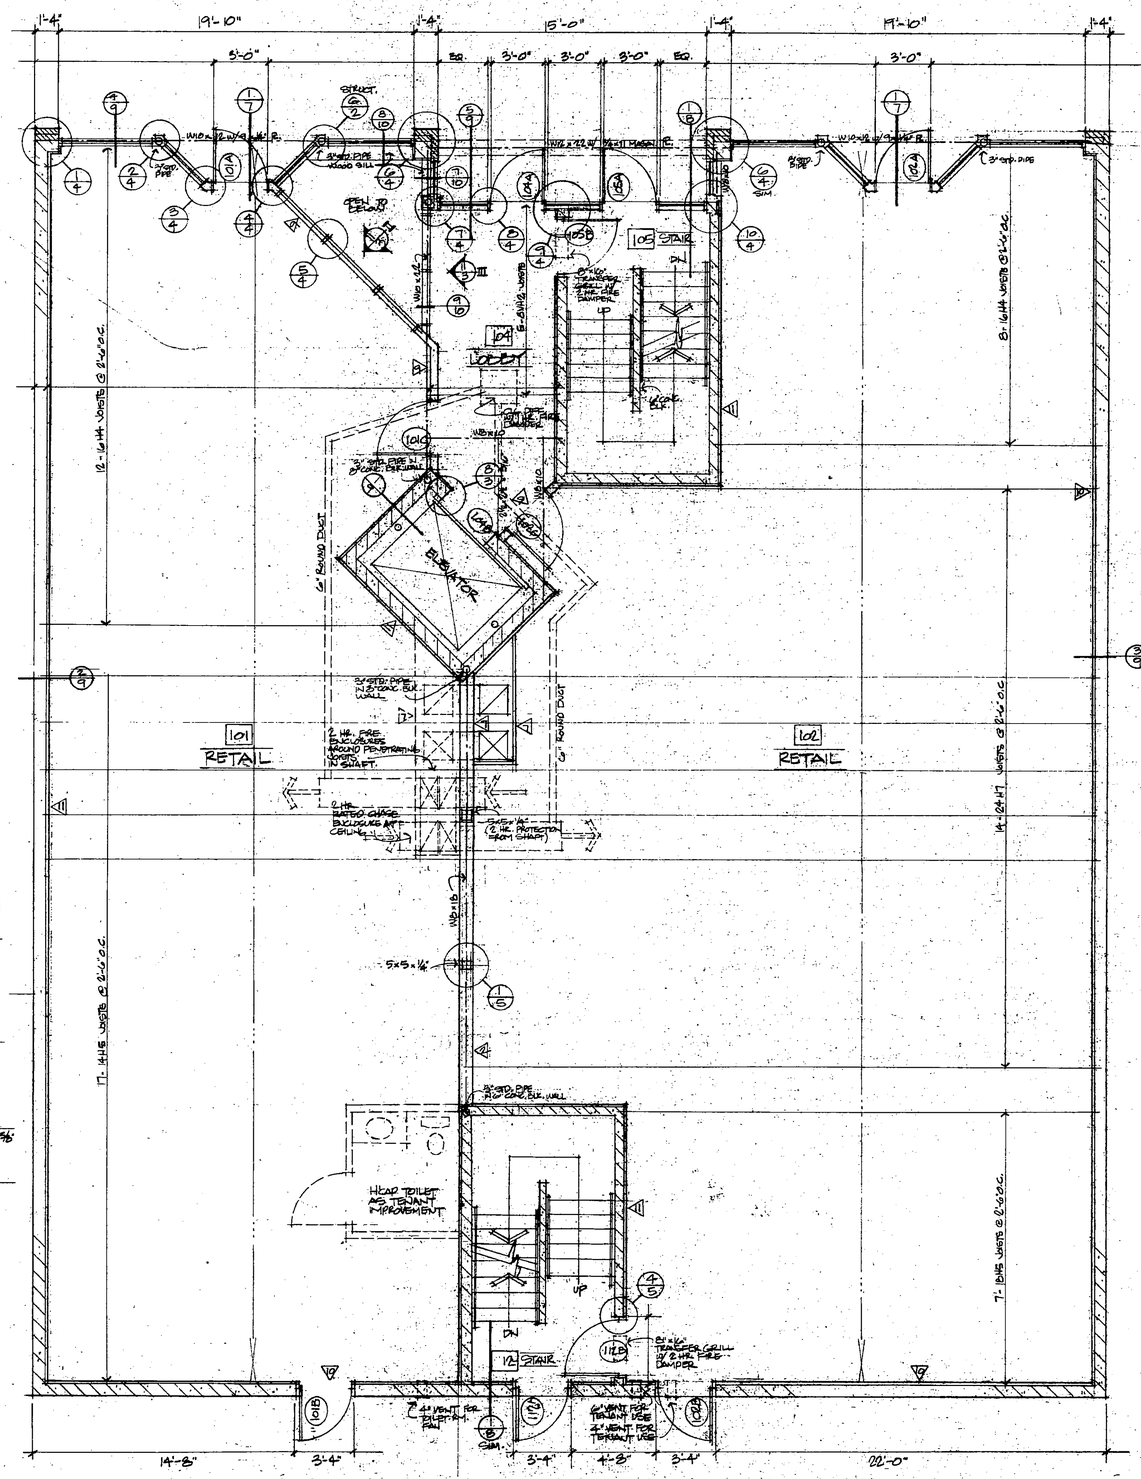

14/4 STREET LEVEL PLAN
1/4" = 1'-0"

UNIT NUMBER 2 Condominiums of Meridian Exchange, Condominium Number 93 Rochester, Minnesota

UNIT NUMBER 3 Condominiums of Meridian Exchange, Condominium Number 93 Rochester, Minnesota

Construction Collaborative


4

ROOM FINISH SCHEDULE

No.	Name	Floor Mat'l	Floor Fin	Base	Wall Mat'l	Wall Fin	Ceiling Mat'l	Ceiling Fin	Height
201	OFFICE	CONC.	—	—	G.B.	TAPED	A.C.T.		8'-4"
202	OFFICE	"		—	"	"	"		"
204	LOBBY	"	CA.	V.	"	P.	"		"
205	STAIR	"		—	C.B.	P.			
212	STAIR	"		—	"	P.			

DOOR SCHEDULE

Space	Door No.	Opening size W	H	TH	Door Type	Frame Type	Hdwe Group	Remarks
OFFICES	201A	3'-0"	6'-8"		C-1	I	C	2" HEAD
OFFICES	202	3'-0"	"		C-1	I	C	"
ELEVATOR	204	3'-0"						
STAIR	205	3'-0"	"		B-1	I	A	3" HEAD
STAIR	212A	3'-0"	"		B-1	I	A	3" HEAD
STAIR	212B	3'-0"	"		A-2	I	C	2" "
STAIR	212C	3'-0"	"		A-2	I	C	2" "

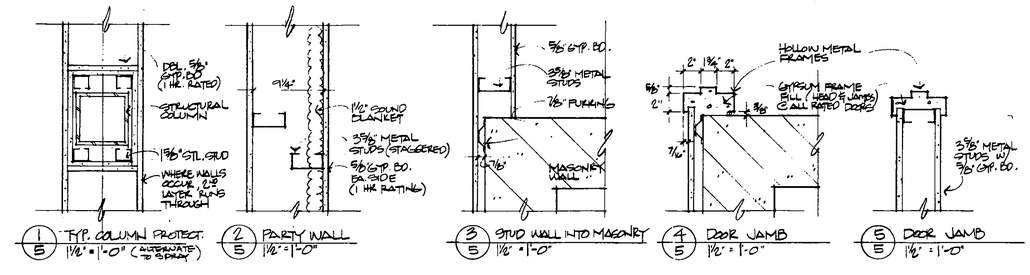


1/5 TYP. COLUMN PROTECT. 1 1/2" = 1'-0" (ALTERNATE TO SPRAY)

2/5 PARTY WALL 1 1/2" = 1'-0"

3/5 STUD WALL INTO MASONRY 1 1/2" = 1'-0"

4/5 DOOR JAMB 1 1/2" = 1'-0"

5/5 DOOR JAMB 1 1/2" = 1'-0"

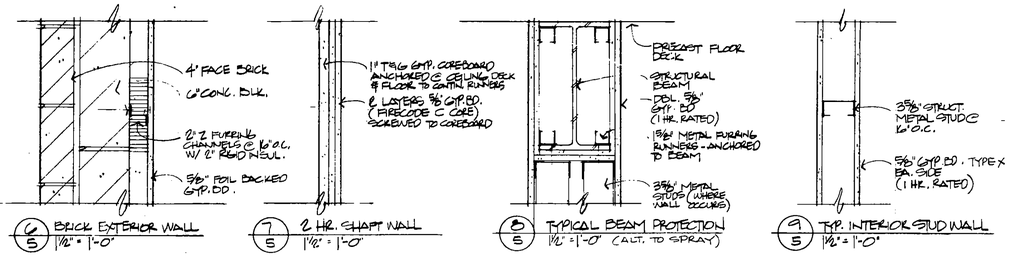


6/5 BRICK EXTERIOR WALL 1 1/2" = 1'-0"

7/5 2 HR. SHAFT WALL 1 1/2" = 1'-0"

8/5 TYPICAL BEAM PROTECTION 1 1/2" = 1'-0" (ALT. TO SPRAY)

9/5 TYP. INTERIOR STUD WALL 1 1/2" = 1'-0"

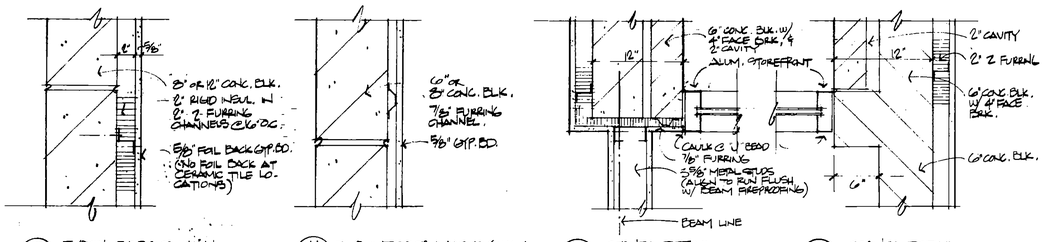


10/5 TYPICAL EXTERIOR WALL 1 1/2" = 1'-0"

11/5 TYP. INTERIOR MASONRY WALL 1 1/2" = 1'-0"


12/5 CORNER DETAIL 1 1/2" = 1'-0"

13/5 CORNER DETAIL 1 1/2" = 1'-0"

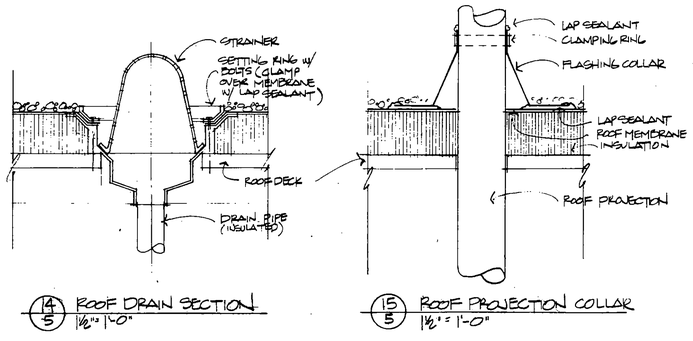

14/5 ROOF DRAIN SECTION 1 1/2" = 1'-0"

15/5 ROOF PROJECTION COLLAR 1 1/2" = 1'-0"

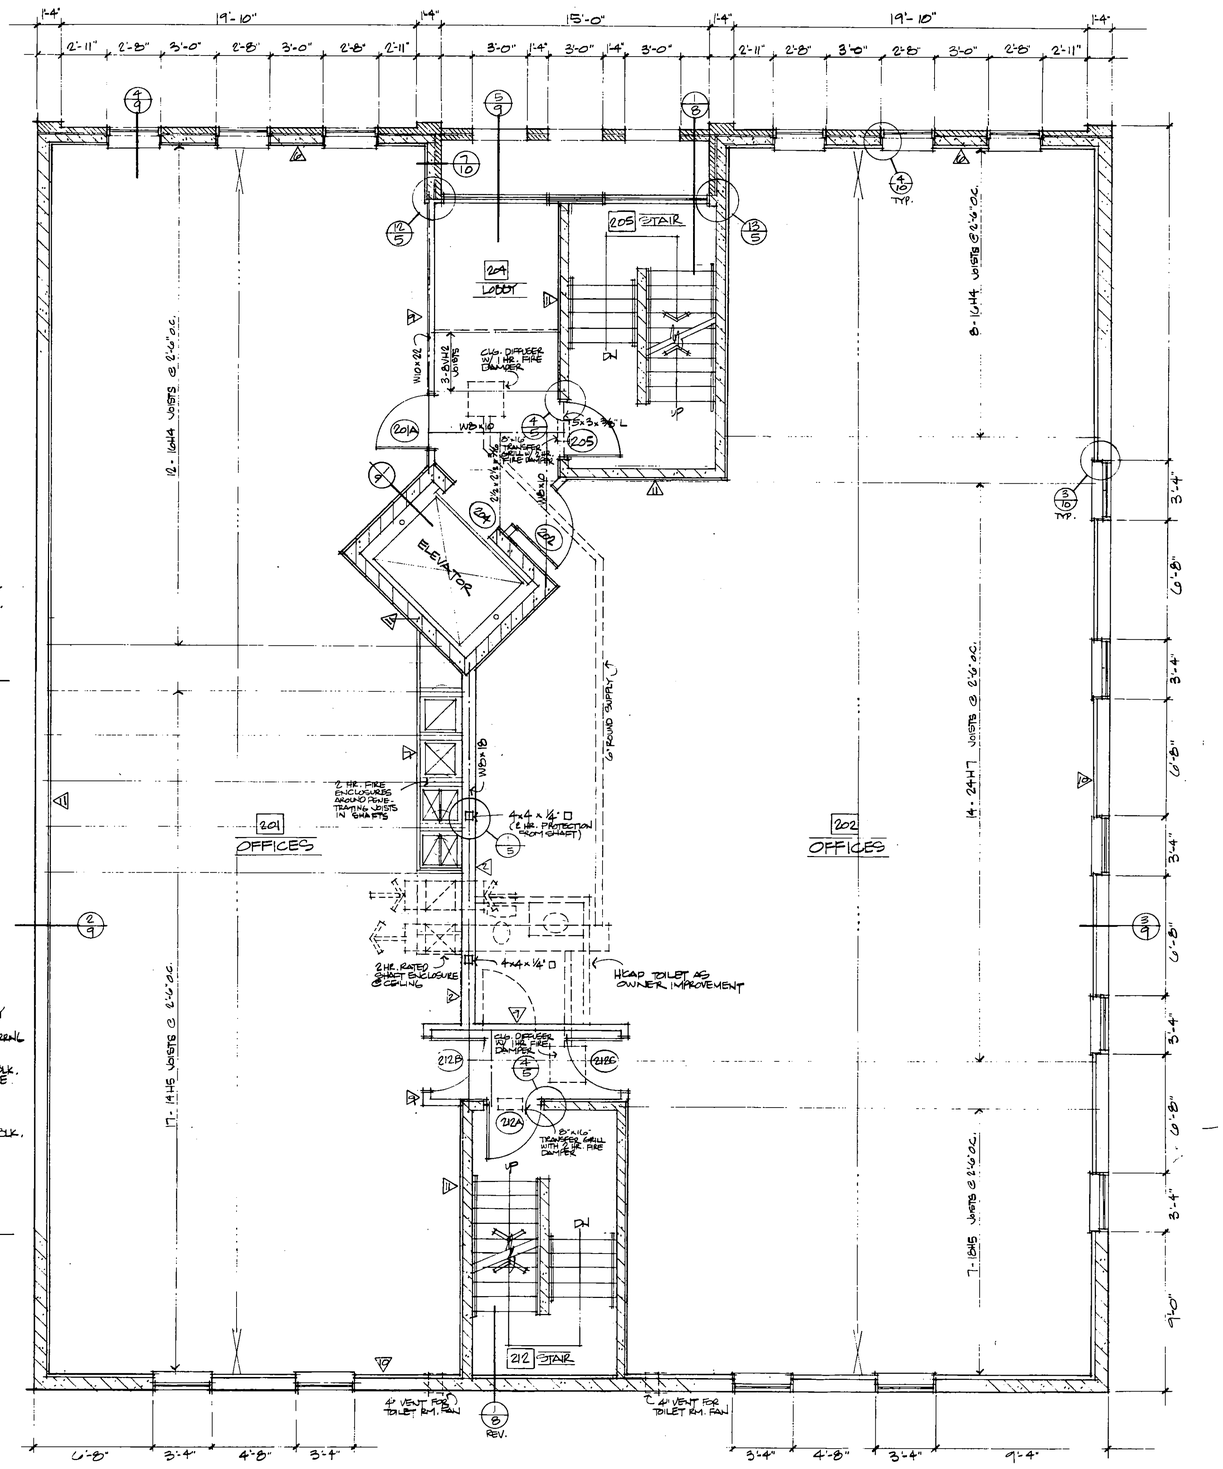

17/5 SECOND FLOOR PLAN 1/4" = 1'-0"

UNIT NUMBER 4 Condominiums of Merchant Exchange, Condominium Number 93 Rochester, Minnesota

I HEREBY CERTIFY THAT THIS PLAN SPECIFICATION OR REPORT WAS PREPARED BY ME OR UNDER MY DIRECT SUPERVISION AND THAT I AM A DULY REGISTERED ARCHITECT UNDER THE LAWS OF THE STATE OF MINNESOTA.
Date: ~~JUNE 20, 1984~~
Revised: APRIL 18, 1984

Merchant Exchange
18 Third St. SW, Rochester Mn.

Construction Collaborative
317 So. Broadway, Rochester Mn. 55904 507-288-0002


5
SECOND FL. PLAN

ROOM FINISH SCHEDULE


No.	Name	Floor Mat'l	Fin	Base	Wall Mat'l	Fin	Ceiling Mat'l	Fin	Height
301	OFFICE	CONC	—		G.B.	TAPED	A.C.T.		8'-4"
302	OFFICE	CONC	—		G.B.	"	A.C.T.		8'-4"
304	LOBBY	CONC	CA.	V.	G.B.	P.	A.C.T.		8'-4"
305	STAIR	CONC	CONC		C.B.	P.	A.C.T.		8'-4"
312	STAIR	CONC	CONC		C.B.	P.	A.C.T.		8'-4"

DOOR SCHEDULE


Space	Door No.	Opening size W	H	TH	Door Type	Frame Type	Hdwe Group	Remarks
OFFICES	301	3'-0"	6'-8"		C-1	I	C	12" HEAD
OFFICES	302	3'-0"	"		C-1	I	C	"
ELEVATOR	304							
STAIR	305	3'-0"	"		B-1	I	A	3" HEAD
STAIR	312A	3'-0"	"		B-1	I	A	3" HEAD
STAIR	312B	3'-0"	"		A-2	I	C	2" "
STAIR	312C	3'-0"	"		A-2	I	C	" "
TOILET (H'CAP)	306	3'-0"	"		A-2	I	D	
TOILET (H'CAP)	307	3'-0"	"		A-2	I	D	
STORAGE	308	2'-6"	"		A2	I	B	

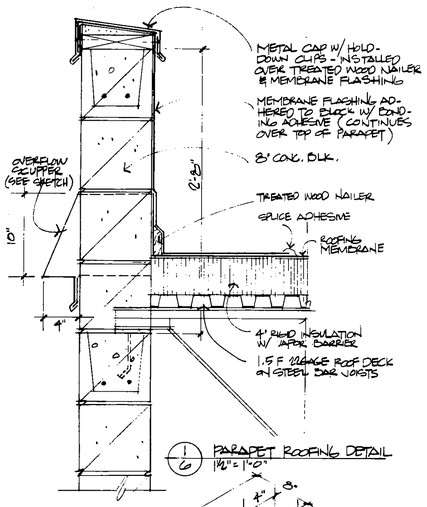


1/6 PARAPET ROOFING DETAIL
1½" = 1'-0"

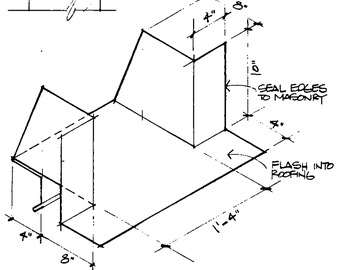


2/6 OVERFLOW SCUPPER ISOMETRIC
N.T.S.

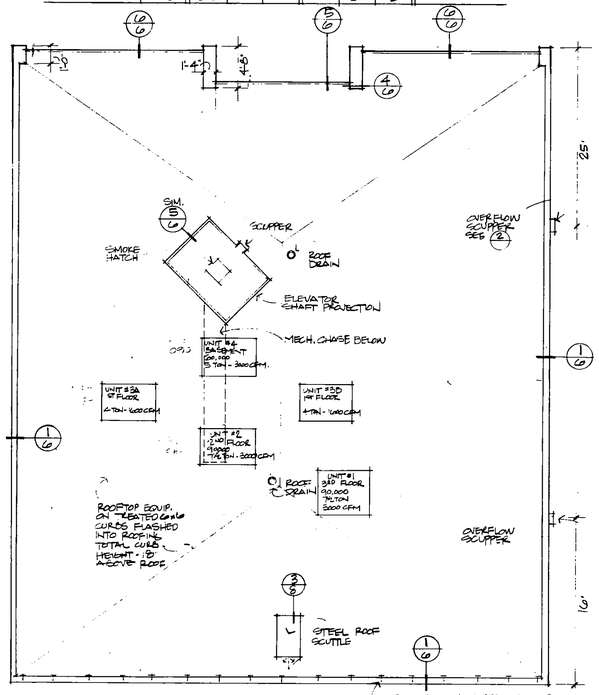


3/6 ROOF PLAN
⅛" = 1'-0"

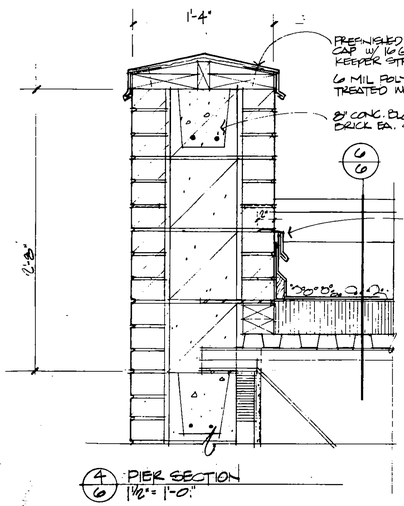


4/6 PIER SECTION
1½" = 1'-0"

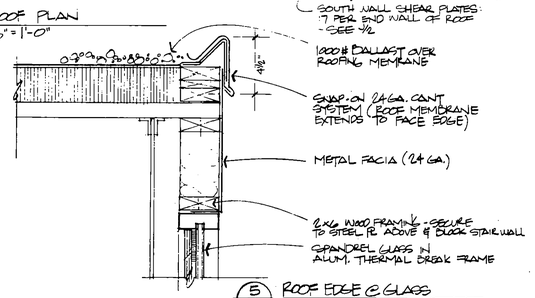

5/6 ROOF EDGE @ GLASS
1½" = 1'-0"

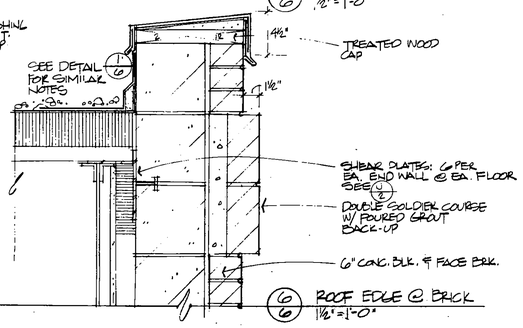

6/6 ROOF EDGE @ BRICK
1½" = 1'-0"

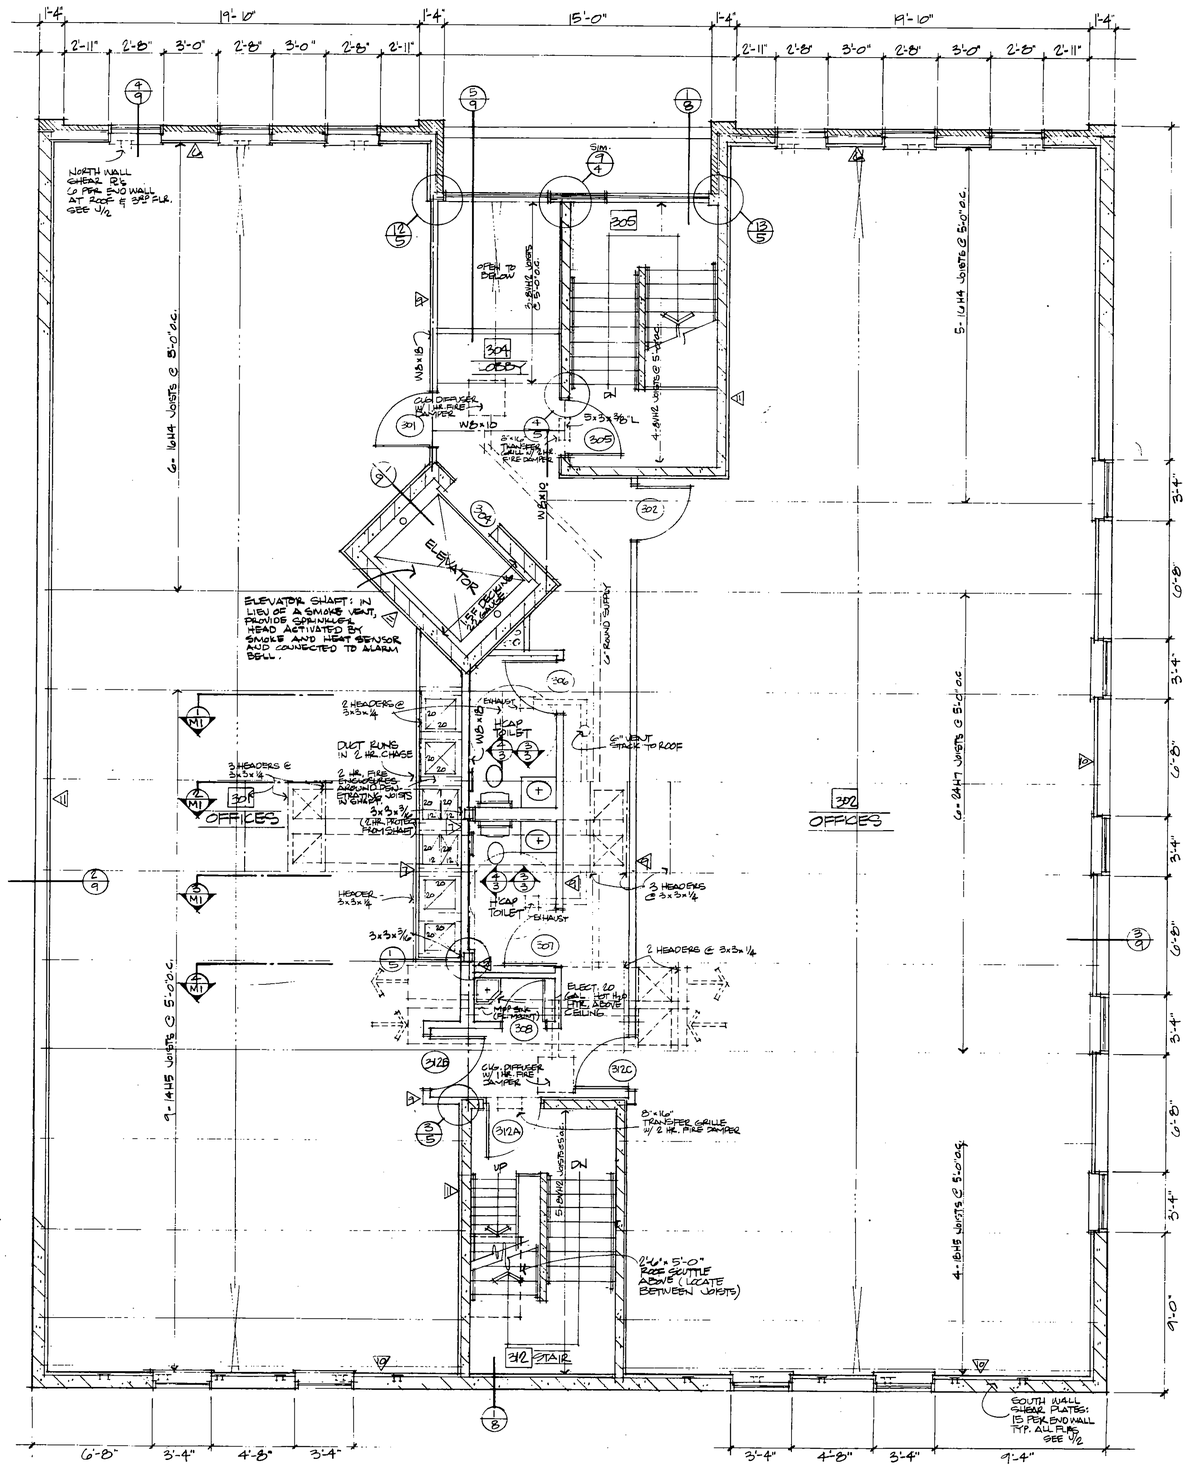

7/6 THIRD FLOOR PLAN
¼" = 1'-0"

UNIT NUMBER 5 Condominiums of Merchant Exchange, Condominium Number 93 Rochester, Minnesota


I HEREBY CERTIFY THAT THIS PLAN SPECIFICATION OR REPORT WAS PREPARED BY ME OR UNDER MY DIRECT SUPERVISION AND THAT I AM A DULY REGISTERED ARCHITECT UNDER THE LAWS OF THE STATE OF MINNESOTA.
Robert A. Boulton #14709
Date: FEB. 10 1984
Revised: MAR. 20 1984
APRIL 16 1984

Merchant Exchange
18 Third St. SW, Rochester Mn.


I hereby certify that this plan, specification, or report was prepared by me or under my direct supervision and that I am a duly Registered Professional Engineer under the laws of the State of Minnesota.
Robert A. Boulton 11534
Date: 4/16/84

Construction Collaborative
317 So. Broadway, Rochester Mn. 55904 507-288-9002


6
THIRD FL. PLAN

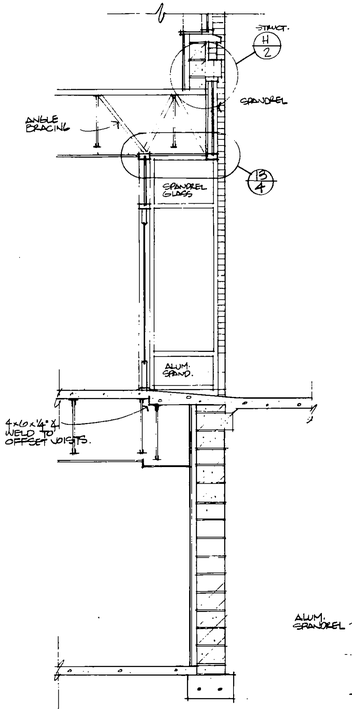

(1/7) WALL SECTION @ RETAIL
3/8" = 1'-0"

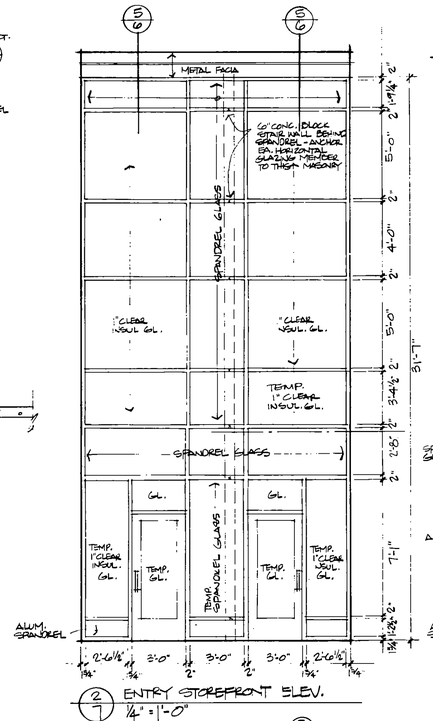


(2/7) ENTRY STOREFRONT ELEV.
1/4" = 1'-0"

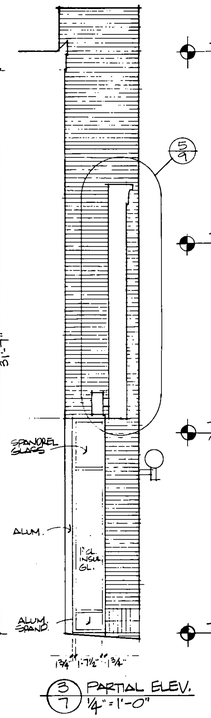

(3/7) PARTIAL ELEV.
1/4" = 1'-0"




(5/7) NORTH ELEVATION
1/4" = 1'-0"

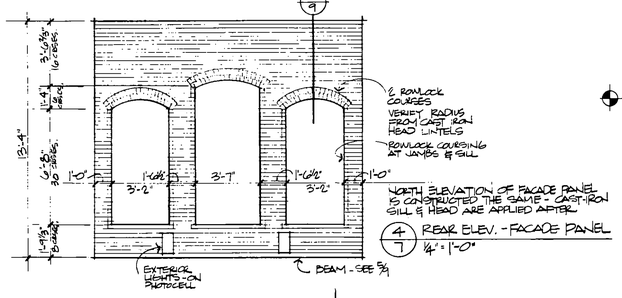


NORTH ELEVATION OF FACADE PANEL IS CONSTRUCTED THE SAME - CAST-IRON SILL & HEAD ARE APPLIED AFTER.


(4/7) REAR ELEV. - FACADE PANEL
1/4" = 1'-0"

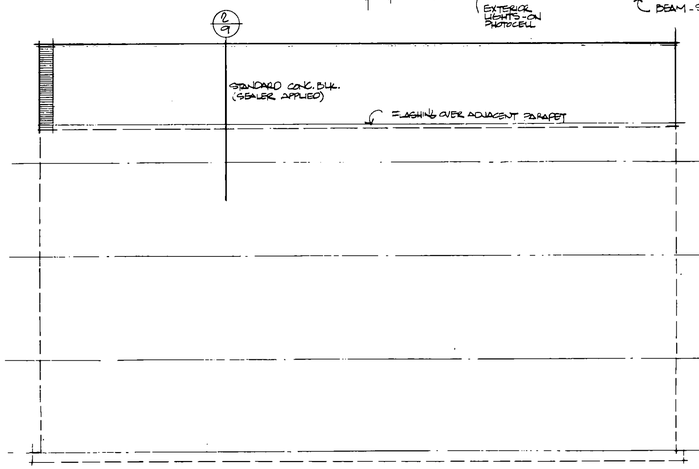

(6/7) WEST ELEVATION
1/8" = 1'-0"

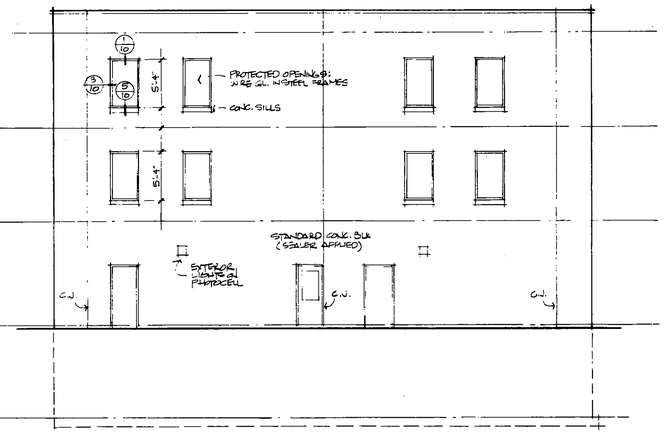

(7/7) SOUTH ELEVATION
1/8" = 1'-0"

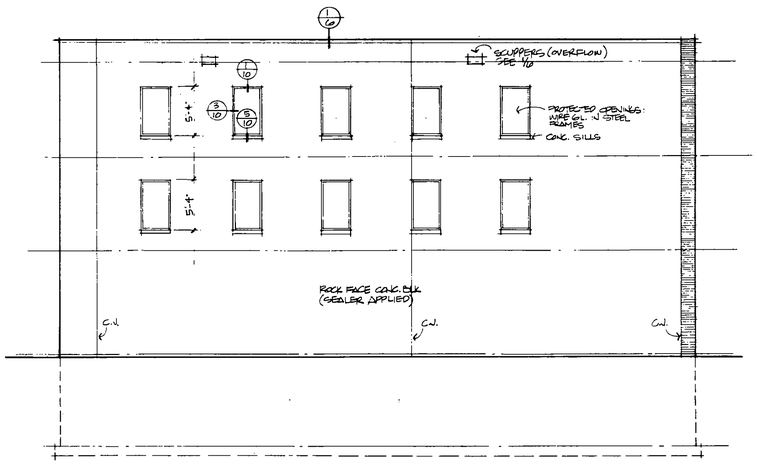

(8/7) EAST ELEVATION
1/8" = 1'-0"


I HEREBY CERTIFY THAT THIS PLAN SPECIFICATION OR REPORT WAS PREPARED BY ME OR UNDER MY DIRECT SUPERVISION AND THAT I AM A DULY REGISTERED ARCHITECT UNDER THE LAWS OF THE STATE OF MINNESOTA.
Michael J. Blume #14702

Date: Feb. 22, 1984
Revised: Mar. 22, 1984
Jun. 20, 1984


Merchant Exchange
18 Third St. SW, Rochester Mn.

Construction Collaborative
317 So. Broadway, Rochester Mn. 55904 507-289-9002


7 EXTER. ELEVATIONS

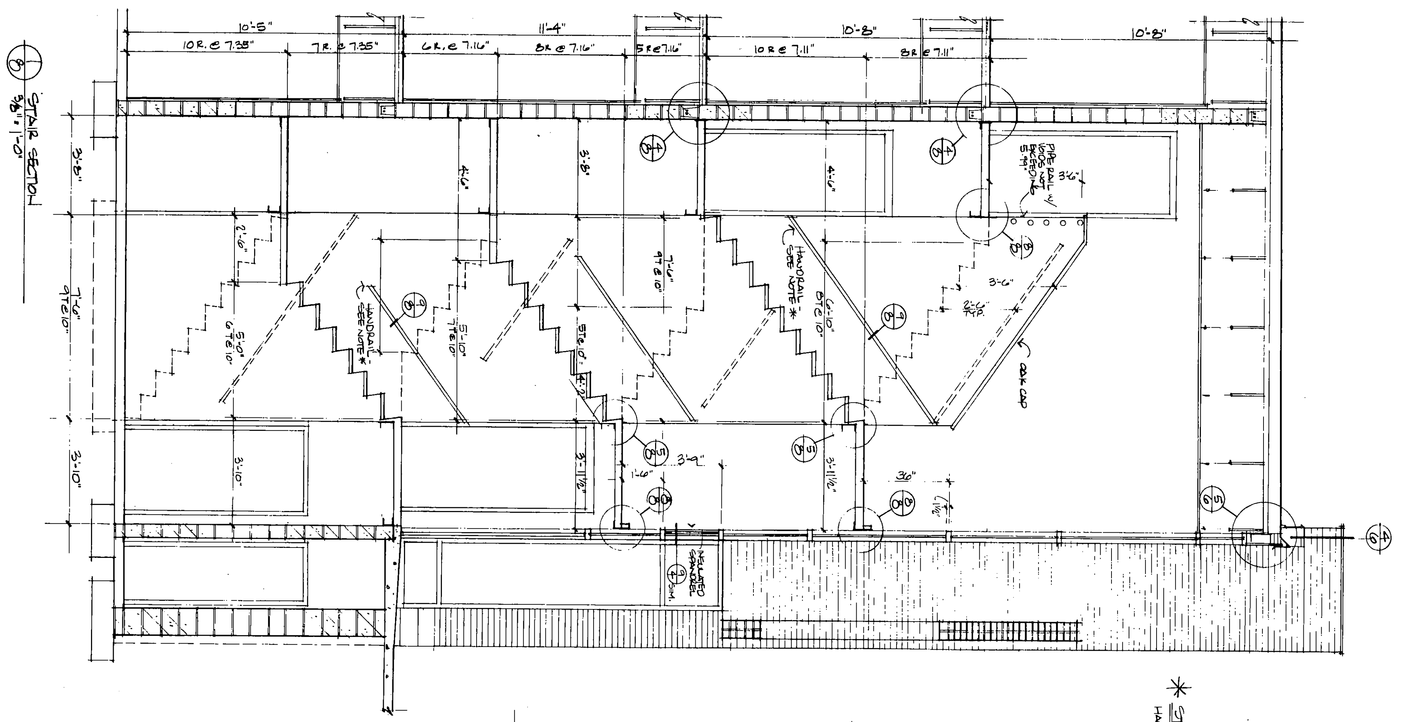

1/8 STAIR SECTION

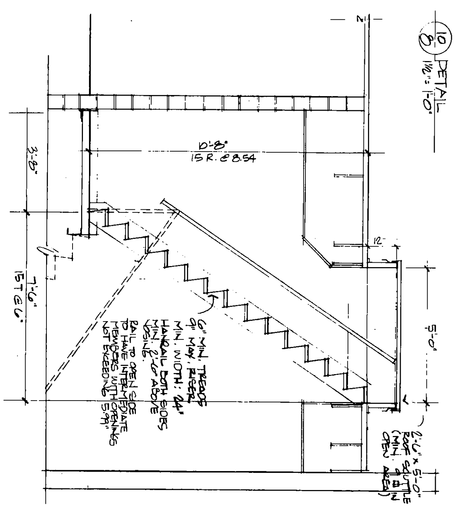


3/8 STEEL STAIR TO ROOF

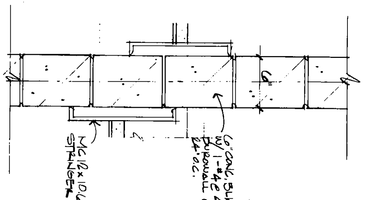


1/4 DETAIL

* STAIR NOTES:
HANDRAILS - PROVIDE ON BOTH SIDES (SEE DETAIL 3/8) @ 2'-0" ABOVE NOSING AT TREAD. EXTEND 8" BEYOND TOP & BOTTOM RISER. RETURN ENDS TO MASONRY WALL.

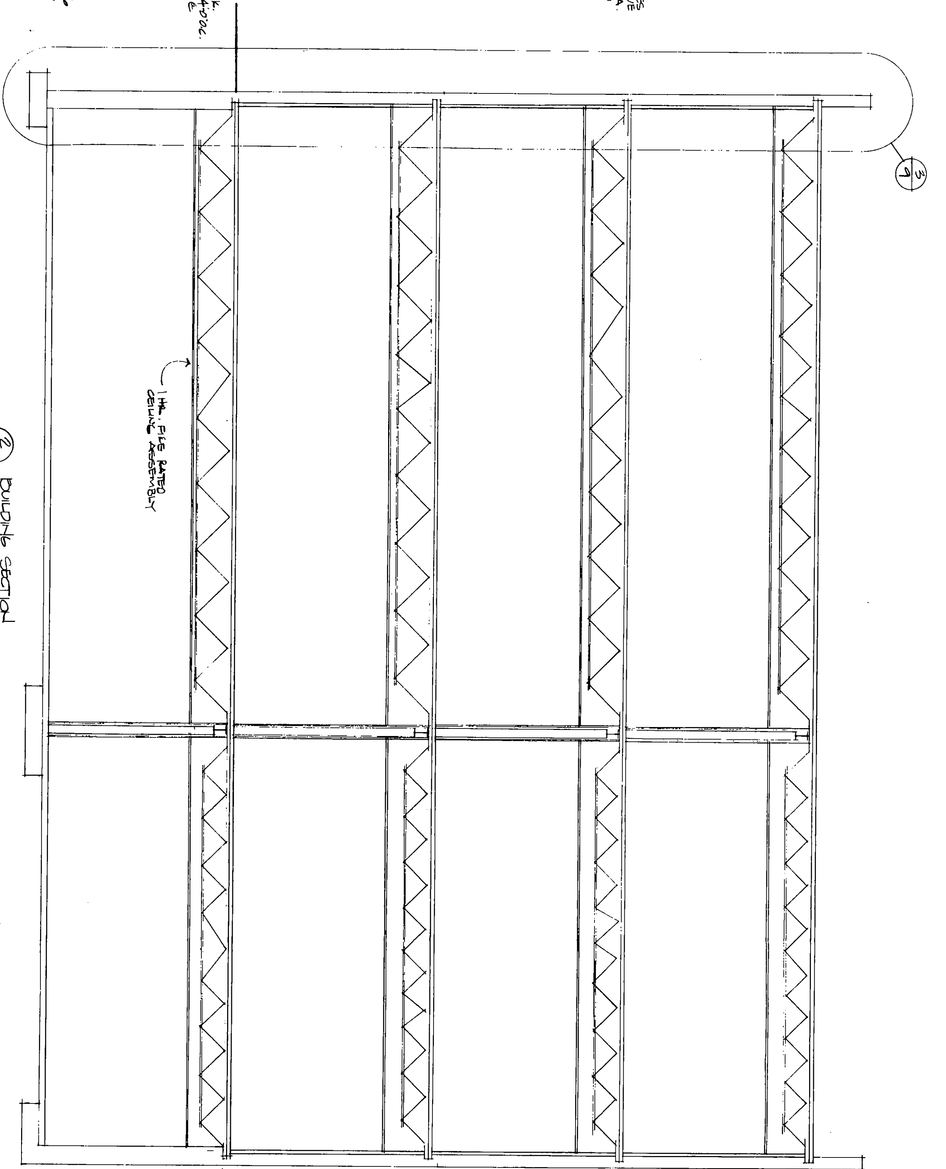

1/4 BUILDING SECTION

STAIR AND LANDING DETAILS

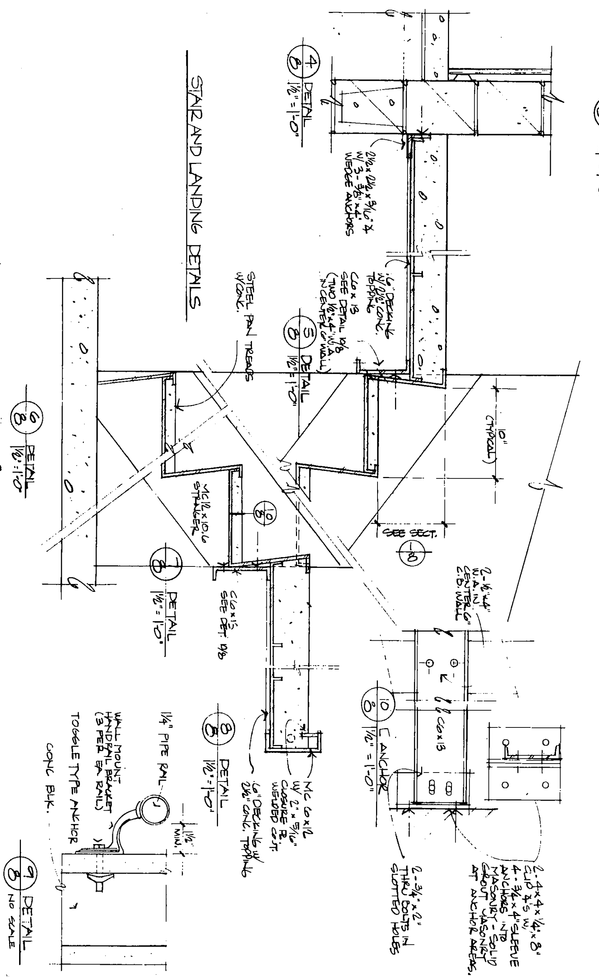


8 BUILDING & STAIR SECTION

Construction Collaborative
317 So. Broadway, Rochester Mn. 55904 507-289-9002


Merchant Exchange
18 Third St. SW, Rochester Mn.

I HEREBY CERTIFY THAT THIS PLAN SPECIFICATION OR REPORT WAS PREPARED BY ME OR UNDER MY DIRECT SUPERVISION AND THAT I AM A DULY REGISTERED ARCHITECT UNDER THE LAWS OF THE STATE OF MINNESOTA.
J. Michael Dunn #14709


Date: FEB 20 1984
Revised: MAR 20, 1984
JUN. 20, 1984

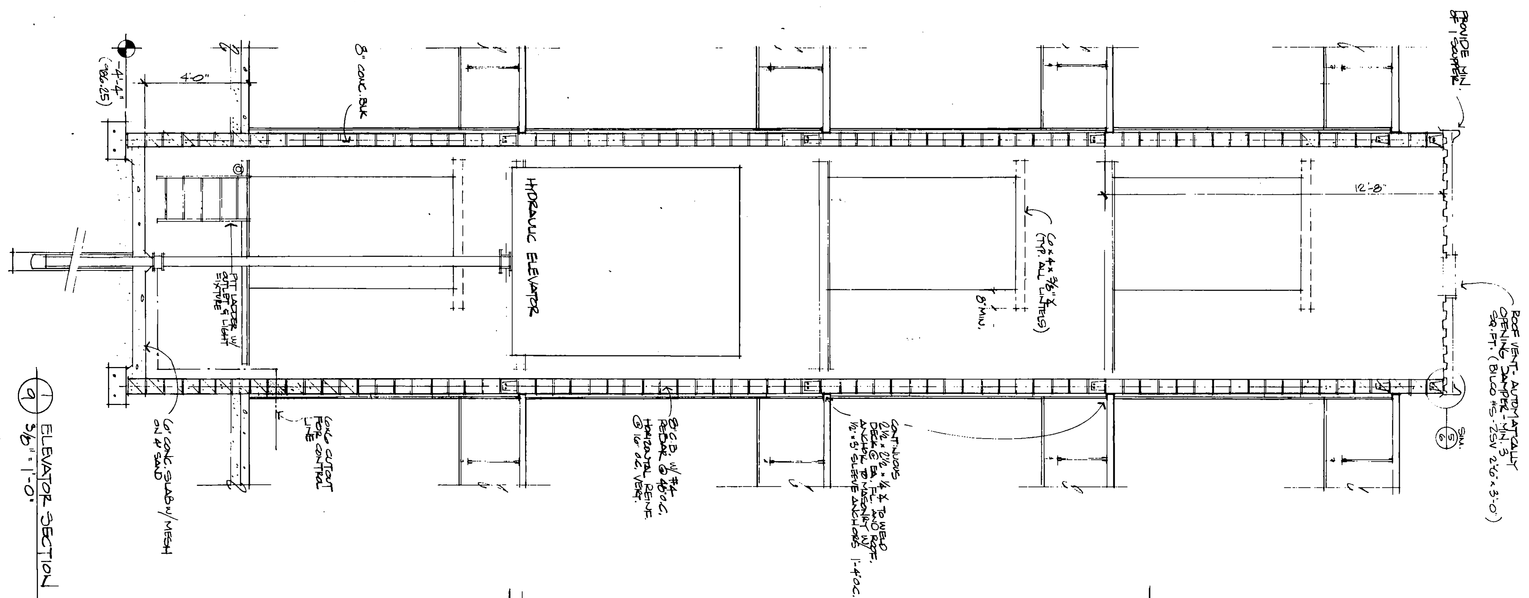


1 ELEVATOR SECTION
3/8" = 1'-0"

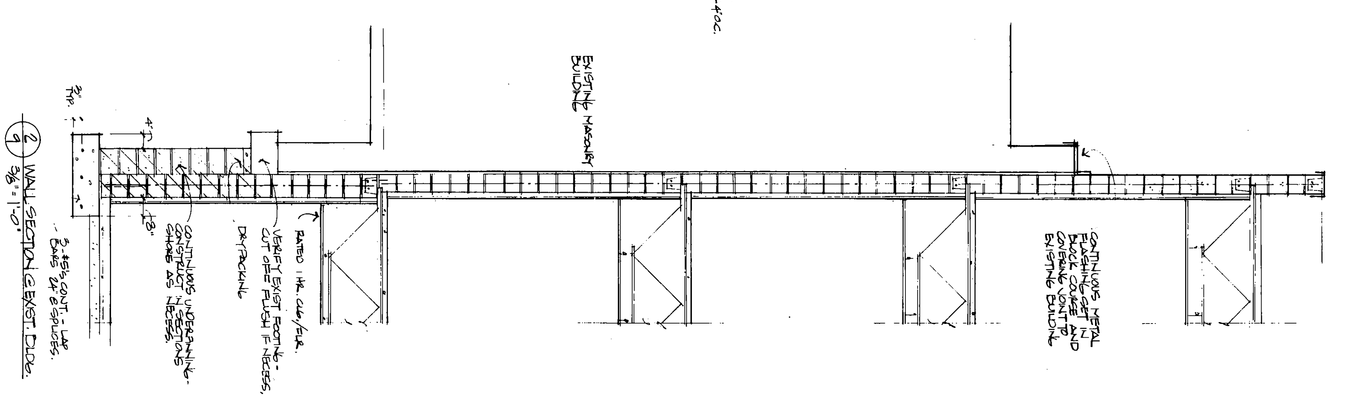


2 WALL SECTION @ EXIST. BLDG.
3/8" = 1'-0"

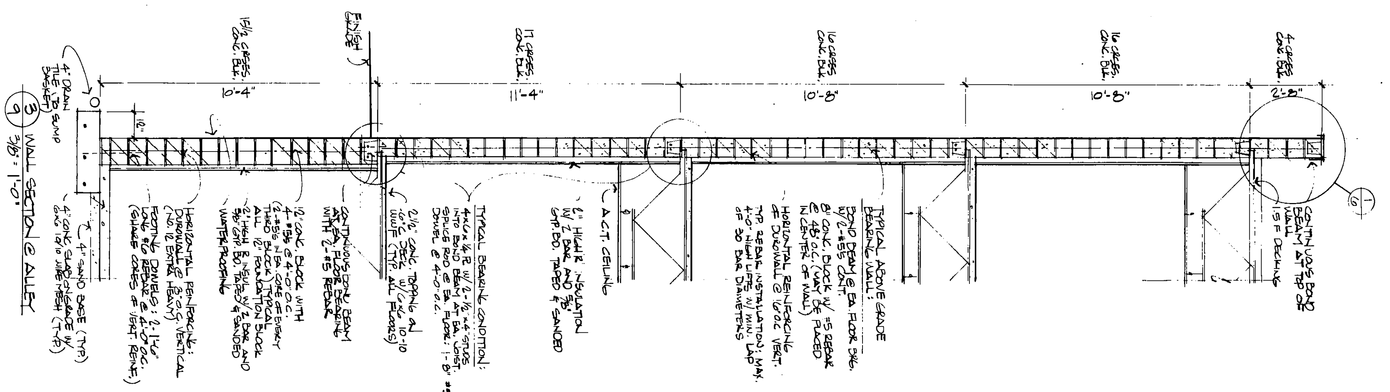

3 WALL SECTION @ ALLEY
3/8" = 1'-0"

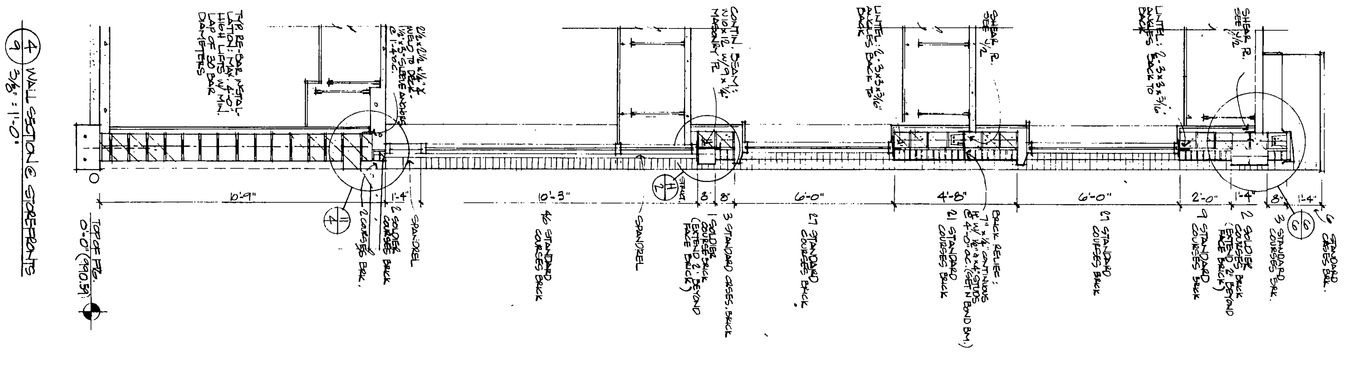

4 WALL SECTION @ STOREFRONT
3/8" = 1'-0"

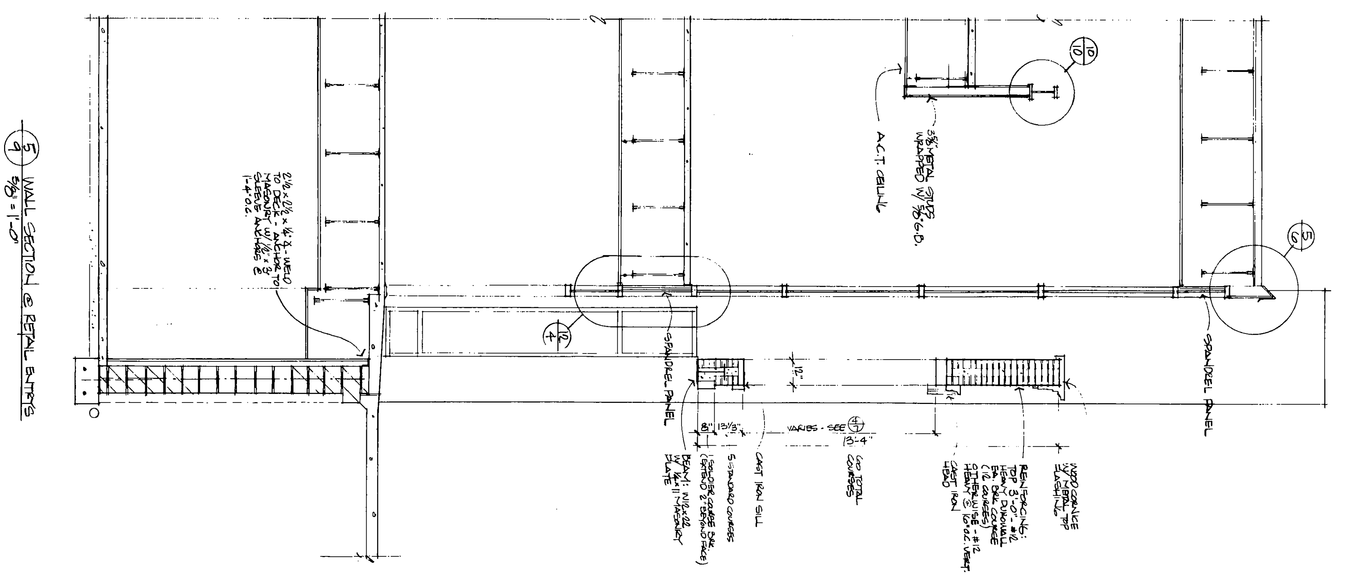


5 WALL SECTION @ RETAIL ENTRYS
3/8" = 1'-0"

Construction Collaborative
317 So. Broadway, Rochester Mn. 55904 507-289-9002

Merchant Exchange
18 Third St. SW, Rochester Mn.

I HEREBY CERTIFY THAT THIS PLAN SPECIFICATION OR REPORT WAS PREPARED BY ME OR UNDER MY DIRECT SUPERVISION AND THAT I AM A DULY REGISTERED ARCHITECT UNDER THE LAWS OF THE STATE OF MINNESOTA.
J. Michael Dunn #14709

Date; FEB. 20, 1984
Revised; FEB. 29, 1984
MAR. 20, 1984
APR. 17, 1984

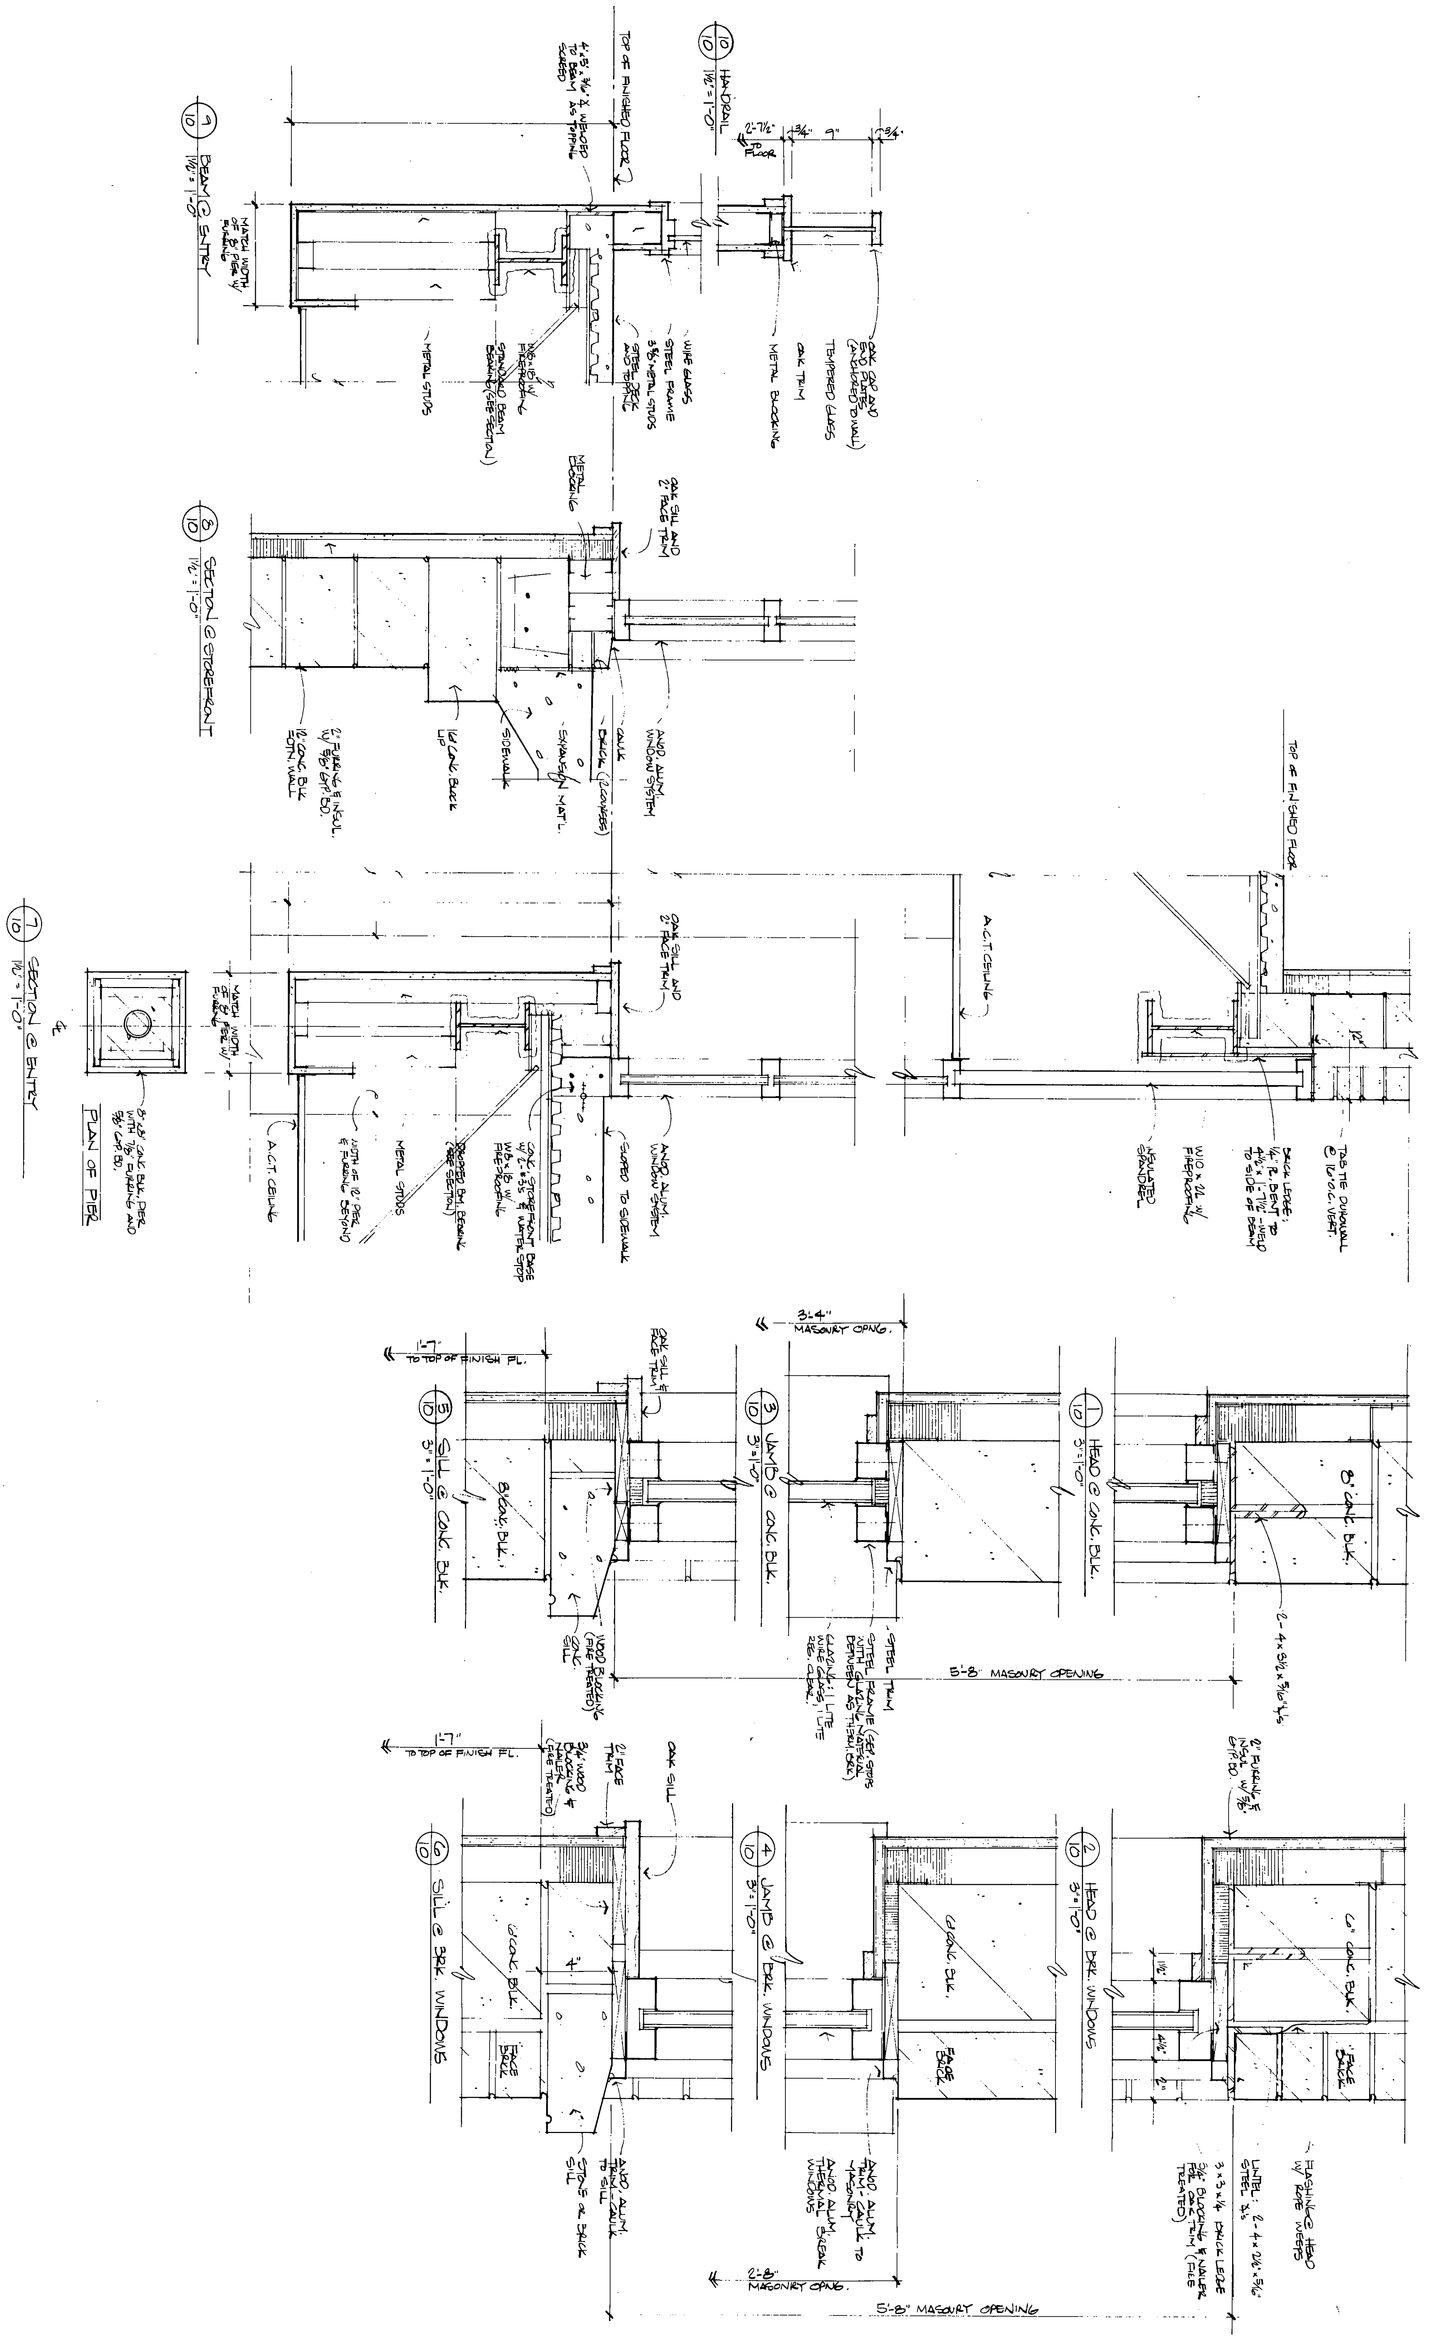


Construction Collaborative
317 So. Broadway, Rochester Mn. 55904 507-289-9002

Merchant Exchange
18 Third St. SW, Rochester Mn.


I HEREBY CERTIFY THAT THIS PLAN SPECIFICATION OR REPORT WAS PREPARED BY ME OR UNDER MY DIRECT SUPERVISION AND THAT I AM A DULY REGISTERED ARCHITECT UNDER THE LAWS OF THE STATE OF MINNESOTA.
J. Michael Dunn #4709

Date: FEB. 20, 1984
Revised: MARCH 20, 1984
JUNE 20, 1984

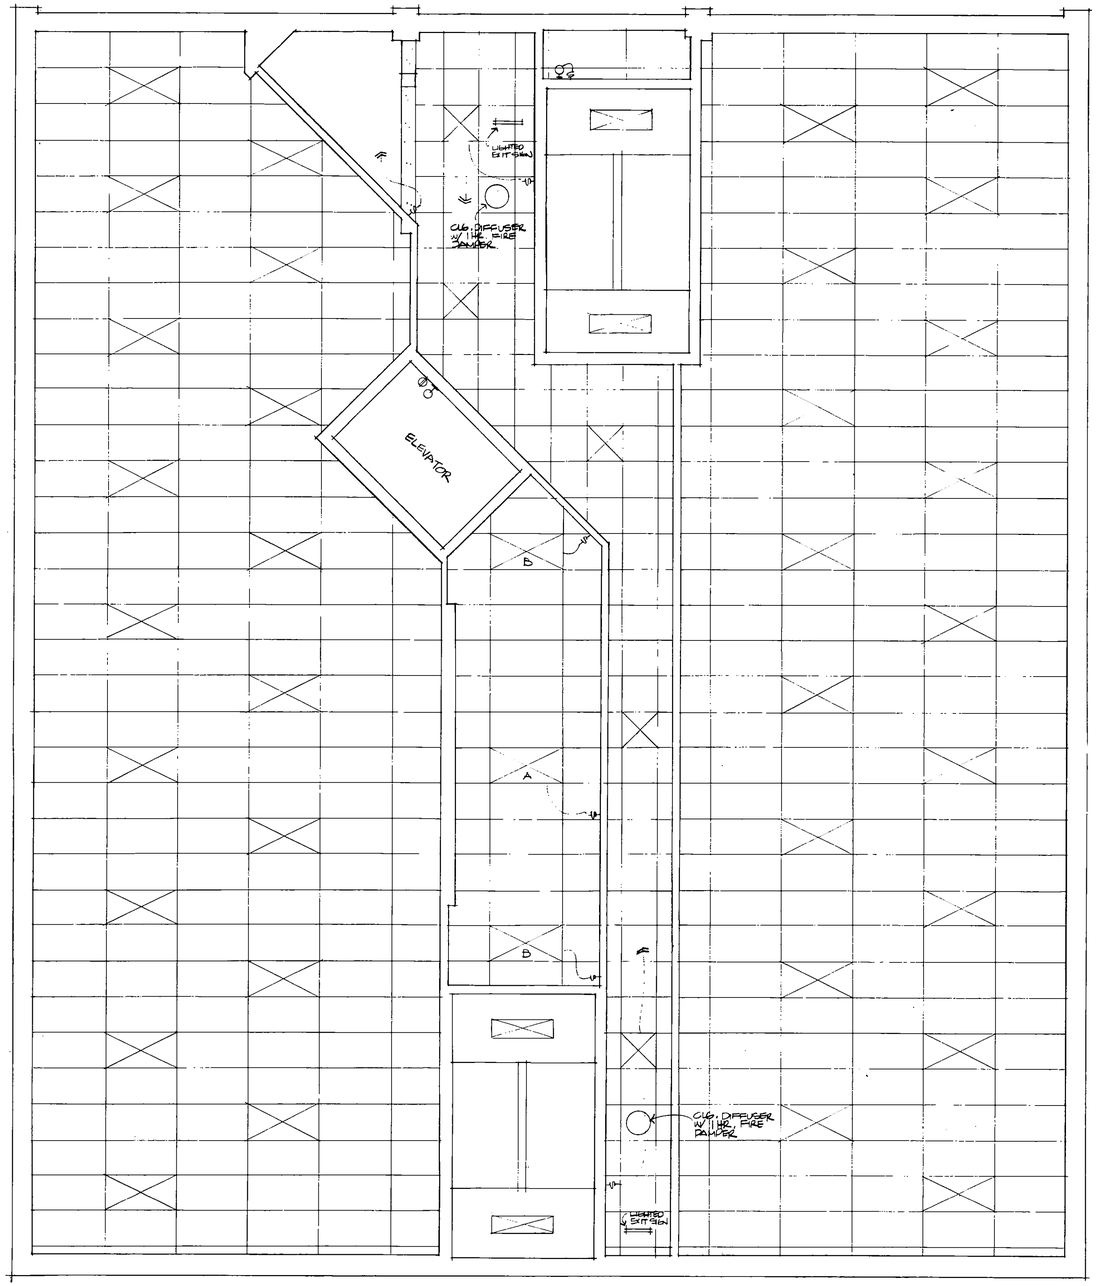

(1/11) REFLECTED BASEMENT PLAN
1/4" = 1'-0"

NOTE:
ALL CEILING TILE THIS FLOOR SHALL BE FIRE RESISTIVE 1 HR. RATED. AS ONE ELEMENT OF A 1 HR. RATED FLOOR/CEILING ASSEMBLY. WHERE DUCTS OR LIGHTING PENETRATE THE CEILING PROVIDE 1 HR DAMPERS OR CERTIFIED PROTECTION.

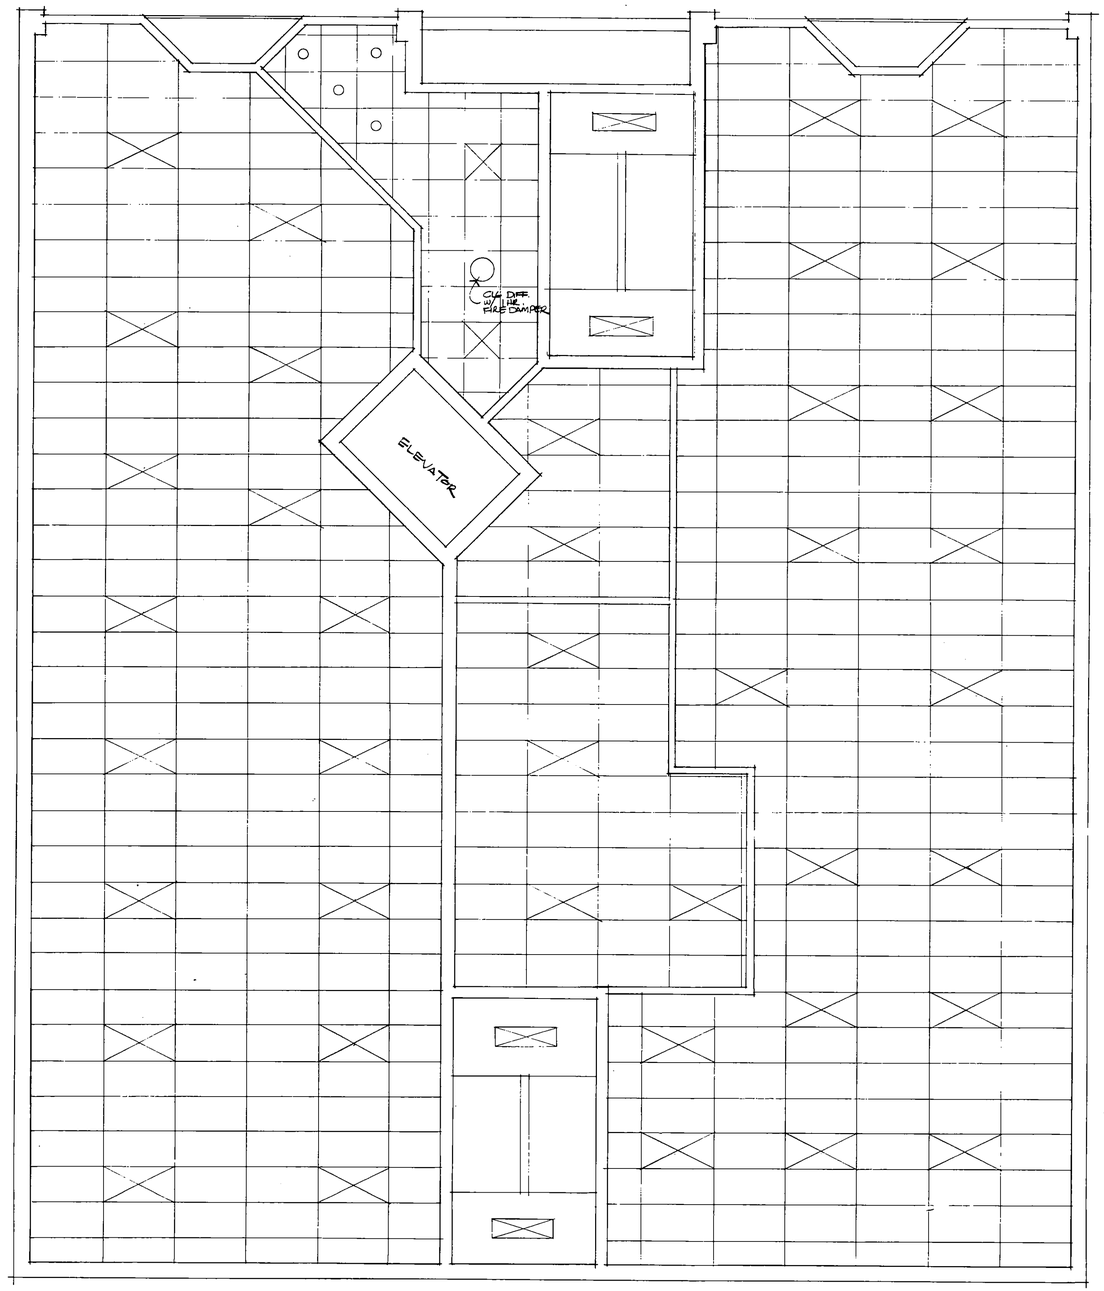

(2/11) REFLECTED STREET LEVEL PLAN
1/4" = 1'-0"

NOTE:
ALL 2x2 CEILING TILE THIS FLOOR SHALL BE FIRE RESISTIVE, 1 HOUR. (SEE NOTE FOR 1/11 REGARDING PENETRATIONS)
ALL OTHER CEILING TILE IS CLASS A.


Merchant Exchange
18 Third St. SW, Rochester Mn.

I HEREBY CERTIFY THAT THIS PLAN SPECIFICATION OR REPORT WAS PREPARED BY ME OR UNDER MY DIRECT SUPERVISION AND THAT I AM A DULY REGISTERED ARCHITECT UNDER THE LAWS OF THE STATE OF MINNESOTA.
Michael D. Duncan #14709

Date: FEB 20 1984
Revised:


Construction Collaborative
317 So. Broadway, Rochester Mn. 55904 507-289-9002

11
REFLECTED CLG

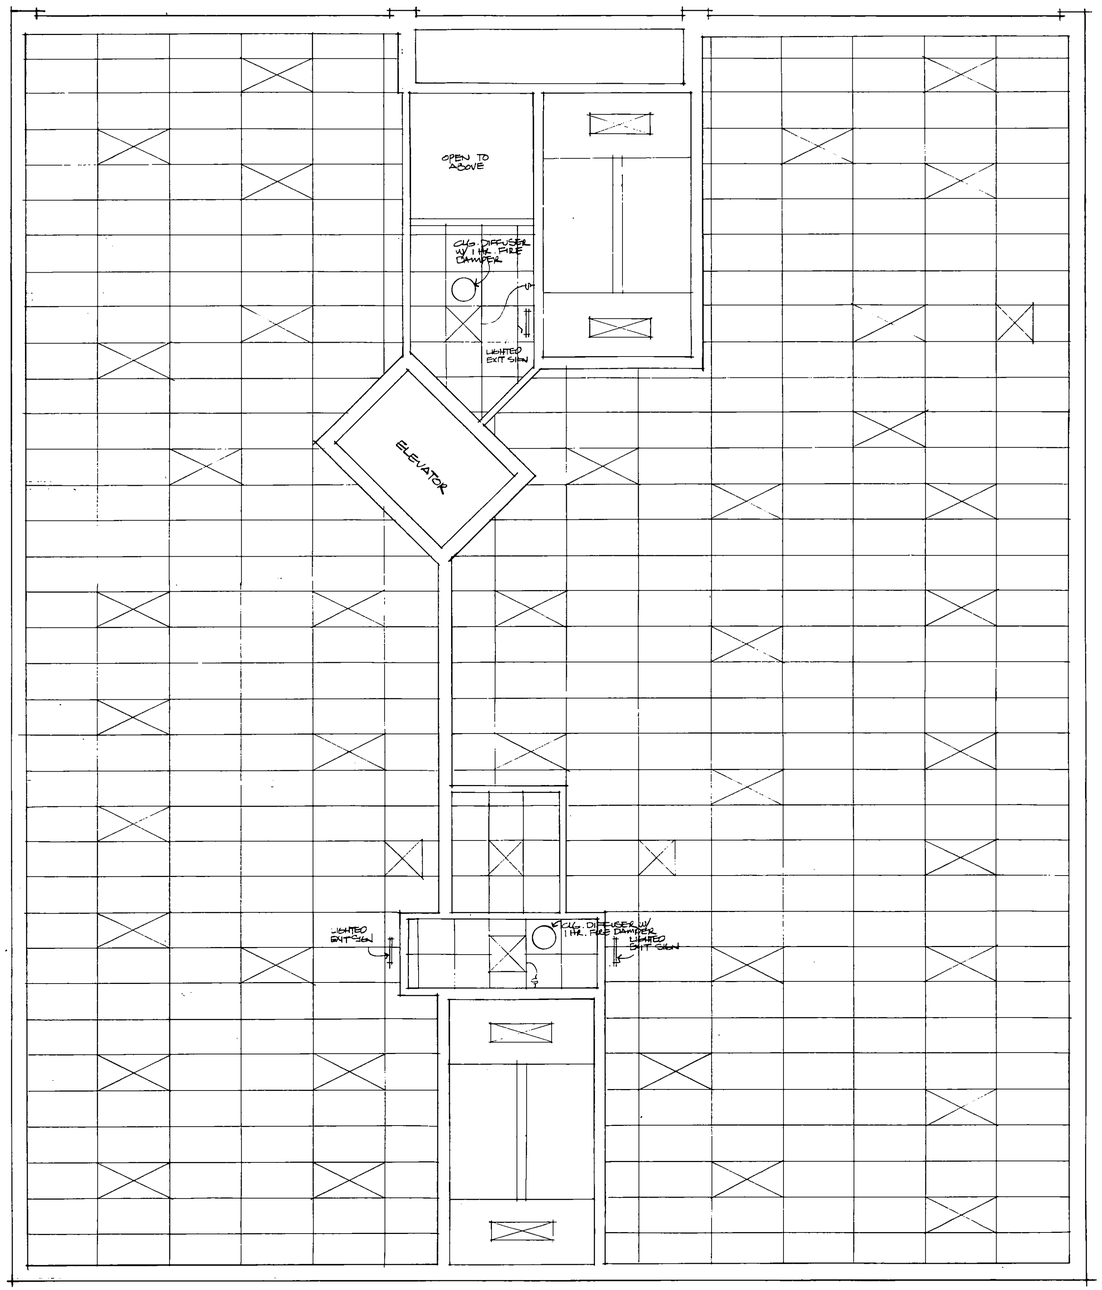

1/12 REFLECTED SECOND FLOOR PLAN
1/4" = 1'-0"

NOTE:
ALL 2x2 CEILING TILE IN CORRIDORS, THIS FLOOR, SHALL BE FIRE RESISTIVE 1-HOUR. ALL OTHER CEILING TILE IS CLASS A. (SEE NOTE FOR 1/11 REGARDING PROTECTION FOR PENETRATIONS IN 1 HR. CEILING.)

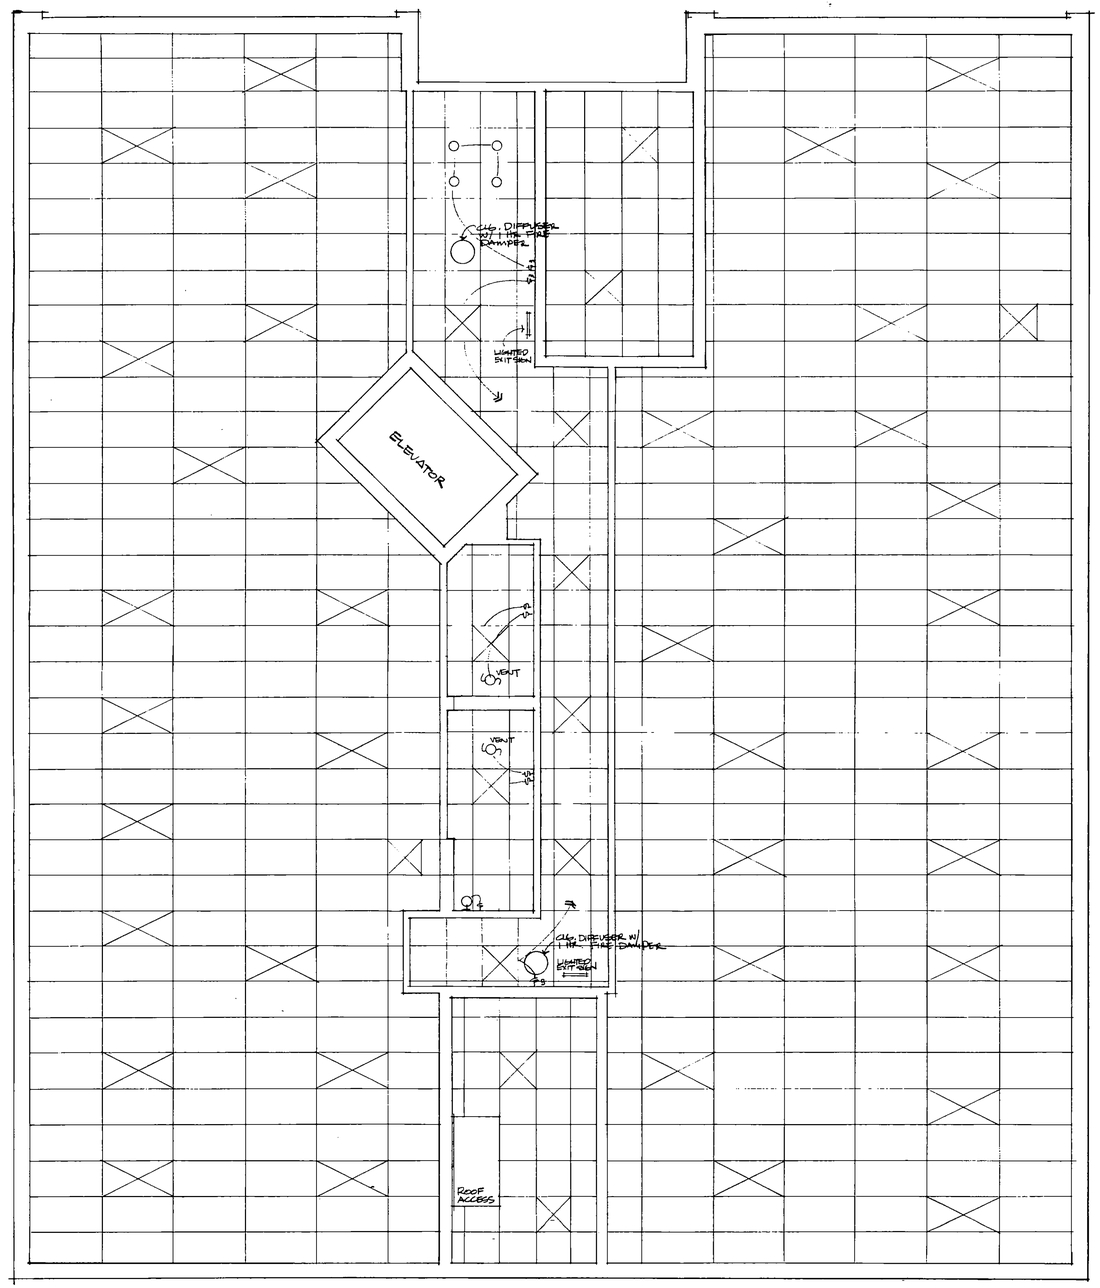

2/12 REFLECTED THIRD FLOOR PLAN
1/4" = 1'-0"

NOTE:
ALL CEILING TILE, THIS FLOOR, IS CLASS A.

I HEREBY CERTIFY THAT THIS PLAN SPECIFICATION OR REPORT WAS PREPARED BY ME OR UNDER MY DIRECT SUPERVISION AND THAT I AM A DULY REGISTERED ARCHITECT UNDER THE LAWS OF THE STATE OF MINNESOTA. #4709

Date: FEB. 20, 1924
Revised: FEB. 21, 1924

Merchant Exchange
18 Third St. SW, Rochester Mn.

Construction Collaborative
317 So. Broadway, Rochester Mn. 55904 507-289-9002

12
REFLECTED CLG

RECESSED STORE FRONTS

TRAC FIXTURES

S.S. SPRINKLER HEAD

INSTALL DOOR SWITCH AS SUPPLIED BY OWNER

PROVIDE & INSTALL ALL RECESSED LIGHTING

INSTALL HANGING LIGHT FIXTURES PROVIDED BY OWNER

SEE FLOOR PLAN FOR OTHER ELEC. TYPICAL LOCATIONS.

1 / T1 REFLECTED C16 PLAN
1/4" = 1'-0"

EXHIBITION PANEL ABOVE (TYP.)

6" HIGH PLATFORMS

SEE "NEW ERA" DRAWINGS FOR THIS ROOM

GFCI CIRCUIT

* VINYL BASE IN THIS ROOM

LIMITED OF CURVED CASE BY OWNER

SECURITY

6" HIGH PLATFORMS (CARPETED)

MIRROR

PLAM.

* NO CASE IN THIS ROOM

* VINYL BASE WHERE NOT IN DRYWALL

8'-5" (VERIFY)

SECURITY PANEL MOUNTED TO OUTSIDE

8'-0" (VERIFY)

* NO BASE IN THIS ROOM

8'-0"

11'-3"

(FACE OF BLOCK)


WALL DESIGNATION

NOTE: SPRINKLER SYSTEM THROUGHOUT IS USED AS SUBSTITUTION FOR ONE HOUR RATED SYSTEMS - CONSTRUCTION


2 / T1 FLOOR PLAN
1/4" = 1'-0"

RETAIL USE


Construction Collaborative

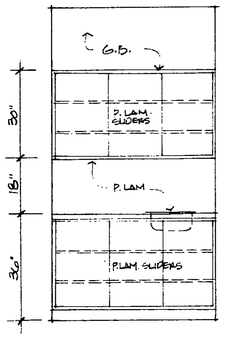


1 T2 CASTING RM.
1/2" = 1'-0"

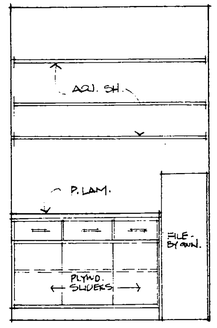


2 T2 OFFICE
1/2" = 1'-0"

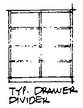


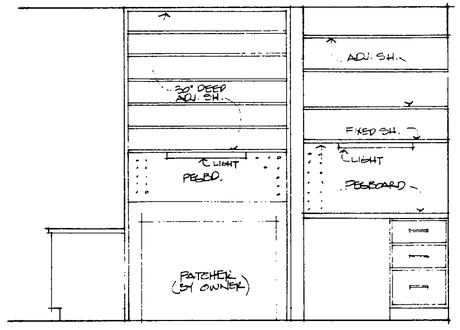


3 T2 SHOP
1/2" = 1'-0"

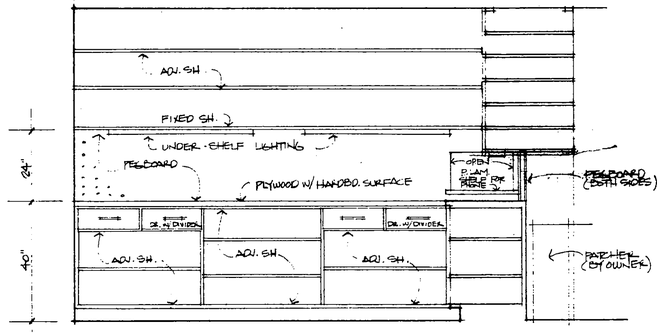


4 T2 SHOP
1/2" = 1'-0"

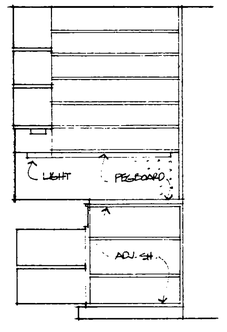


5 T2 SHOP
1/2" = 1'-0"

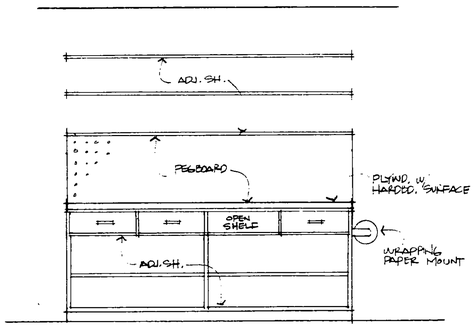


6 T2 SHIPPING & RECEIVING
1/2" = 1'-0"

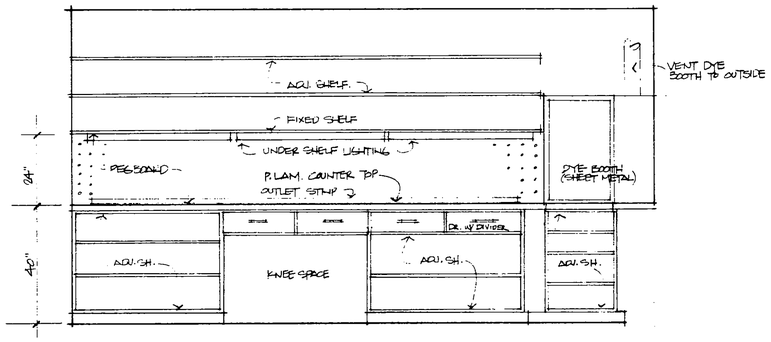

7 T2 SHOP
1 1/2" = 1'-0"

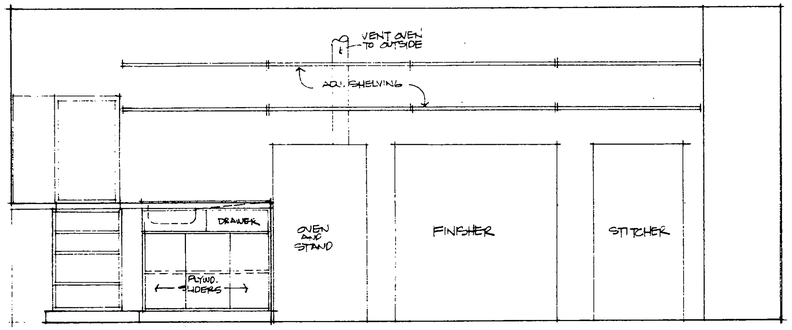


8 T2 SHOP
1/2" = 1'-0"

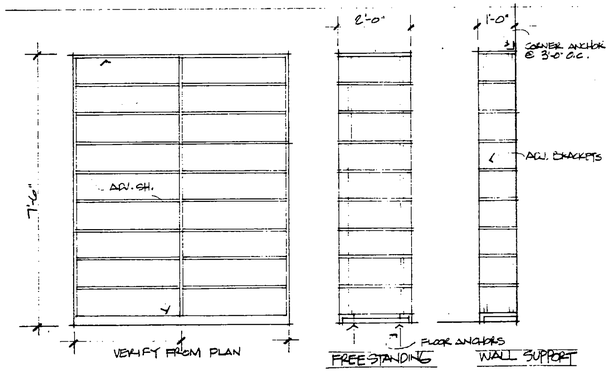


9 T2 TYP. STOR. STACK
1/2" = 1'-0"


13 T2 SHOP DISPLAY -
SIM. CONSTRUCTION USING OAK PLYWOOD WITH FINISHED EDGES.

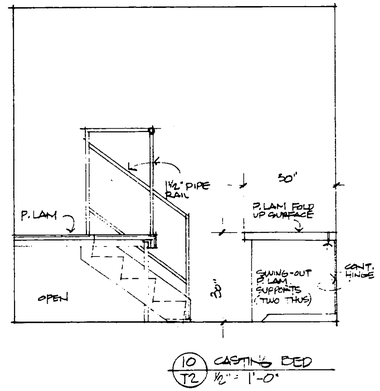


10 T2 CASTING BED
1/2" = 1'-0"

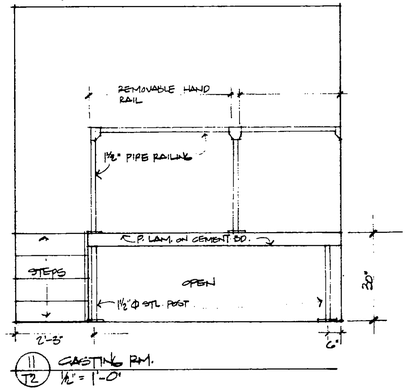

11 T2 CASTING RM.
1/2" = 1'-0"

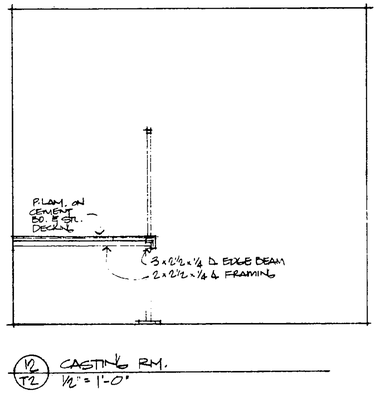

12 T2 CASTING RM.
1/2" = 1'-0"

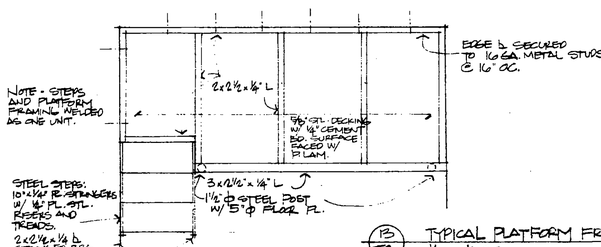

13 T2 TYPICAL PLATFORM FRAMING
1/2" = 1'-0"

I HEREBY CERTIFY THAT THIS PLAN SPECIFICATION OR REPORT WAS PREPARED BY ME OR UNDER MY DIRECT SUPERVISION AND THAT I AM A DULY REGISTERED ARCHITECT UNDER THE LAWS OF THE STATE OF MINNESOTA.

Date: MAY 12, 1984
Revised:
MAY 7 '84, 1984

Merchant Exchange
18 Third St. SW, Rochester Mn.


LAIR'S SHOES
MAIN FLOOR - EAST

Construction Collaborative
317 So. Broadway, Rochester Mn. 55904 507-289-9002

RETAIL USE

LAIR'S SHOES
MAIN FLOOR - EAST

T2

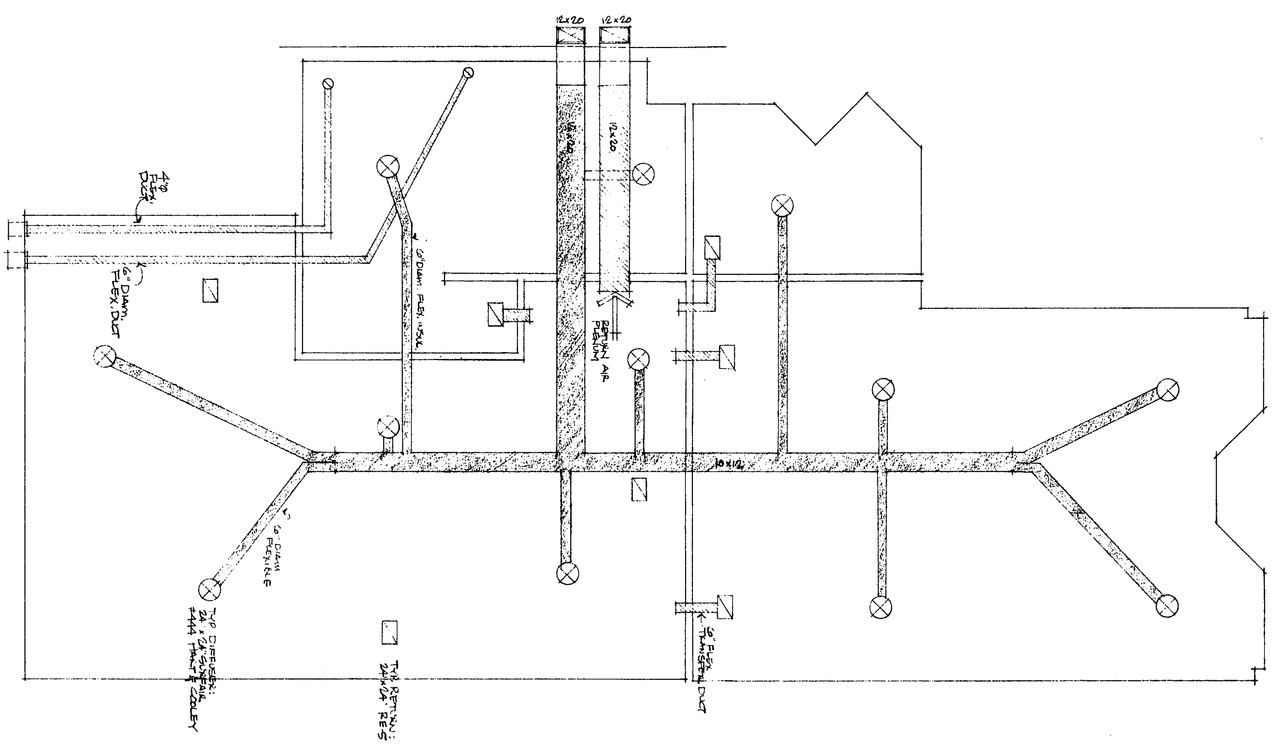

T3 MECHANICAL PLAN
1/4" = 1'-0"

RETAIL USE

LAIR'S SHOES
MAIN FLOOR - EAST

T3


Construction Collaborative
317 So. Broadway, Rochester Mn. 55904 507-289-9002


LAIR'S SHOES
MAIN FLOOR - EAST

Merchant Exchange
18 Third St. SW, Rochester Mn.

I HEREBY CERTIFY THAT THIS PLAN SPECIFICATION OR REPORT WAS PREPARED BY ME OR UNDER MY DIRECT SUPERVISION AND THAT I AM A DULY REGISTERED ARCHITECT UNDER THE LAWS OF THE STATE OF MINNESOTA.
Patricia M. Dunn #19679

Date: MAY 4, 1984
Revised:

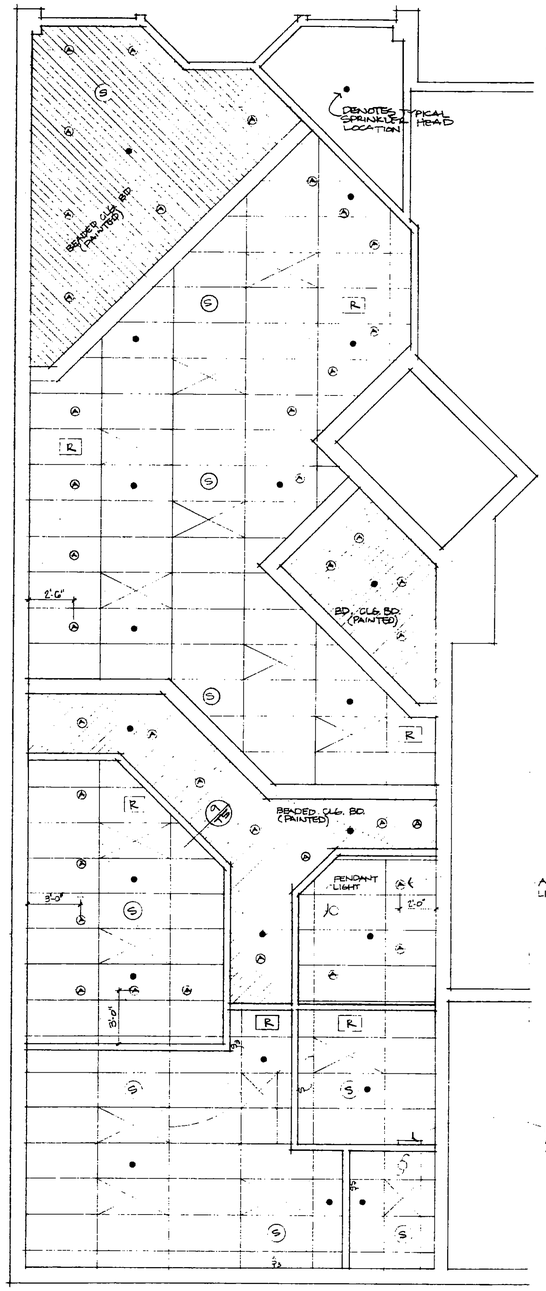

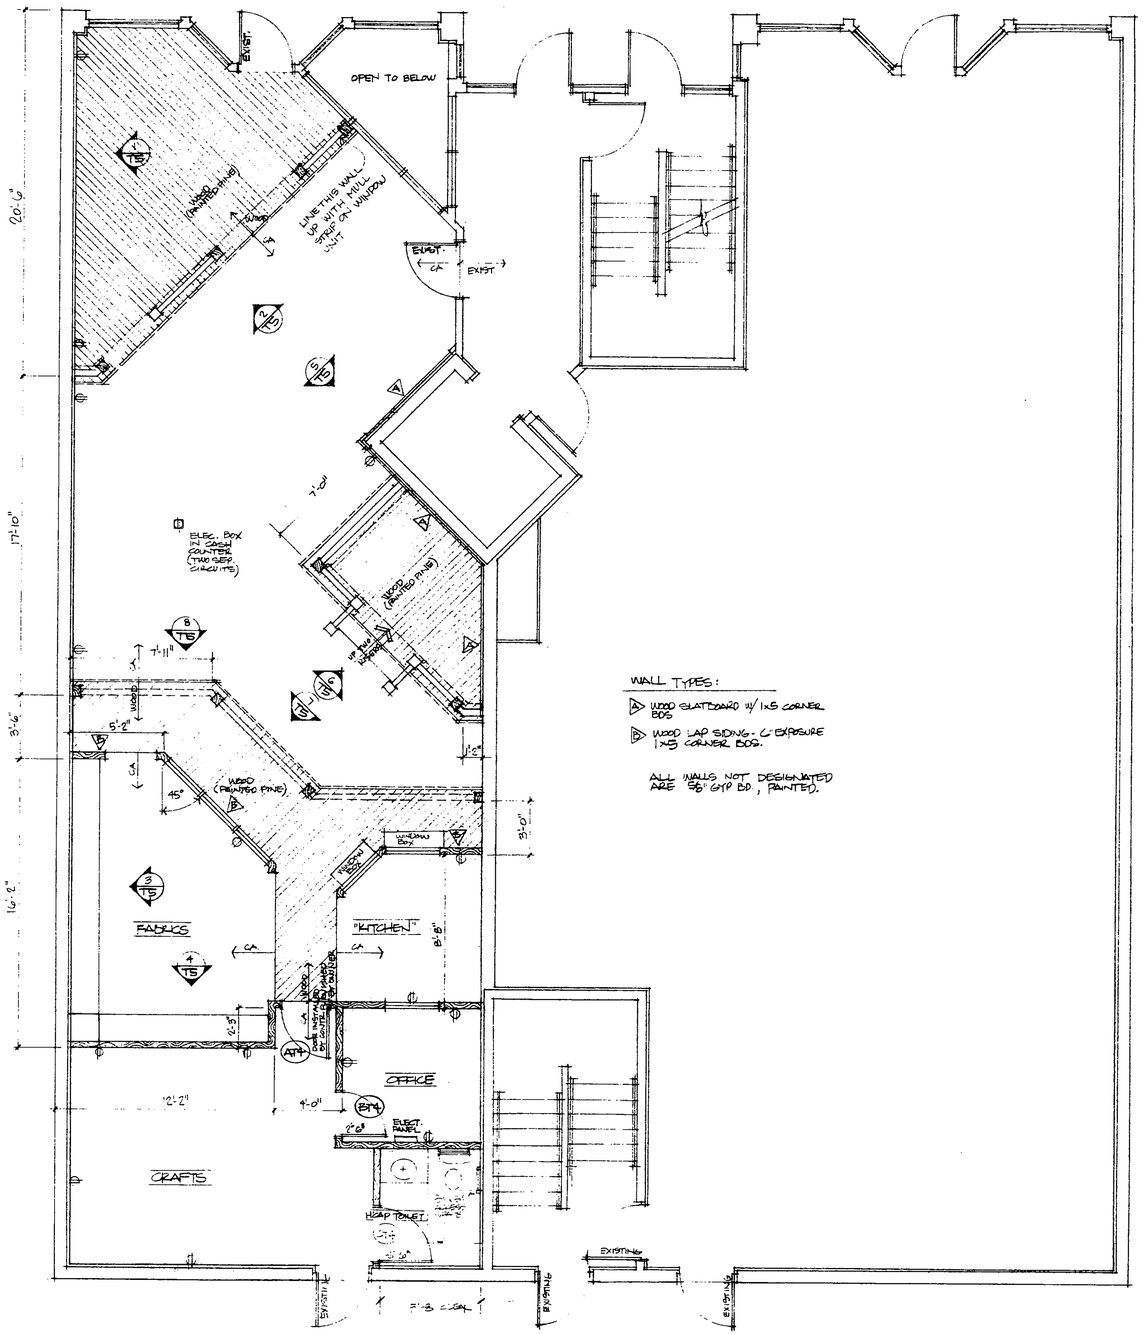

Dates: May 24, 1984
Revised: May 30, 1984
June 26, 1984

I HEREBY CERTIFY THAT THIS PLAN SPECIFICATION, OR REPORT WAS PREPARED BY ME OR UNDER MY DIRECT SUPERVISION AND THAT I AM A DULY REGISTERED ARCHITECT UNDER THE LAWS OF THE STATE OF MINNESOTA.


Merchant Exchange
18 Third St. SW, Rochester Mn.

RETAIL USE
POTPOURRI
MAIN FLOOR - WEST

POTPOURRI
MAIN FLOOR - WEST

Construction Collaborative
317 So. Broadway, Rochester Mn. 55904 507-289-9002

T4

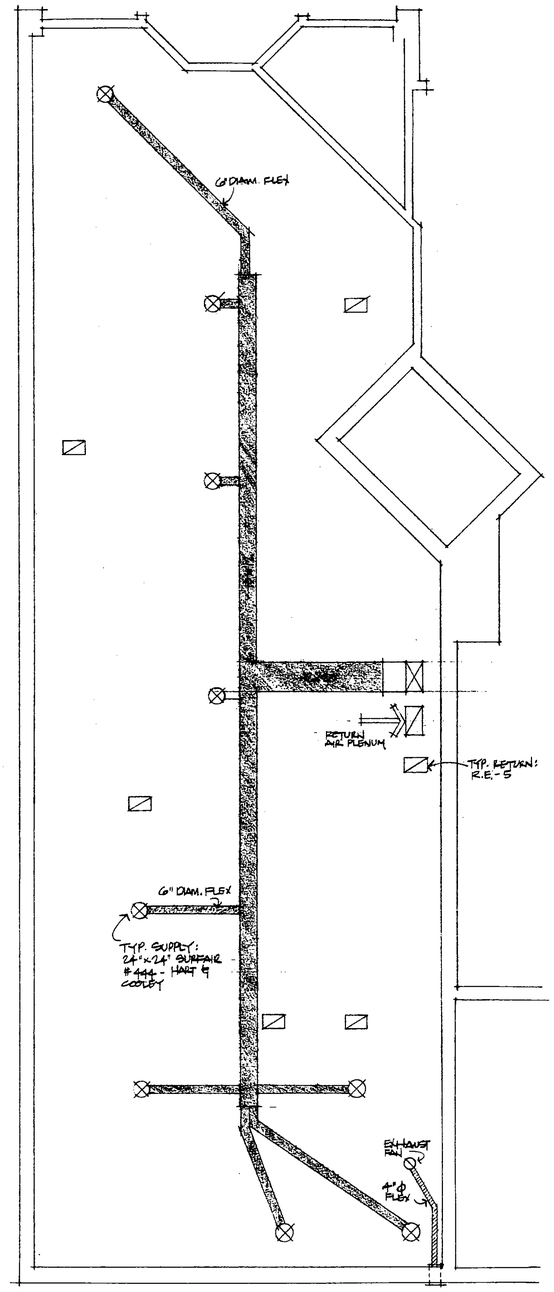

1 / T5a MECHANICAL PLAN
4" = 1'-0"

I HEREBY CERTIFY THAT THIS PLAN SPECIFICATION OR REPORT WAS PREPARED BY ME OR UNDER MY DIRECT SUPERVISION AND THAT I AM A DULY REGISTERED ARCHITECT UNDER THE LAWS OF THE STATE OF MINNESOTA.


Date: 10/12, 19 94
Printed

Mayhall Expansion
THE SAW POOL


POTPOURRI
MAIN FLOOR - WEST

Construction Collaborative
317 So. Broadway, Rochester MN 55904 507.288.0002


T5a

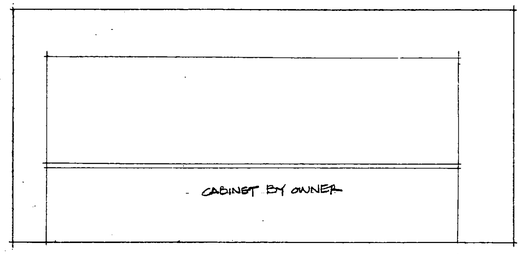


1 / T5 3/8" = 1'-0"

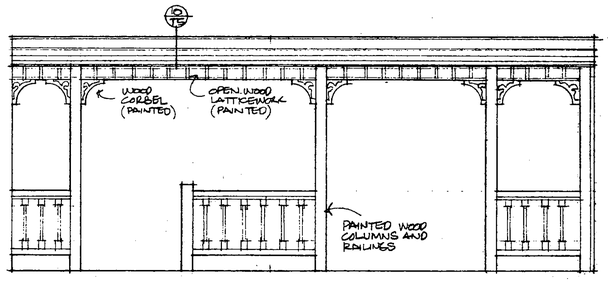


2 / T5 3/8" = 1'-0"

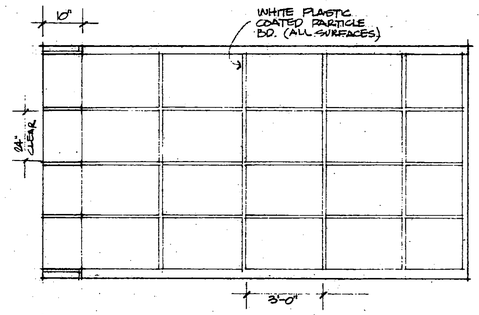


3 / T5 FABRICS 3/8" = 1'-0"

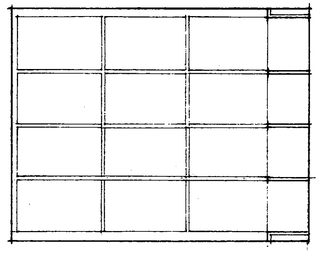


4 / T5 FABRICS 3/8" = 1'-0"

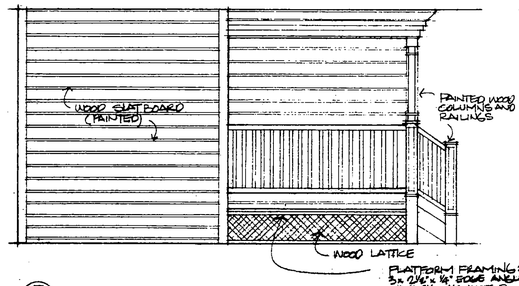


5 / T5 3/8" = 1'-0"

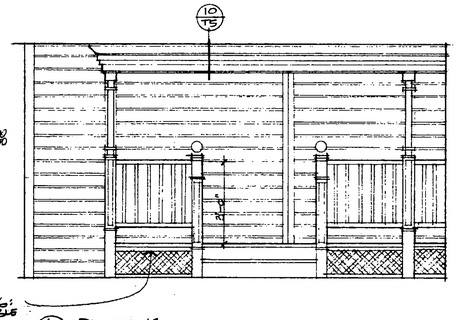


6 / T5 PATTERNS 3/8" = 1'-0"

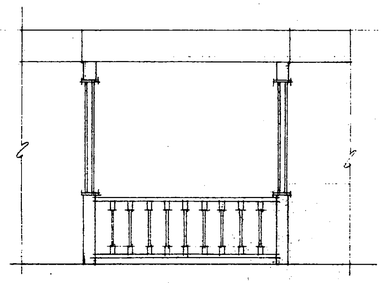


7 / T5 3/8" = 1'-0"

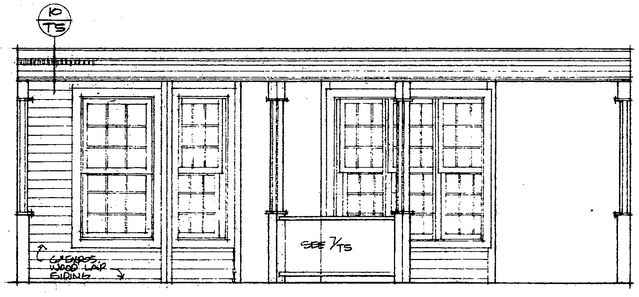


8 / T5 3/8" = 1'-0"

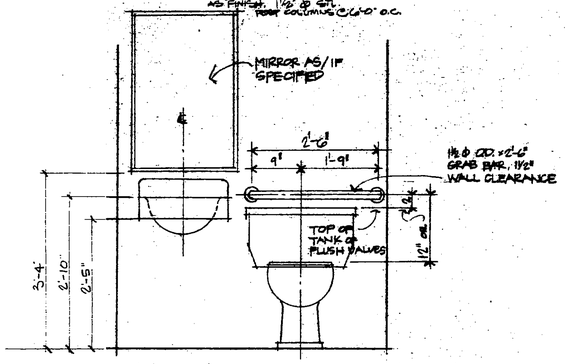


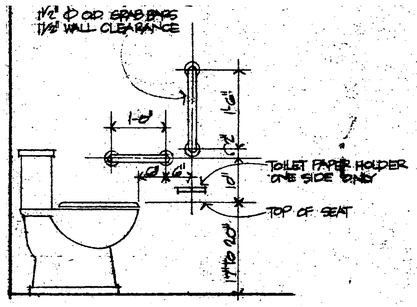

11 / T5 HCAP TOILET ROOM
No Scale

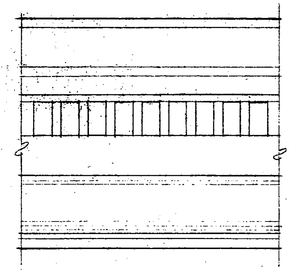

9 / T5 CORNICE DETAIL 3" = 1'-0"

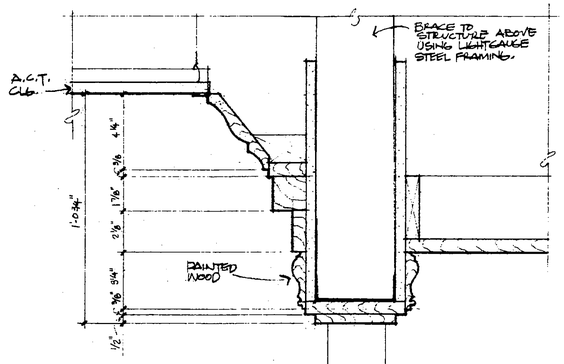


10 / T5 CORNICE SECTION 3" = 1'-0"

RETAIL USE


POTPOURRI
MAIN FLOOR - WEST

T5

Construction Collaborative

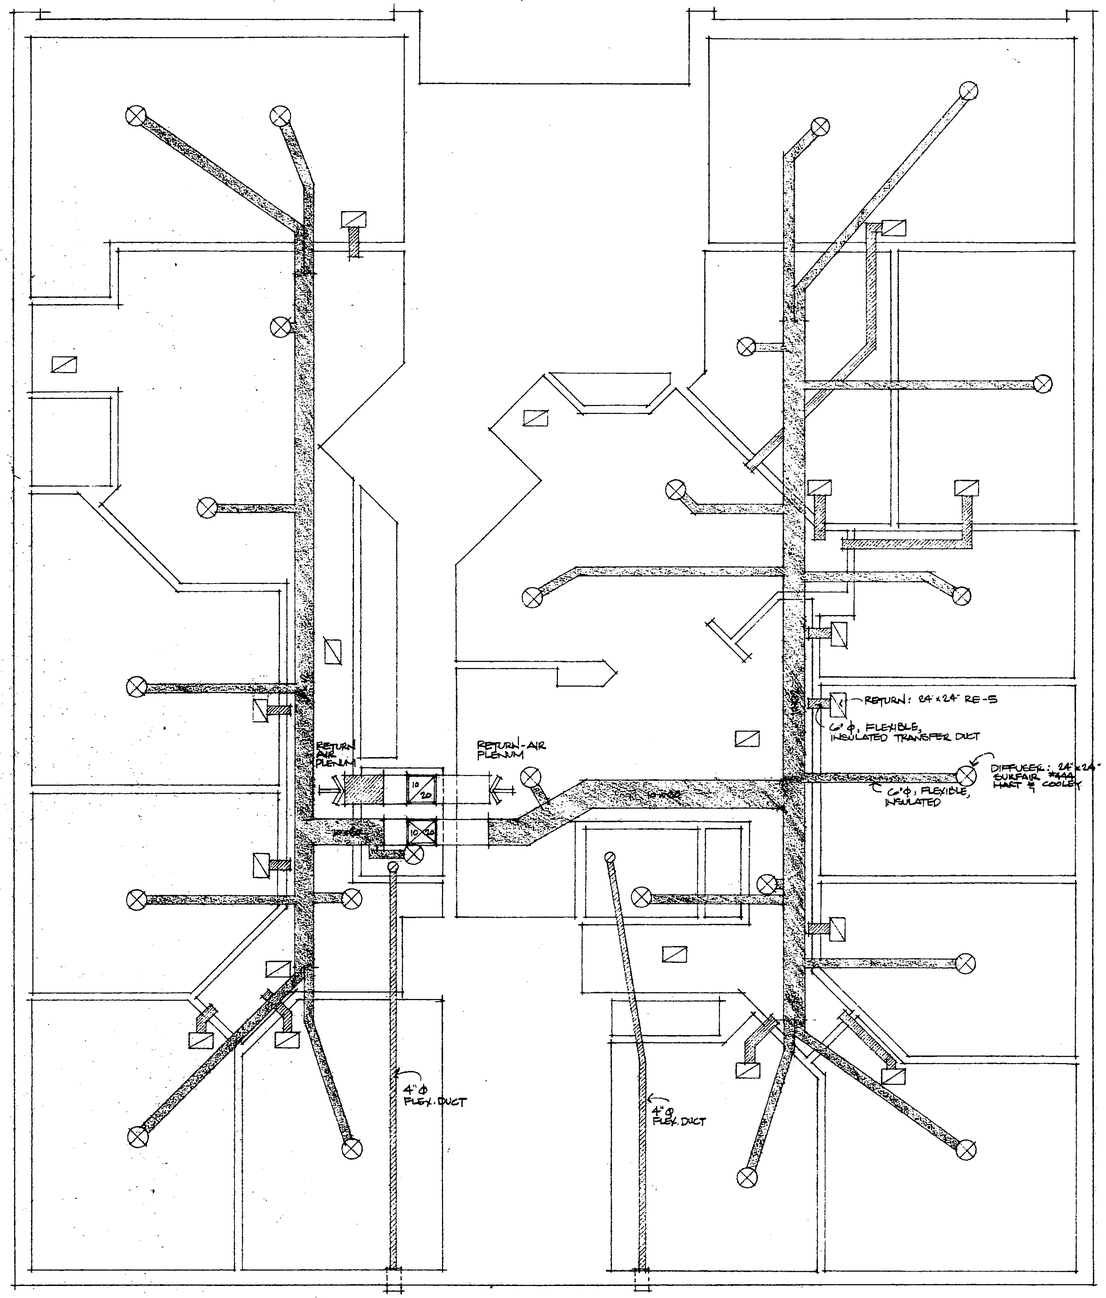

1/T7 MECHANICAL PLAN
1/4" = 1'-0"

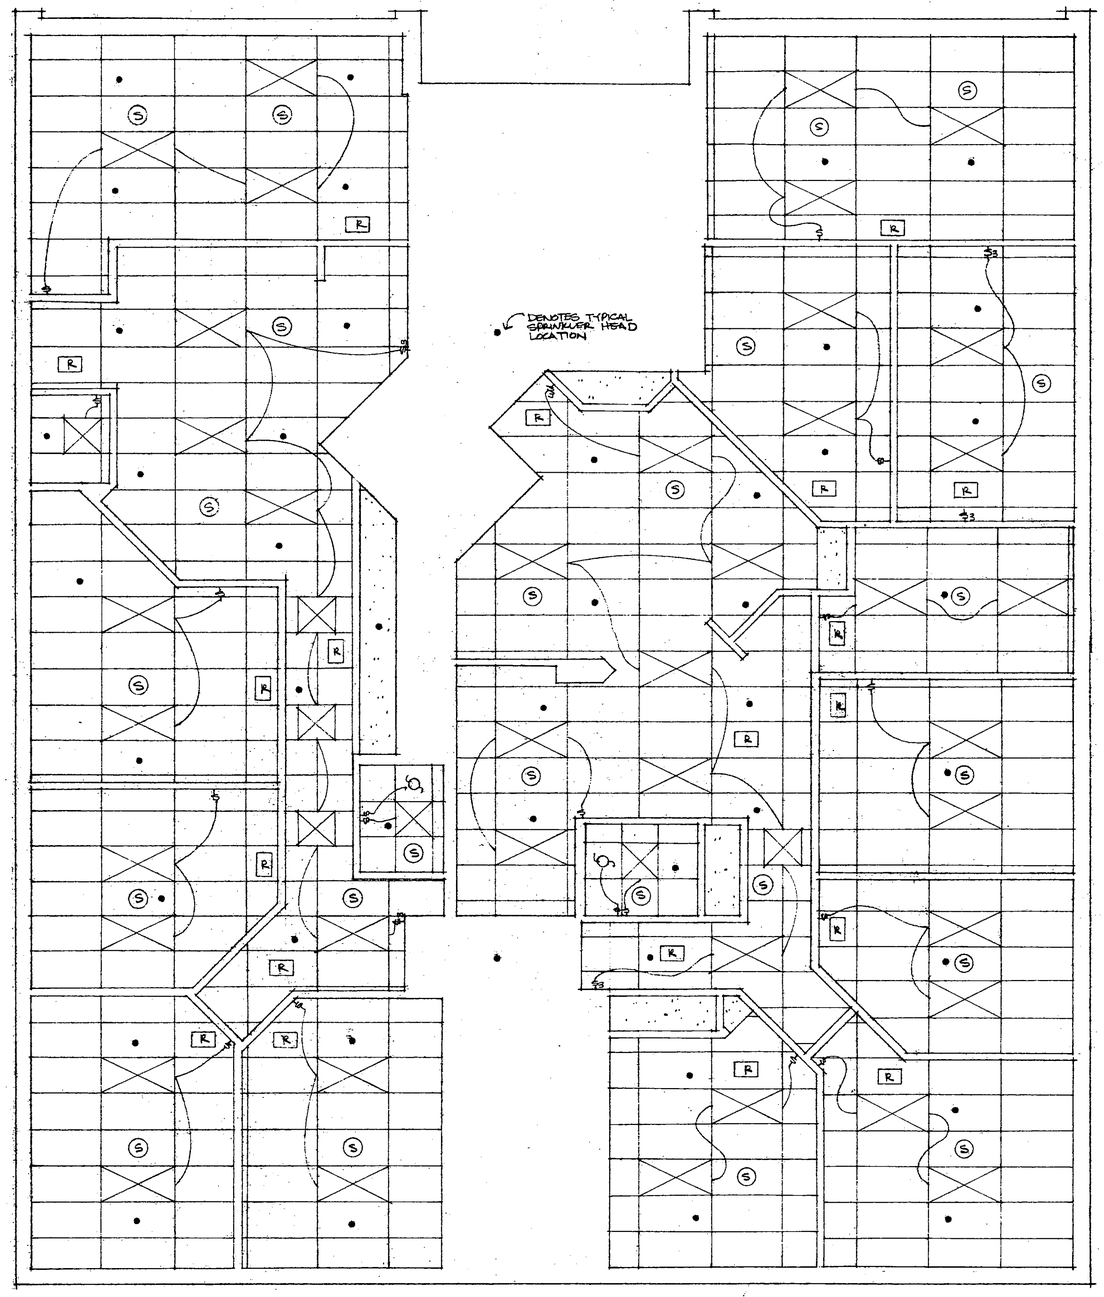

2/T7 REFLECTED CEILING PLAN
1/4" = 1'-0"

OFFICE USE

ROBERT SUK
SECOND FLOOR

T7

Construction Collaborative