
OLMSTED COUNTY HIGHWAY RIGHT OF WAY PLAT NO. 2

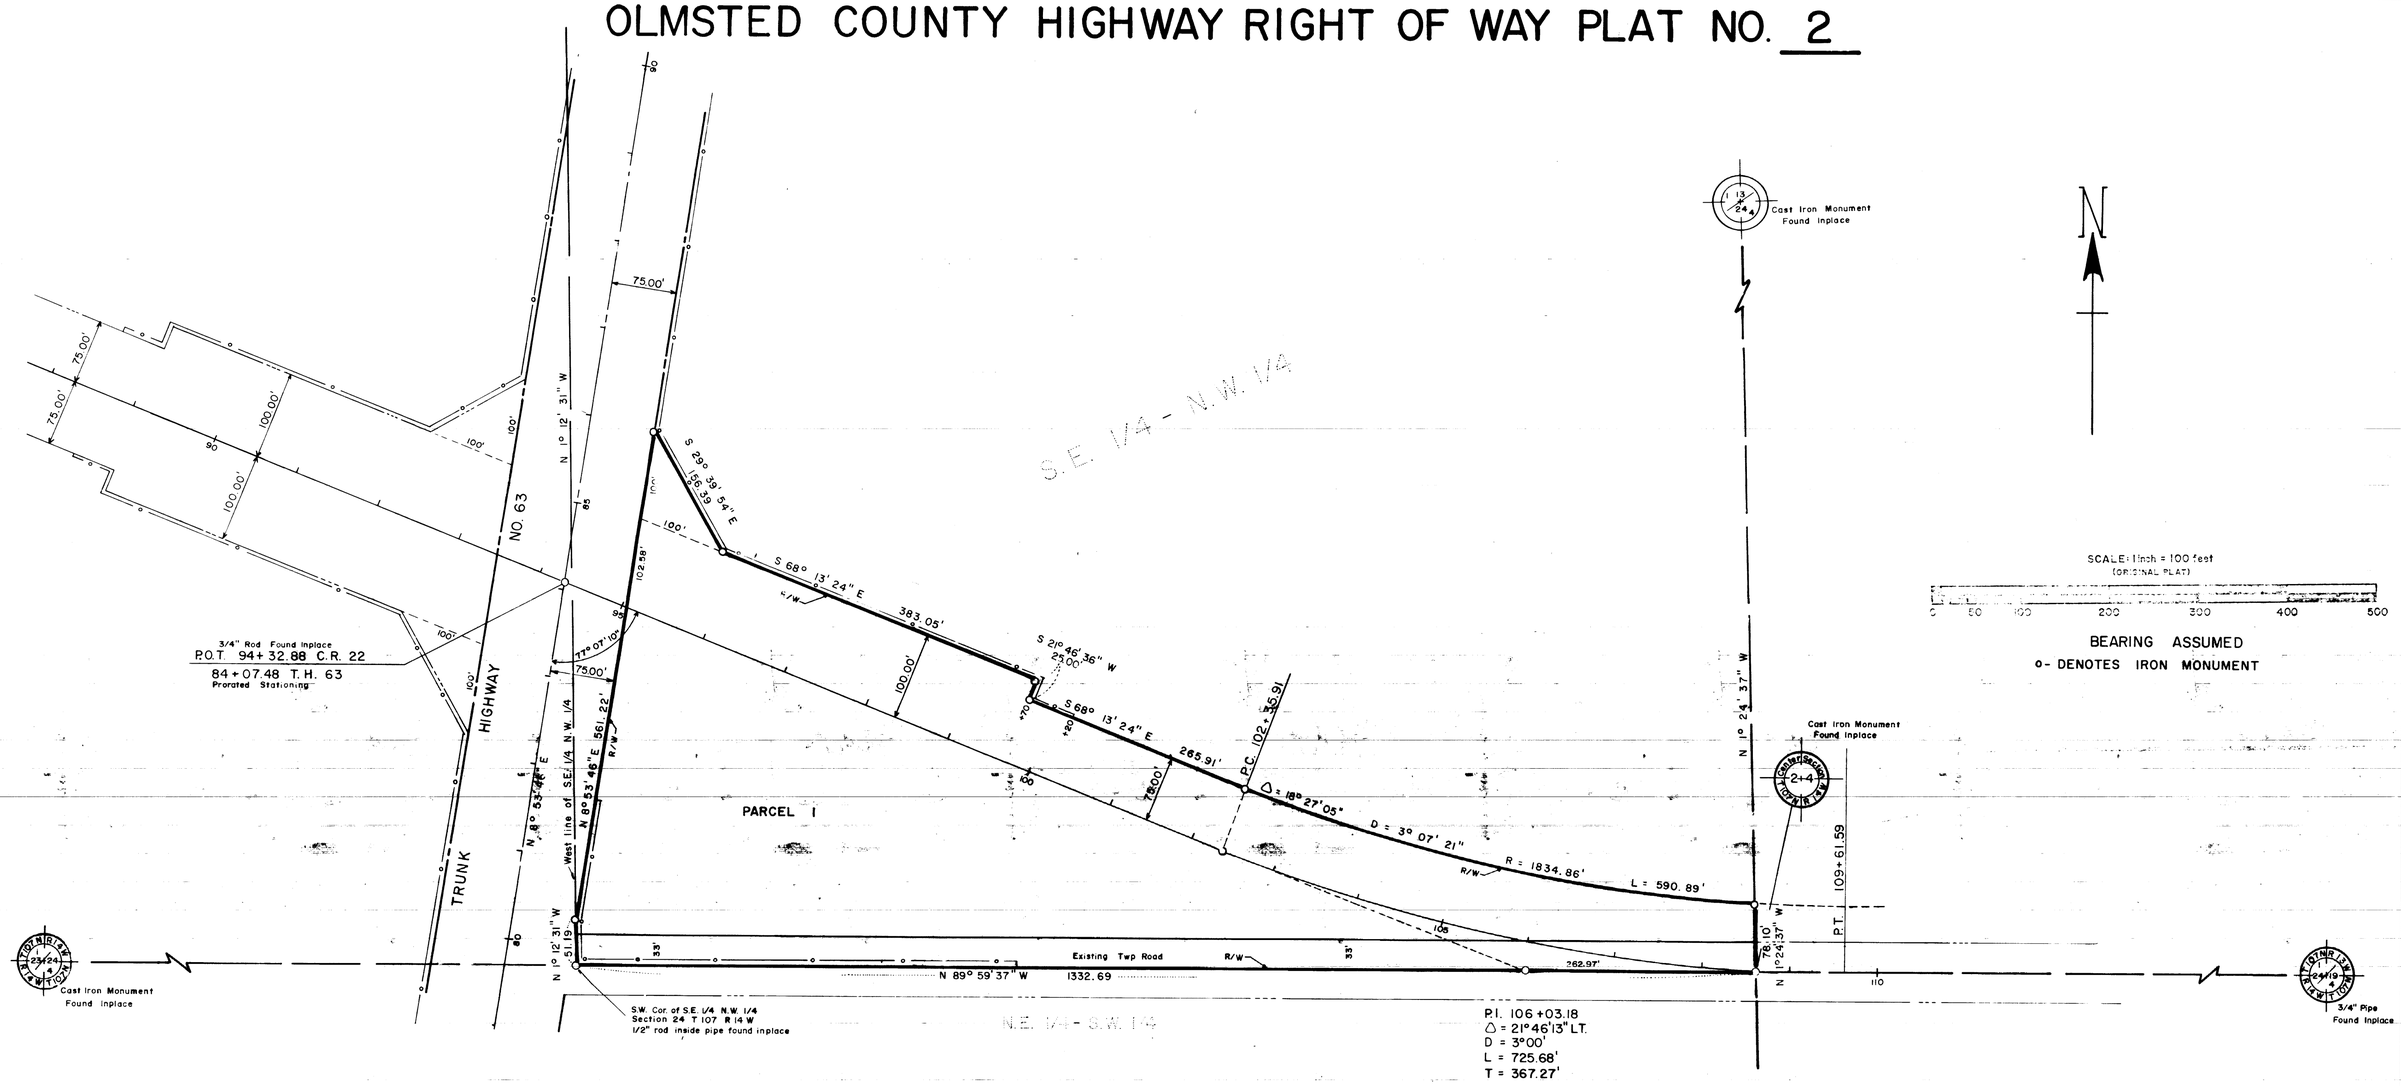

RIGHT OF WAY IN SECTION 24 T107N-R14W

PARCEL	OWNER	LOCATION	DEED RECORD BOOK	DEED RECORD PAGE	DORDEN'S CERTIFICATE	NEW R/W	TEMPORARY EASEMENT	ENTIRE TRACT	EASEMENT EXPIRES ON	PERMANENT R/W INTEREST
						ACRES (MORE OR LESS)				
1	FRANCIS G. & GERTRUDE B. SEHL	Pt. of S.E. 1/4 N.W. 1/4			NO. 8226 VOL. 26 p. 296	6.89		35.73		

BOARD OF COUNTY COMMISSIONERS CERTIFICATION OF PLAT:

THIS PLAT WAS APPROVED AND ACCEPTED BY THE BOARD OF COUNTY COMMISSIONERS OF THE COUNTY OF OLMSTED, STATE OF MINNESOTA, AT A REGULAR MEETING HELD THIS ____ DAY OF _____ 19__ A.D.

_____
CHAIRMAN

Document No. 22977
FILED FOR RECORD THIS 25th DAY OF September 1974 A.D., AT 10½ O'CLOCK A.M. IN BOOK _____ OF PLATS. IN PAGE _____.

_____
REGISTER OF DEEDS REGISTRAR OF TITLES
_____ Deputy

CONVENTIONAL SYMBOLS

- Section Line
- Quarter Line
- Sixteenth Line
- Property Line
- R/W Boundary
- Old Road R/W Line
- Railroad R/W Line
- Old T.H. R/W Line
- Excess Taking
- R/W Parcel No.
- Cast Iron R/W Monument
- R/W Boundary Corner
- Access Control
- Access Opening
- Temporary Easement
- Building Removal Easement

DISTANCES SHOWN TO FEET (66', 80', ETC.) ARE EXACT EXTRINSIC VALUES.

THE COUNTY BOARD OF COMMISSIONERS HAS DESIGNATED THE DEFINITE LOCATION OF COUNTY HIGHWAY NO. 22 LOCATED IN THE S.E. 1/4 N.W. 1/4, SEC. 24, TOWNSHIP 107 NORTH, RANGE 14 WEST.

As shown on this plat prepared by the County of Olmsted, Department Of Highways, is hereby certified to be the official plat of that portion of said County Highway No. 22 within section(s) 24 pursuant to the Laws of the State of the Minnesota.

Certified by _____ Registration No. 8284 Date _____
OLMSTED COUNTY HIGHWAY ENGINEER

I hereby certify that this is a true and correct representation of a survey of the boundaries as shown and that said survey was made under my direct supervision; that all distances are correctly shown in feet and decimals of a foot; that the monuments for the guidance of future surveys will be correctly placed in the ground as shown after completion of construction; and that there are no wet lands or public highways to be designated on said plat other than shown.

Roger W. Brand Registration No. 8952 Date Mar. 25, 1974
OLMSTED COUNTY SURVEYOR