
OLMSTED COUNTY HIGHWAY RIGHT OF WAY PLAT NO. 4

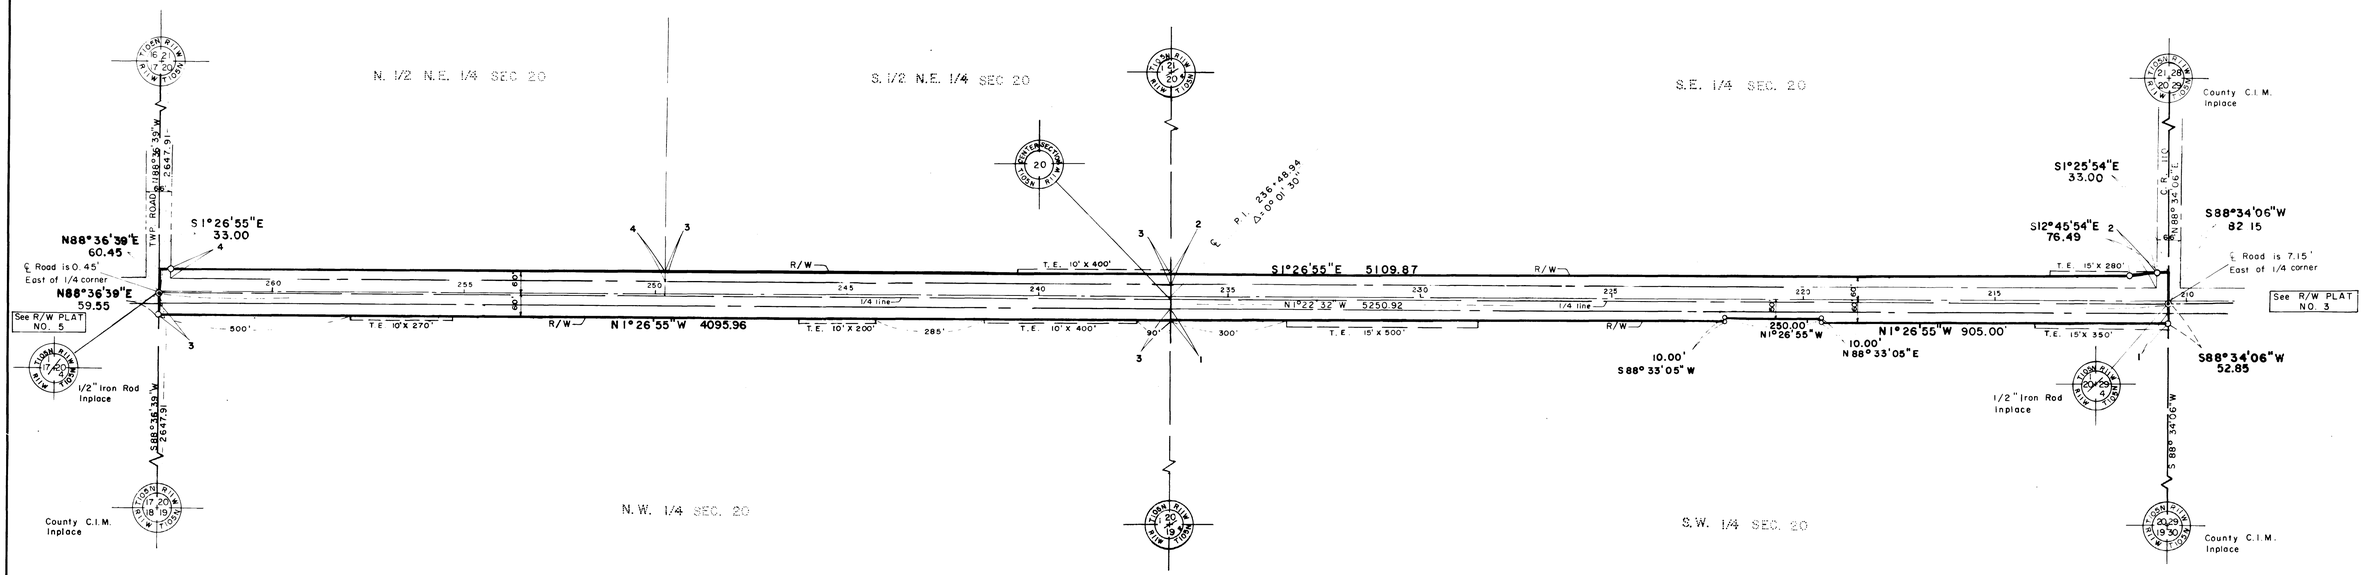

RIGHT OF WAY IN SECTION 20 T. 105 N., R. 11 W.
RIGHT OF WAY IN SECTION 0 T. 0 N., R. 0 W.

PARCEL	OWNER	LOCATION	ENTIRE TRACT	OTHER ROADS IN NEW R/W	NEW R/W ACRES	TEMPORARY EASEMENT ACRES	TEMPORARY EASEMENT EXPIRES ON	R/W INTEREST
1.	Max E. & Mable Ward	S.E. Section 20, 105-11	160.	1.65	1.55	0.29	Completion of Contract #55-610-05	Easement
2.	Mary M. & Donahan William P. Donahan	S.E. Section 20, 105-11	160.00	2.73	1.61	0.08	Completion of Contract #55-610-08	Easement
3.	Blanche L. & Grey Lawrence & Betty Riess (Contract buyers)	N.E. and S.E. N.E. Section 20, 105-11	24[illegible].00	2.[illegible]	2.46	0.29	Completion of Contract #55-610-08	Easement
4.	Jerry M. & Nancy J. Richter	N.E. N.W. Section 20, 105-11	80.00	1.06	0.80	0.00	Completion of Contract #55-610-08	Easement

406552

FILED FOR RECORD THIS 29 DAY OF Sept 19 78 A.D., AT 3½ O'CLOCK P M. IN BOOK OF PLATS, IN PAGE

LOIS FINSTUEN
COUNTY RECORDER
REGISTER OF DEEDS Darlene M. Rake Deputy

CONVENTIONAL SYMBOLS

Section Line	Temporary Easement T.E.
Quarter Line	Building Removal Easement B.R.E.
Sixteenth Line	R/W Parcel Number 3 / 5A
Property Line	Access Control o o
R/W Boundary R/W	Access Opening o open o
Existing C.H.D. R/W Line	R/W Monument ○
Other Road R/W's	Concrete or Stone Monument □
Railroad R/W's	Other Iron Monuments ◉
Private Easement	

DISTANCES SHOWN TO FEET (60, 80 ETC.) ARE EXACT EXTRINSIC VALUES.

BEARINGS ARE MINNESOTA STATE PLANE GRID BEARINGS.

SCALE: 1 inch = 200 Feet
(ORIGINAL PLAT)

0 100 200 400 600 800 1000

THE COUNTY BOARD OF COMMISSIONERS HAS DESIGNATED THE DEFINITE LOCATION OF COUNTY HIGHWAY NO. 10 LOCATED IN SECTION 20, TOWNSHIP 105 NORTH, RANGE 11 WEST.

As shown on this plat prepared by the County of Olmsted, Department of Public Works, is hereby certified to be the official plat of that portion of County Highway No. 10 within Section 20, T.105 N., R.11 W., pursuant of the laws of the State of Minnesota.

Certified by J.K. Nelson Registration No. 10219 Date 9/26/78
OLMSTED COUNTY PUBLIC WORKS DIRECTOR

BOARD OF COUNTY COMMISSIONERS CERTIFICATION OF PLAT:

THIS PLAT WAS APPROVED AND ACCEPTED BY THE BOARD OF COUNTY COMMISSIONERS OF THE COUNTY OF OLMSTED, STATE OF MINNESOTA, AT A REGULAR MEETING HELD THIS 26th DAY OF September 19 78 A.D.

Gerald Tinglum
CHAIRMAN

I hereby certify that this is a true and correct representation of a survey of the boundaries as shown and that said survey was made under my direct supervision; that all distances are correctly shown in feet and decimals of a foot; that the monuments for the guidance of future surveys will be correctly placed in the ground as shown after completion of construction; and that there are no wet lands or public highways to be designated on said plat other than shown.

Roger W. Brand Registration No. 8952 Date Sept. 26, 1978
OLMSTED COUNTY SURVEYOR