
OLMSTED COUNTY HIGHWAY RIGHT OF WAY PLAT NO. 6

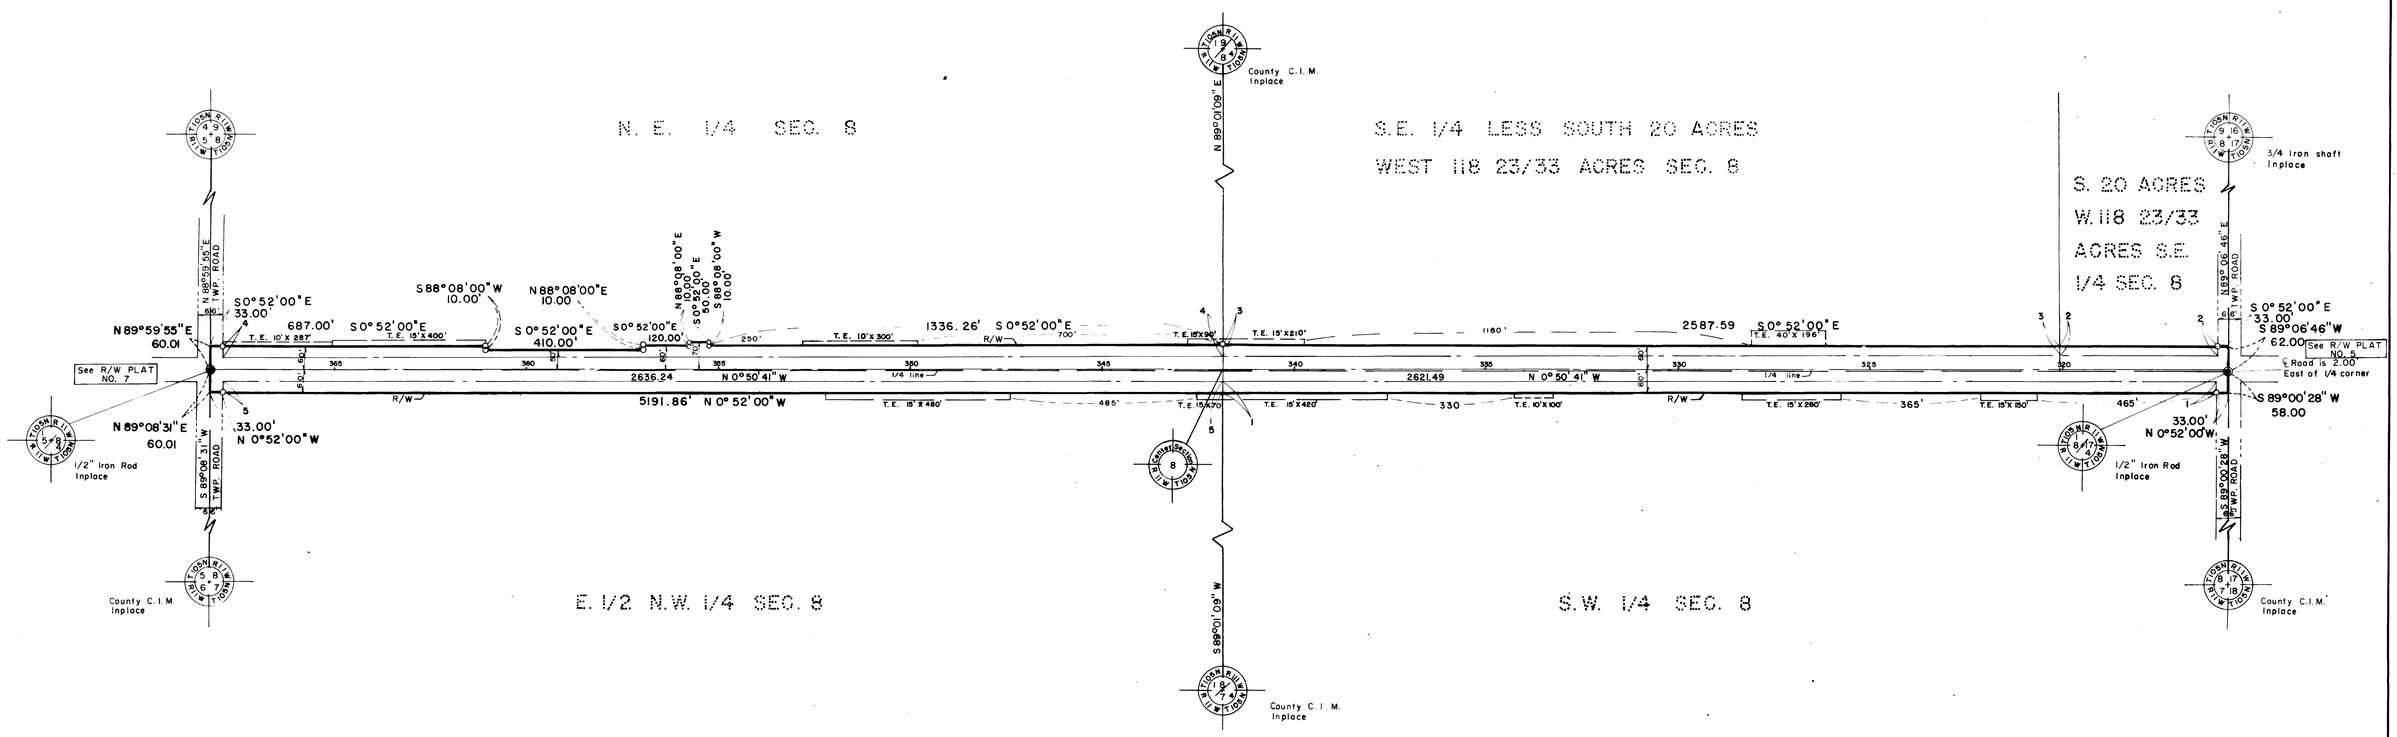

RIGHT OF WAY IN SECTION 8 T. 105 N., R. 11 W. RIGHT OF WAY IN SECTION T. N., R. W.								
PARCEL	OWNER	LOCATION	ENTIRE TRACT (acres)	OTHER ROADS IN "B" R/W	NEW HWY. R/W	TEMPORARY EASEMENT ACRES	TEMPORARY EASEMENT EXPIRES ON	R/W INTEREST
1.	Gerald M. & Shirley A. Clemens	S.W. Section 8,105-11	160.00	1.82	1.80	0.31	Completion of Contract #55-610-08	Easement
2.	Herman Buikman	S. 8 a. of the W. 118 23/33 of S.E. Section 8, 105-11	20.00	0.24	0.26	0.00	Completion of Contract #55-610-08	Easement
3.	Delores Junge	S.E. Less S. 20 A. of the W. 118 23/33 of S.E. Section 8, 105-11	14 .00	1.74	1.35	0.25	Completion of Contract #55-610-08	Easement
4.	Alice Floetz	N.E. Section 8, 105-11	160.00	2.03	1.53	0.20	Completion of Contract #55-610-08	Easement
5.	David E. Olson William McDaniel (Contract Buyer)	S.E. N.W. Section 8, 105-11	40.00	1.97	1.61	0.19	Completion of Contract #55-610-08	Easement

406554

FILED FOR RECORD THIS 29 DAY OF Sept. 1978 A.D., AT 3 O'CLOCK P M. IN BOOK ____ OF PLATS. IN PAGE ____

LOIS FINSTUEN
REGISTER OF DEEDS Carol M. Bahe, Deputy

CONVENTIONAL SYMBOLS

Section Line	Temporary Easement T.E.
Quarter Line	Building Removal Easement B.R.E.
Sixteenth Line	R/W Parcel Number 3
Property Line	Access Control
R/W Boundary R/W	Access Opening open
Existing C.H.D. R/W Line	R/W Monument
Other Road R/W's	Concrete or Stone Monument
Railroad R/W's	Other Iron Monuments
Private Easement	

DISTANCES SHOWN TO FEET (60, 80 ETC.) ARE EXACT EXTRINSIC VALUES.

BEARINGS ARE MINNESOTA STATE PLANE GRID BEARINGS.

SCALE: 1 inch = 200 Feet
(ORIGINAL PLAT)

0 100 200 400 600 800 1000

THE COUNTY BOARD OF COMMISSIONERS HAS DESIGNATED THE DEFINITE LOCATION OF COUNTY HIGHWAY NO. 10 LOCATED IN SECTION 8, TOWNSHIP 105 NORTH, RANGE 11 WEST.

As shown on this plat prepared by the County of Olmsted, Department of Public Works, is hereby certified to be the official plat of that portion of County Highway No. 10 within Section 8, T.105 N., R.11 W., pursuant of the laws of the State of Minnesota.

Certified by A K Olson Registration No. 10219 Date 9/26/78
OLMSTED COUNTY PUBLIC WORKS DIRECTOR

BOARD OF COUNTY COMMISSIONERS CERTIFICATION OF PLAT:

THIS PLAT WAS APPROVED AND ACCEPTED BY THE BOARD OF COUNTY COMMISSIONERS OF THE COUNTY OF OLMSTED, STATE OF MINNESOTA, AT A REGULAR MEETING HELD THIS 26th DAY OF September 1978 A.D.

Gerald Tidemann
CHAIRMAN

I hereby certify that this is a true and correct representation of a survey of the boundaries as shown and that said survey was made under my direct supervision; that all distances are correctly shown in feet and decimals of a foot; that the monuments for the guidance of future surveys will be correctly placed in the ground as shown after completion of construction; and that there are no wet lands or public highways to be designated on said plat other than shown.

Roger W. Brand Registration No. 8952 Date Sept. 26, 1978
OLMSTED COUNTY SURVEYOR