
OLMSTED COUNTY HIGHWAY RIGHT OF WAY PLAT NO. 9

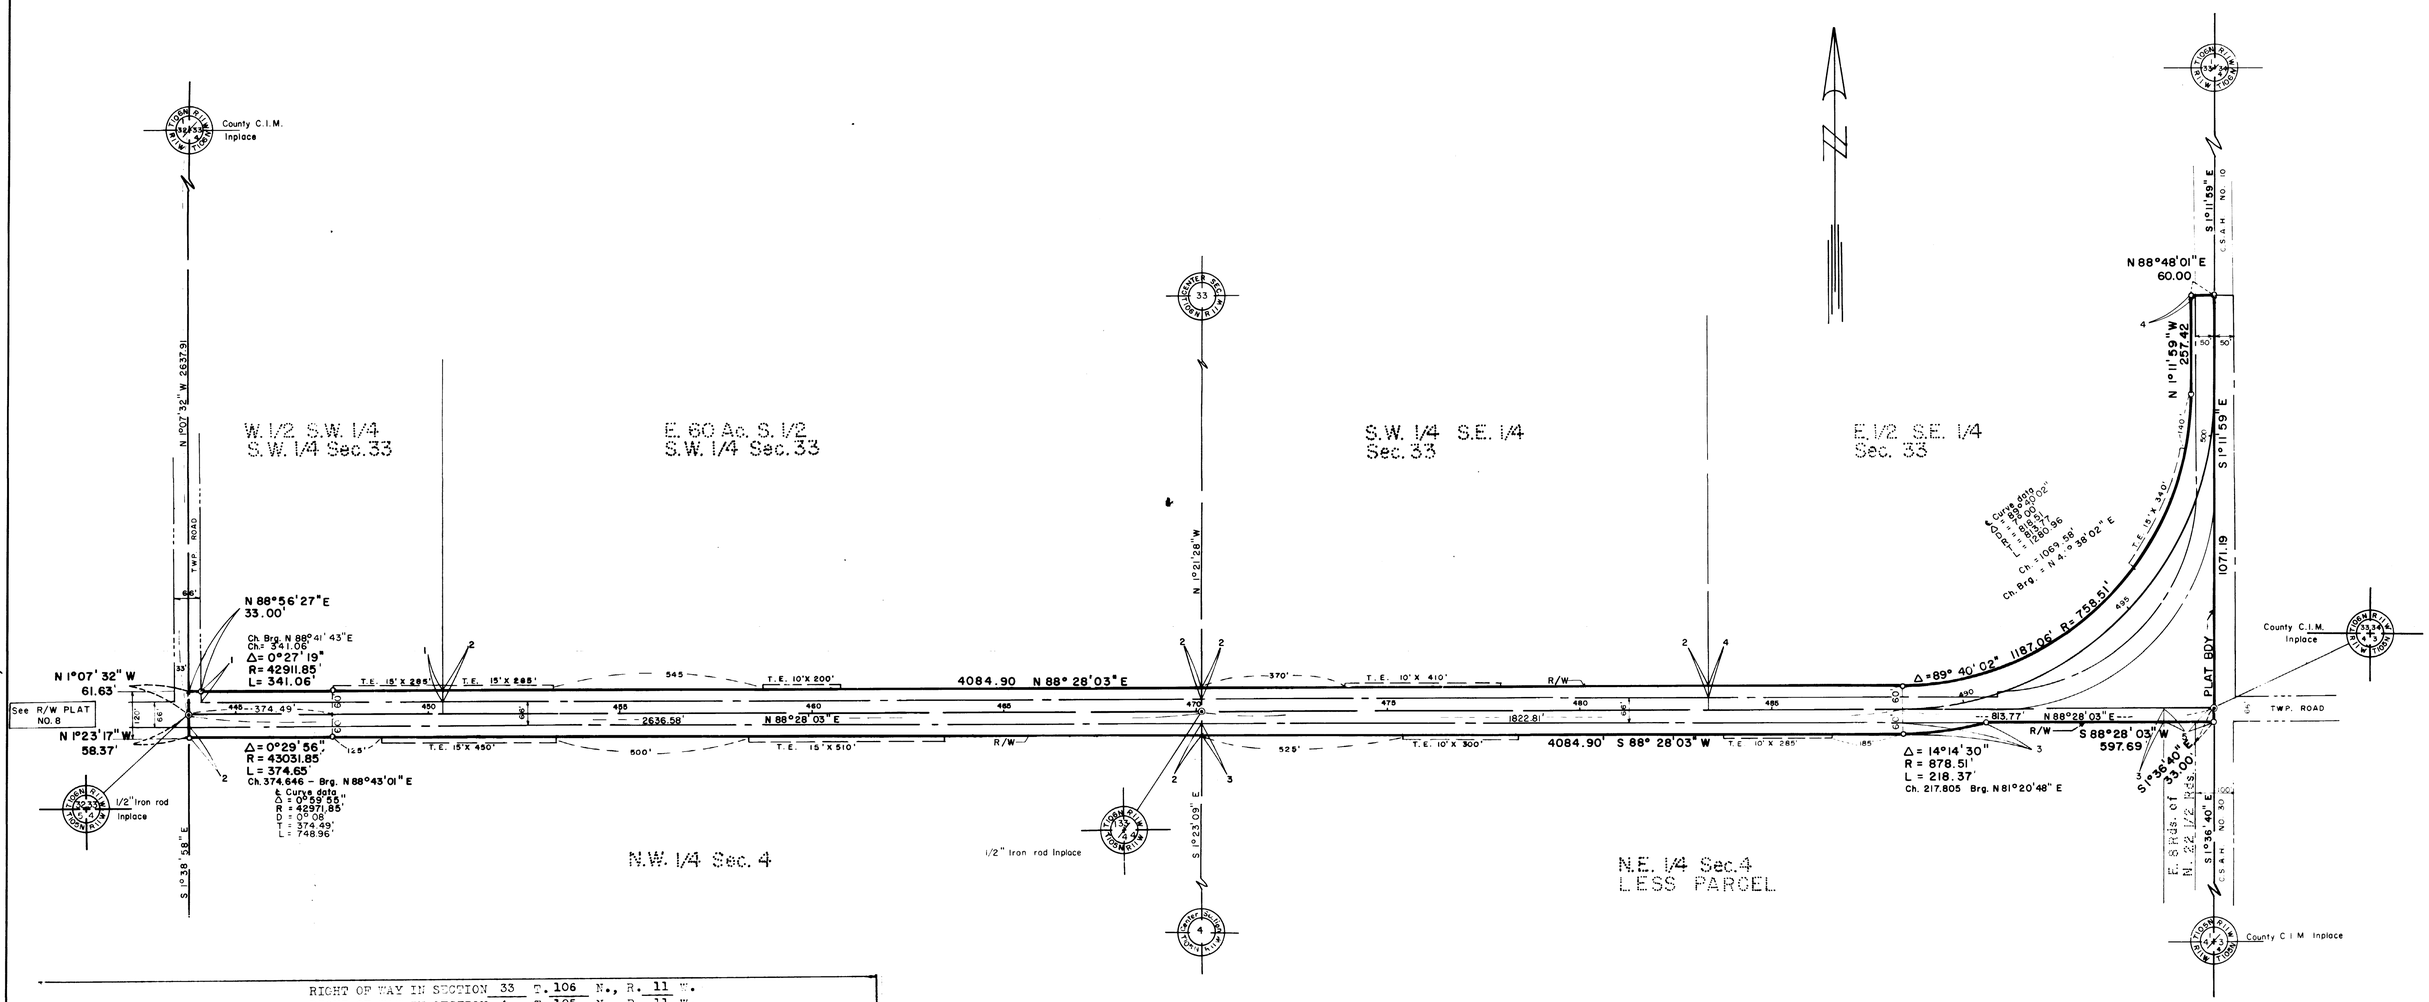

RIGHT OF WAY IN SECTION 33 T. 106 N., R. 11 W.
RIGHT OF WAY IN SECTION 4 T. 105 N., R. 11 W.

PARCEL	OWNER	LOCATION	ENTIRE TRACT	OTHER ROADS IN NEW R/W	NEW PERM. R/W	TEMPORARY EASEMENT ACRES	TEMPORARY EASEMENT EXPIRES ON	R/W INTEREST
1.	Emma L. Ebert C. A. Carpenter (contract buyer)	W.½ S.W.¼ S.W.¼ Section 33 106-11	20.0	0.52	0.39	0.10	Completion of Contract #55-610-08	Easement
2.	C.A. Carpenter	S.W.¼ S.E.¼ & W. 60 a. S.½ S.W.¼ Section 33 106-11 also N.W.¼ Section 4 105-11	259.13	4.49	3.67	0.57	Completion of Contract #55-610-08	Easement
3.	John A. & Elizabeth Ferrier	N.E.¼ Section 4 105-11 Less parcels	185.24	1.90	1.20	0.13	Completion of Contract #55-610-08	Easement
4.	Floyd L. & Alberta S. Anderson	E.½ S.E.¼ Section 33 106-11	80.00	3.29	2.28	0.12	Completion of Contract #55-610-08	Easement
5.	Elmira Hole Church	Parcel in N.E.¼ Section 4 105-11	1.12	0.10	0.00	0.00	Completion of Contract #55-610-08	Easement

406557

FILED FOR RECORD THIS 29 DAY OF Sept. 1978 A.D., AT 3:12 O'CLOCK P M. IN BOOK _____ OF PLATS. IN PAGE _____

LOIS FINSTUEN
COUNTY RECORDER Pauline M. Bahe Deputy
REGISTER OF DEEDS

CONVENTIONAL SYMBOLS

Section Line
Quarter Line
Sixteenth Line
Property Line
R/W Boundary
Existing C.H.D. R/W Line
Other Road R/W's
Railroad R/W's
Private Easement

Temporary Easement T.E.
Building Removal Easement B.R.E.
R/W Parcel Number 3
Access Control
Access Opening open
R/W Monument
Concrete or Stone Monument
Other Iron Monuments

DISTANCES SHOWN TO FEET (60, 80 ETC.) ARE EXACT EXTRINSIC VALUES.

BEARINGS ARE MINNESOTA STATE PLANE GRID BEARINGS.

SCALE: 1 inch = 200 Feet
(ORIGINAL PLAT)

0 100 200 400 600 800 1000

THE COUNTY BOARD OF COMMISSIONERS HAS DESIGNATED THE DEFINITE LOCATION OF COUNTY HIGHWAY NO. 10 LOCATED IN THE N.E. 1/4 AND N.W. 1/4 SECTION 4 TOWNSHIP 105 NORTH, RANGE 11 WEST AND THE S.E. 1/4 AND S.W. 1/4 SECTION 33 TOWNSHIP 106 NORTH, RANGE 11 WEST.

As shown on this plat prepared by the County of Olmsted, Department of Public Works, is hereby certified to be the official plat of that portion of County Highway No. 10 within Section 4, T. 105 N., R. 11 W., and within Section 33 T. 106 N., R. 11 W., pursuant of the Laws of the State of Minnesota.

Certified by H K Olson
Olmsted County Public Works Director
Registration No. 10214 Date 9/26/78

BOARD OF COUNTY COMMISSIONERS CERTIFICATION OF PLAT:

THIS PLAT WAS APPROVED AND ACCEPTED BY THE BOARD OF COUNTY COMMISSIONERS OF THE COUNTY OF OLMSTED, STATE OF MINNESOTA, AT A REGULAR MEETING HELD THIS 26th DAY OF September 19 78 A.D.

Gerald Finstuen
CHAIRMAN

I hereby certify that this is a true and correct representation of a survey of the boundaries as shown and that said survey was made under my direct supervision; that all distances are correctly shown in feet and decimals of a foot; that the monuments for the guidance of future surveys will be correctly placed in the ground as shown after completion of construction; and that there are no wet lands or public highways to be designated on said plat other than shown.

Roger W. Brand Registration No. 8952 Date Sept. 26, 1978
OLMSTED COUNTY SURVEYOR