
# OLMSTED COUNTY HIGHWAY RIGHT OF WAY PLAT NO. 10

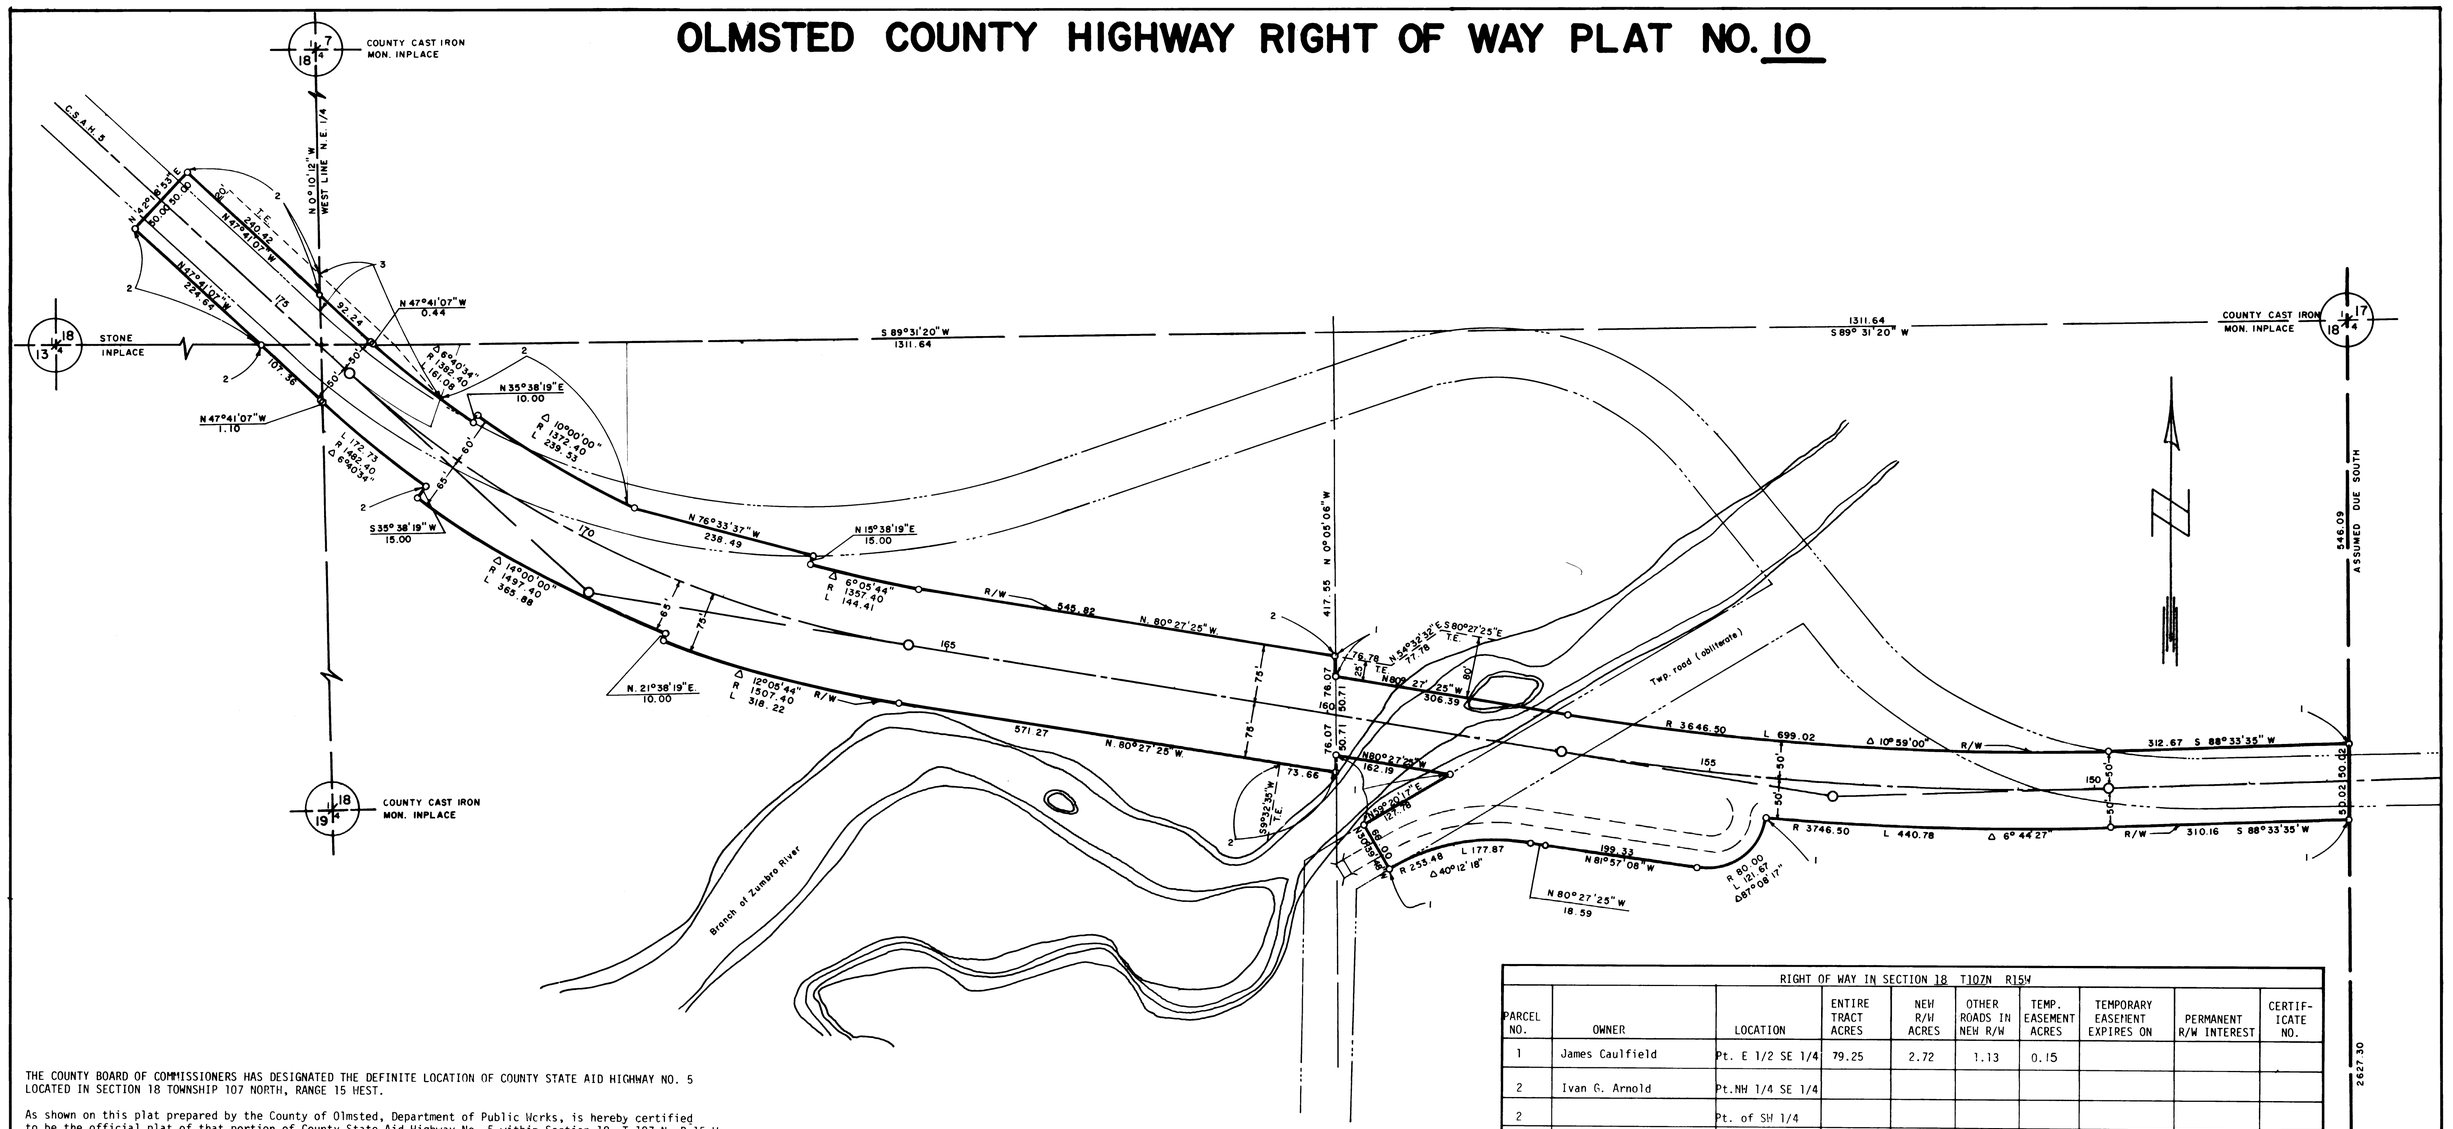


| RIGHT OF WAY IN SECTION 18 T107N R15W | | | | | | | | | |
|---|---|---|---|---|---|---|---|---|---|
| PARCEL NO. | OWNER | LOCATION | ENTIRE TRACT ACRES | NEW R/W ACRES | OTHER ROADS IN NEW R/W | TEMP. EASEMENT ACRES | TEMPORARY EASEMENT EXPIRES ON | PERMANENT R/W INTEREST | CERTIFICATE NO. |
| 1 | James Caulfield | Pt. E 1/2 SE 1/4 | 79.25 | 2.72 | 1.13 | 0.15 | | | |
| 2 | Ivan G. Arnold | Pt.NW 1/4 SE 1/4 | | | | | | | |
| 2 | | Pt. of SW 1/4 | | | | | | | |
| 2 | | Pt. of NW 1/4 | 195.29 | 3.75 | 1.04 | 0.20 | | | |
| 3 | Harold C. Nomann | Pt.SW 1/4 NE 1/4 | | | | | | | |
| 3 | | Pt. of SE 1/4 | 20.27 | 0.06 | 0.16 | 0.08 | | | |
| | | | | | | | | | |

THE COUNTY BOARD OF COMMISSIONERS HAS DESIGNATED THE DEFINITE LOCATION OF COUNTY STATE AID HIGHWAY NO. 5 LOCATED IN SECTION 18 TOWNSHIP 107 NORTH, RANGE 15 WEST.

As shown on this plat prepared by the County of Olmsted, Department of Public Works, is hereby certified to be the official plat of that portion of County State Aid Highway No. 5 within Section 18, T 107 N, R 15 W, pursuant to the laws of the State of Minnesota, 1969.

Certified by J K Dolan OLMSTED COUNTY PUBLIC WORKS DIRECTOR Registration No. 10219 Date 5/25/77

BOARD OF COUNTY COMMISSIONERS CERTIFICATION OF PLAT:

THIS PLAT WAS APPROVED AND ACCEPTED BY THE BOARD OF COUNTY COMMISSIONERS OF THE COUNTY OF OLMSTED, STATE OF MINNESOTA, AT A REGULAR MEETING HELD THIS 6th DAY OF April 19 77 A.D.

Douglas Homeyer CHAIRMAN

I hereby certify that this is a true and correct representation of a survey of the boundaries as shown and that said survey was made under my direct supervision; that all distances are correctly shown in feet and decimals of a foot; that the monuments for the guidance of future surveys will be correctly placed in the ground as shown after completion of construction; and that there are no wet lands or public highways to be designated on said plat other than shown.

Roger W Brand OLMSTED COUNTY SURVEYOR Registration No. 8952 Date May 24, 1977

SCALE: 1 inch = 100 feet (ORIGINAL PLAT)

0 50 100 200 300 400 500

FILED FOR RECORD THIS 2 DAY OF May 1978 A.D., AT 4 O'CLOCK P M. IN BOOK ____ OF PLATS. IN PAGE ____

Lois Jonatzen REGISTER OF DEEDS Darcelle M. Bahe Deputy

CONVENTIONAL SYMBOLS

- Section Line
- Quarter Line
- Sixteenth Line
- Property Line
- R/W Boundary (R/W)
- Existing C.H.D. R/W Line
- Other Road R/W's
- Railroad R/W's
- Private Easement
- Temporary Easement (T.E.)
- Building Removal Easement (B.R.E.)
- R/W Parcel Number (3)
- Access Control
- Access Opening (Open)
- R/W Monument
- Concrete or Stone Monument
- Other Iron Monuments

DISTANCES SHOWN TO FEET (60, 80 ETC.) ARE EXACT EXTRINSIC VALUES.

COUNTY CAST IRON MON. INPLACE

