OLMSTED COUNTY HIGHWAY RIGHT OF WAY PLAT NO. 11

THE COUNTY BOARD OF COMMISSIONERS HAS DESIGNATED THE DEFINITE LOCATION OF CO. S. A. HIGHWAY NO. 25 LOCATED IN SECTION 13 TOWNSHIP 106 NORTH, RANGE 15 WEST AND SECTION 18 TOWNSHIP 106 NORTH, RANGE 14 WEST.

As shown on this plat prepared by the County of Olmsted, Department of Public Works, as hereby certified to be the official plat of that portion of Co. S. A. Highway No. 25 within Section 13, T106 N, R 15 W, and within Section 18, T 106 N, R 14 W, pursuant to the laws of the State of Minnesota, 1969.

Certified by _____ Registration No. _____ Date _____
OLMSTED COUNTY PUBLIC WORKS DIRECTOR

BOARD OF COUNTY COMMISSIONERS CERTIFICATION OF PLAT:

THIS PLAT WAS APPROVED AND ACCEPTED BY THE BOARD OF COUNTY COMMISSIONERS OF THE COUNTY OF OLMSTED, STATE OF MINNESOTA, AT A REGULAR MEETING HELD THIS 18th DAY OF July 19 78 A.D.


_____
CHAIRMAN

I hereby certify that this is a true and correct representation of a survey of the boundaries as shown and that said survey was made under my direct supervision; that all distances are correctly shown in feet and decimals of foot; that the monuments for the guidance of future surveys will be correctly placed in the ground as shown after completion of construction; and that there are no wet lands or public highways to be designated on said plat other than shown.

Roger W. Brand Registration No. 8952 Date July 19, 1978
OLMSTED COUNTY SURVEYOR

RIGHT OF WAY IN SECTION 13 T. 106 N., R. 15 W.
RIGHT OF WAY IN SECTION 18 T. 106 N., R. 14 W.

LABEL	OWNER	LOCATION	ENTIRE TRACT	NEW R/W	TEMPORARY EASEMENT ACRES	TEMPORARY EASEMENT EXPIRES ON	R/W INTEREST
1.	Irene M. Praschick	[illegible] and [illegible] Section 13 106-15	115.77 acres	5.49 acres	0.29 acres	none	Completion of Contract #55-625-12	Easement
2.	Max W. and Florence Donovan	S.E. [illegible] Section 13 106-15	79.76 acres	6.56 acres	6.24 acres	none	Completion of Contract #55-625-12	[illegible] 14 [illegible] Easement
3.	A. Clarence Lutzi	[illegible] Less 2 acre Parcel	58.79 acres	0.65 acres	0.52 acres	none	Completion of Contract #55-625-12	Easement
4.	Lauren and Ornie Lutzi	[illegible] and [illegible] N.E. Section 18 106-14	110.23 acres	1.01 acres	4.48 acres	1.21 acres	Completion of Contact #55-625-12	Easement
5.	Dee L. and Mary J. Nelaran	Parcel in the [illegible] Section 18 106 14	6453 acres	0.16 acres	0.24 acres	none	Completion of Contract #55-625-12	Easement
6.	Chester [illegible] air	Tract "A" Lot 1 [illegible] Airmorae Farms	5.66 acres	none (road dedicated in plat.)	0.65 acres	0.25 acres	Completion of Conract #55-625-12	Easement

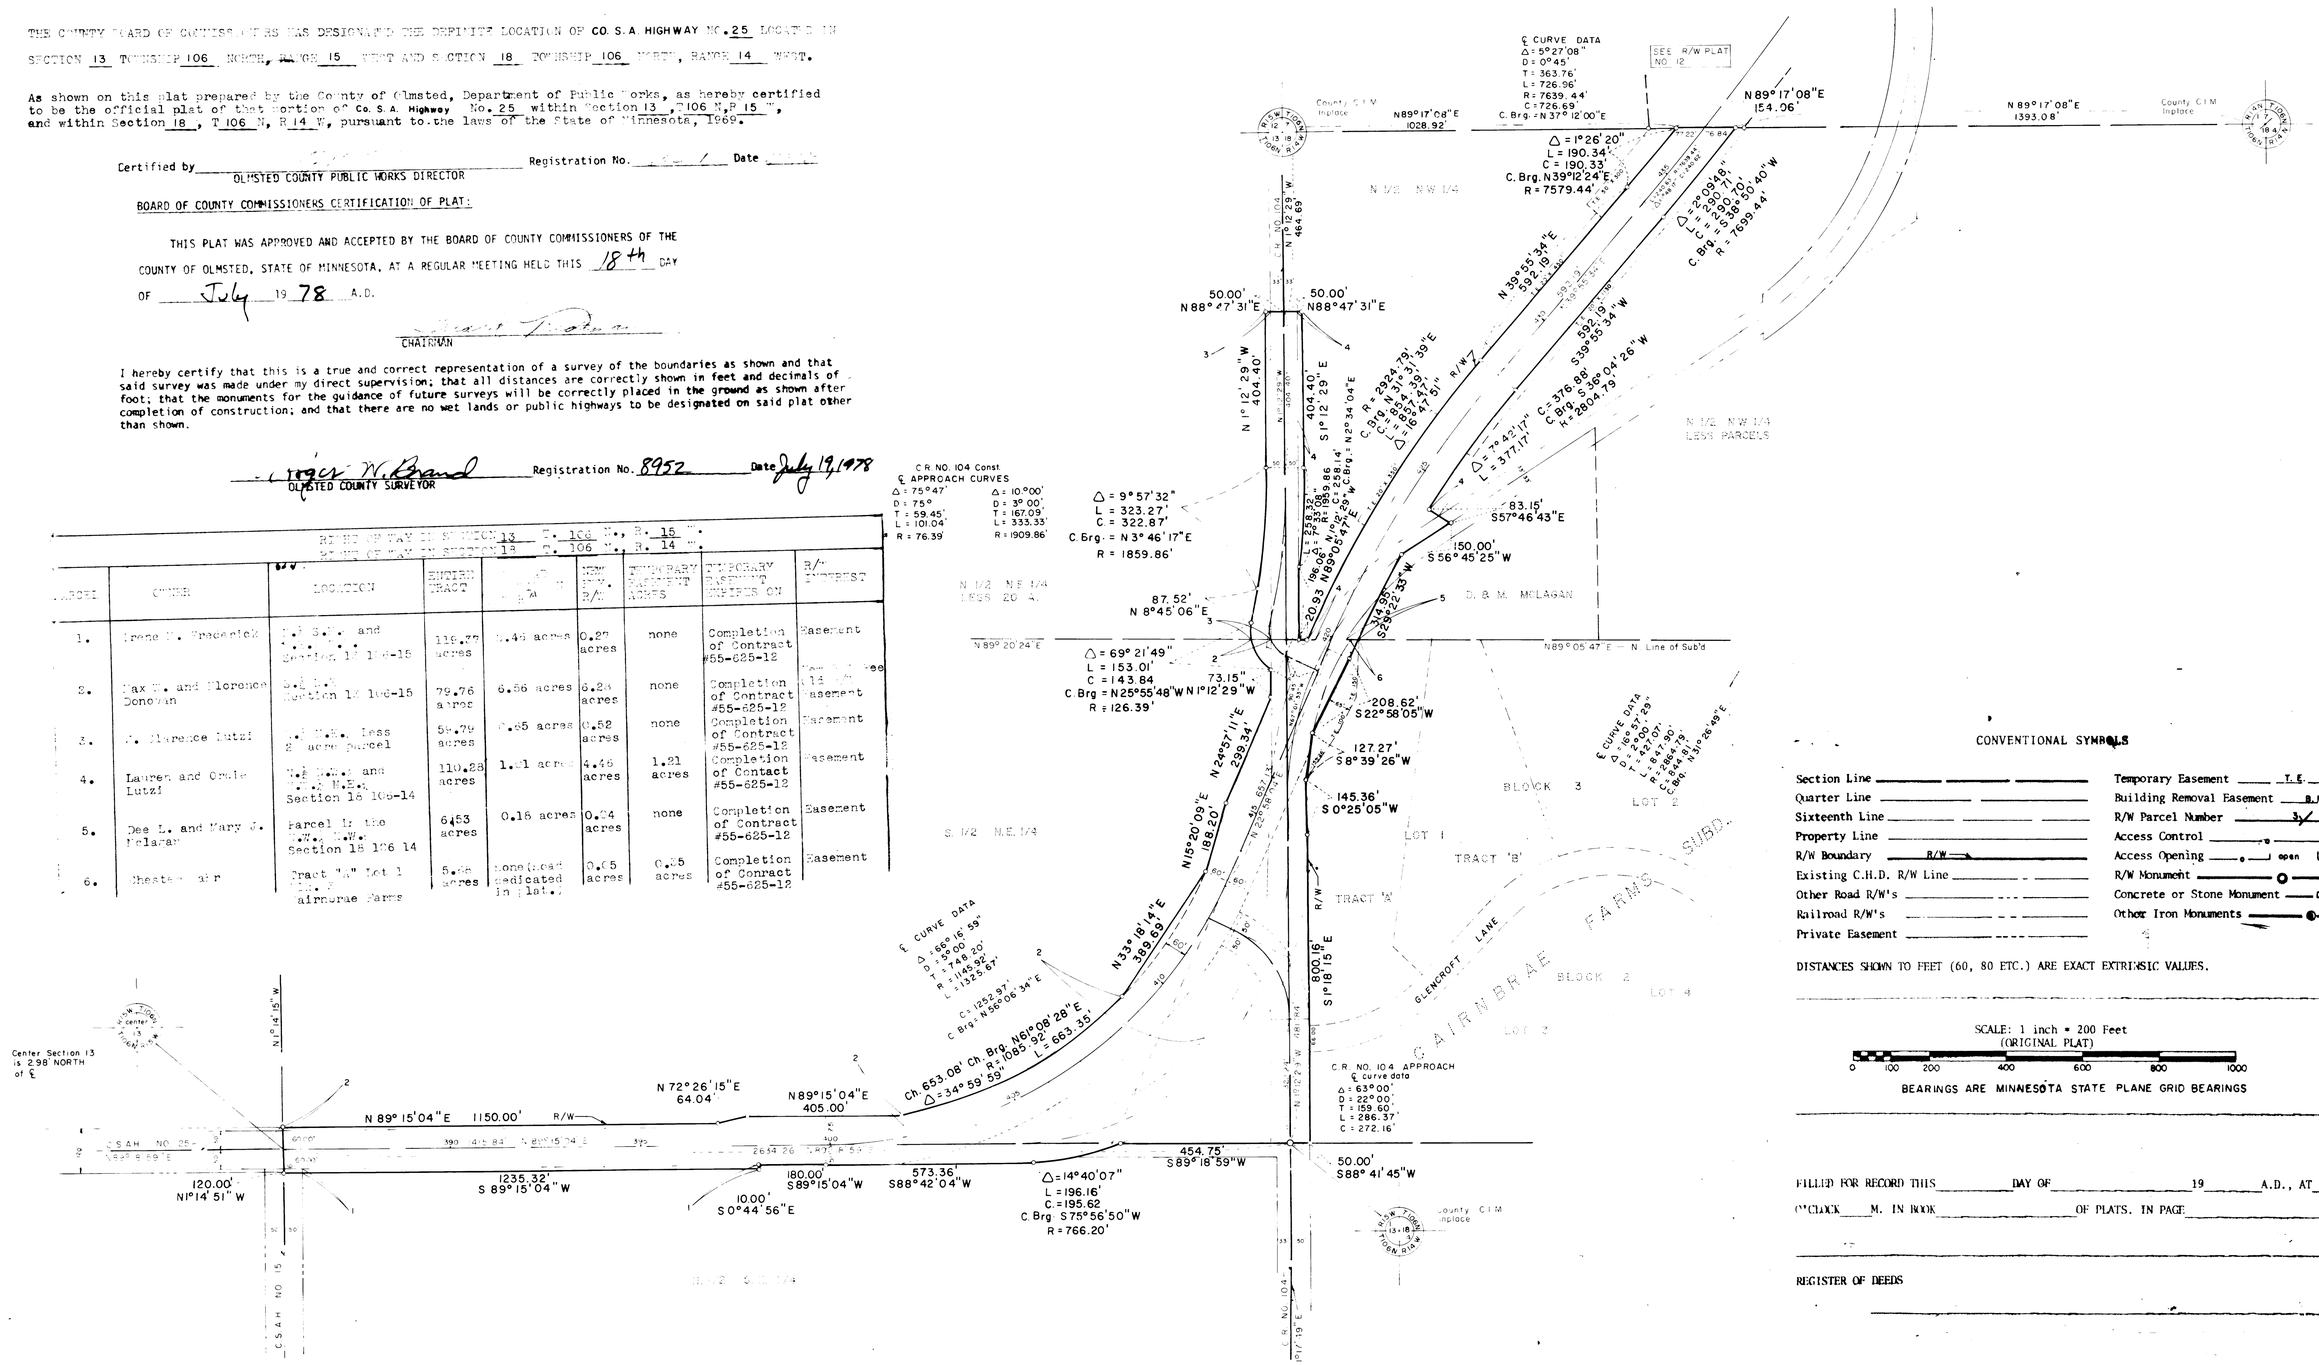

CONVENTIONAL SYMBOLS

Section Line	Temporary Easement T.E.
Quarter Line	Building Removal Easement B.R.E.
Sixteenth Line	R/W Parcel Number 3
Property Line	Access Control
R/W Boundary R/W	Access Opening open
Existing C.H.D. R/W Line	R/W Monument
Other Road R/W's	Concrete or Stone Monument
Railroad R/W's	Other Iron Monuments
Private Easement	

DISTANCES SHOWN TO FEET (60, 80 ETC.) ARE EXACT EXTRINSIC VALUES.

SCALE: 1 inch = 200 Feet
(ORIGINAL PLAT)
0 100 200 400 600 800 1000

BEARINGS ARE MINNESOTA STATE PLANE GRID BEARINGS

FILLED FOR RECORD THIS _____ DAY OF _____ 19 ____ A.D., AT _____ O'CLOCK ____ M. IN BOOK _____ OF PLATS. IN PAGE _____

REGISTER OF DEEDS

_____

12