OLMSTED COUNTY HIGHWAY RIGHT OF WAY PLAT NO. 13

12

CONVENTIONAL SYMBOLS

Section Line	Temporary Easement T.E.
Quarter Line	Building Removal Easement B.R.E.
Sixteenth Line	R/W Parcel Number 3
Property Line	Access Control
R/W Boundary R/W	Access Opening
Existing C.H.D. R/W Line	R/W Monument
Other Road R/W's	Concrete or Stone Monument
Railroad R/W's	Other Iron Monuments
Private Easement	

DISTANCES SHOWN TO FEET (60, 80 ETC.) ARE EXACT EXTRINSIC VALUES.


SCALE: 1 inch = 200 Feet
(ORIGINAL PLAT)

0 100 200 400 600 800 1000

BEARINGS ARE MINNESOTA STATE PLANE GRID BEARINGS

FILLED FOR RECORD THIS _____ DAY OF _____ 19____ A.D., AT _____ O'CLOCK ____ M. IN BOOK _____ OF PLATS. IN PAGE _____

REGISTER OF DEEDS

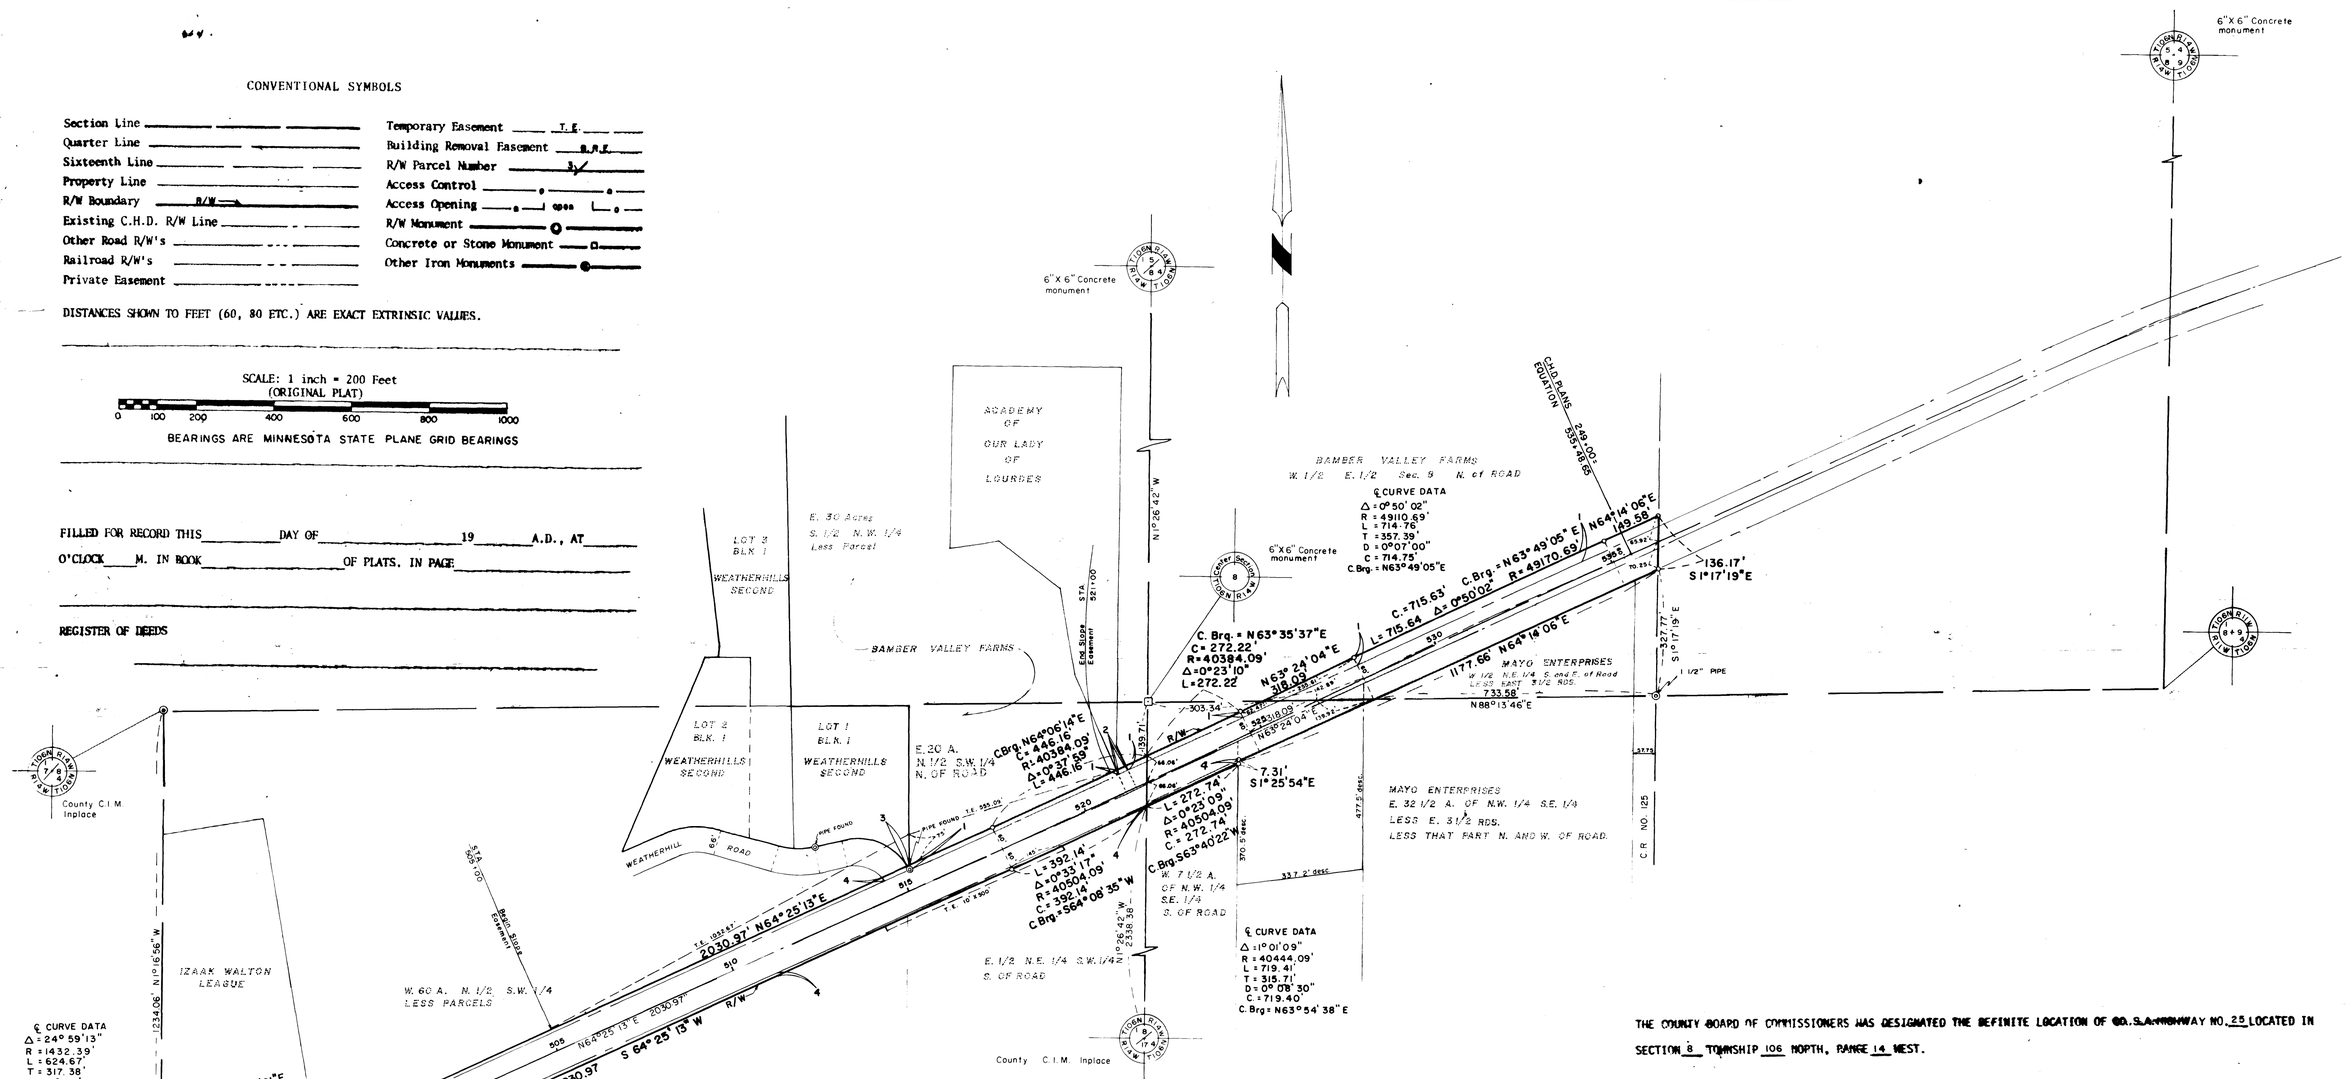

RIGHT OF WAY IN SECTION 8 T. 106 N., R. 14 W.

PARCEL	OWNER	LOCATION	ENTIRE TRACT (acres)	OLD ROAD R/W WITHIN NEW R/W	NEW HWY. R/W	TEMPORARY EASEMENT ACRES	TEMPORARY EASEMENT EXPIRES ON	R/W INTEREST
1.	Bamber Valley Farms	W.½ E.½ Sec. 8 W. of Road and E. 20a. N.½ S.W.¼ Sec. 8 less parcel	81.5ac	2.4 ac.	3.79 acres	0.58 ac	Completion of Contract #55-625-12	Easement
2.	Academy of Our Lady of Lourdes	Parcel in W.½ of Sec. 8 106-14	6.3 ac	0.03 ac.	0.006 acres	none	"	Easement
3.	Brian G. Utely	Lot 1 Blk. 1 Weatherhills 2nd		none	0.0007 acres	0.05 ac	"	Easement
4.	Roger Schmuck	W. 60 ac. N.½ S.W.¼ less parcels and S.½ S.W.¼ less parcels and N.½ N.E.¼ S.W.¼ S. of Road and W. 7½ ac. of N.W.¼ S.E.¼ S. of Road all in Sec. 8 106-14		5.17 ac	0.94 acres	0.68 ac	"	Easement
5.	Izaak Walton League	Parcels in the S.W.¼ Sec. 8 106-14		0.78 ac.	0.14 acres	0.03 ac	"	Easement

THE COUNTY BOARD OF COMMISSIONERS WAS DESIGNATED THE DEFINITE LOCATION OF CO.S.A. HIGHWAY NO. 25 LOCATED IN SECTION 8 TOWNSHIP 106 NORTH, RANGE 14 WEST.

As shown on this plat prepared by the County of Olmsted, Department of Public Works as hereby certified to be the official plat of that portion of Co.S.A. Highway No. 25 within Section 8, T. 106 N., R. 14 W. pursuant to the laws of the State of Minnesota, 1969.

Certified by J K Dolan OLMSTED COUNTY PUBLIC WORKS DIRECTOR Registration No. 16219 Date 7/10/78

BOARD OF COUNTY COMMISSIONERS CERTIFICATION OF PLAT:

THIS PLAT WAS APPROVED AND ACCEPTED BY THE BOARD OF COUNTY COMMISSIONERS OF THE COUNTY OF OLMSTED, STATE OF MINNESOTA, AT A REGULAR MEETING HELD THIS 18th DAY OF July 19 78 A.D.

Gene Friedman CHAIRMAN

I hereby certify that this is a true and correct representation of a survey of the boundaries as shown and that said survey was made under my direct supervision; that all distances are correctly shown in feet and decimals of a foot; that the monuments for the guidance of future surveys will be correctly placed in the ground as shown after completion of construction; and that there are no wet lands or public highways to be designated on said plat other than shown.

Roger W. Brand OLMSTED COUNTY SURVEYOR Registration No. 8952 Date July 19, 1978