OLMSTED COUNTY HIGHWAY RIGHT OF WAY PLAT NO. 14

THE COUNTY BOARD OF COMMISSIONERS HAS DESIGNATED THE DEFINITE LOCATION OF COUNTY STATE AID HIGHWAYS NO. 3 AND NO. 31 SECTIONS 22&23 TWP. 108 NORTH, RANGE 15WEST.

As shown on this plat prepared by the County of Olmsted, Department of Public Works as hereby certified to be the official plat of that portion of County State Aid Highways No. 3 and No. 31 within Sections 22&23, T. 108 N. R 15W, pursuant to the laws of the State of Minnesota, 1969.

Certified by J. K. Dolan OLMSTED COUNTY PUBLIC WORKS DIRECTOR Registration No. 10219 Date 3/2/79


BOARD OF COUNTY COMMISSIONERS CERTIFICATION OF PLAT:

THIS PLAT WAS APPROVED AND ACCEPTED BY THE BOARD OF COUNTY COMMISSIONERS OF THE COUNTY OF OLMSTED, STATE OF MINNESOTA, AT A REGULAR MEETING HELD THIS 6th DAY OF March 1979 A.D.

Carol J. Kamper CHAIRMAN

I hereby certify that this is a true and correct representation of a survey of the boundaries as shown and that said survey was made under my direct supervision; that all distances are correctly shown in feet and decimals of a foot; that the monuments for the guidance of future surveys will be correctly placed in the ground as shown after completion of construction; and that there are no wet lands or public highways to be designated on said plat other than shown.

Roger W. Brand OLMSTED COUNTY SURVEYOR Registration No. 8952 Date Feb. 27, 1979

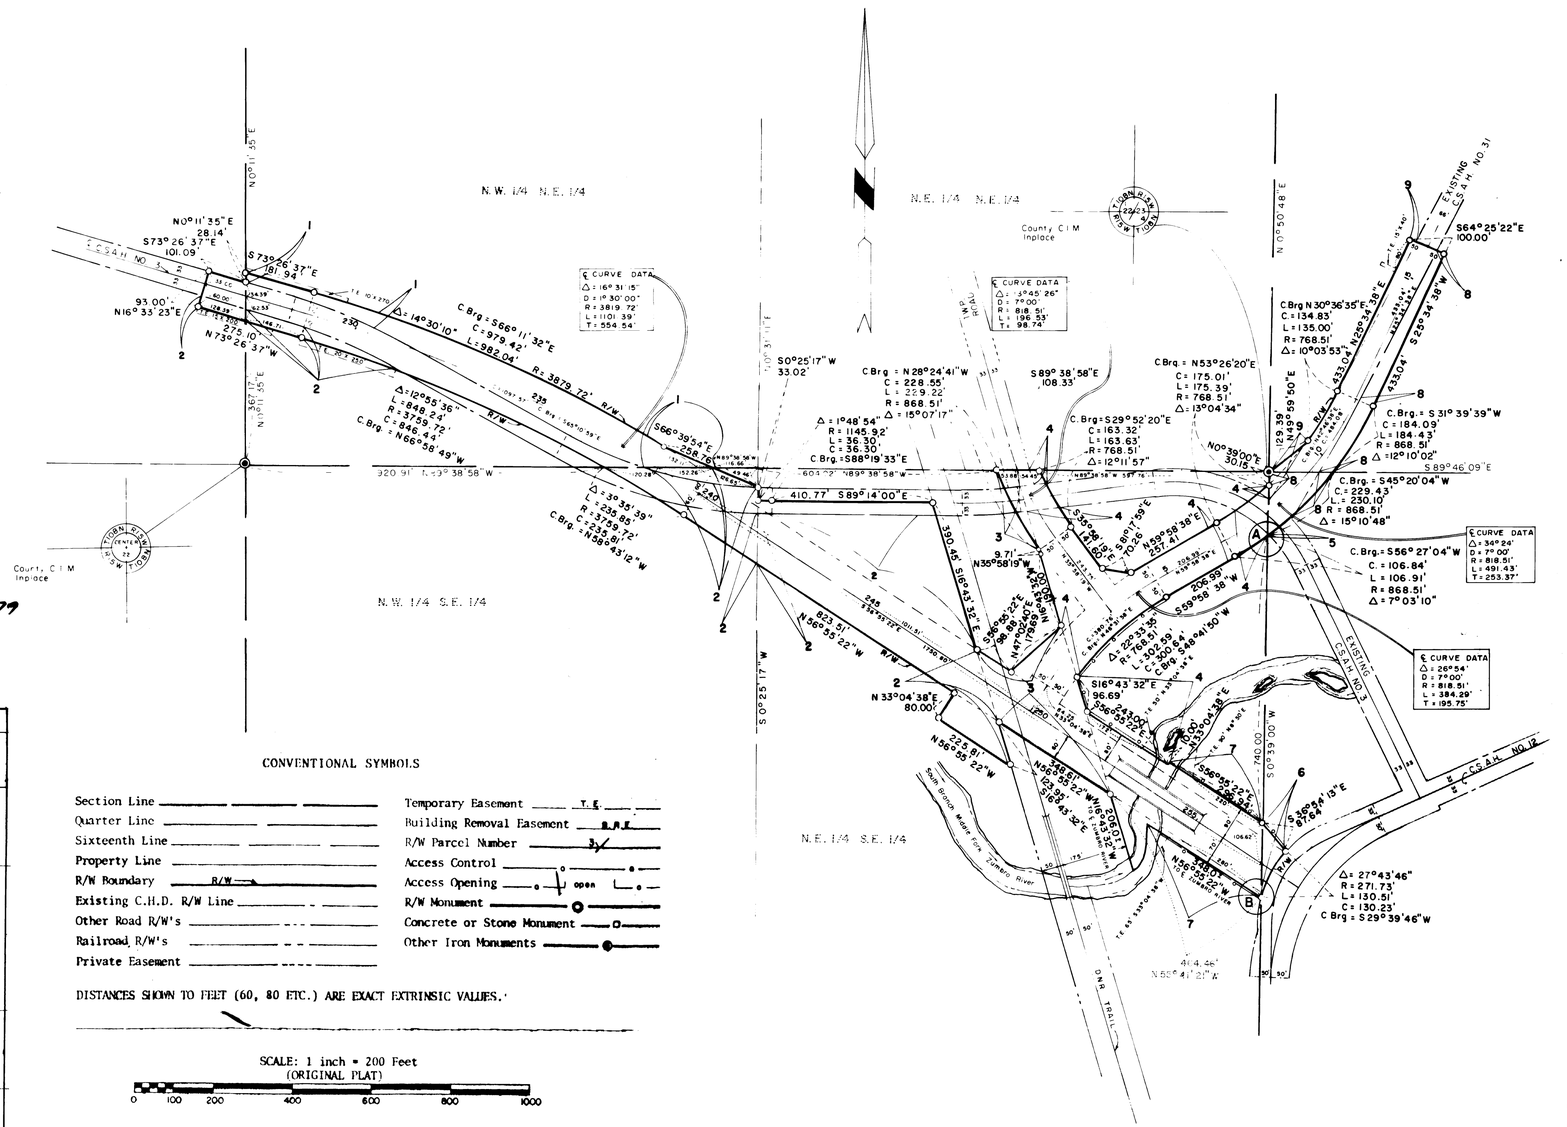

CONVENTIONAL SYMBOLS

Section Line	Temporary Easement T.E.
Quarter Line	Building Removal Easement B.R.E.
Sixteenth Line	R/W Parcel Number 3
Property Line	Access Control
R/W Boundary R/W	Access Opening open
Existing C.H.D. R/W Line	R/W Monument
Other Road R/W's	Concrete or Stone Monument
Railroad R/W's	Other Iron Monuments
Private Easement	

DISTANCES SHOWN TO FEET (60, 80 ETC.) ARE EXACT EXTRINSIC VALUES.

SCALE: 1 inch = 200 Feet
(ORIGINAL PLAT)

0 100 200 400 600 800 1000


Right of Way in Sections 22 and 23 T 108 N., R 15 W.

Parcel No.	Owner	Location	Entire Tract Acres	Existing Road R/W within new R/W.	New HWY. R/W	Temporary Easement Acres	Temporary Easement Expires On.	R/W Interest
1.	Elva Bryan Herman E. Ohm Jr. (contract buyer)	W½ NE¼ Section 22 and part of NW¼ Section 22 lying North of ℄ of existing road.	88.97 Ac.	0.89 Ac.	1.72 Ac	0.06 Ac.	Completion of Contract #55-603-14	Easement
2.	Luverne Wobig Gerald M. Heiling (contract buyer)	N½ SE¼ Sec. 22 lying W of railroad & South of ℄ of existing road. also part of NW¼ Sec. 22 lying south of ℄ of existing road. also that part of W½ NE¼ lying south of the ℄ of existing road.	73.5± Ac.	1.39 Ac.	4.66 Ac	0.18 Ac.	Completion of Contract #55-603-14	Easement
3.	State of Minnesota	Part of NE¼, SE¼ Sec. 22 108-15	6.84 Ac.	0.10 Ac.	1.52 Ac		Completion of Contracts #55-603-14 #55-631-02	Easement
4.	Gerald Lehman	Part of NE¼ SE¼, East of R.R. & North of the River Sec. 22 108-15	11.50 Ac.	0.22 Ac.	2.90 Ac	0.02 Ac.	Completion of Contracts #55-603-14 #55-631-02	Easement
5.	Otto & Elizabeth Baker	Part of NW¼ SW¼ Section 23 108-15	1.4 Ac.	0.02 Ac.	39 sq. ft.		Completion of Contract #55-631-02	Easement
6.	Raymond C. Baker	Part of NW¼ SW¼ Section 23 108-15	3.2 Ac	none	0.09 Ac		Completion of Contract #55-603-14	Easement
7.	Vernon C. Bartholomew	Part of NE¼ SE¼ Section 22 108-15	4.50 Ac	none	1.13 Ac	0.11 Ac.	Completion of Contract #55-603-14	Easement
8.	Connie Bartholomew	Part of W½ Sec. 23 108-15	64.0 Ac.	0.67 Ac	0.55 Ac		Completion of Contract. #55-631-02	Easement
9.	Frank Denny	Part of NW¼ Sec. 23 108-15	7.50 Ac.	0.48 Ac.	0.09 Ac	.01 Ac.	Completion of Contract #55-631-02	Easement


41006

FILED FOR RECORD THIS 13 DAY OF March, 1979, AT 2½ O'CLOCK P M. IN BOOK H-4 OF PLATS, ON PAGE 969.

Lois Gratton
County Recorder, Olmsted County, Minnesota

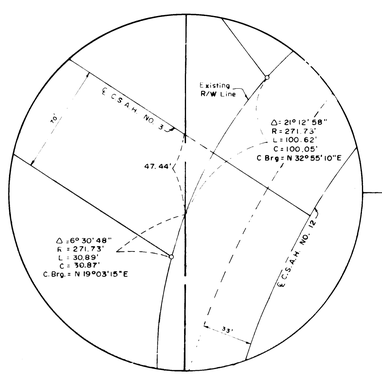

DETAIL "B"
SCALE: 1 inch = 50 feet

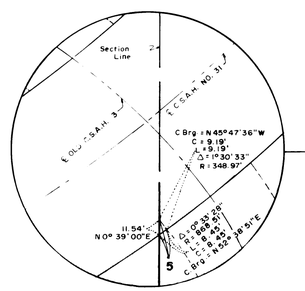

DETAIL "A"
SCALE: 1 inch = 50 feet