
OLMSTED COUNTY HIGHWAY RIGHT OF WAY PLAT NO. 15

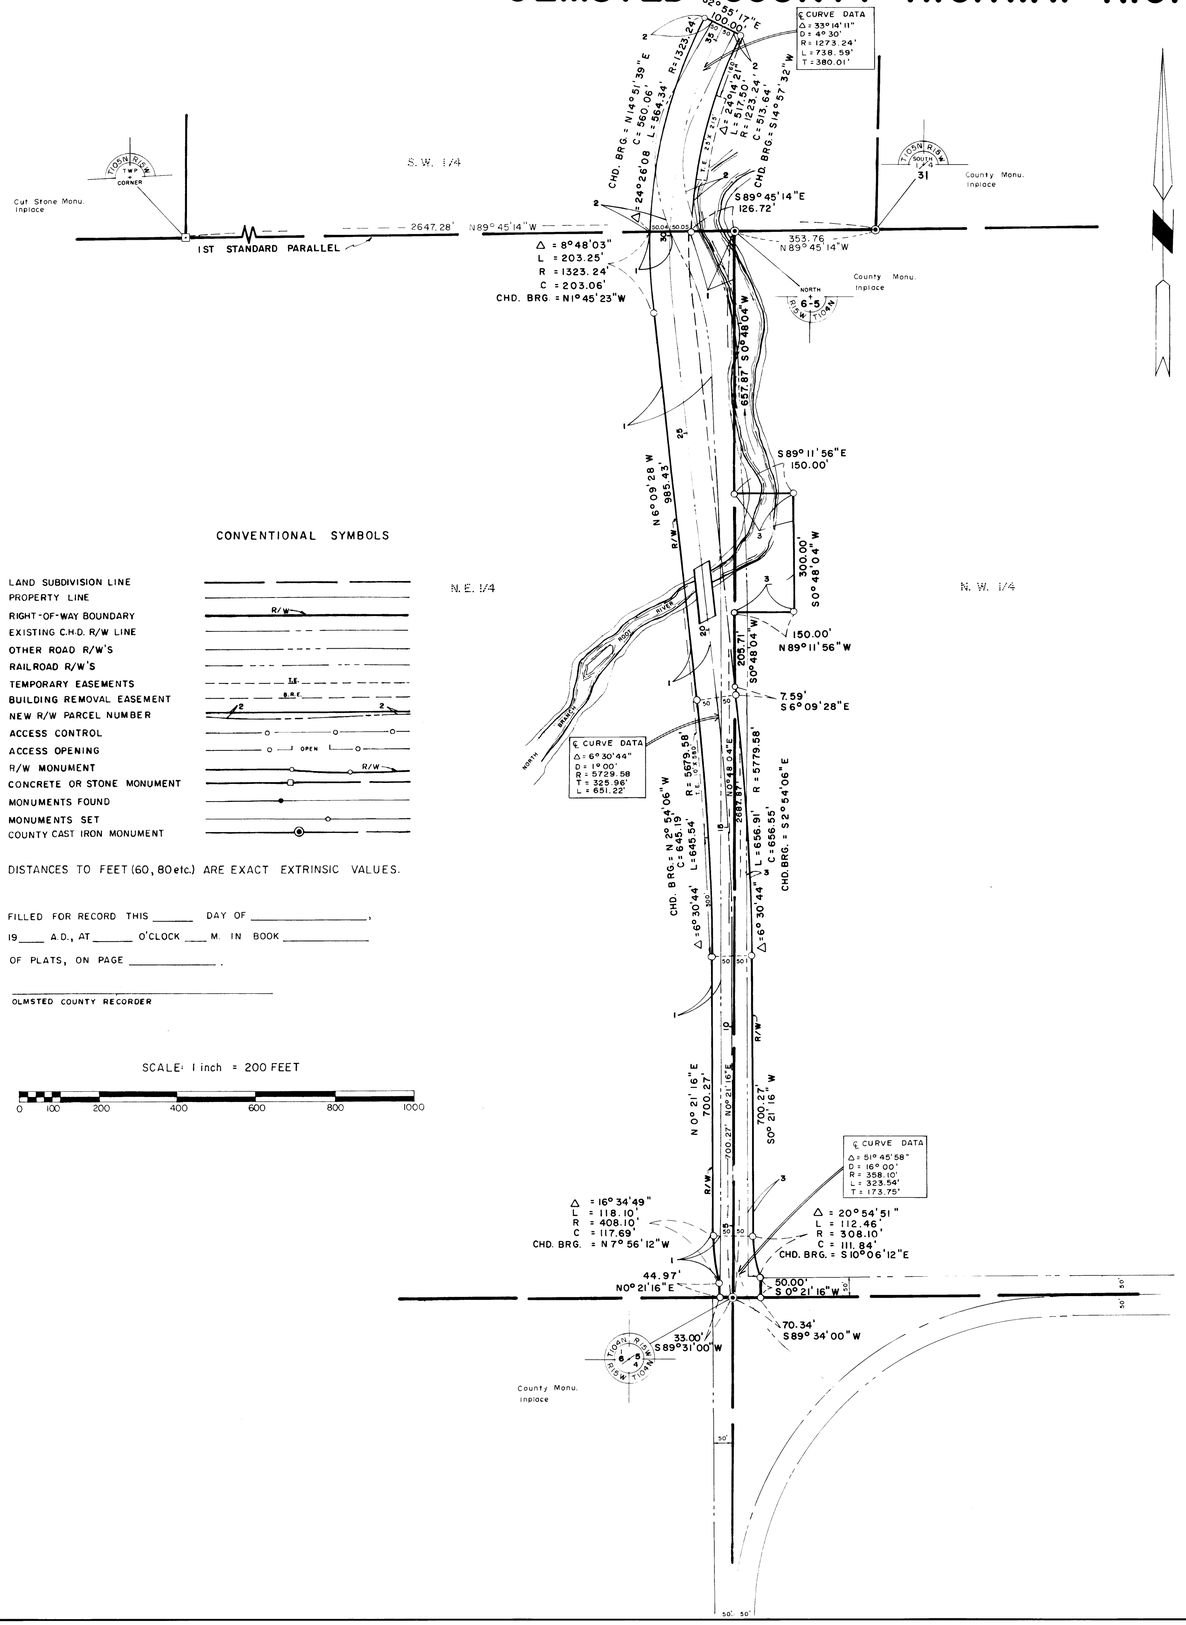

CONVENTIONAL SYMBOLS

- LAND SUBDIVISION LINE
- PROPERTY LINE
- RIGHT-OF-WAY BOUNDARY
- EXISTING C.H.D. R/W LINE
- OTHER ROAD R/W'S
- RAILROAD R/W'S
- TEMPORARY EASEMENTS
- BUILDING REMOVAL EASEMENT
- NEW R/W PARCEL NUMBER
- ACCESS CONTROL
- ACCESS OPENING
- R/W MONUMENT
- CONCRETE OR STONE MONUMENT
- MONUMENTS FOUND
- MONUMENTS SET
- COUNTY CAST IRON MONUMENT

DISTANCES TO FEET (60, 80 etc.) ARE EXACT EXTRINSIC VALUES.

FILLED FOR RECORD THIS _____ DAY OF _____,
19____ A.D., AT _____ O'CLOCK ___ M. IN BOOK _____
OF PLATS, ON PAGE _____.

_____
OLMSTED COUNTY RECORDER

SCALE: 1 inch = 200 FEET

0 100 200 400 600 800 1000

THE COUNTY BOARD OF COMMISSIONERS HAS DETERMINED THE PUBLIC NECESSITY OF THE ROAD No. 14 LOCATED IN SECTIONS 5-6 TOWNSHIP 104 NORTH, RANGE 15 WEST AND IN SECTION 31 TOWNSHIP 105 NORTH, RANGE 15 WEST.

As shown on this plat, prepared by the County of Olmsted, Department of Public Works, to permit the construction of the Federal Aid Project of that portion of Co. Rd. No. 14 within Sections 5 and 6, T. 104 N., R. 15 W., and Sec. 31, T. 105 N., R. 15 W., and to be known as the Road of the Year, 1980.

Certified by J. K. Dolan, Registration No. 10319, Date 12/4/79
OLMSTED COUNTY PUBLIC WORKS DIRECTOR

BOARD OF COUNTY COMMISSIONERS CERTIFICATE OF PLAT:

THIS PLAT WAS APPROVED AND ACCEPTED BY THE BOARD OF COUNTY COMMISSIONERS OF THE COUNTY OF OLMSTED, STATE OF MINNESOTA, AT A REGULAR MEETING HELD THIS 4th DAY OF December 19 79 A.D.

Carol J. Kamper
CHAIRPERSON

I hereby certify that this is a true and correct representation of a survey of the boundaries as shown and that said survey was made under my direct supervision; that all distances are correctly shown in feet and decimals of a foot; that the monuments for the guidance of future surveys will be correctly placed in the ground as shown after completion of construction; and that there are no wet lands or public highways to be designated on said plat other than shown.

Roger W. Brand, Registration No. 8952, Date December 4, 1979
OLMSTED COUNTY SURVEYOR

Right of Way in Section 31 T 105 N, R 15 W. Right of Way in Sections 5 and 6 T 104 N, R 15 W							
Parcel Number	Owner	Location	Entire Tract (acres)	Existing Road R/W within New R/W	New Hwy. R/W	Temporary Easement (acres)	Temporary Easement Expires On	R/W Interest
1.	Fay & Maymie Taylor J. Donlinger (Contract Buyer)	E. 1/2 Sec. 6 104-15	320 ac.	1.5 ac.	3.8 ac.	0.10	Completion of Contract No. C149-78-7	Easement
2.	Wayne & Rita Groteluschen	S.W. 1/4 Sec. 31 105-15	106 ac.	0.8 ac.	0.5 ac.	0.10	Completion of Contract No. C149-78-7	Easement
3.	Ellen Byrne Ernest & Lorraine Christie (Contract Buyer)	N.W. 1/4 Sec. 5 104-15	160. ac.	1.0 ac.	1.4 ac.		Completion of Contract No. C149-78-7	Easement

42 425

DEC 5 - 1979