
OLMSTED COUNTY HIGHWAY RIGHT OF WAY PLAT NO. 16

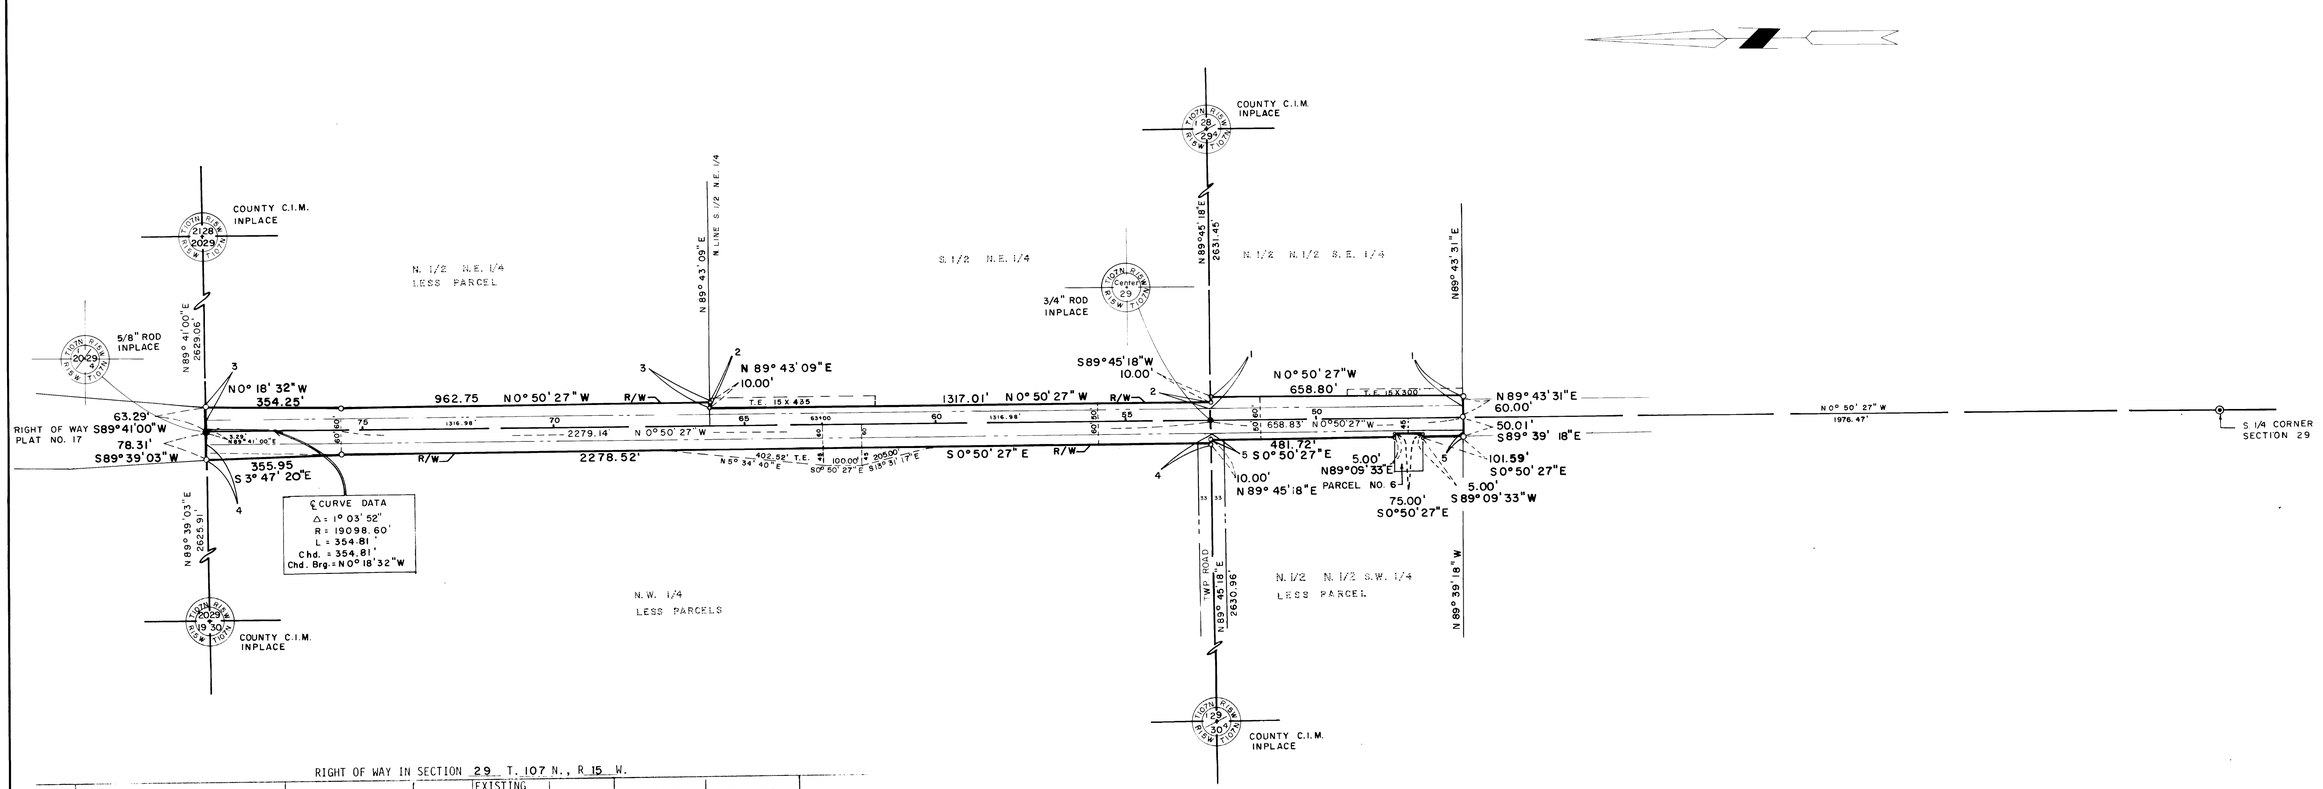

RIGHT OF WAY IN SECTION 29 T. 107 N., R 15 W.

PARCEL NO.	OWNER	LOCATION	ENTIRE TRACT ACRES	EXISTING R/W WITHIN NEW R/W ACRES	NEW R/W ACRES	TEMPORARY EASEMENT ACRES	TEMPORARY EASEMENT EXPIRES ON	R/W INTEREST
1.	HAVEN Q. ALLARD (Fee Owner) SCOTT R. BROOKS (Contract Buyer)	N. 1/2 N.1/2 S.E.1/4 Sec. 29	39.8 Ac.	0.5 Ac.	0.4 Ac.	0.1 Ac.	Completion of Contract No. 55-605-07	Easement
2.	FRANKLIN C. TILL	S.1/2 N.E 1/4 Sec. 29	79.6 Ac.	1.0 Ac.	0.5 Ac.	0.15 Ac.	55-605-05	Easement
3.	HERBERT H. GEMELKE	N.1/2 N.E.1/4 Less Parcel Sec. 29	77.5 Ac.	1.0 Ac.	0.82 Ac.	None	"	Easement
4.	HUGH C. KUHLMAN	N.W. 1/4 Less Parcel Sec. 29	157.97 Ac.	2.0 Ac.	1.68 Ac.	0.42' Ac.	"	Easement
5.	JANE H. GRONVOLD	N.1/2 N1/2 S.W 1/4 Less Parcel Sec. 29	39.83 Ac.	0.5 Ac.	0.22 Ac.	None	55-605-07	Easement
6.	NORTHERN NATURAL GAS COMPANY	Parcel in S.W. 1/4 Sec. 29	0.17 Ac.	None	.02 Ac.	None	"	Easement

LAND SUBDIVISION LINE
PROPERTY LINE
RIGHT-OF-WAY BOUNDARY
EXISTING C.M.D. R/W LINE
OTHER ROAD R/W'S
RAILROAD R/W'S
TEMPORARY EASEMENTS
BUILDING REMOVAL EASEMENT
NEW R/W PARCEL NUMBER
ACCESS CONTROL
ACCESS OPENING
R/W MONUMENT
CONCRETE OR STONE MONUMENT
MONUMENTS FOUND
MONUMENTS SET
COUNTY CAST IRON MONUMENT

DISTANCES TO FEET (60, 80 etc.) ARE EXACT EXTRINSIC VALUES.

FILED FOR RECORD THIS 16 DAY OF October, 1980 A.D., AT 11 O'CLOCK A.M. IN BOOK 5 OF Misc. PLATS, ON PAGE 3/5.

OLMSTED COUNTY RECORDER

SCALE: 1 inch = 200 FEET

0 100 200 400 600 800 1000

THE COUNTY BOARD OF COMMISSIONERS HAS DESIGNATED THE DEFINITE LOCATION OF C.S.A.H. NO. 5, LOCATED IN SECTION 29 TOWNSHIP 107 NORTH, RANGE 15 WEST.

As shown on this plat prepared by the County of Olmsted, Department of Public Works, pursuant to the Laws of the State of Minnesota, 1969, as hereby certified to be the official plat of that portion of _____ County State Aid Highway NO. 5 located in Section 29 T107N, R15W.

Certified by J.K. Dolan OLMSTED COUNTY PUBLIC WORKS DIRECTOR Registration No. 10219 Date Oct. 7, 1980

BOARD OF COUNTY COMMISSIONERS CERTIFICATION OF PLAT:

THIS PLAT WAS APPROVED AND ACCEPTED BY THE BOARD OF COUNTY COMMISSIONERS OF THE COUNTY OF OLMSTED, STATE OF MINNESOTA, AT A REGULAR MEETING HELD THIS 7th DAY OF Oct. 1980 A.D.

Rosemary Bronson CHAIRPERSON

I hereby certify that this is a true and correct representation of a survey of the boundaries as shown and that said survey was made under my direct supervision; that all distances are correctly shown in feet and decimals of a foot; that the monuments for the guidance of future surveys will be correctly placed in the ground as shown after completion of construction; and that there are no wet lands or public highways to be designated on said plat other than shown.

Roger W. Brand OLMSTED COUNTY SURVEYOR Registration No. 8952 Date Oct. 7, 1980