
17

OLMSTED COUNTY HIGHWAY RIGHT OF WAY PLAT NO. 18

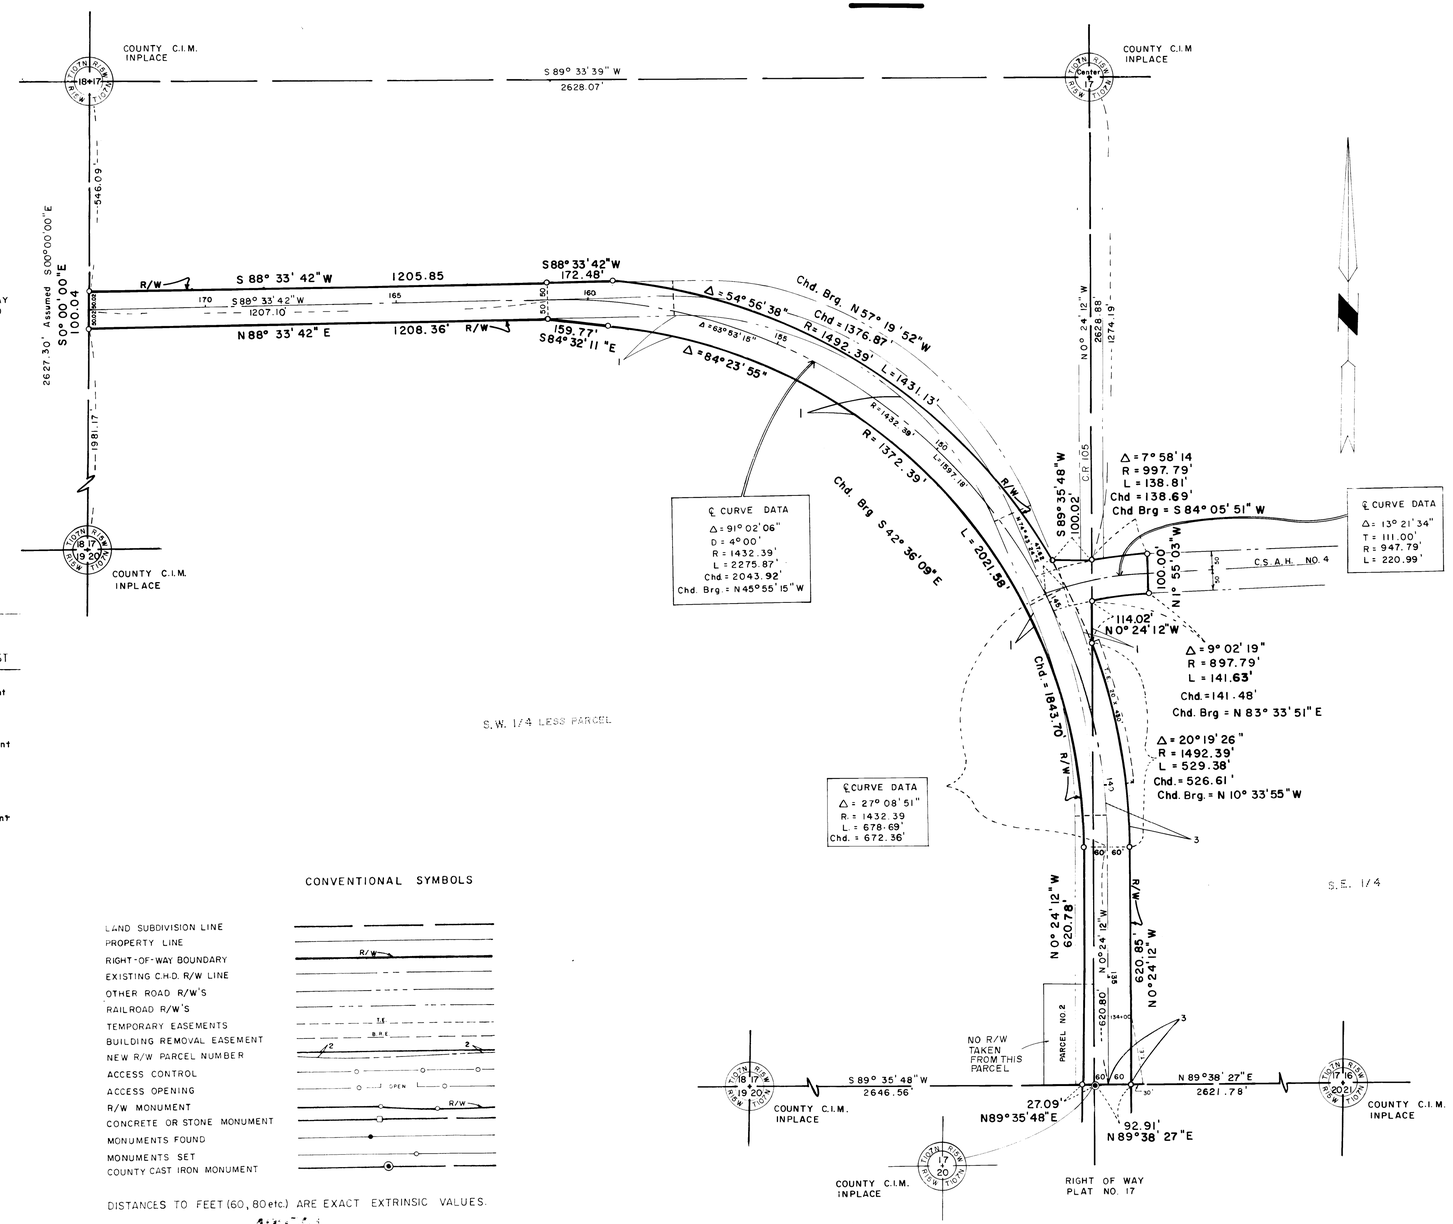

NOTE:
EXISTING COUNTY ROAD RIGHT-OF-WAY BEYOND PLAT BOUNDARY TO BE VACATED UPON COMPLETION OF CONTRACT.

RIGHT OF WAY IN SECTION 17 T. 107 N., R 15 W.

PARCEL NO.	OWNER	LOCATION	ENTIRE TRACT ACRES	EXISTING R/W WITHIN NEW R/W ACRES	NEW R/W ACRES	TEMPORARY EASEMENT ACRES	TEMPORARY EASEMENT EXPIRES ON	R/W INTEREST
1.	JAMES CAULFIELD	S.W. 1/4 Less parcel	149.39	5.9 Ac.	2.59 Ac.	None	Completion of Contract No. 55-605-05	Easement
2.	HELEN STOLP (FEE OWNER) KENNETH JOHNSON (CONTRACT BUYER)	S. 16 rds. E. 8 rds. of S.W. 1/4	0.80 Ac.	0.17 Ac.	None	None	Completion of Contract No. 55-605-05	Easement
3.	HANNAH E. PARKER	S.E. 1/4 Less parcel	159.48 Ac.	1.06 Ac.	1.39 Ac.	0.26 Ac.	Completion of Contract No. 55-605-05	Easement

THE COUNTY BOARD OF COMMISSIONERS HAS DESIGNATED THE DEFINITE LOCATION OF COUNTY STATE AID HIGHWAY NO. 5 LOCATED IN SECTION 17 TOWNSHIP 107 NORTH, RANGE 15 WEST.

As shown on this plat prepared by the County of Olmsted, Department of Public Works, pursuant to the Laws of the State of Minnesota, 1969, as hereby certified to be the official plat of that portion of County State Aid Highway No. 5 within Section 17, T 107 N., R 15 W.

Certified by J K Dolan Registration No. 10219 Date Oct. 7, 1980
OLMSTED COUNTY PUBLIC WORKS DIRECTOR

BOARD OF COUNTY COMMISSIONERS CERTIFICATION OF PLAT:

THIS PLAT WAS APPROVED AND ACCEPTED BY THE BOARD OF COUNTY COMMISSIONERS OF THE COUNTY OF OLMSTED, STATE OF MINNESOTA, AT A REGULAR MEETING HELD THIS 7th DAY OF Oct. 1980 A.D.

Rosemary Ahmann
CHAIRPERSON

I hereby certify that this is a true and correct representation of a survey of the boundaries as shown and that said survey was made under my direct supervision; that all distances are correctly shown in feet and decimals of a foot; that the monuments for the guidance of future surveys will be correctly placed in the ground as shown after completion of construction; and that there are no wet lands or public highways to be designated on said plat other than shown.

Roger W. Brand Registration No. 8952 Date Oct. 7, 1980
OLMSTED COUNTY SURVEYOR

CONVENTIONAL SYMBOLS

- LAND SUBDIVISION LINE
- PROPERTY LINE
- RIGHT-OF-WAY BOUNDARY (R/W)
- EXISTING C.H.D. R/W LINE
- OTHER ROAD R/W'S
- RAILROAD R/W'S
- TEMPORARY EASEMENTS (T.E.)
- BUILDING REMOVAL EASEMENT (B.R.E.)
- NEW R/W PARCEL NUMBER
- ACCESS CONTROL
- ACCESS OPENING (OPEN)
- R/W MONUMENT
- CONCRETE OR STONE MONUMENT
- MONUMENTS FOUND
- MONUMENTS SET
- COUNTY CAST IRON MONUMENT

DISTANCES TO FEET (60, 80 etc.) ARE EXACT EXTRINSIC VALUES.

FILED FOR RECORD THIS 7 DAY OF Oct.,
1980 A.D., AT 11 O'CLOCK A M. IN BOOK 4
OF ~~PLATS~~, ON PAGE 5.

OLMSTED COUNTY RECORDER

SCALE: 1 inch = 200 FEET

0 100 200 400 600 800 1000

17