19/1

OLMSTED COUNTY HIGHWAY RIGHT OF WAY PLAT NO. 20

N.E. Corner N.W.1/4 S.W.1/4

THE COUNTY BOARD OF COMMISSIONERS HAS DESIGNATED THE DEFINITE LOCATION OF COUNTY STATE AID HIGHWAY NO. 5 LOCATED IN SECTION 7 TOWNSHIP 107 NORTH, RANGE 15 WEST.

As shown on this plat prepared by the County of Olmsted, Department of Public Works, pursuant to the Laws of the State of Minnesota, 1969, as hereby certified to be the official plat of that portion of County State Aid Highway No. 5 located in Section 7 T107N., R15 W

Certified by J.K. Dolan OLMSTED COUNTY PUBLIC WORKS DIRECTOR Registration No. 10219 Date Oct. 7, 1980

BOARD OF COUNTY COMMISSIONERS CERTIFICATION OF PLAT:

THIS PLAT WAS APPROVED AND ACCEPTED BY THE BOARD OF COUNTY COMMISSIONERS OF THE COUNTY OF OLMSTED, STATE OF MINNESOTA, AT A REGULAR MEETING HELD THIS 7th DAY OF Oct. 1980 A.D.


Rosemary Ohmann CHAIRPERSON

I hereby certify that this is a true and correct representation of a survey of the boundaries as shown and that said survey was made under my direct supervision; that all distances are correctly shown in feet and decimals of a foot; that the monuments for the guidance of future surveys will be correctly placed in the ground as shown after completion of construction; and that there are no wet lands or public highways to be designated on said plat other than shown.

Roger W. Brand OLMSTED COUNTY SURVEYOR Registration No. 8952 Date Oct. 7, 1980

RIGHT OF WAY IN SECTION 7 T. 107 N., R 15 W.

PARCEL NO.	OWNER	LOCATION	ENTIRE TRACT ACRES	EXISTING R/W WITHIN NEW R/W ACRES	NEW R/W ACRES	TEMPORARY EASEMENT ACRES	TEMPORARY EASEMENT EXPIRES ON	R/W INTEREST
1.	HOWARD C. BARTH	W. 1/2 S.W. 1/4 Section 7	76.15 ac.	2.2 ac.	6.0 ac.	0.15 ac.	Completion of Contract No. 55-605-05	Easement
2.	IVAN G. ARNOLD	E. 1/2 S.W. 1/4 Section 7	80.3 ac.	0.8 ac.	0.2 ac.	None	Completion of Contract No. 55-605-05	Easement

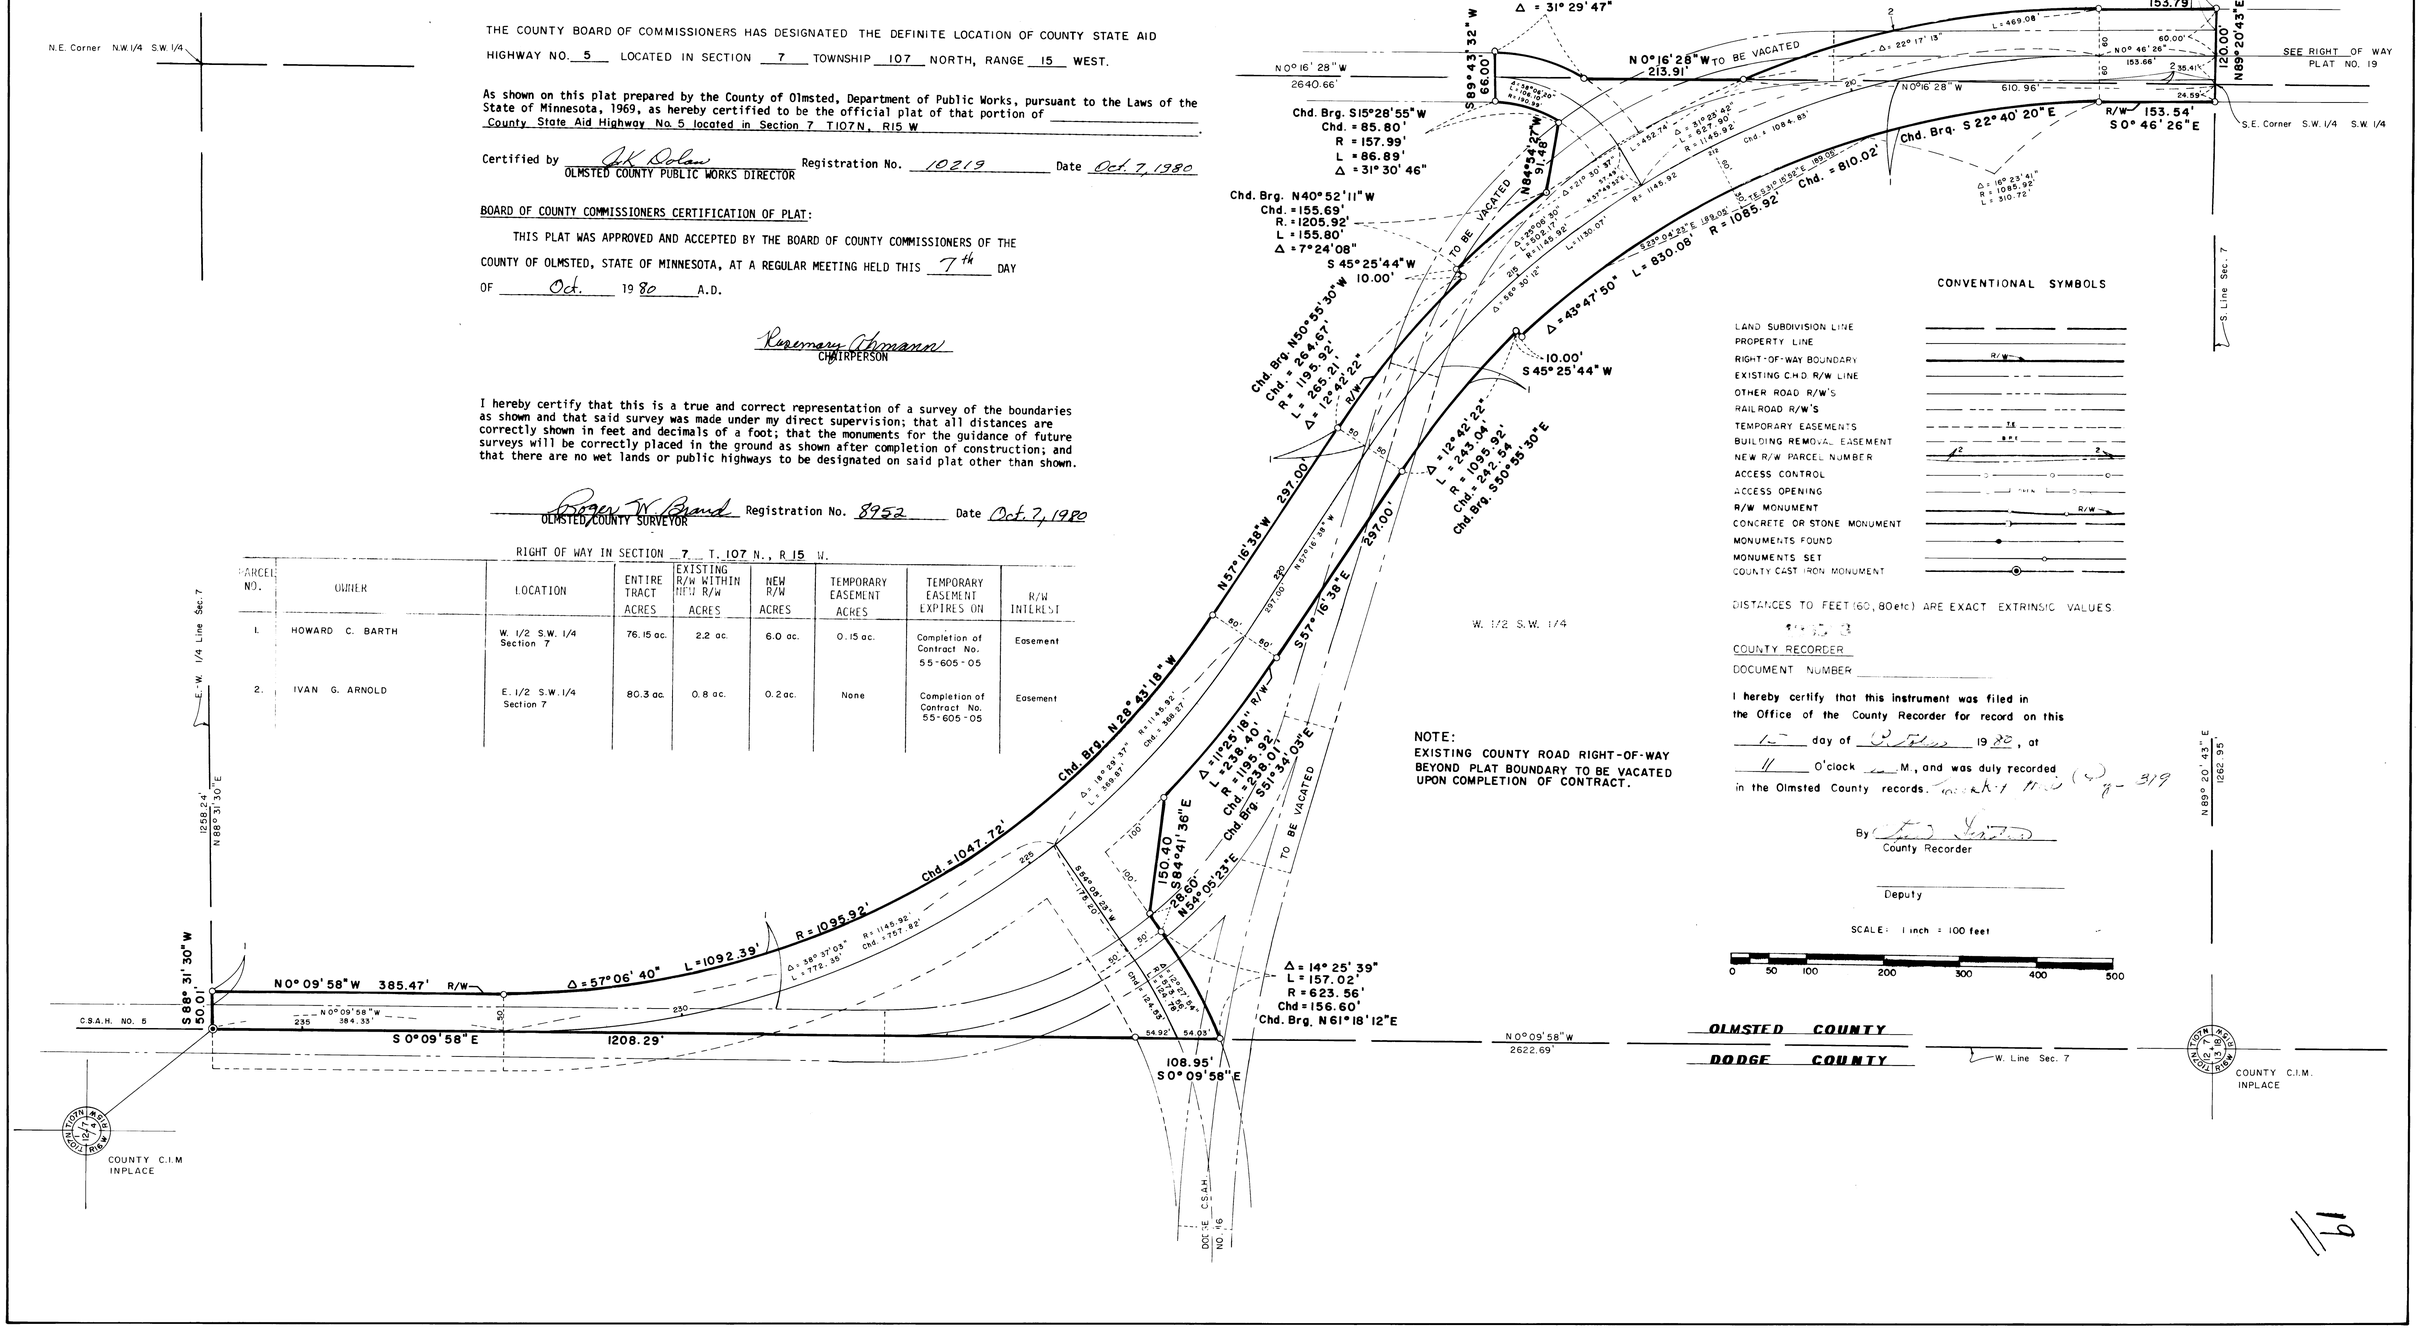

NOTE:
EXISTING COUNTY ROAD RIGHT-OF-WAY BEYOND PLAT BOUNDARY TO BE VACATED UPON COMPLETION OF CONTRACT.

CONVENTIONAL SYMBOLS

- LAND SUBDIVISION LINE
- PROPERTY LINE
- RIGHT-OF-WAY BOUNDARY (R/W)
- EXISTING C.H.D. R/W LINE
- OTHER ROAD R/W'S
- RAILROAD R/W'S
- TEMPORARY EASEMENTS (TE)
- BUILDING REMOVAL EASEMENT (BRE)
- NEW R/W PARCEL NUMBER (2)
- ACCESS CONTROL
- ACCESS OPENING
- R/W MONUMENT (R/W)
- CONCRETE OR STONE MONUMENT
- MONUMENTS FOUND
- MONUMENTS SET
- COUNTY CAST IRON MONUMENT

DISTANCES TO FEET (60, 80 etc) ARE EXACT EXTRINSIC VALUES.

COUNTY RECORDER

DOCUMENT NUMBER

I hereby certify that this instrument was filed in the Office of the County Recorder for record on this 15 day of October 1980, at 11 O'clock AM., and was duly recorded in the Olmsted County records. Book 11 Misc (4) p. 319

By County Recorder

Deputy

SCALE: 1 inch = 100 feet

0 50 100 200 300 400 500

OLMSTED COUNTY
DODGE COUNTY

19/1