
OLMSTED COUNTY HIGHWAY RIGHT OF WAY PLAT NO. 22

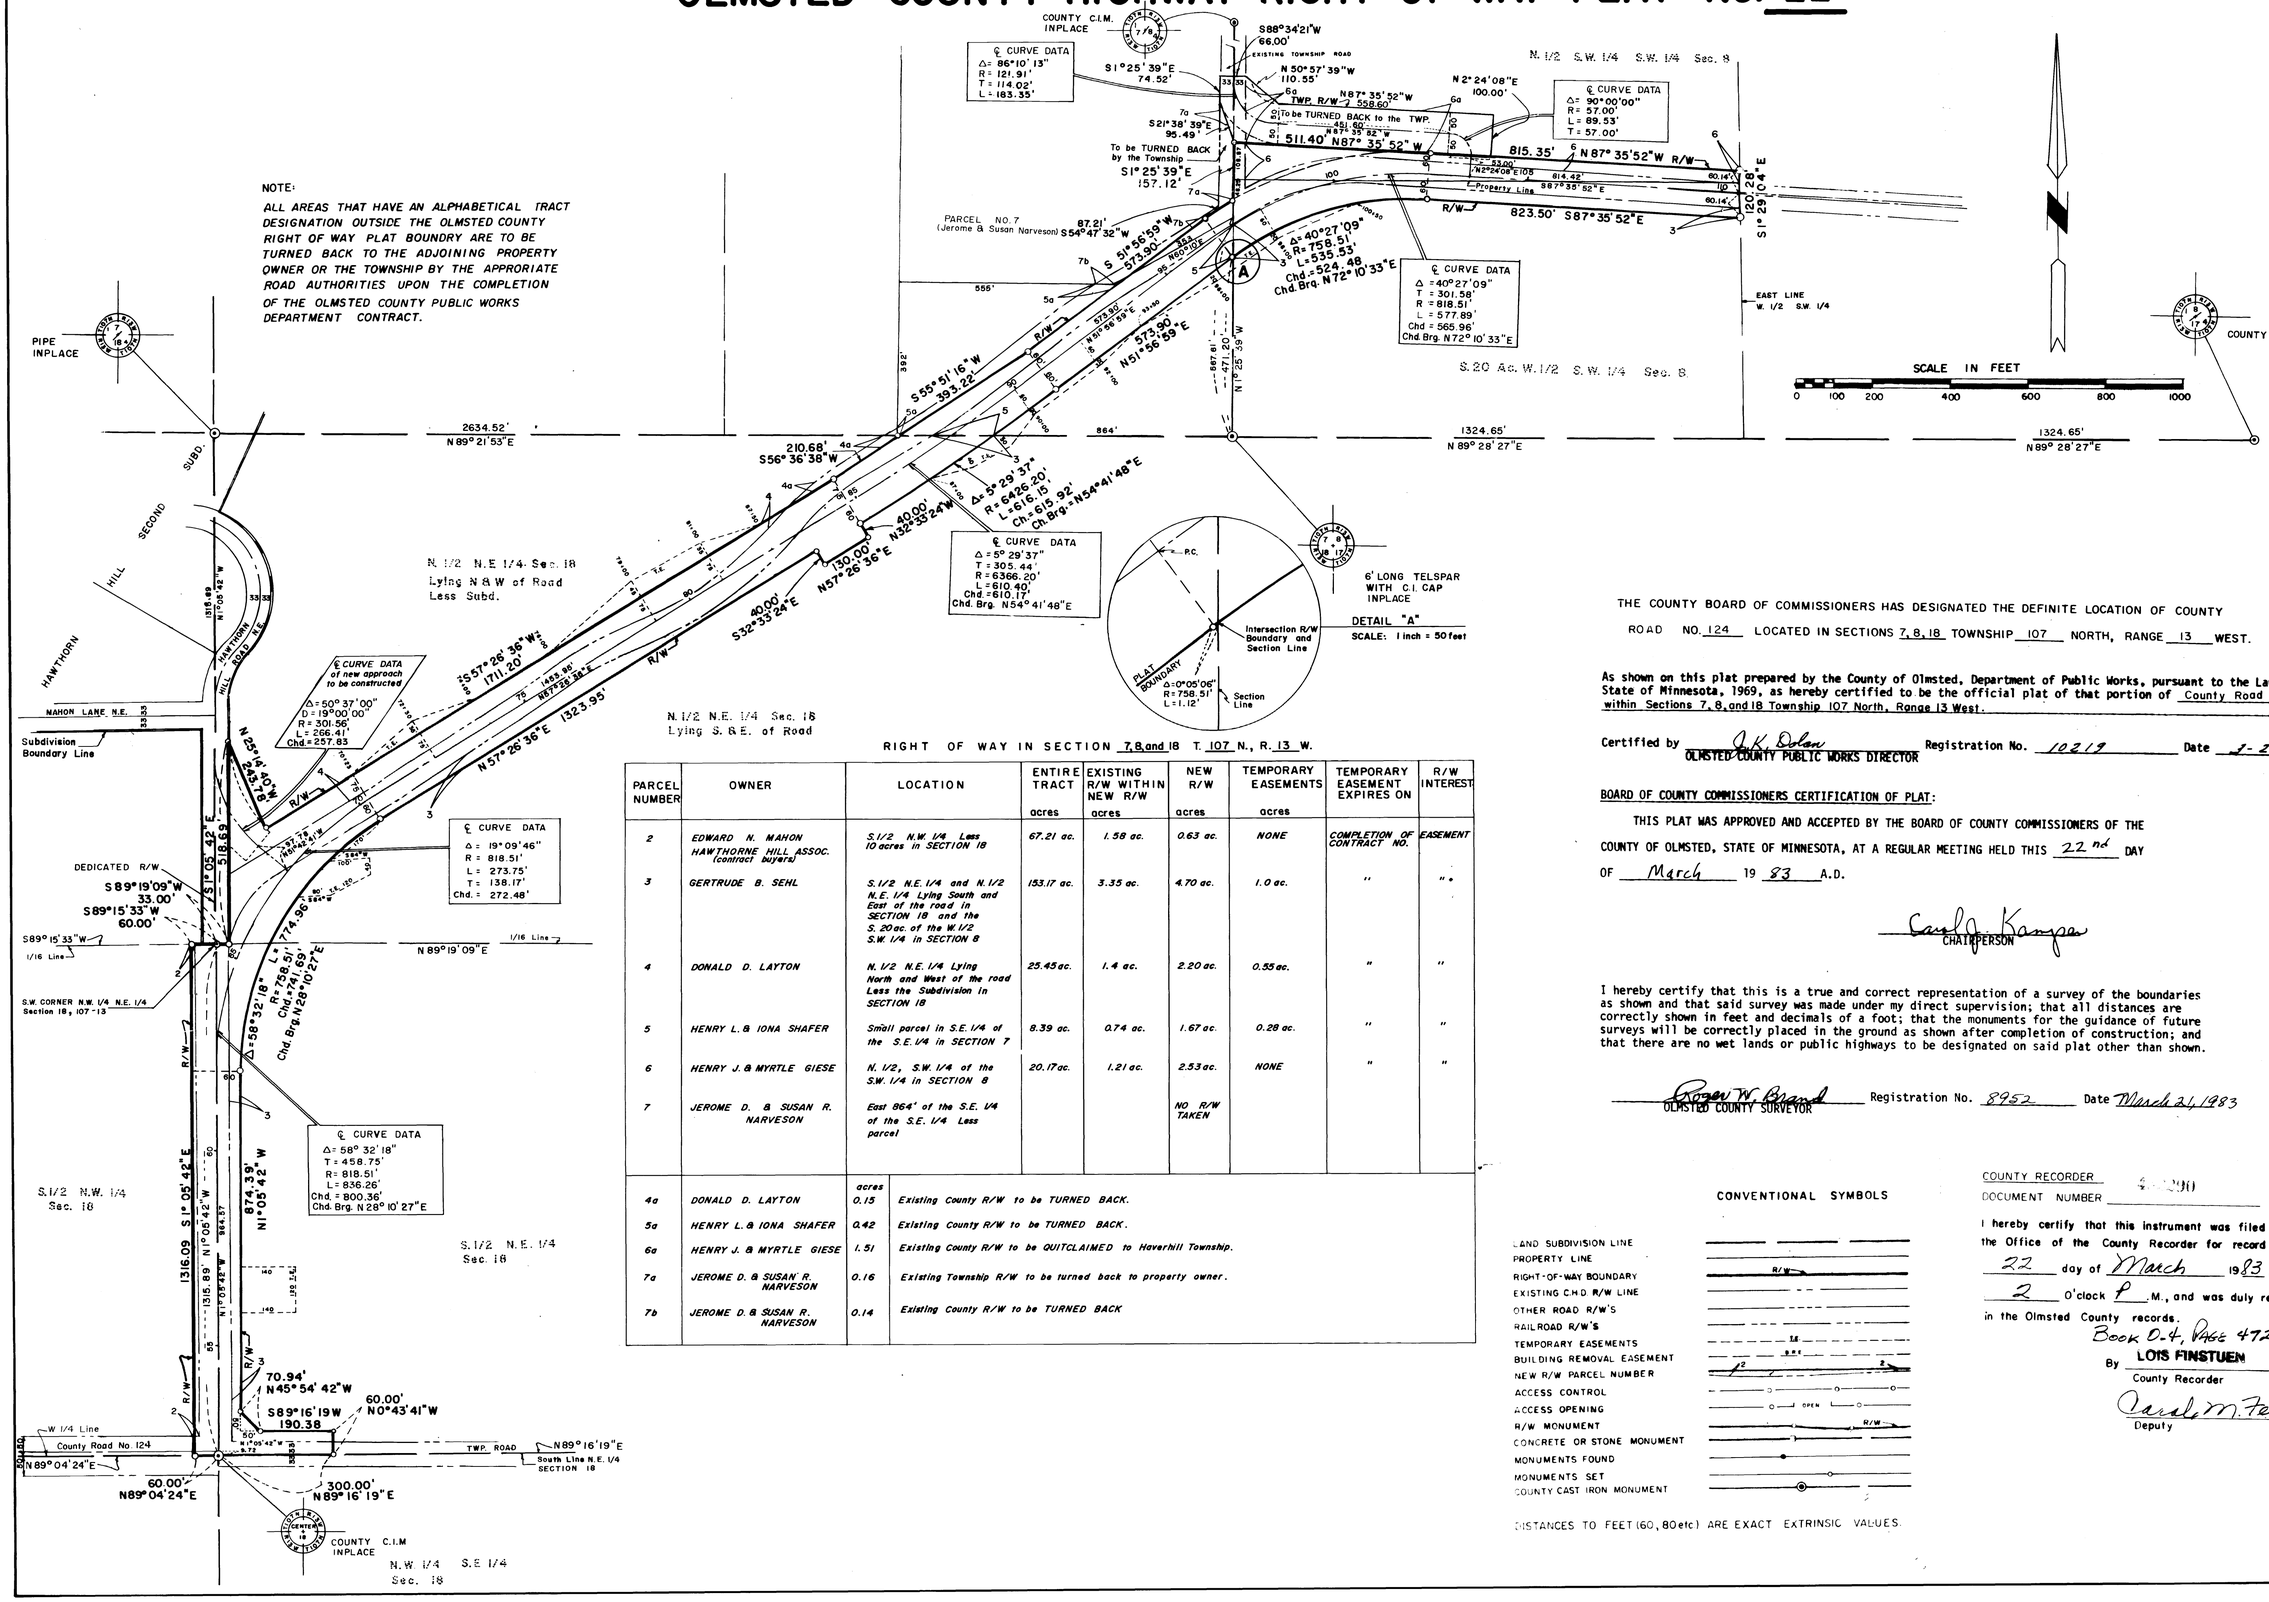

RIGHT OF WAY IN SECTION 7,8,and 18 T. 107 N., R. 13 W.

PARCEL NUMBER	OWNER	LOCATION	ENTIRE TRACT acres	EXISTING R/W WITHIN NEW R/W acres	NEW R/W acres	TEMPORARY EASEMENTS acres	TEMPORARY EASEMENT EXPIRES ON	R/W INTEREST
2	EDWARD N. MAHON HAWTHORNE HILL ASSOC. (contract buyers)	S.1/2 N.W. 1/4 Less 10 acres in SECTION 18	67.21 ac.	1.58 ac.	0.63 ac.	NONE	COMPLETION OF CONTRACT NO.	EASEMENT
3	GERTRUDE B. SEHL	S.1/2 N.E. 1/4 and N.1/2 N.E. 1/4 Lying South and East of the road in SECTION 18 and the S. 20 ac. of the W.1/2 S.W. 1/4 in SECTION 8	153.17 ac.	3.35 ac.	4.70 ac.	1.0 ac.	"	"
4	DONALD D. LAYTON	N. 1/2 N.E. 1/4 Lying North and West of the road Less the Subdivision in SECTION 18	25.45 ac.	1.4 ac.	2.20 ac.	0.55 ac.	"	"
5	HENRY L. & IONA SHAFER	Small parcel in S.E. 1/4 of the S.E. 1/4 in SECTION 7	8.39 ac.	0.74 ac.	1.67 ac.	0.28 ac.	"	"
6	HENRY J. & MYRTLE GIESE	N. 1/2, S.W. 1/4 of the S.W. 1/4 in SECTION 8	20.17 ac.	1.21 ac.	2.53 ac.	NONE	"	"
7	JEROME D. & SUSAN R. NARVESON	East 864' of the S.E. 1/4 of the S.E. 1/4 Less parcel			NO R/W TAKEN			

		acres	
4a	DONALD D. LAYTON	0.15	Existing County R/W to be TURNED BACK.
5a	HENRY L. & IONA SHAFER	0.42	Existing County R/W to be TURNED BACK.
6a	HENRY J. & MYRTLE GIESE	1.51	Existing County R/W to be QUITCLAIMED to Haverhill Township.
7a	JEROME D. & SUSAN R. NARVESON	0.16	Existing Township R/W to be turned back to property owner.
7b	JEROME D. & SUSAN R. NARVESON	0.14	Existing County R/W to be TURNED BACK

THE COUNTY BOARD OF COMMISSIONERS HAS DESIGNATED THE DEFINITE LOCATION OF COUNTY ROAD NO. 124 LOCATED IN SECTIONS 7, 8, 18 TOWNSHIP 107 NORTH, RANGE 13 WEST.

As shown on this plat prepared by the County of Olmsted, Department of Public Works, pursuant to the Laws of the State of Minnesota, 1969, as hereby certified to be the official plat of that portion of County Road No. 124 within Sections 7, 8, and 18 Township 107 North, Range 13 West.

Certified by J K Dolan OLMSTED COUNTY PUBLIC WORKS DIRECTOR Registration No. 10219 Date 1-22-83

BOARD OF COUNTY COMMISSIONERS CERTIFICATION OF PLAT:

THIS PLAT WAS APPROVED AND ACCEPTED BY THE BOARD OF COUNTY COMMISSIONERS OF THE COUNTY OF OLMSTED, STATE OF MINNESOTA, AT A REGULAR MEETING HELD THIS 22nd DAY OF March 19 83 A.D.

Carol A. Kampa CHAIRPERSON

I hereby certify that this is a true and correct representation of a survey of the boundaries as shown and that said survey was made under my direct supervision; that all distances are correctly shown in feet and decimals of a foot; that the monuments for the guidance of future surveys will be correctly placed in the ground as shown after completion of construction; and that there are no wet lands or public highways to be designated on said plat other than shown.

Roger W. Brand OLMSTED COUNTY SURVEYOR Registration No. 8952 Date March 24, 1983

CONVENTIONAL SYMBOLS

LAND SUBDIVISION LINE
PROPERTY LINE
RIGHT-OF-WAY BOUNDARY
EXISTING C.H.D. R/W LINE
OTHER ROAD R/W'S
RAILROAD R/W'S
TEMPORARY EASEMENTS
BUILDING REMOVAL EASEMENT
NEW R/W PARCEL NUMBER
ACCESS CONTROL
ACCESS OPENING
R/W MONUMENT
CONCRETE OR STONE MONUMENT
MONUMENTS FOUND
MONUMENTS SET
COUNTY CAST IRON MONUMENT

DISTANCES TO FEET (60, 80 etc) ARE EXACT EXTRINSIC VALUES.

COUNTY RECORDER
DOCUMENT NUMBER 290

I hereby certify that this instrument was filed in the Office of the County Recorder for record on this 22 day of March 1983, at 2 O'clock P. M., and was duly recorded in the Olmsted County records.
Book D-4, PAGE 472
By LOIS FINSTUEN County Recorder
Carol M. Ferrier Deputy