
OLMSTED COUNTY HIGHWAY RIGHT OF WAY PLAT NO. 26

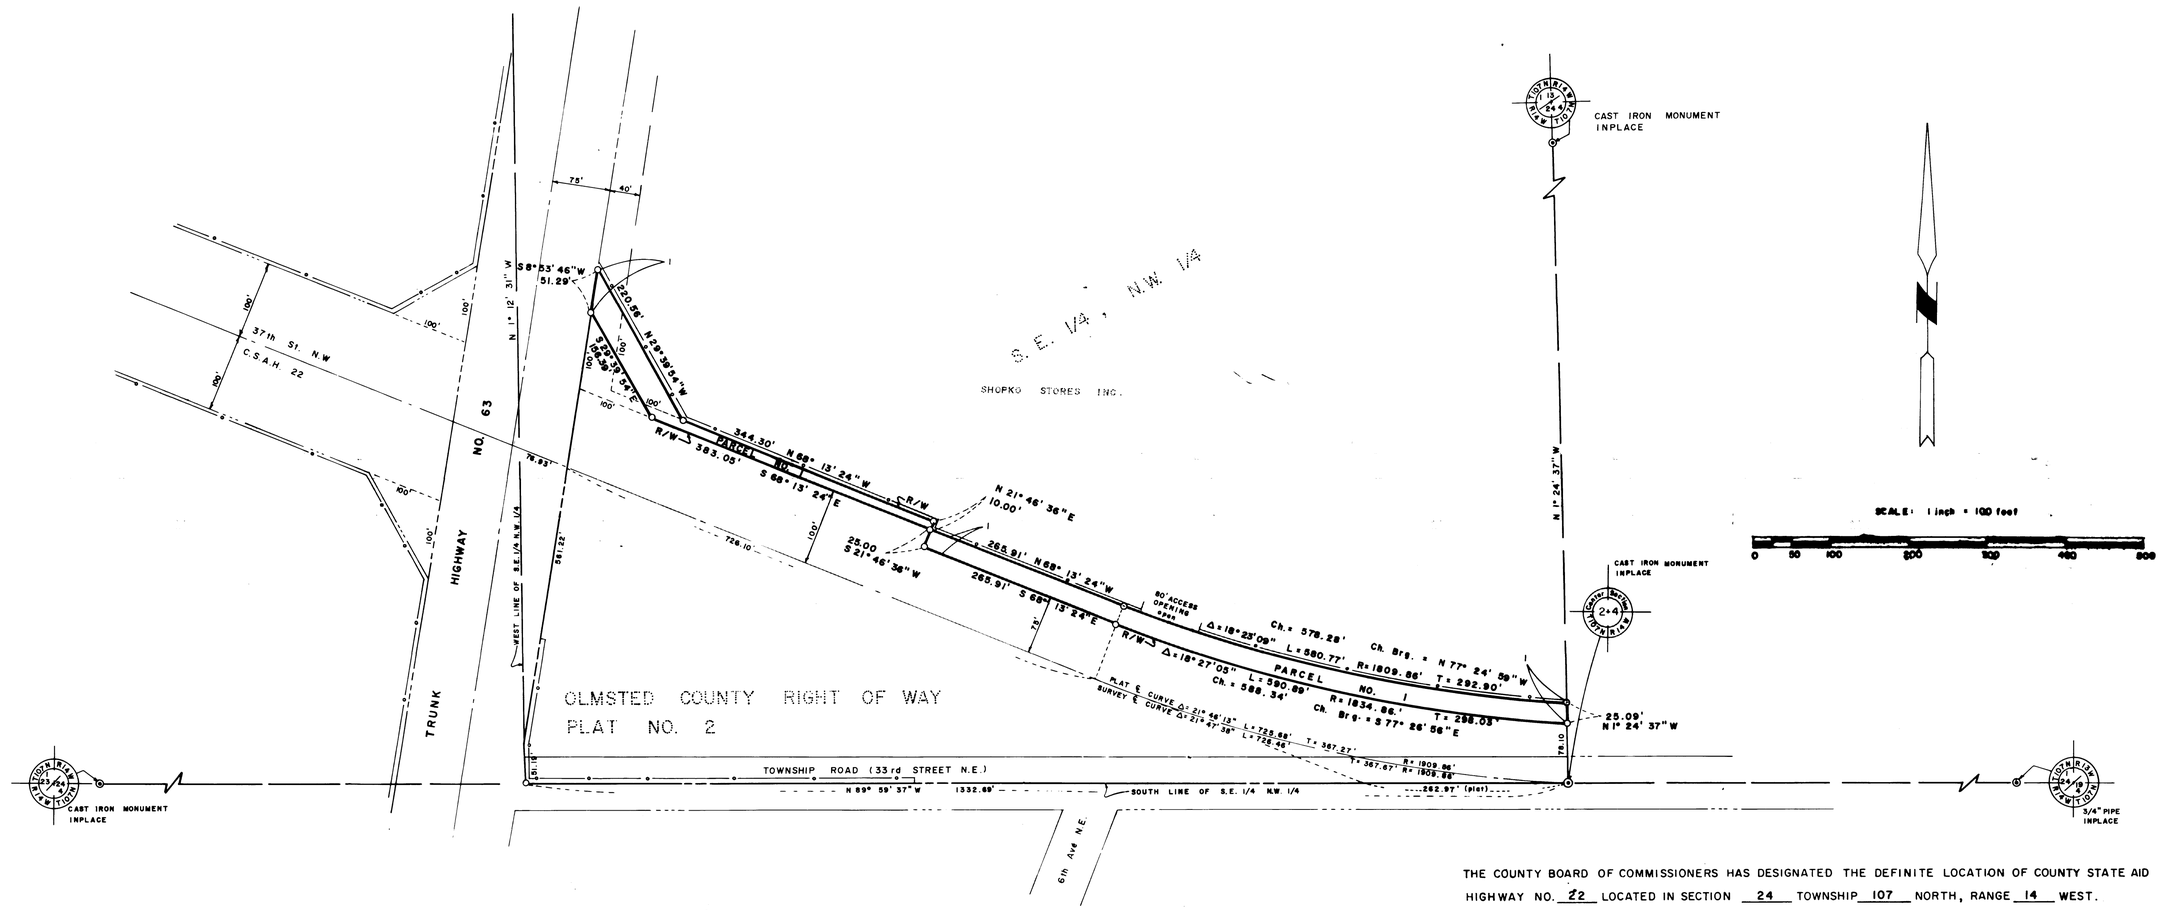

RIGHT OF WAY IN SECTION 24 T. 107 N., R 14 W.

PARCEL NO.	OWNER	LOCATION	ENTIRE TRACT ACRES	EXISTING R/W WITHIN NEW R/W ACRES	NEW R/W ACRES	TEMPORARY EASEMENTS ACRES	TEMPORARY EASEMENT EXPIRES ON	R/W INTEREST
1.	SHOPKO STORES INC.	A portion of the S.E. 1/4, N.W. 1/4 of section 24	28.84	NONE	0.71'	NONE		FEE TITLE

COUNTY RECORDER 445970
DOCUMENT NUMBER

I hereby certify that this instrument was filed in the Office of the County Recorder for record on this 19 day of August 1982, at 1/2 O'clock P.M., and was duly recorded in the Olmsted County records. Book A-4 Page 443

By Lars Simstuen
County Recorder

Deputy

CONVENTIONAL SYMBOLS

- LAND SUBDIVISION LINE
- PROPERTY LINE
- RIGHT-OF-WAY BOUNDARY
- EXISTING C.H.D. R/W LINE
- OTHER ROAD R/W'S
- RAILROAD R/W'S
- TEMPORARY EASEMENTS
- BUILDING REMOVAL EASEMENT
- NEW R/W PARCEL NUMBER
- ACCESS CONTROL
- ACCESS OPENING
- R/W MONUMENT
- CONCRETE OR STONE MONUMENT
- MONUMENTS FOUND
- MONUMENTS SET
- COUNTY CAST IRON MONUMENT

DISTANCES TO FEET (GO, 80 etc) ARE EXACT EXTRINSIC VALUES.

THE COUNTY BOARD OF COMMISSIONERS HAS DESIGNATED THE DEFINITE LOCATION OF COUNTY STATE AID HIGHWAY NO. 22 LOCATED IN SECTION 24 TOWNSHIP 107 NORTH, RANGE 14 WEST.

As shown on this plat prepared by the County of Olmsted, Department of Public Works, pursuant to the Laws of the State of Minnesota, 1969, as hereby certified to be the official plat of that portion of County State Aid Highway No. 22 within Section 24, Township 107 North, Range 14 West.

Certified by Robert Dolan OLMSTED COUNTY PUBLIC WORKS DIRECTOR Registration No. 10219 Date 8-17-82

BOARD OF COUNTY COMMISSIONERS CERTIFICATION OF PLAT:

THIS PLAT WAS APPROVED AND ACCEPTED BY THE BOARD OF COUNTY COMMISSIONERS OF THE COUNTY OF OLMSTED, STATE OF MINNESOTA, AT A REGULAR MEETING HELD THIS 17th DAY OF August 19 82 A.D.

Joan Lee Dolan
CHAIRPERSON

I hereby certify that this is a true and correct representation of a survey of the boundaries as shown and that said survey was made under my direct supervision; that all distances are correctly shown in feet and decimals of a foot; that the monuments for the guidance of future surveys will be correctly placed in the ground as shown after completion of construction; and that there are no wet lands or public highways to be designated on said plat other than shown.

Roger W. Brand OLMSTED COUNTY SURVEYOR Registration No. 8952 Date Aug. 16, 1982