


# OLMSTED COUNTY HIGHWAY RIGHT OF WAY PLAT NO. 27

## COUNTY ROAD NO. 133

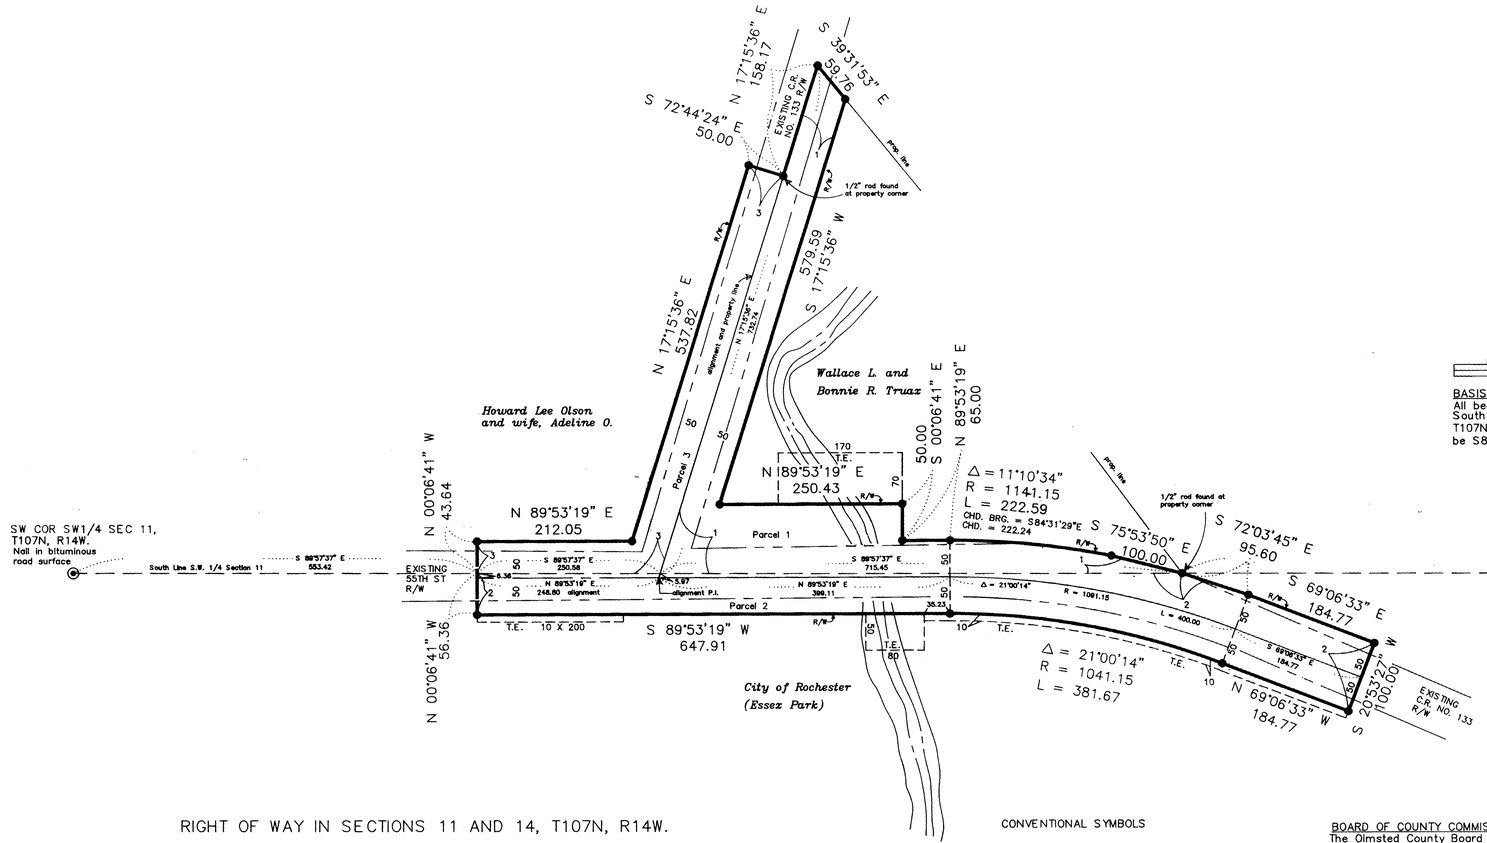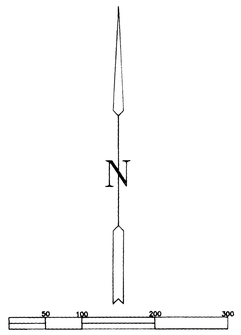


BASIS OF BEARING SYSTEM:
All bearings are in relationship to the South line of the SW1/4 Section 11, T107N, R14W, which is assumed to be S89°57'37"E.

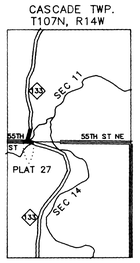


VICINITY MAP
(Not to scale)

## RIGHT OF WAY IN SECTIONS 11 AND 14, T107N, R14W.

| PARCEL NUMBER | OWNER | LOCATION | PARCEL AREA | EXISTING R/W WITHIN PARCEL | NEW R/W WITHIN PARCEL | TEMPORARY EASEMENT | TEMPORARY EASEMENT EXPIRES ON | R/W INTEREST |
|---|---|---|---|---|---|---|---|---|
| 1. | Wallace L. and Bonnie R. Truax | A parcel in S.W. 1/4 of section 11, 107–14 | 1.67 ac. | 0.96 ac. | 0.71 ac. | 0.27 ac. | Completion of Contract No. 55–598–14 | easement |
| 2. | City of Rochester (Essex Park) | A part of the N.W. 1/4 of section 14, 107–14 | 1.94 ac. | 1.28 ac. | 0.66 ac. | 0.28 ac. | Completion of Contract No. 55–598–14 | easement |
| 3. | Howard Lee Olson and wife, Adeline O. | A part of the S. 1/2 SW 1/4 of section 11, 107–14 | 0.87 ac. | 0.62 ac. | 0.25 ac. | | | |

CONVENTIONAL SYMBOLS

- SECTION LINE
- PROPERTY LINE
- RIGHT–OF–WAY BOUNDARY (R/W)
- EXISTING ROAD R/W
- TEMPORARY EASEMENT (T.E.)
- CONTROLLED ACCESS
- ACCESS OPENING (OPEN)
- PARCEL IDENTIFICATION (Parcel 2)
- OLD ROAD CENTERLINE
- NEW ROAD ALIGNMENT
- PUBLIC LAND SURVEY CORNER
- SURVEY MONUMENT
  All R/W monuments are 1 inch I.D. square pipes with cap No. RLS 15809 unless otherwise indicated. All other survey monuments are identified on the plat.
- R/W BOUNDARY CORNER IDENTIFICATION (BC)

DISTANCES TO FEET (66,100 e.t.c.) ARE EXACT EXTRINSIC VALUES

BOARD OF COUNTY COMMISSIONERS
The Olmsted County Board of Commissioners is hereby designating the definite location of County Road No. 133 located in Sections 11 and 14, Township 107 North, Range 14 West.
The portion of said highway as shown on this plat prepared by the Olmsted County Public Works Department is hereby certified as the official plat pursuant to county board resolution No. _____ and Minnesota Statutes Chapter 160.085 and Chapter 160.14, Subd. 1.

Harley Bartlett — Date 9.20.88
Olmsted County Board Chairperson

COUNTY ENGINEER
I hereby certify that this plat prepared by the Olmsted County Public Works Department is a true and correct representation of the highway location and that the right–of–way is correctly designated on the plat.

Michael J. Sheehan — Registration No. 10397 — Date 9/20/88
Olmsted County Engineer

COUNTY SURVEYOR
I hereby certify that this plat was prepared by me or under my direct supervision and that I am a duly Registered Land Surveyor under the Laws of the State of Minnesota; that this plat meets requirements of Minnesota Statutes Chapter 160.085 and Chapter 160.14, Subd. 1; that parcel ownerships are delineated on the plat; that the monuments for the guidance of future surveys will be correctly placed in the ground as shown after completion of construction; that all measurements are correctly shown on this plat; and that the outside boundary lines are correctly designated on this plat.

Ed Kruse — Registration No. 15809 — Date 9/20/88
Olmsted County Surveyor

COUNTY RECORDER
DOCUMENT NUMBER 553347
BOOK 615 OF Misc PAGE 319

I hereby certify that this instrument was filed in the Office of the County Recorder for record on this 28 day of Sept, 1988, at 2 o'clock P.M. and was duly recorded in the Olmsted County records.

DEAN FINSTUEN
Olmsted County Recorder
Catherine E. Evans
Deputy