
1/18

OLMSTED COUNTY HIGHWAY RIGHT OF WAY PLAT NO. 28

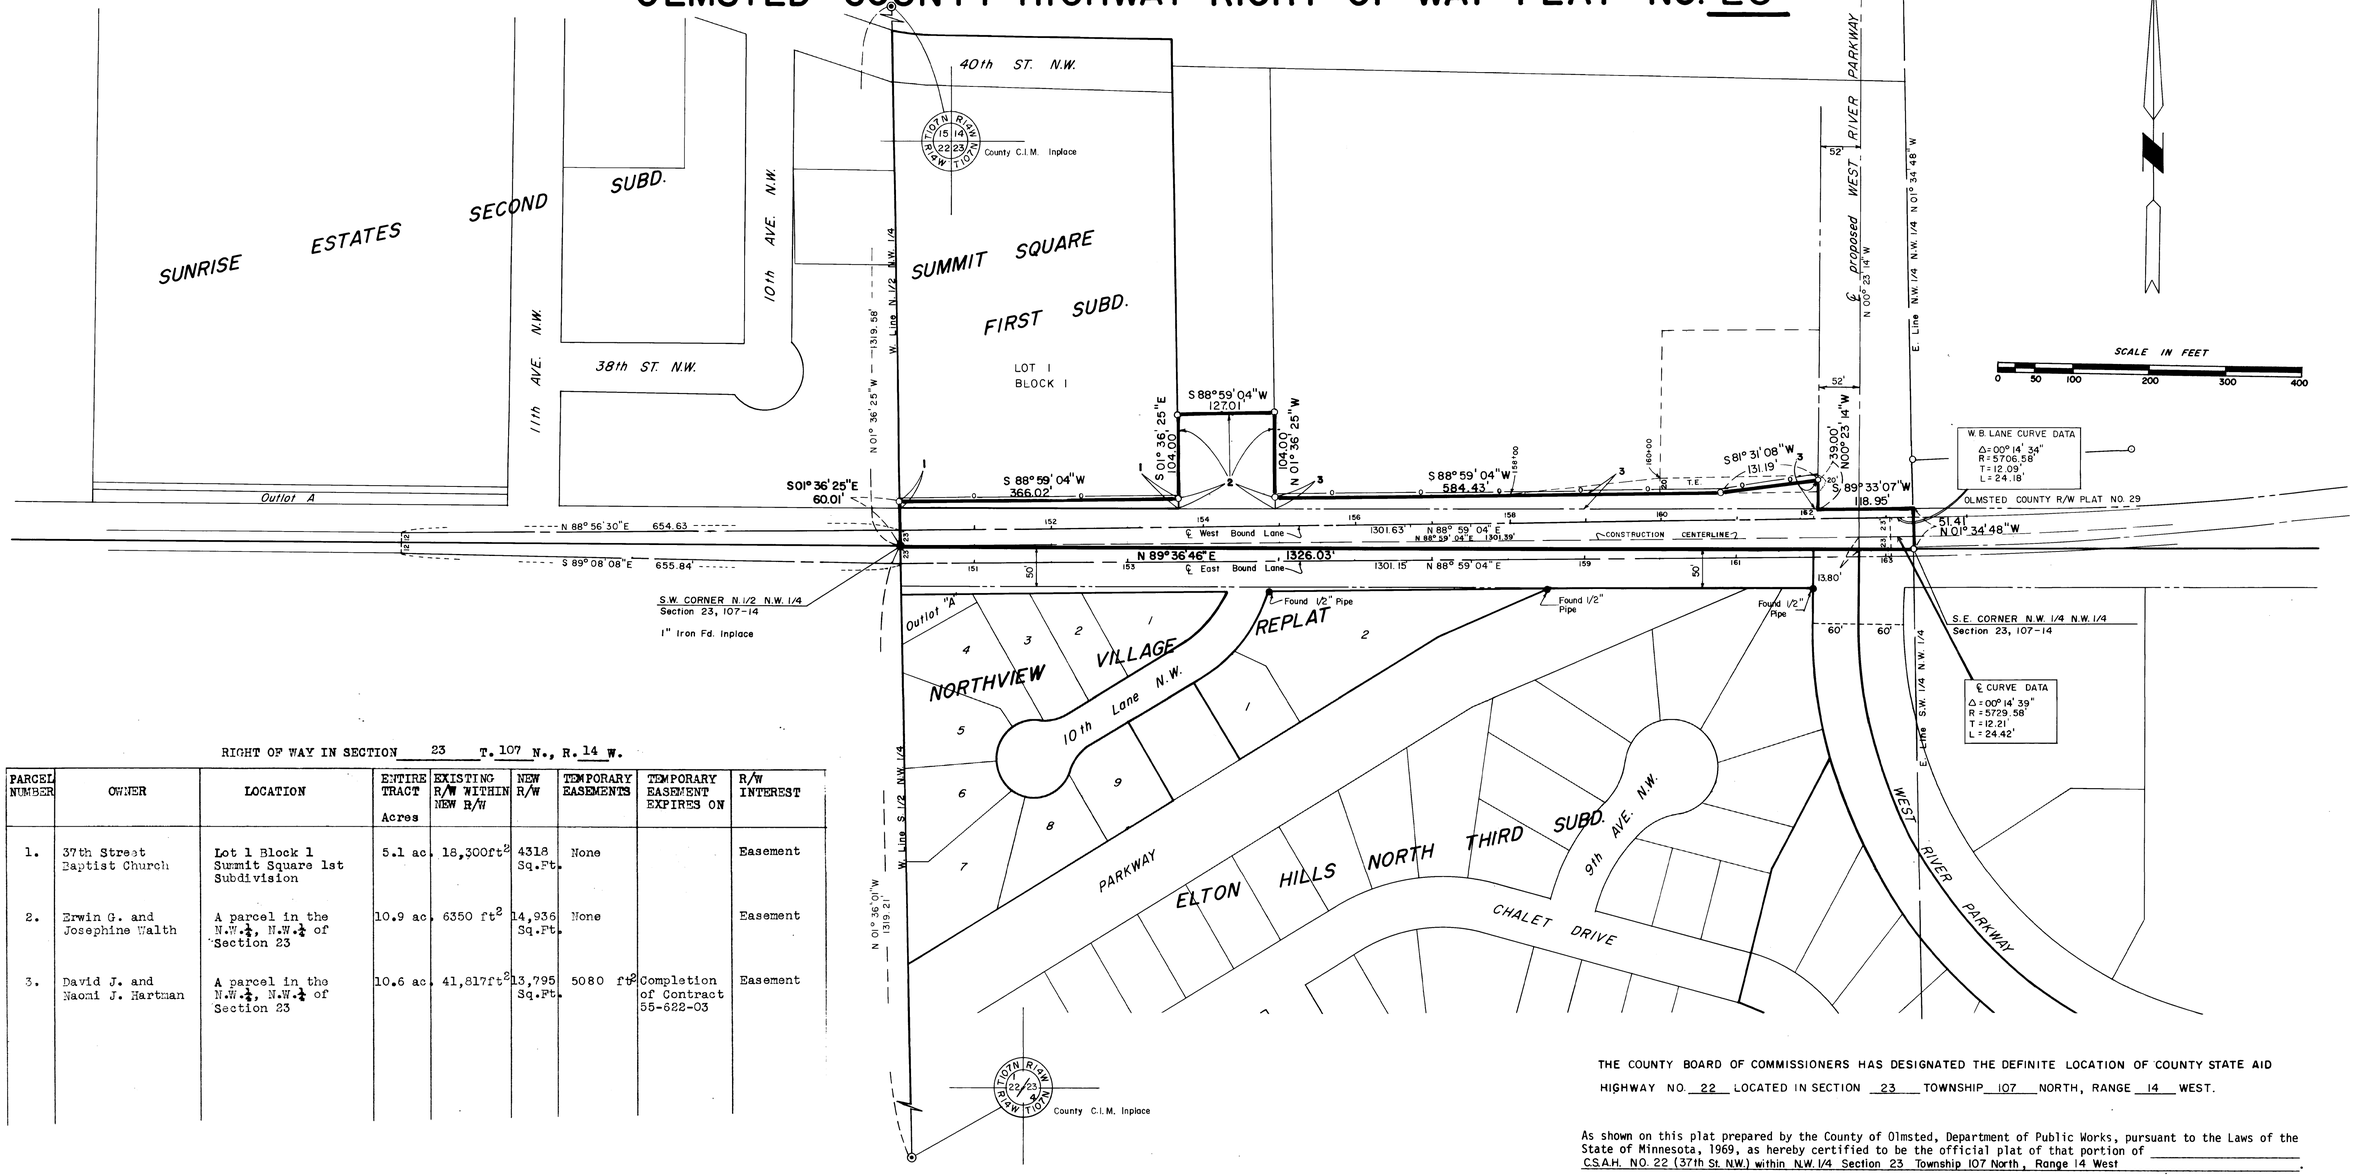

RIGHT OF WAY IN SECTION 23 T. 107 N., R. 14 W.

PARCEL NUMBER	OWNER	LOCATION	ENTIRE TRACT Acres	EXISTING R/W WITHIN NEW R/W	NEW R/W	TEMPORARY EASEMENTS	TEMPORARY EASEMENT EXPIRES ON	R/W INTEREST
1.	37th Street Baptist Church	Lot 1 Block 1 Summit Square 1st Subdivision	5.1 ac.	18,300ft²	4318 Sq.Ft.	None		Easement
2.	Erwin G. and Josephine Walth	A parcel in the N.W.¼, N.W.¼ of Section 23	10.9 ac.	6350 ft²	14,936 Sq.Ft.	None		Easement
3.	David J. and Naomi J. Hartman	A parcel in the N.W.¼, N.W.¼ of Section 23	10.6 ac.	41,817ft²	13,795 Sq.Ft.	5080 ft²	Completion of Contract 55-622-03	Easement

THE COUNTY BOARD OF COMMISSIONERS HAS DESIGNATED THE DEFINITE LOCATION OF COUNTY STATE AID HIGHWAY NO. 22 LOCATED IN SECTION 23 TOWNSHIP 107 NORTH, RANGE 14 WEST.

As shown on this plat prepared by the County of Olmsted, Department of Public Works, pursuant to the Laws of the State of Minnesota, 1969, as hereby certified to be the official plat of that portion of C.S.A.H. NO. 22 (37th St. N.W.) within N.W.1/4 Section 23 Township 107 North, Range 14 West.

Certified by _____ Registration No. 10219 Date 5-31-84
OLMSTED COUNTY PUBLIC WORKS DIRECTOR

BOARD OF COUNTY COMMISSIONERS CERTIFICATION OF PLAT:

THIS PLAT WAS APPROVED AND ACCEPTED BY THE BOARD OF COUNTY COMMISSIONERS OF THE COUNTY OF OLMSTED, STATE OF MINNESOTA, AT A REGULAR MEETING HELD THIS 22nd DAY OF May 19 84 A.D.

_____
CHAIRPERSON

I hereby certify that this is a true and correct representation of a survey of the boundaries as shown and that said survey was made under my direct supervision; that all distances are correctly shown in feet and decimals of a foot; that the monuments for the guidance of future surveys will be correctly placed in the ground as shown after completion of construction; and that there are no wet lands or public highways to be designated on said plat other than shown.

_____ Registration No. 8952 Date May 21, 1984
OLMSTED COUNTY SURVEYOR

COUNTY RECORDER
DOCUMENT NUMBER 470194

I HEREBY CERTIFY THAT THIS INSTRUMENT WAS FILED IN THE OFFICE OF THE COUNTY RECORDER FOR RECORD ON THIS 31 DAY OF May, 1984 A.D., AT 2:14 O'CLOCK P M. IN BOOK 94 ON PAGE 67 AND WAS DULY RECORDED IN THE OLMSTED COUNTY RECORDS.

BY _____
COUNTY RECORDER

_____
DEPUTY

CONVENTIONAL SYMBOLS

- LAND SUBDIVISION LINE
- PROPERTY LINE
- RIGHT-OF-WAY BOUNDARY (R/W)
- EXISTING C.H.D. R/W LINE
- OTHER ROAD R/W'S
- RAILROAD R/W
- TEMPORARY EASEMENTS (T.E.)
- NEW R/W PARCEL NUMBER (2)
- ACCESS CONTROL
- ACCESS OPENING (1 open)
- R/W MONUMENT (R/W)
- MONUMENTS FOUND
- MONUMENTS SET
- R/W BOUNDARY CORNER (86)