
OLMSTED COUNTY HIGHWAY RIGHT OF WAY PLAT NO. 29

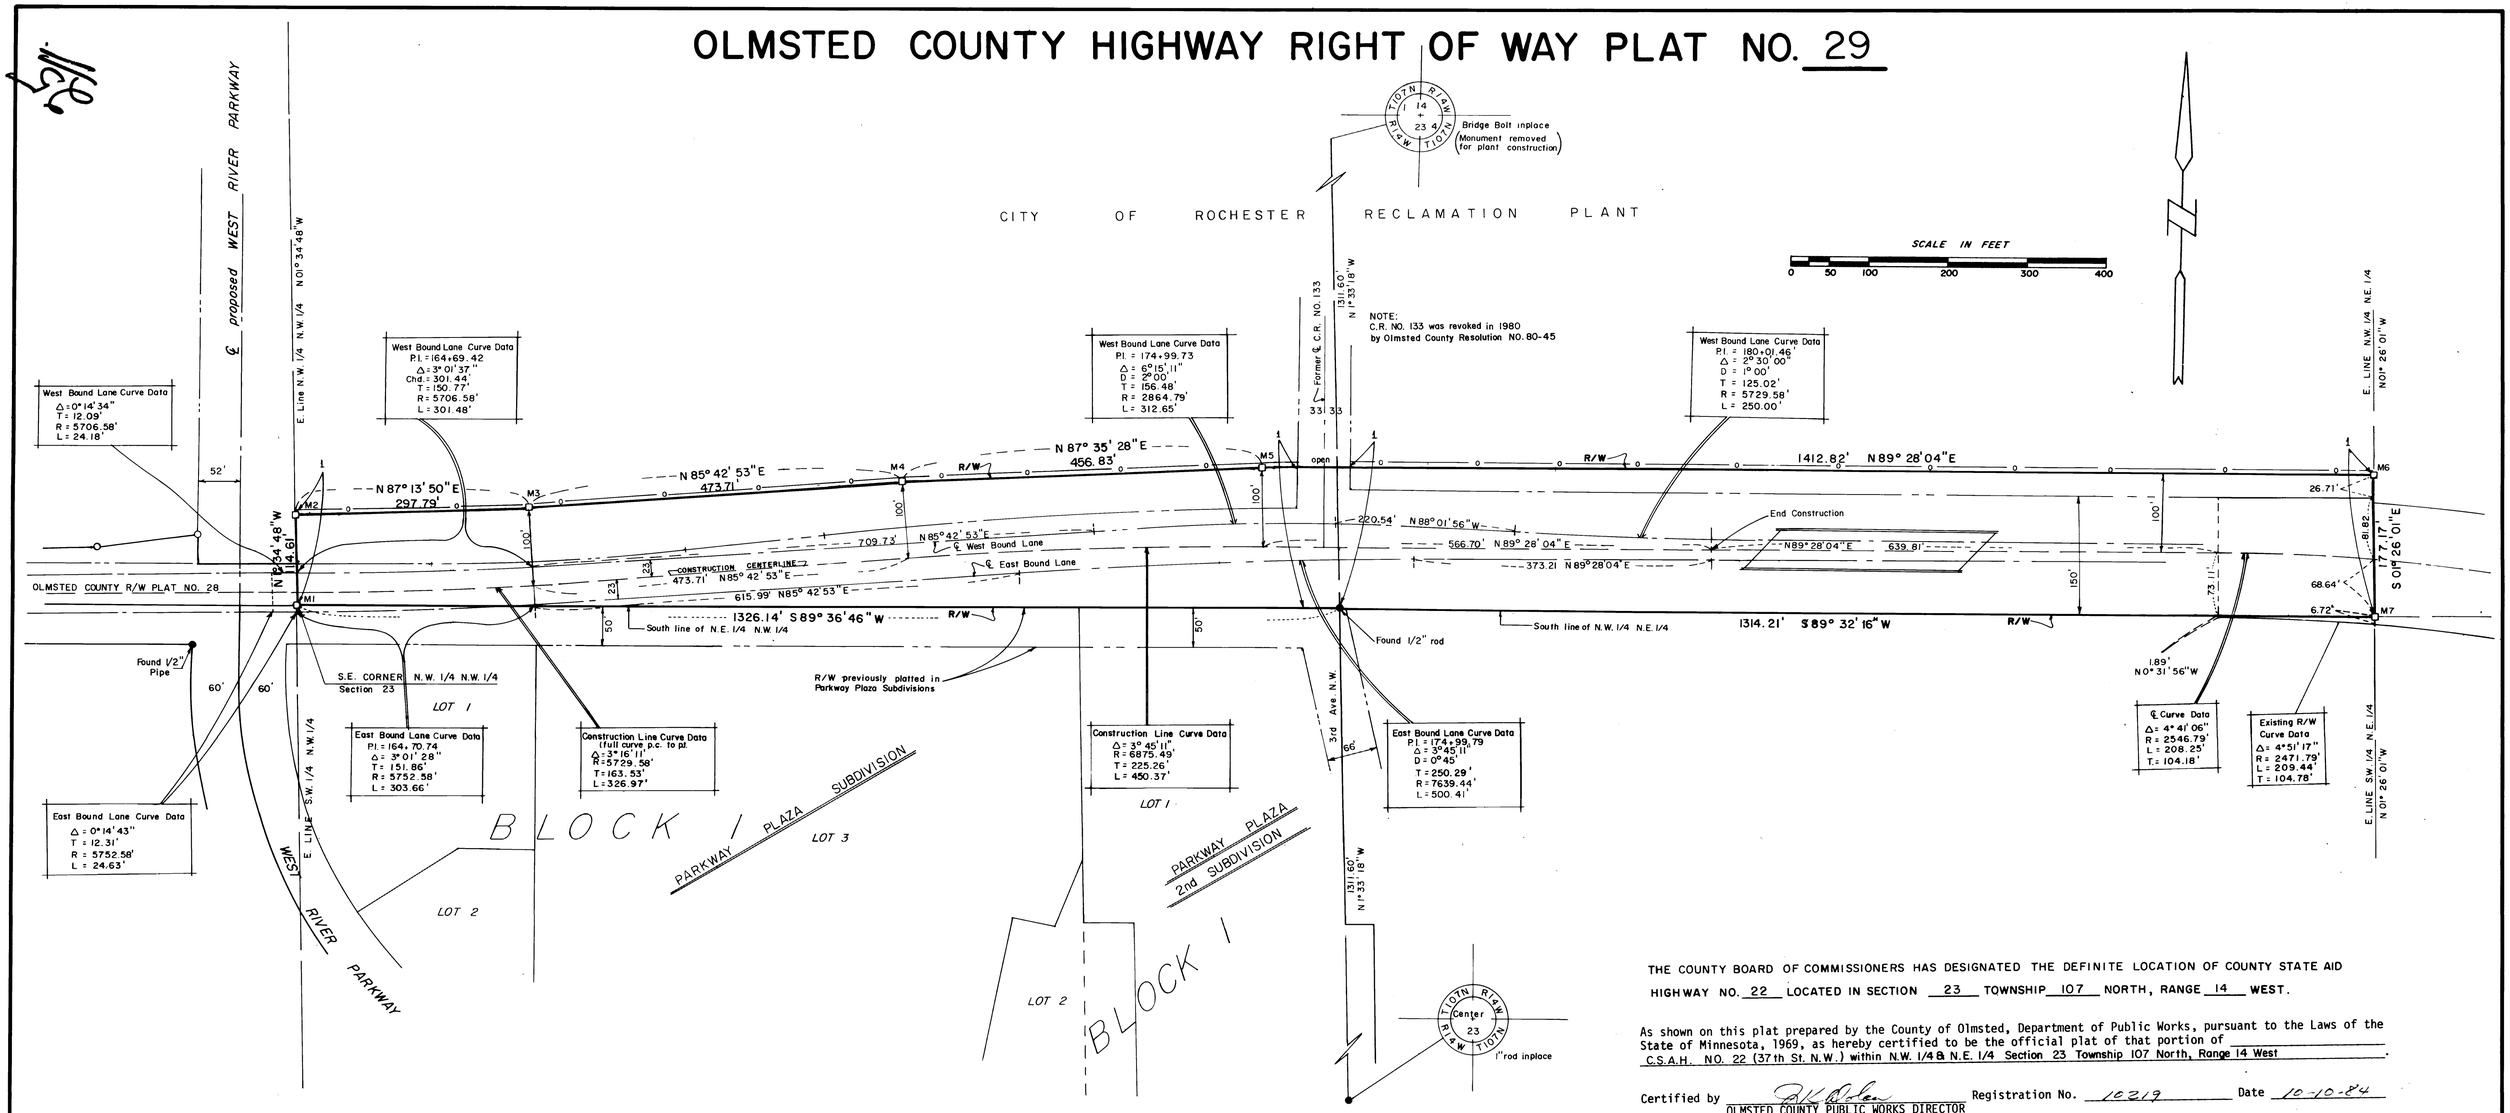

RIGHT OF WAY IN SECTION 23 T. 107 N., R. 14 W.

PARCEL NUMBER	OWNER	LOCATION	ENTIRE TRACT Acres	EXISTING R/W WITHIN NEW R/W Acres	NEW R/W Acres	TEMPORARY EASEMENTS Acres	TEMPORARY EASEMENT EXPIRES ON	R/W INTEREST
1.	City of Rochester	N.W.¼ and N.E.¼ of Section 23	83.24	7.2	9.85	none		Easement

CONVENTIONAL SYMBOLS

LAND SUBDIVISION LINE
PROPERTY LINE
RIGHT-OF-WAY BOUNDARY
EXISTING C.H.D. R/W LINE
OTHER ROAD R/W'S
RAILROAD R/W
TEMPORARY EASEMENTS
NEW R/W PARCEL NUMBER
ACCESS CONTROL
ACCESS OPENING
R/W MONUMENT
MONUMENTS FOUND
MONUMENTS SET (1" square iron with cap no. 8952)
R/W BOUNDARY CORNER

DISTANCES TO FEET (66', 100' e.t.c.) ARE EXACT EXTRINSIC VALUES

COUNTY RECORDER
DOCUMENT NUMBER 477181

I HEREBY CERTIFY THAT THIS INSTRUMENT WAS FILED IN THE OFFICE OF THE COUNTY RECORDER FOR RECORD ON THIS 23 DAY OF October, 1984 A.D., AT 9 3/4 O'CLOCK a M. IN BOOK 84 ON PAGE 880 AND WAS DULY RECORDED IN THE OLMSTED COUNTY RECORDS.

BY Jean Finstuen COUNTY RECORDER

DEPUTY

THE COUNTY BOARD OF COMMISSIONERS HAS DESIGNATED THE DEFINITE LOCATION OF COUNTY STATE AID HIGHWAY NO. 22 LOCATED IN SECTION 23 TOWNSHIP 107 NORTH, RANGE 14 WEST.

As shown on this plat prepared by the County of Olmsted, Department of Public Works, pursuant to the Laws of the State of Minnesota, 1969, as hereby certified to be the official plat of that portion of C.S.A.H. NO. 22 (37th St. N.W.) within N.W. 1/4 & N.E. 1/4 Section 23 Township 107 North, Range 14 West.

Certified by R K Olsen OLMSTED COUNTY PUBLIC WORKS DIRECTOR Registration No. 10219 Date 10-10-84

BOARD OF COUNTY COMMISSIONERS CERTIFICATION OF PLAT:

THIS PLAT WAS APPROVED AND ACCEPTED BY THE BOARD OF COUNTY COMMISSIONERS OF THE COUNTY OF OLMSTED, STATE OF MINNESOTA, AT A REGULAR MEETING HELD THIS 22nd DAY OF May 19 84 A.D.

Jean Lass CHAIRPERSON

I hereby certify that this is a true and correct representation of a survey of the boundaries as shown and that said survey was made under my direct supervision; that all distances are correctly shown in feet and decimals of a foot; that the monuments for the guidance of future surveys will be correctly placed in the ground as shown after completion of construction; and that there are no wet lands or public highways to be designated on said plat other than shown.

Roger W. Brand OLMSTED COUNTY SURVEYOR Registration No. 8952 Date May 21, 1984