
3/11

OLMSTED COUNTY HIGHWAY RIGHT OF WAY PLAT NO. 34

C.S.A.H. NO. 12

NOTE:
ALL AREAS THAT HAVE AN ALPHABETICAL TRACT DESIGNATION WITHIN THE OLMSTED COUNTY RIGHT OF WAY PLAT BOUNDARY ARE TO BE TURNED BACK TO THE ADJOINING PROPERTY OWNER OR THE TOWNSHIP BY THE APPROPRIATE ROAD AUTHORITIES UPON THE COMPLETION OF THE OLMSTED COUNTY PUBLIC WORKS DEPARTMENT CONTRACT.

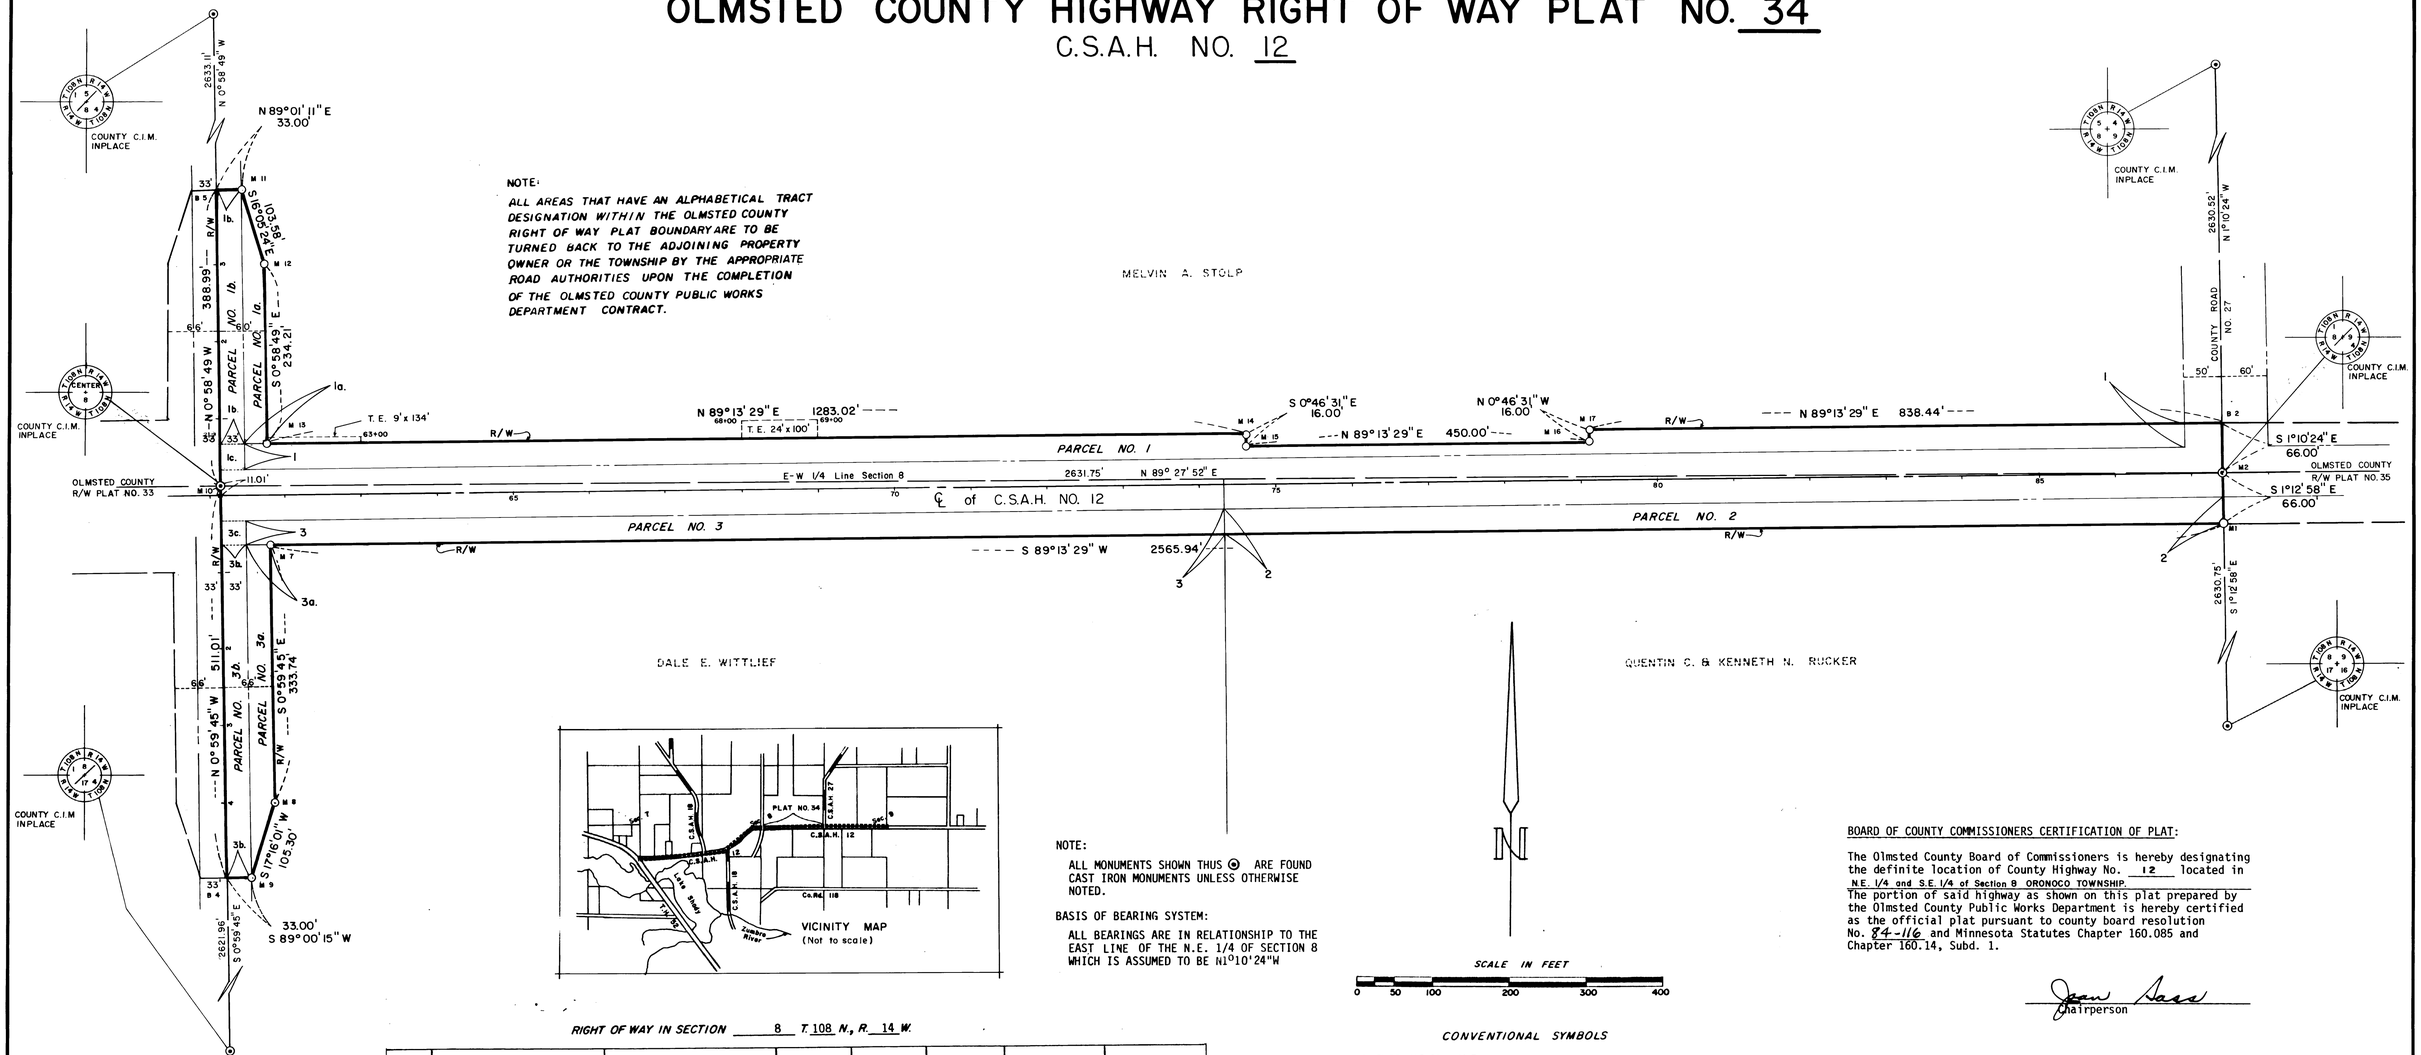

NOTE:
ALL MONUMENTS SHOWN THUS ⊙ ARE FOUND CAST IRON MONUMENTS UNLESS OTHERWISE NOTED.

BASIS OF BEARING SYSTEM:
ALL BEARINGS ARE IN RELATIONSHIP TO THE EAST LINE OF THE N.E. 1/4 OF SECTION 8 WHICH IS ASSUMED TO BE N1°10'24"W

RIGHT OF WAY IN SECTION 8 T. 108 N., R. 14 W.

PARCEL	OWNER	LOCATION	EXISTING HIGHWAY R/W	NEW HIGHWAY R/W	TEMPORARY EASEMENTS	T.E. EXPIRES ON	R/W INTEREST
1.	Melvin A. & Myra Stolp	S½ NE¼ Sec. 8	1.70 ac.	1.77 ac.	0.08 ac.	Completion of contract 55-612-11	easement
2.	Quentin C. & Doris Rucker Kenneth N. & Joyce Rucker	NE¼ SE¼ Sec. 8	1.08 ac.	1.00 ac.	none		easement
3.	Dale E. & Gloria G. Wittlief	NW¼ SE¼ Sec. 8	1.25 ac.	0.97 ac.	none		easement

		Acres	
1a.	Melvin A. & Myra Stolp	.18	New County Road right-of-way to be turned back to Oronoco Township.
1b.	Melvin A. & Myra Stolp	.25	Existing Township Road right-of-way
1c.	Melvin A. & Myra Stolp	.03	Existing Township road right-of way to become Olmsted County right-of-way.
3a.	Dale E. & Gloria G. Wittlief	.29	New County Road right-of-way to be turned back to Oronoco Township.
3b.	Dale E. & Gloria G. Wittlief	.33	Existing Township Road right-of-way.
3c.	Dale E. & Gloria G. Wittlief	.03	Existing Township road right-of-way to become Olmsted County right-of-way.

CONVENTIONAL SYMBOLS

LAND SUBDIVISION LINE
PROPERTY LINE
RIGHT-OF-WAY BOUNDARY
EXISTING C.H.D. R/W LINE
OTHER ROAD R/W'S
RAILROAD R/W
TEMPORARY EASEMENTS
NEW R/W PARCEL NUMBER
ACCESS CONTROL
ACCESS OPENING
R/W MONUMENT
MONUMENTS FOUND
MONUMENTS SET (1" Square iron with cap No. 8952)
R/W BOUNDARY CORNER

DISTANCES TO FEET (66', 100' etc.) ARE EXTRINSIC VALUES

COUNTY RECORDER
DOCUMENT NUMBER 48837
BOOK 374 OF Misc PAGE 399

I HEREBY CERTIFY THAT THIS INSTRUMENT WAS FILED IN THE OFFICE OF THE COUNTY RECORDER FOR RECORD ON THIS 8 DAY OF January, 19 85 A.D., AT 3 3/4 O'CLOCK P. M. IN BOOK 374 ON PAGE 399 AND WAS DULY RECORDED IN THE OLMSTED COUNTY RECORDS.

BY [signature]
COUNTY RECORDER

DEPUTY

BOARD OF COUNTY COMMISSIONERS CERTIFICATION OF PLAT:

The Olmsted County Board of Commissioners is hereby designating the definite location of County Highway No. 12 located in N.E. 1/4 and S.E. 1/4 of Section 8 ORONOCO TOWNSHIP.
The portion of said highway as shown on this plat prepared by the Olmsted County Public Works Department is hereby certified as the official plat pursuant to county board resolution No. 84-116 and Minnesota Statutes Chapter 160.085 and Chapter 160.14, Subd. 1.

[signature]
Chairperson

I hereby certify that this plat prepared by the Olmsted County Public Works Department is a true and correct representation of the highway location and that the right-of-way is correctly designated on the plat.

[signature] Registration No. 10219 Date 12-18-84
Public Works Director

I hereby certify that this plat was prepared by me or under my direct supervision and that I am a duly Registered Land Surveyor under the Laws of the State of Minnesota; that this plat meets requirements of Minnesota Statutes Chapter 160.085 and Chapter 160.14, Subd. 1; that parcel ownerships are delineated on the plat; that the monuments for the guidance of future surveys will be correctly placed in the ground as shown after completion of construction; that all measurements are correctly shown on this plat; and that the outside boundary lines are correctly designated on this plat.

Roger W. Brand Registration No. 8952 Date Dec. 18, 1984
Olmsted County Surveyor