
33

OLMSTED COUNTY HIGHWAY RIGHT OF WAY PLAT NO. 37

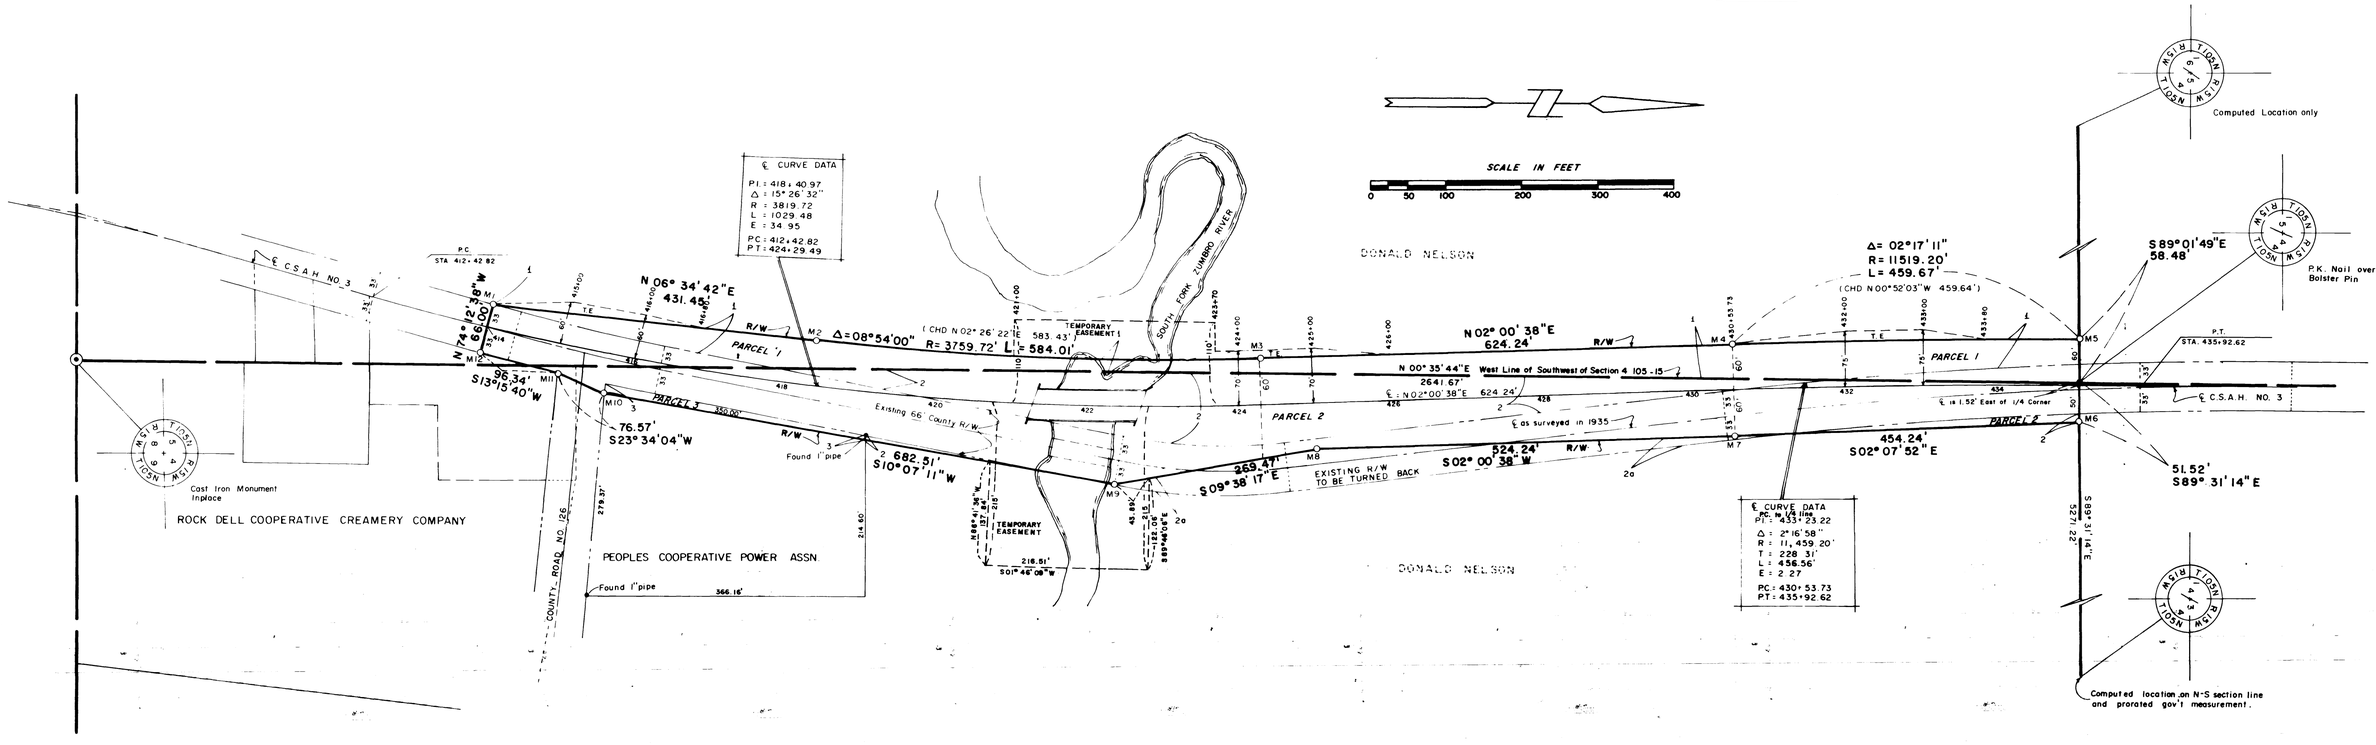

RIGHT OF WAY IN SECTION 4 & 5 T. 105 N., R. 15 W.

PARCEL	OWNER	LOCATION	EXISTING HIGHWAY R/W	NEW HIGHWAY R/W	TEMPORARY EASEMENTS	T.E. EXPIRES ON	R/W INTEREST
1.	DONALD NELSON	S.E. ¼ Section 5	0.49 ac.	1.38 ac.	0.46 ac.	Completion of Grading Contract NO. 55-603-21	EASEMENT
2.	DONALD NELSON	S.W. ¼ Section 4	2.73 ac.	1.45 ac.	0.65 ac.		EASEMENT
3.	PEOPLES COOPERATIVE POWER ASSN.	S.W. ¼ Section 4	None	0.09 ac.	None		EASEMENT
2a	DONALD NELSON	0.21 ac.	Existing County Road R/W to be turned back upon completion of the Olmsted County grading contract.				

CONVENTIONAL SYMBOLS

LAND SUBDIVISION LINE
PROPERTY LINE
RIGHT-OF-WAY BOUNDARY R/W
EXISTING C.H.D. R/W LINE
OTHER ROAD R/W'S
RAILROAD R/W
TEMPORARY EASEMENTS T.E.
NEW R/W PARCEL NUMBER 1
ACCESS CONTROL
ACCESS OPENING open
R/W MONUMENT R/W
MONUMENTS FOUND
MONUMENTS SET (1" square iron with cap no. 8952) M3
R/W BOUNDARY CORNER

COUNTY RECORDER 47830
DOCUMENT NUMBER

I HEREBY CERTIFY THAT THIS INSTRUMENT WAS FILED IN THE OFFICE OF THE COUNTY RECORDER FOR RECORD ON THIS 16 DAY OF November, 1984 A.D., AT 3½ O'CLOCK P. M. IN BOOK A-4 ON PAGE 36 AND WAS DULY RECORDED IN THE OLMSTED COUNTY RECORDS.

BY Lisa Signature
COUNTY RECORDER

DEPUTY

THE COUNTY BOARD OF COMMISSIONERS HAS DESIGNATED THE DEFINITE LOCATION OF COUNTY STATE AID HIGHWAY NO. 3 LOCATED IN SECTIONS 4 and 5 TOWNSHIP 105 NORTH, RANGE 15 WEST.

As shown on this plat prepared by the County of Olmsted, Department of Public Works, pursuant to the Laws of the State of Minnesota, 1969, as hereby certified to be the official plat of that portion of C.S.A.H. NO. 3 located in the S.E 1/4 Sec 5 and the S.W 1/4 Sec 4 Township 105 North, Range 15 West.

Certified by A.K. Oday Registration No. 10219 Date 10-10-84
OLMSTED COUNTY PUBLIC WORKS DIRECTOR

BOARD OF COUNTY COMMISSIONERS CERTIFICATION OF PLAT:

THIS PLAT WAS APPROVED AND ACCEPTED BY THE BOARD OF COUNTY COMMISSIONERS OF THE COUNTY OF OLMSTED, STATE OF MINNESOTA, AT A REGULAR MEETING HELD THIS 9th DAY OF October 19 84 A.D.

Jean Sass
CHAIRPERSON

I hereby certify that this is a true and correct representation of a survey of the boundaries as shown and that said survey was made under my direct supervision; that all distances are correctly shown in feet and decimals of a foot; that the monuments for the guidance of future surveys will be correctly placed in the ground as shown after completion of construction; and that there are no wet lands or public highways to be designated on said plat other than shown.

Roger W. Brand Registration No. 8952 Date Oct. 9, 1984
OLMSTED COUNTY SURVEYOR