
38

OLMSTED COUNTY HIGHWAY RIGHT OF WAY PLAT NO. 42

C.S.A.H. NO. 5

NEW HAVEN TOWNSHIP

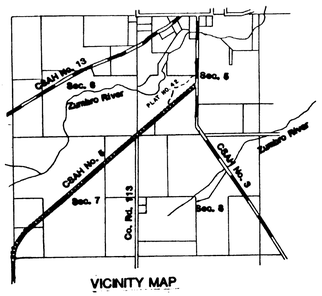

VICINITY MAP


(Not to scale)

SCALE IN FEET

0 50 100 200 300 400

NOTE:
ALL MONUMENTS SHOWN THUS ⊙ ARE FOUND CAST IRON MONUMENTS UNLESS OTHERWISE NOTED.

ALL BEARINGS ARE IN RELATIONSHIP TO THE NORTH-SOUTH QUARTER LINE OF SECTION 5 WHICH IS ASSUMED TO BE N 01° 14' 07"W.

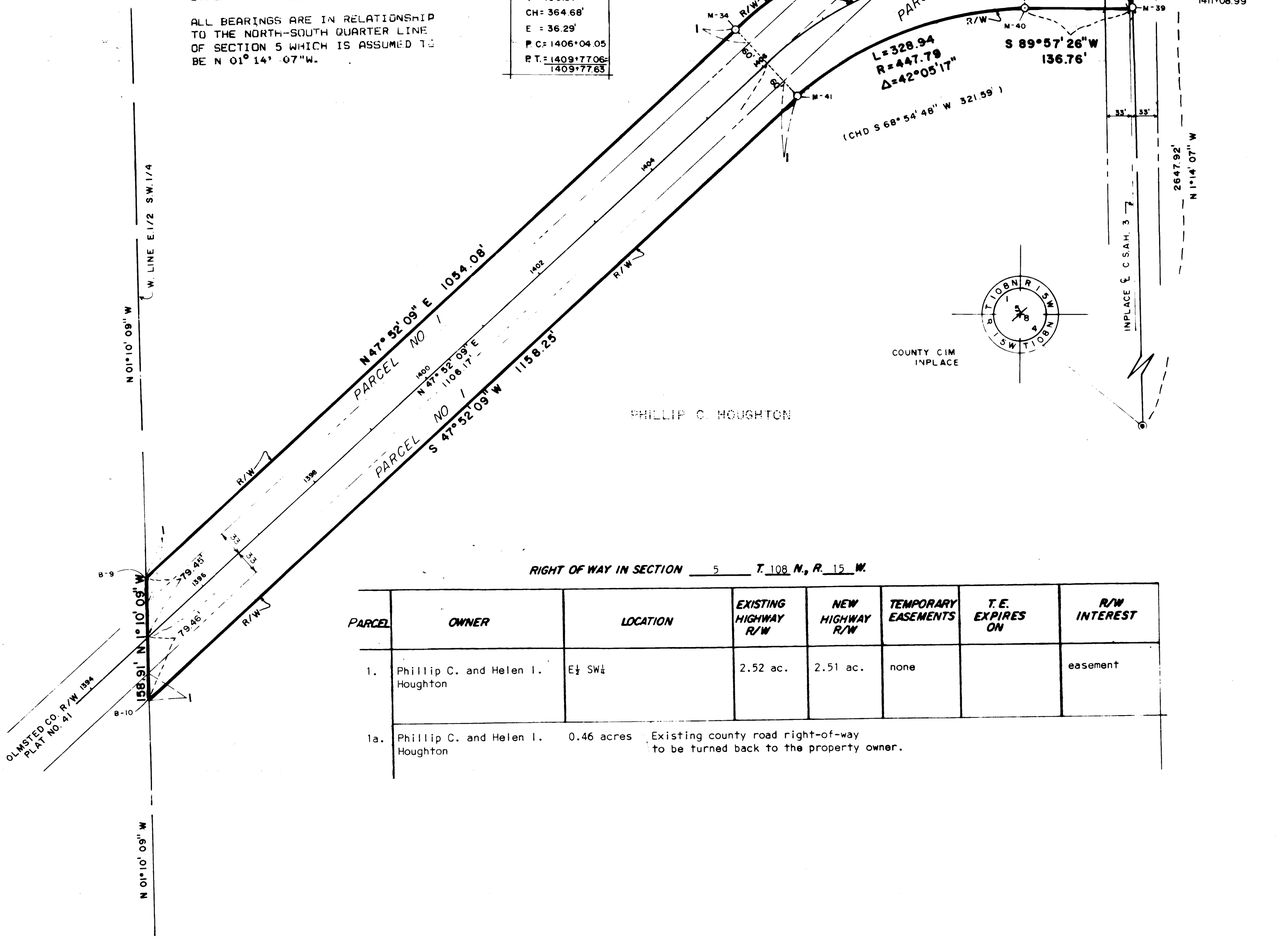

RIGHT OF WAY IN SECTION 5 T. 108 N., R. 15 W.

PARCEL	OWNER	LOCATION	EXISTING HIGHWAY R/W	NEW HIGHWAY R/W	TEMPORARY EASEMENTS	T.E. EXPIRES ON	R/W INTEREST
1.	Phillip C. and Helen I. Houghton	E½ SW¼	2.52 ac.	2.51 ac.	none		easement
1a.	Phillip C. and Helen I. Houghton	0.46 acres	Existing county road right-of-way to be turned back to the property owner.				

CONVENTIONAL SYMBOLS

- LAND SUBDIVISION LINE
- PROPERTY LINE
- RIGHT-OF-WAY BOUNDARY (R/W)
- EXISTING C.H.D. R/W LINE
- OTHER ROAD R/W'S
- RAILROAD R/W
- TEMPORARY EASEMENTS (T.E.)
- NEW R/W PARCEL NUMBER (2)
- ACCESS CONTROL
- ACCESS OPENING (ADD'L)
- R/W MONUMENT (R/W)
- MONUMENTS FOUND
- MONUMENTS SET (1" Square iron with cap No. 8952) (MS)
- R/W BOUNDARY CORNER (BC)

DISTANCES TO FEET (66', 100' etc.) ARE EXTRINSIC VALUES

COUNTY RECORDER
DOCUMENT NUMBER
BOOK T-4 OF Misc PAGE 176

I HEREBY CERTIFY THAT THIS INSTRUMENT WAS FILED IN THE OFFICE OF THE COUNTY RECORDER FOR RECORD ON THIS 10 DAY OF May, 19 85 A.D., AT 4 O'CLOCK P M. IN BOOK T-4 ON PAGE 176 AND WAS DULY RECORDED IN THE OLMSTED COUNTY RECORDS.

BY LOIS FINSTUEN
COUNTY RECORDER

Jerald M. Ferries
DEPUTY

BOARD OF COUNTY COMMISSIONERS CERTIFICATION OF PLAT:

The Olmsted County Board of Commissioners is hereby designating the definite location of County Highway No. 5 located in S.W.1/4 Section 5 T108N R15W. The portion of said highway as shown on this plat prepared by the Olmsted County Public Works Department is hereby certified as the official plat pursuant to county board resolution No. 85-63 and Minnesota Statutes Chapter 160.085 and Chapter 160.14, Subd. 1.

Harley Boettcher
Chairperson

I hereby certify that this plat prepared by the Olmsted County Public Works Department is a true and correct representation of the highway location and that the right-of-way is correctly designated on the plat.

J.K. Dolan
Public Works Director
Registration No. 10219 Date 5-10-85

I hereby certify that this plat was prepared by me or under my direct supervision and that I am a duly Registered Land Surveyor under the Laws of the State of Minnesota; that this plat meets requirements of Minnesota Statutes Chapter 160.085 and Chapter 160.14, Subd. 1; that parcel ownerships are delineated on the plat; that the monuments for the guidance of future surveys will be correctly placed in the ground as shown after completion of construction; that all measurements are correctly shown on this plat; and that the outside boundary lines are correctly designated on this plat.

Roger W. Brand
Olmsted County Surveyor
Registration No. 8952 Date May 9, 1985