
39

OLMSTED COUNTY HIGHWAY RIGHT OF WAY PLAT NO. 43

NOTE:

ALL MONUMENTS SHOWN THUS ◉ ARE FOUND CAST IRON MONUMENTS UNLESS OTHERWISE NOTED.

BASIS OF BEARING SYSTEM:
ALL BEARINGS ARE IN RELATIONSHIP TO THE NORTH LINE OF THE SOUTHEAST QUARTER OF SECTION 24 T107N,R14W, WHICH IS ASSUMED TO BE N 89° 48' 58"E.

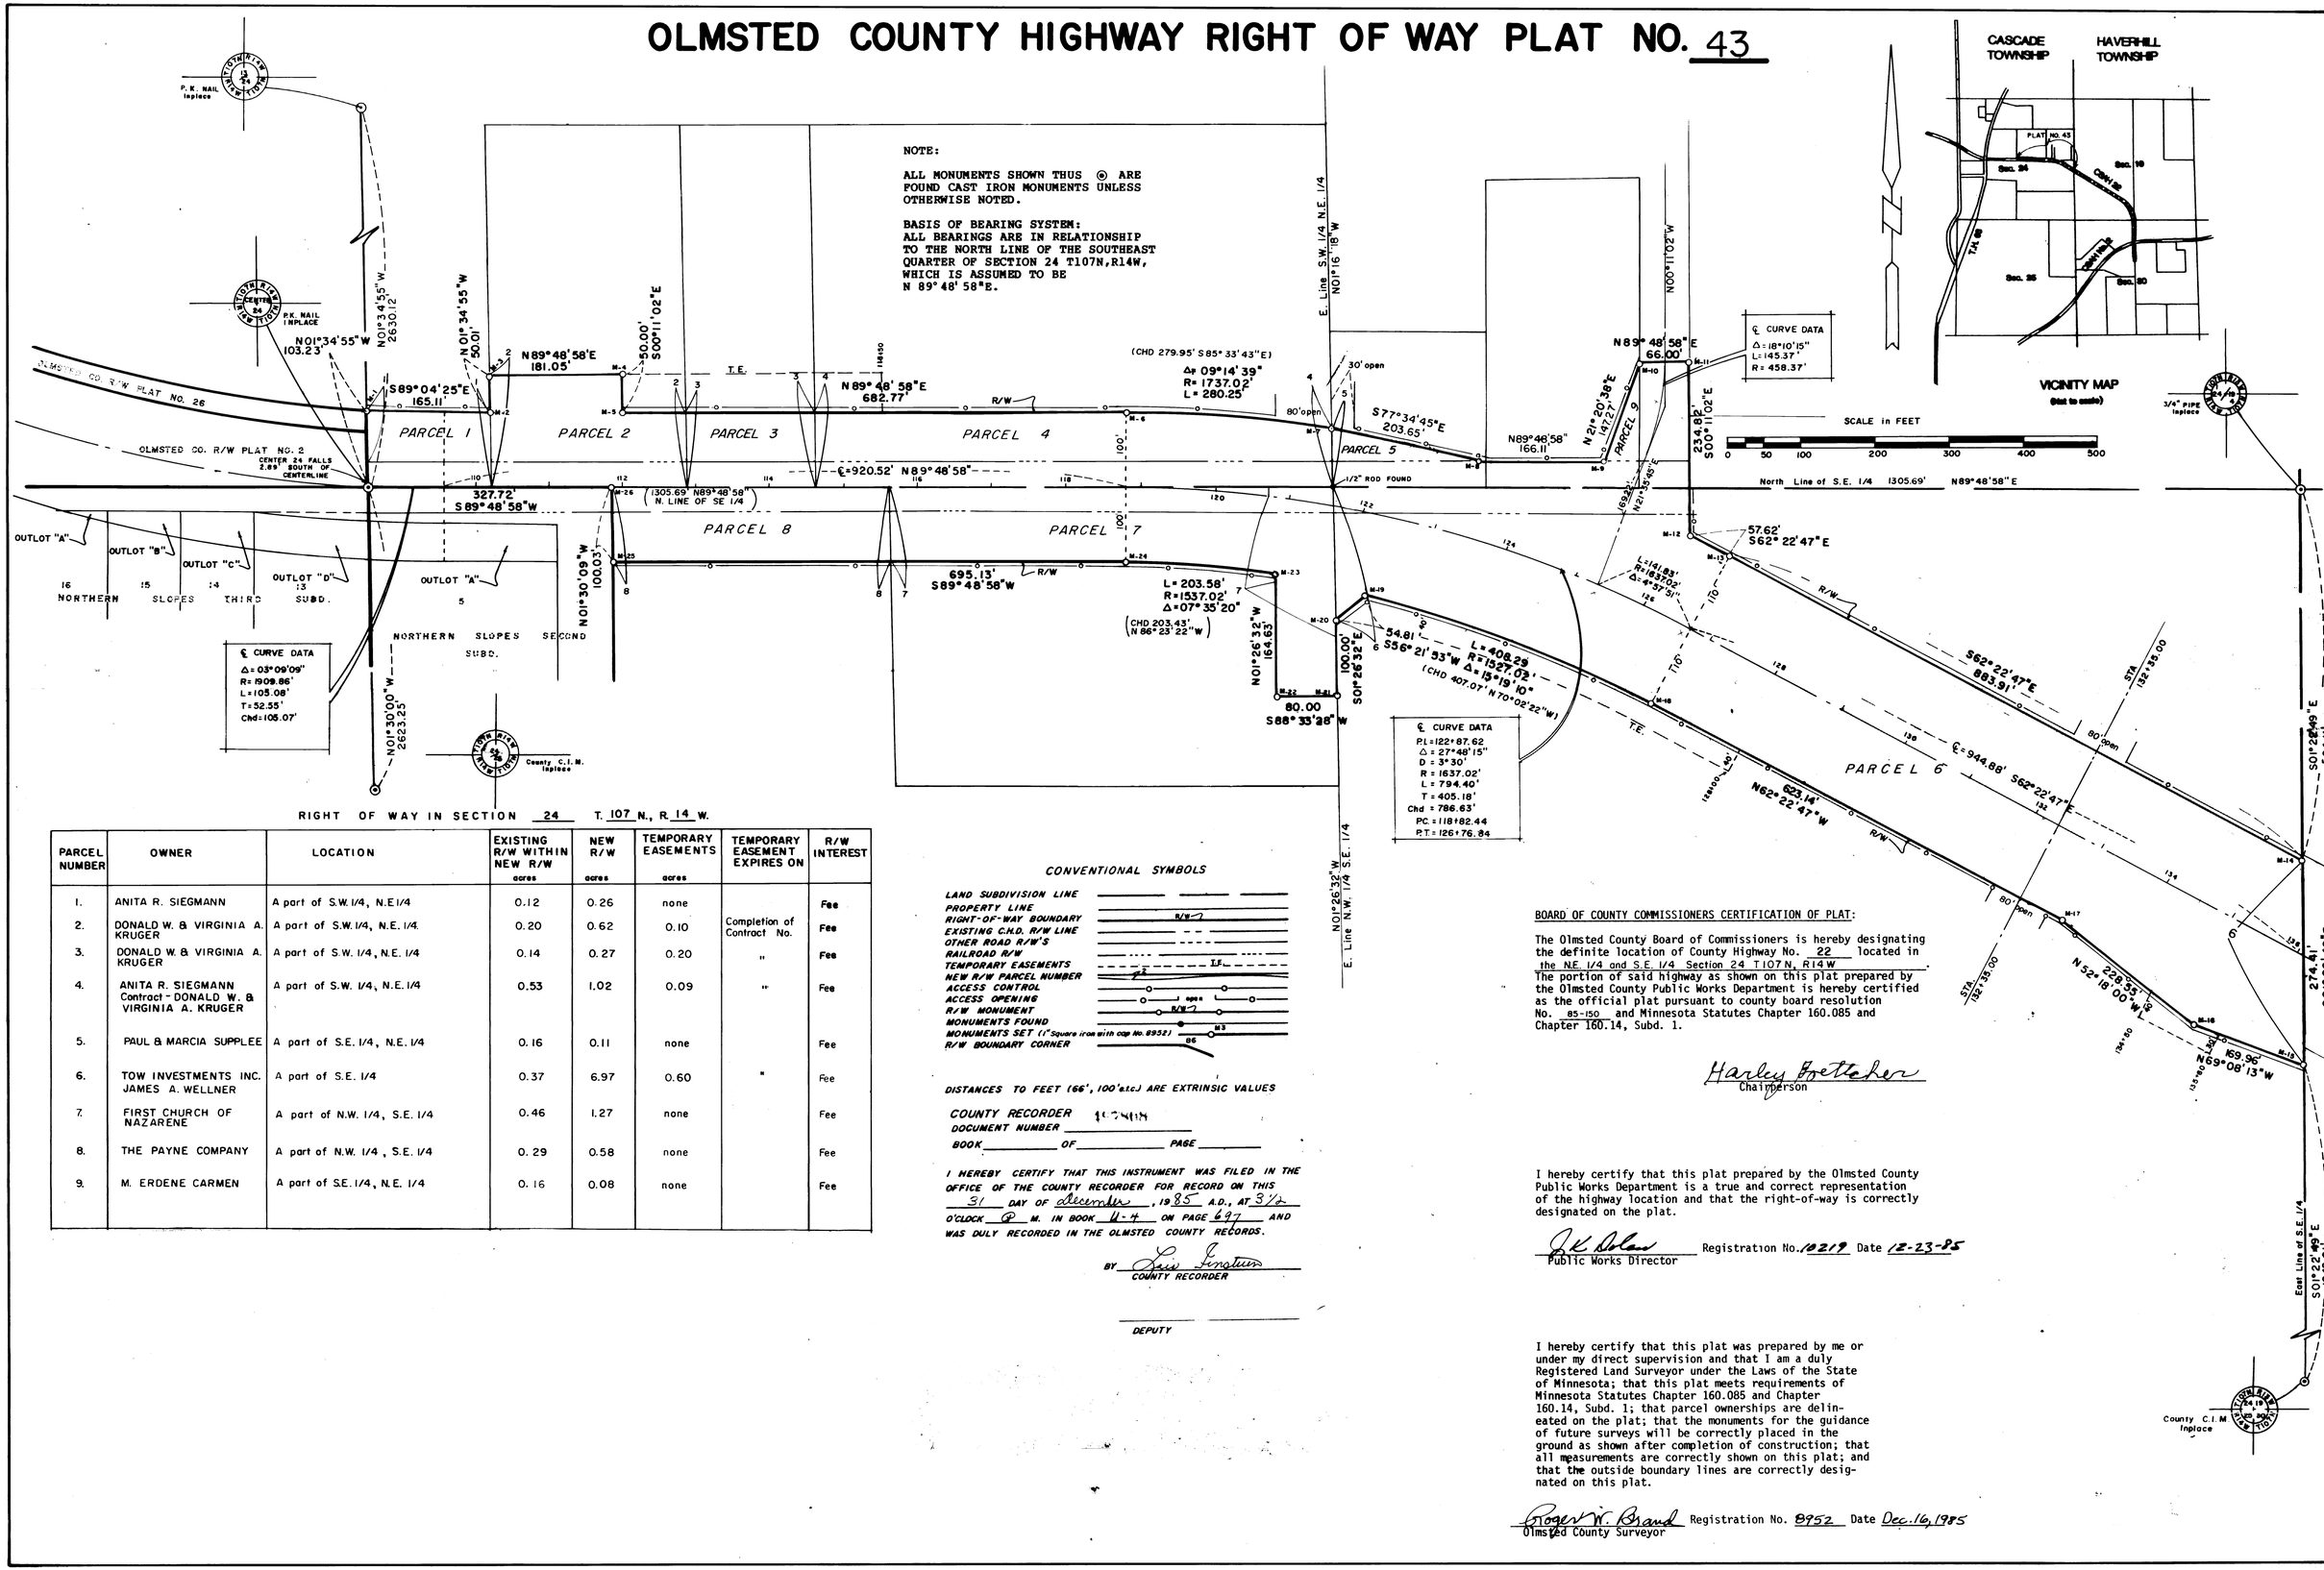

RIGHT OF WAY IN SECTION 24 T. 107 N., R. 14 W.

PARCEL NUMBER	OWNER	LOCATION	EXISTING R/W WITHIN NEW R/W acres	NEW R/W acres	TEMPORARY EASEMENTS acres	TEMPORARY EASEMENT EXPIRES ON	R/W INTEREST
1.	ANITA R. SIEGMANN	A part of S.W. 1/4, N.E 1/4	0.12	0.26	none		Fee
2.	DONALD W. & VIRGINIA A. KRUGER	A part of S.W. 1/4, N.E. 1/4	0.20	0.62	0.10	Completion of Contract No.	Fee
3.	DONALD W. & VIRGINIA A. KRUGER	A part of S.W. 1/4, N.E. 1/4	0.14	0.27	0.20	"	Fee
4.	ANITA R. SIEGMANN Contract - DONALD W. & VIRGINIA A. KRUGER	A part of S.W. 1/4, N.E. 1/4	0.53	1.02	0.09	"	Fee
5.	PAUL & MARCIA SUPPLEE	A part of S.E. 1/4, N.E. 1/4	0.16	0.11	none		Fee
6.	TOW INVESTMENTS INC. JAMES A. WELLNER	A part of S.E. 1/4	0.37	6.97	0.60	"	Fee
7.	FIRST CHURCH OF NAZARENE	A part of N.W. 1/4, S.E. 1/4	0.46	1.27	none		Fee
8.	THE PAYNE COMPANY	A part of N.W. 1/4, S.E. 1/4	0.29	0.58	none		Fee
9.	M. ERDENE CARMEN	A part of SE. 1/4, N.E. 1/4	0.16	0.08	none		Fee

CONVENTIONAL SYMBOLS

LAND SUBDIVISION LINE
PROPERTY LINE
RIGHT-OF-WAY BOUNDARY
EXISTING C.H.D. R/W LINE
OTHER ROAD R/W'S
RAILROAD R/W
TEMPORARY EASEMENTS
NEW R/W PARCEL NUMBER
ACCESS CONTROL
ACCESS OPENING
R/W MONUMENT
MONUMENTS FOUND
MONUMENTS SET (1" Square iron with cap No. 8952)
R/W BOUNDARY CORNER

DISTANCES TO FEET (66', 100'etc.) ARE EXTRINSIC VALUES

COUNTY RECORDER 1[illegible]
DOCUMENT NUMBER _____
BOOK _____ OF _____ PAGE _____

I HEREBY CERTIFY THAT THIS INSTRUMENT WAS FILED IN THE OFFICE OF THE COUNTY RECORDER FOR RECORD ON THIS 31 DAY OF December, 1985 A.D., AT 3½ O'CLOCK P M. IN BOOK U-4 ON PAGE 697 AND WAS DULY RECORDED IN THE OLMSTED COUNTY RECORDS.

BY Lois Singstuen
COUNTY RECORDER

_____
DEPUTY

BOARD OF COUNTY COMMISSIONERS CERTIFICATION OF PLAT:

The Olmsted County Board of Commissioners is hereby designating the definite location of County Highway No. 22 located in the NE. 1/4 and S.E. 1/4 Section 24 T107N, R14W. The portion of said highway as shown on this plat prepared by the Olmsted County Public Works Department is hereby certified as the official plat pursuant to county board resolution No. 85-150 and Minnesota Statutes Chapter 160.085 and Chapter 160.14, Subd. 1.

Harley Brettscher
Chairperson

I hereby certify that this plat prepared by the Olmsted County Public Works Department is a true and correct representation of the highway location and that the right-of-way is correctly designated on the plat.

J K Nolan
Public Works Director
Registration No. 10219 Date 12-23-85

I hereby certify that this plat was prepared by me or under my direct supervision and that I am a duly Registered Land Surveyor under the Laws of the State of Minnesota; that this plat meets requirements of Minnesota Statutes Chapter 160.085 and Chapter 160.14, Subd. 1; that parcel ownerships are delineated on the plat; that the monuments for the guidance of future surveys will be correctly placed in the ground as shown after completion of construction; that all measurements are correctly shown on this plat; and that the outside boundary lines are correctly designated on this plat.

Roger W. Brand
Olmsted County Surveyor
Registration No. 8952 Date Dec. 16, 1985