
AMENDED OLMSTED COUNTY HIGHWAY RIGHT OF WAY PLAT NO. 43

C.S.A.H. NO. 22

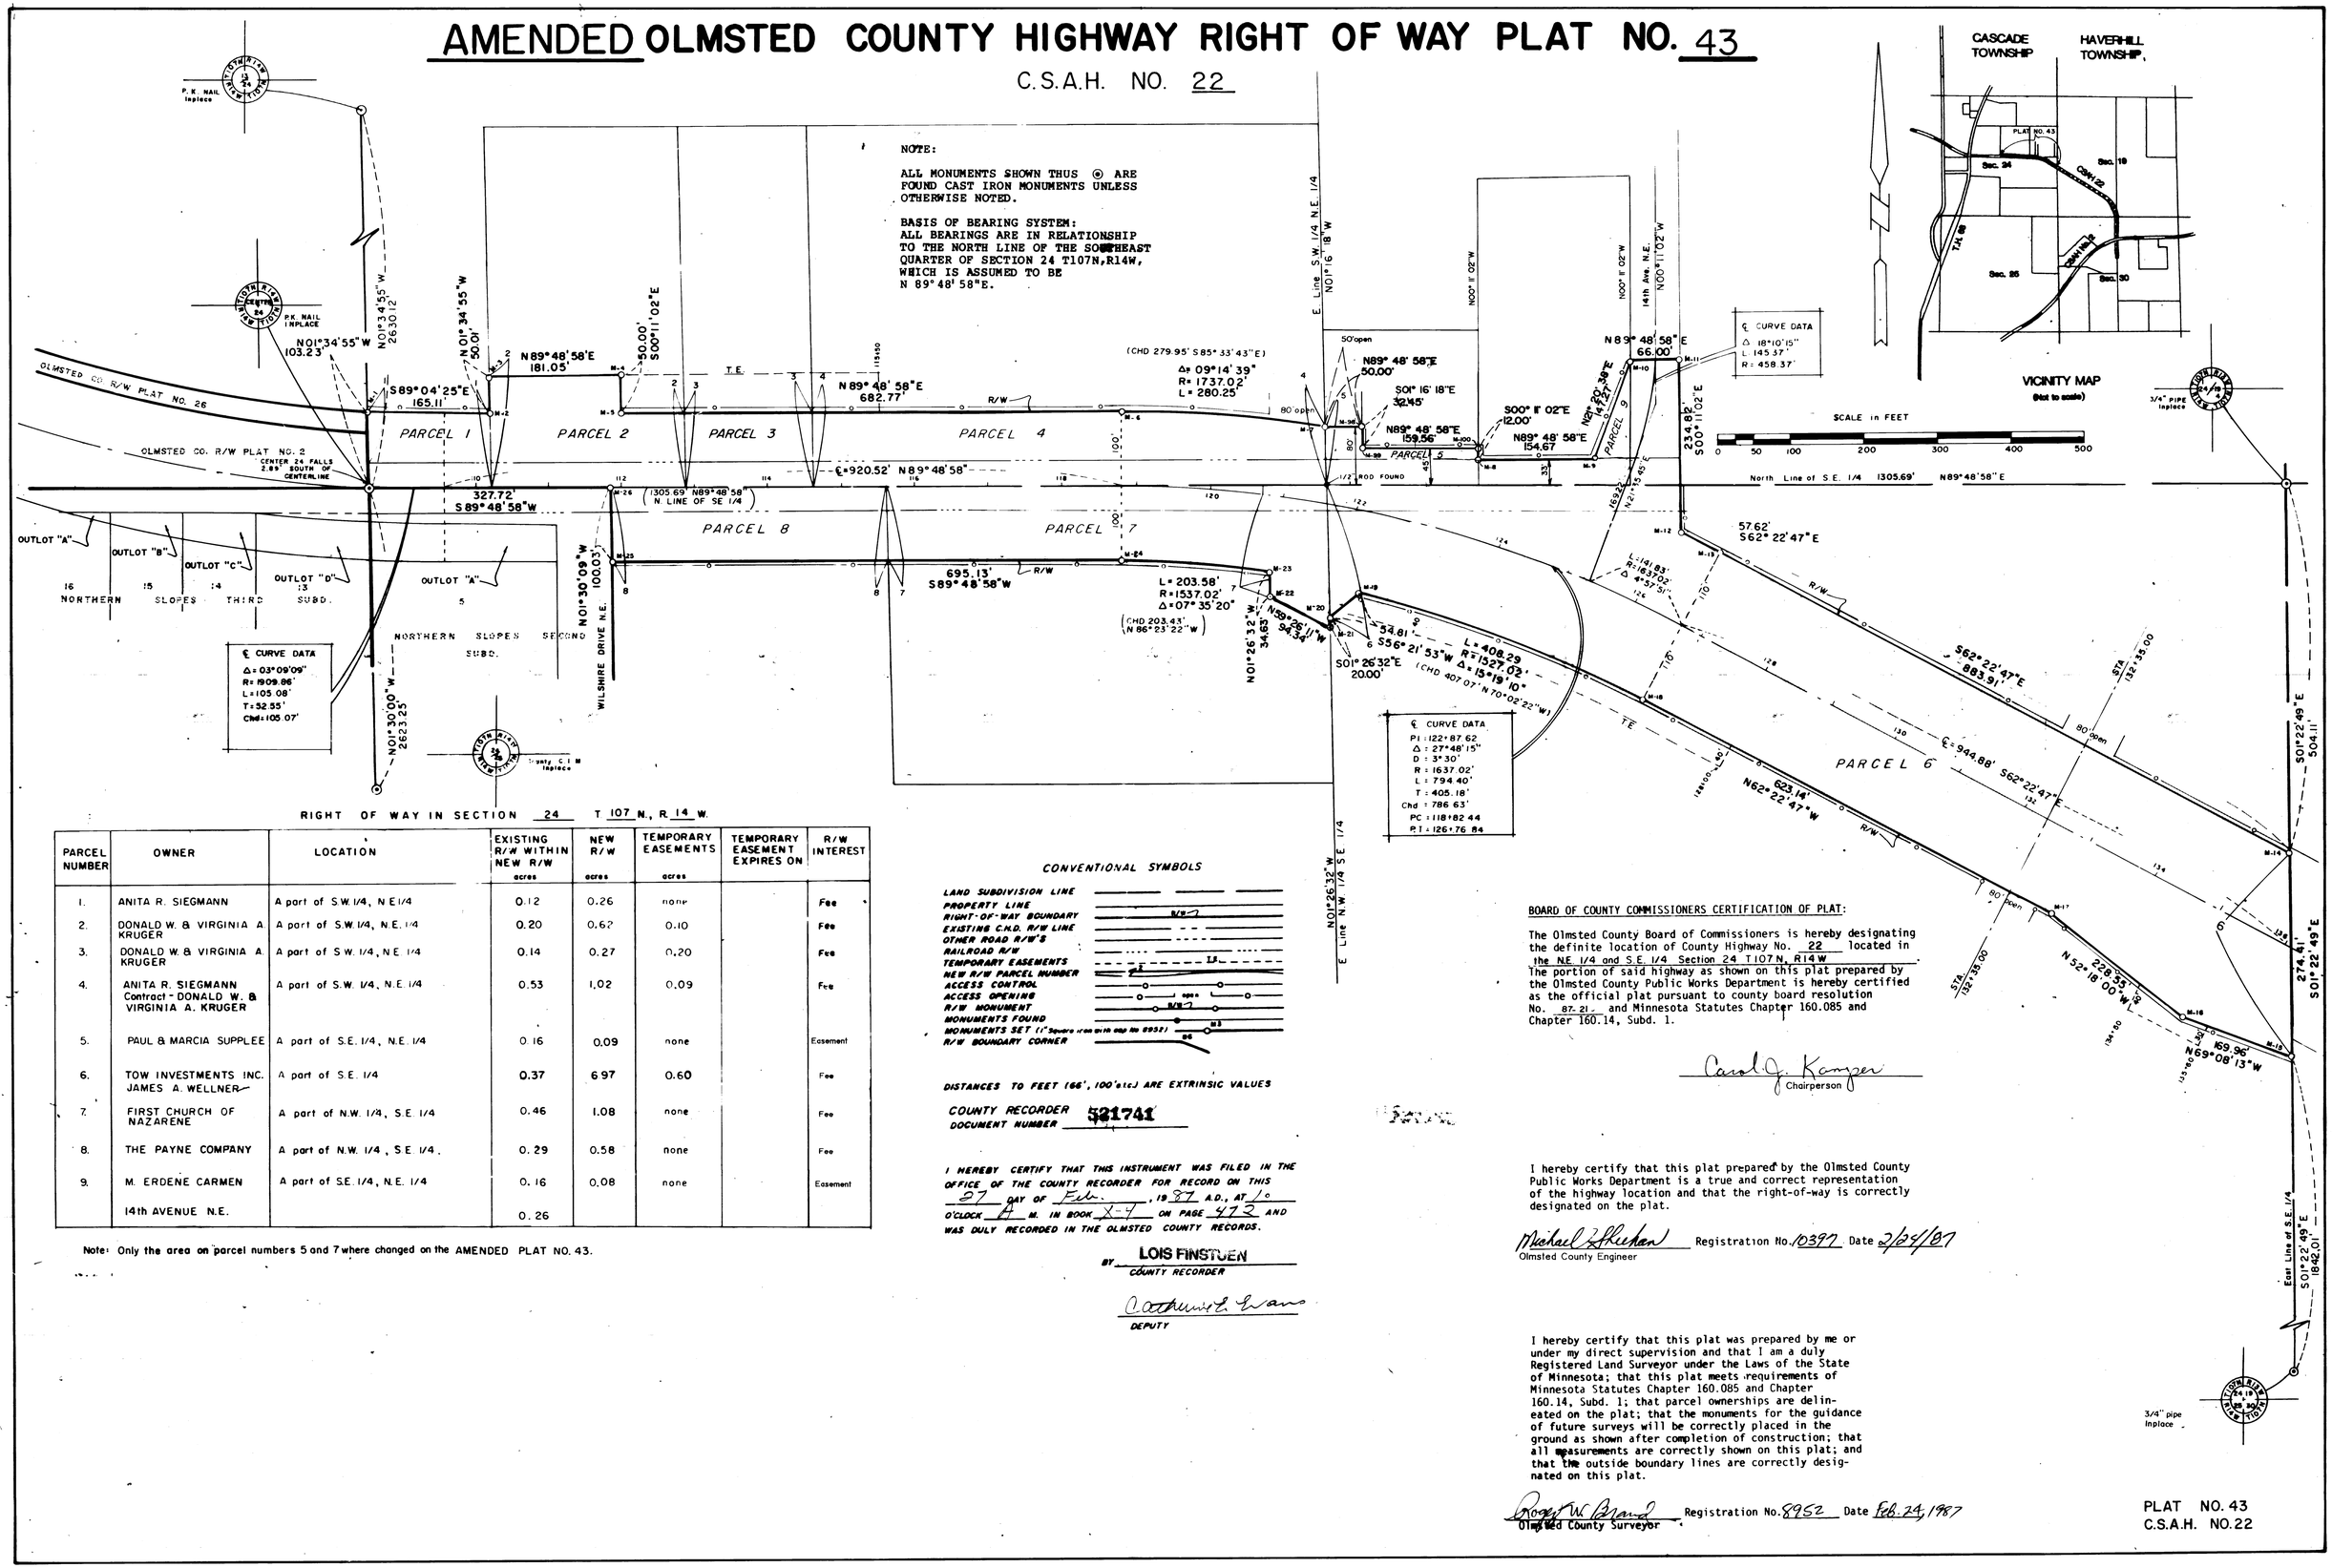

RIGHT OF WAY IN SECTION 24 T 107 N., R 14 W.

PARCEL NUMBER	OWNER	LOCATION	EXISTING R/W WITHIN NEW R/W acres	NEW R/W acres	TEMPORARY EASEMENTS acres	TEMPORARY EASEMENT EXPIRES ON	R/W INTEREST
1.	ANITA R. SIEGMANN	A part of S.W.1/4, N.E1/4	0.12	0.26	none		Fee
2.	DONALD W. & VIRGINIA A. KRUGER	A part of S.W.1/4, N.E. 1/4	0.20	0.62	0.10		Fee
3.	DONALD W. & VIRGINIA A. KRUGER	A part of S.W. 1/4, N.E. 1/4	0.14	0.27	0.20		Fee
4.	ANITA R. SIEGMANN Contract - DONALD W. & VIRGINIA A. KRUGER	A part of S.W. 1/4, N.E. 1/4	0.53	1.02	0.09		Fee
5.	PAUL & MARCIA SUPPLEE	A part of S.E. 1/4, N.E. 1/4	0.16	0.09	none		Easement
6.	TOW INVESTMENTS INC. JAMES A. WELLNER	A part of S.E. 1/4	0.37	6.97	0.60		Fee
7.	FIRST CHURCH OF NAZARENE	A part of N.W. 1/4, S.E. 1/4	0.46	1.08	none		Fee
8.	THE PAYNE COMPANY	A part of N.W. 1/4, S.E. 1/4.	0.29	0.58	none		Fee
9.	M. ERDENE CARMEN	A part of S.E. 1/4, N.E. 1/4	0.16	0.08	none		Easement
	14th AVENUE N.E.		0.26				

Note: Only the area on parcel numbers 5 and 7 where changed on the AMENDED PLAT NO. 43.

CONVENTIONAL SYMBOLS

LAND SUBDIVISION LINE
PROPERTY LINE
RIGHT-OF-WAY BOUNDARY
EXISTING C.N.D. R/W LINE
OTHER ROAD R/W'S
RAILROAD R/W
TEMPORARY EASEMENTS
NEW R/W PARCEL NUMBER
ACCESS CONTROL
ACCESS OPENING
R/W MONUMENT
MONUMENTS FOUND
MONUMENTS SET (1" Square iron with cap No 8952)
R/W BOUNDARY CORNER

DISTANCES TO FEET (66', 100'etc.) ARE EXTRINSIC VALUES

COUNTY RECORDER DOCUMENT NUMBER 321741

I HEREBY CERTIFY THAT THIS INSTRUMENT WAS FILED IN THE OFFICE OF THE COUNTY RECORDER FOR RECORD ON THIS 27 DAY OF Feb., 19 87 A.D., AT 10 O'CLOCK A M. IN BOOK X-7 ON PAGE 472 AND WAS DULY RECORDED IN THE OLMSTED COUNTY RECORDS.

BY LOIS FINSTUEN
COUNTY RECORDER

Catherine L. Evans
DEPUTY

BOARD OF COUNTY COMMISSIONERS CERTIFICATION OF PLAT:

The Olmsted County Board of Commissioners is hereby designating the definite location of County Highway No. 22 located in the NE 1/4 and S.E. 1/4 Section 24 T107N, R14W. The portion of said highway as shown on this plat prepared by the Olmsted County Public Works Department is hereby certified as the official plat pursuant to county board resolution No. 87-21 and Minnesota Statutes Chapter 160.085 and Chapter 160.14, Subd. 1.

Carol J. Kamper
Chairperson

I hereby certify that this plat prepared by the Olmsted County Public Works Department is a true and correct representation of the highway location and that the right-of-way is correctly designated on the plat.

Michael J. Kiechan Registration No. 10397 Date 2/24/87
Olmsted County Engineer

I hereby certify that this plat was prepared by me or under my direct supervision and that I am a duly Registered Land Surveyor under the Laws of the State of Minnesota; that this plat meets requirements of Minnesota Statutes Chapter 160.085 and Chapter 160.14, Subd. 1; that parcel ownerships are delineated on the plat; that the monuments for the guidance of future surveys will be correctly placed in the ground as shown after completion of construction; that all measurements are correctly shown on this plat; and that the outside boundary lines are correctly designated on this plat.

Roger W. Brand Registration No. 8952 Date Feb. 24, 1987
Olmsted County Surveyor

PLAT NO. 43
C.S.A.H. NO. 22