
OLMSTED COUNTY HIGHWAY RIGHT OF WAY PLAT NO. 44

C.S.A.H. NO. 22

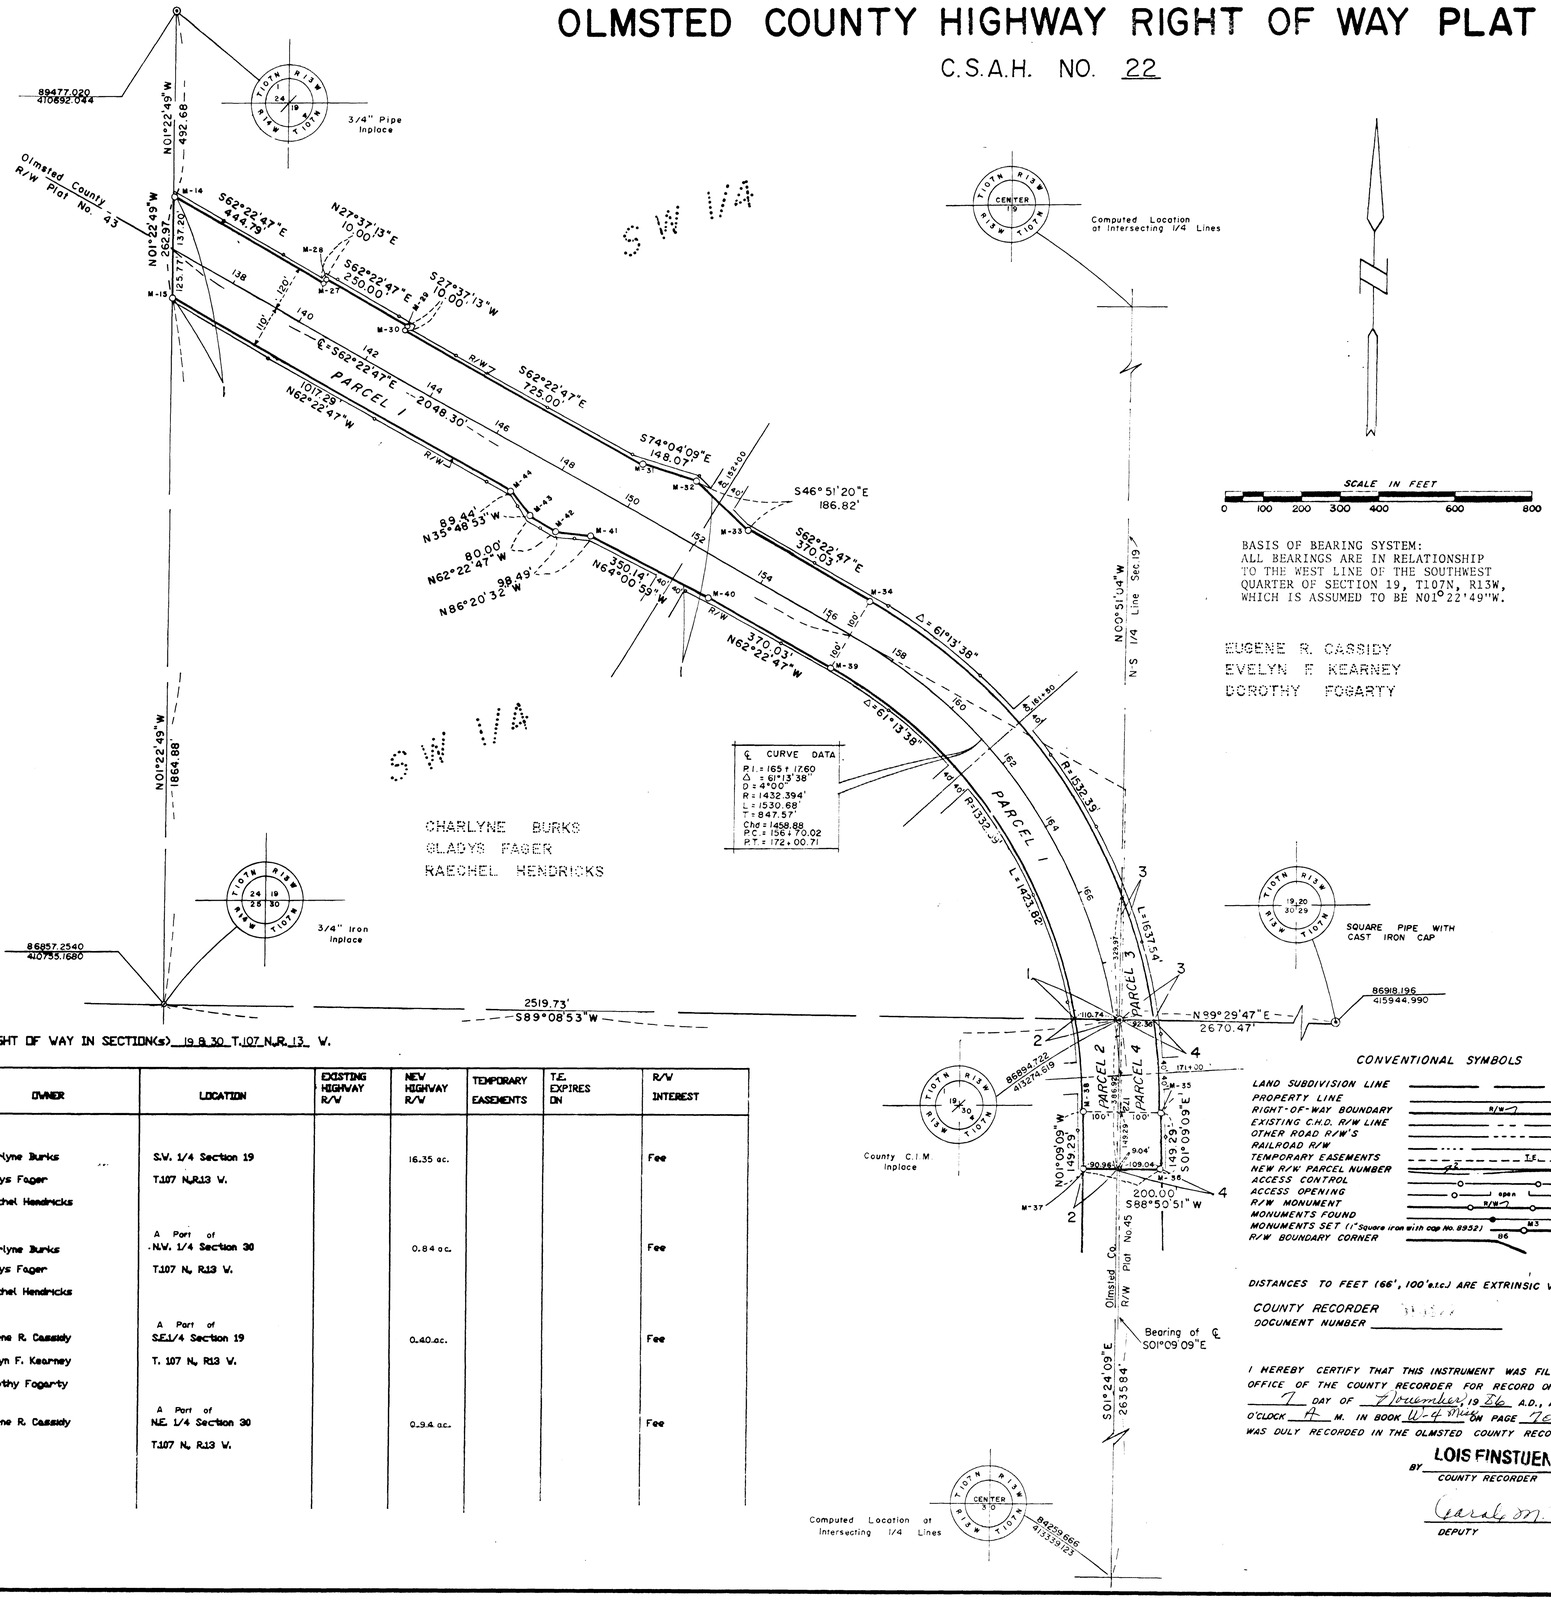


BASIS OF BEARING SYSTEM:
ALL BEARINGS ARE IN RELATIONSHIP TO THE WEST LINE OF THE SOUTHWEST QUARTER OF SECTION 19, T107N, R13W, WHICH IS ASSUMED TO BE N01°22'49"W.

EUGENE R. CASSIDY
EVELYN F KEARNEY
DOROTHY FOGARTY

CHARLYNE BURKS
GLADYS FAGER
RAECHEL HENDRICKS

℄ CURVE DATA
P.I. = 165+17.60
Δ = 61°13'38"
D = 4°00'
R = 1432.394'
L = 1530.68'
T = 847.57'
Chd = 1458.88
P.C. = 156+70.02
P.T. = 172+00.71

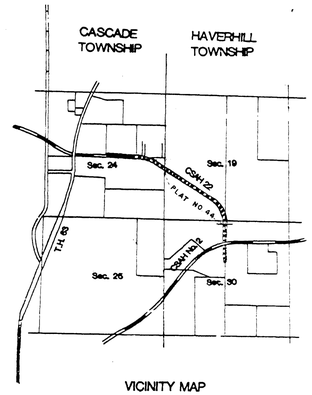

VICINITY MAP
(Not to scale)

RIGHT OF WAY IN SECTION(s) 19 & 30 T.107 N.,R. 13 W.

PARCEL	OWNER	LOCATION	EXISTING HIGHWAY R/W	NEW HIGHWAY R/W	TEMPORARY EASEMENTS	T.E. EXPIRES ON	R/W INTEREST
1	Charlyne Burks Gladys Fager Raechel Hendricks	S.W. 1/4 Section 19 T.107 N,R.13 W.		16.35 ac.			Fee
2.	Charlyne Burks Gladys Fager Raechel Hendricks	A Part of N.W. 1/4 Section 30 T.107 N, R.13 W.		0.84 ac.			Fee
3.	Eugene R. Cassidy Evelyn F. Kearney Dorothy Fogarty	A Part of S.E.1/4 Section 19 T. 107 N, R13 W.		0.40 ac.			Fee
4.	Eugene R. Cassidy	A Part of N.E. 1/4 Section 30 T.107 N, R.13 W.		0.94 ac.			Fee

CONVENTIONAL SYMBOLS

LAND SUBDIVISION LINE
PROPERTY LINE
RIGHT-OF-WAY BOUNDARY
EXISTING C.H.D. R/W LINE
OTHER ROAD R/W'S
RAILROAD R/W
TEMPORARY EASEMENTS
NEW R/W PARCEL NUMBER
ACCESS CONTROL
ACCESS OPENING
R/W MONUMENT
MONUMENTS FOUND
MONUMENTS SET (1" Square iron with cap No. 8952)
R/W BOUNDARY CORNER

DISTANCES TO FEET (66', 100' etc.) ARE EXTRINSIC VALUES

COUNTY RECORDER
DOCUMENT NUMBER

I HEREBY CERTIFY THAT THIS INSTRUMENT WAS FILED IN THE OFFICE OF THE COUNTY RECORDER FOR RECORD ON THIS 7 DAY OF November 19 86 A.D., AT 11½a O'CLOCK A M. IN BOOK W-4 Misc ON PAGE 700 AND WAS DULY RECORDED IN THE OLMSTED COUNTY RECORDS.

BY LOIS FINSTUEN
COUNTY RECORDER

Gerald M. Zenner
DEPUTY

BOARD OF COUNTY COMMISSIONERS CERTIFICATION OF PLAT:

The Olmsted County Board of Commissioners is hereby designating the definite location of County Highway No. 22 located in sections 19 & 30 T107N R13W.
The portion of said highway as shown on this plat prepared by the Olmsted County Public Works Department is hereby certified as the official plat pursuant to county board resolution No. 86-110 and Minnesota Statutes Chapter 160.085 and Chapter 160.14, Subd. 1.

Douglas A Swagger
Chairperson

I hereby certify that this plat prepared by the Olmsted County Public Works Department is a true and correct representation of the highway location and that the right-of-way is correctly designated on the plat.

Michael Kluhan Registration No. 10397 Date Nov 4, 1986
Olmsted County Engineer

I hereby certify that this plat was prepared by me or under my direct supervision and that I am a duly Registered Land Surveyor under the Laws of the State of Minnesota; that this plat meets requirements of Minnesota Statutes Chapter 160.085 and Chapter 160.14, Subd. 1; that parcel ownerships are delineated on the plat; that the monuments for the guidance of future surveys will be correctly placed in the ground as shown after completion of construction; that all measurements are correctly shown on this plat; and that the outside boundary lines are correctly designated on this plat.

Roger W. Brand Registration No. 8952 Date Oct. 30, 1986
Olmsted County Surveyor