
42

OLMSTED COUNTY HIGHWAY RIGHT OF WAY PLAT NO. 45

C.S.A.H. NO. 2 & 22

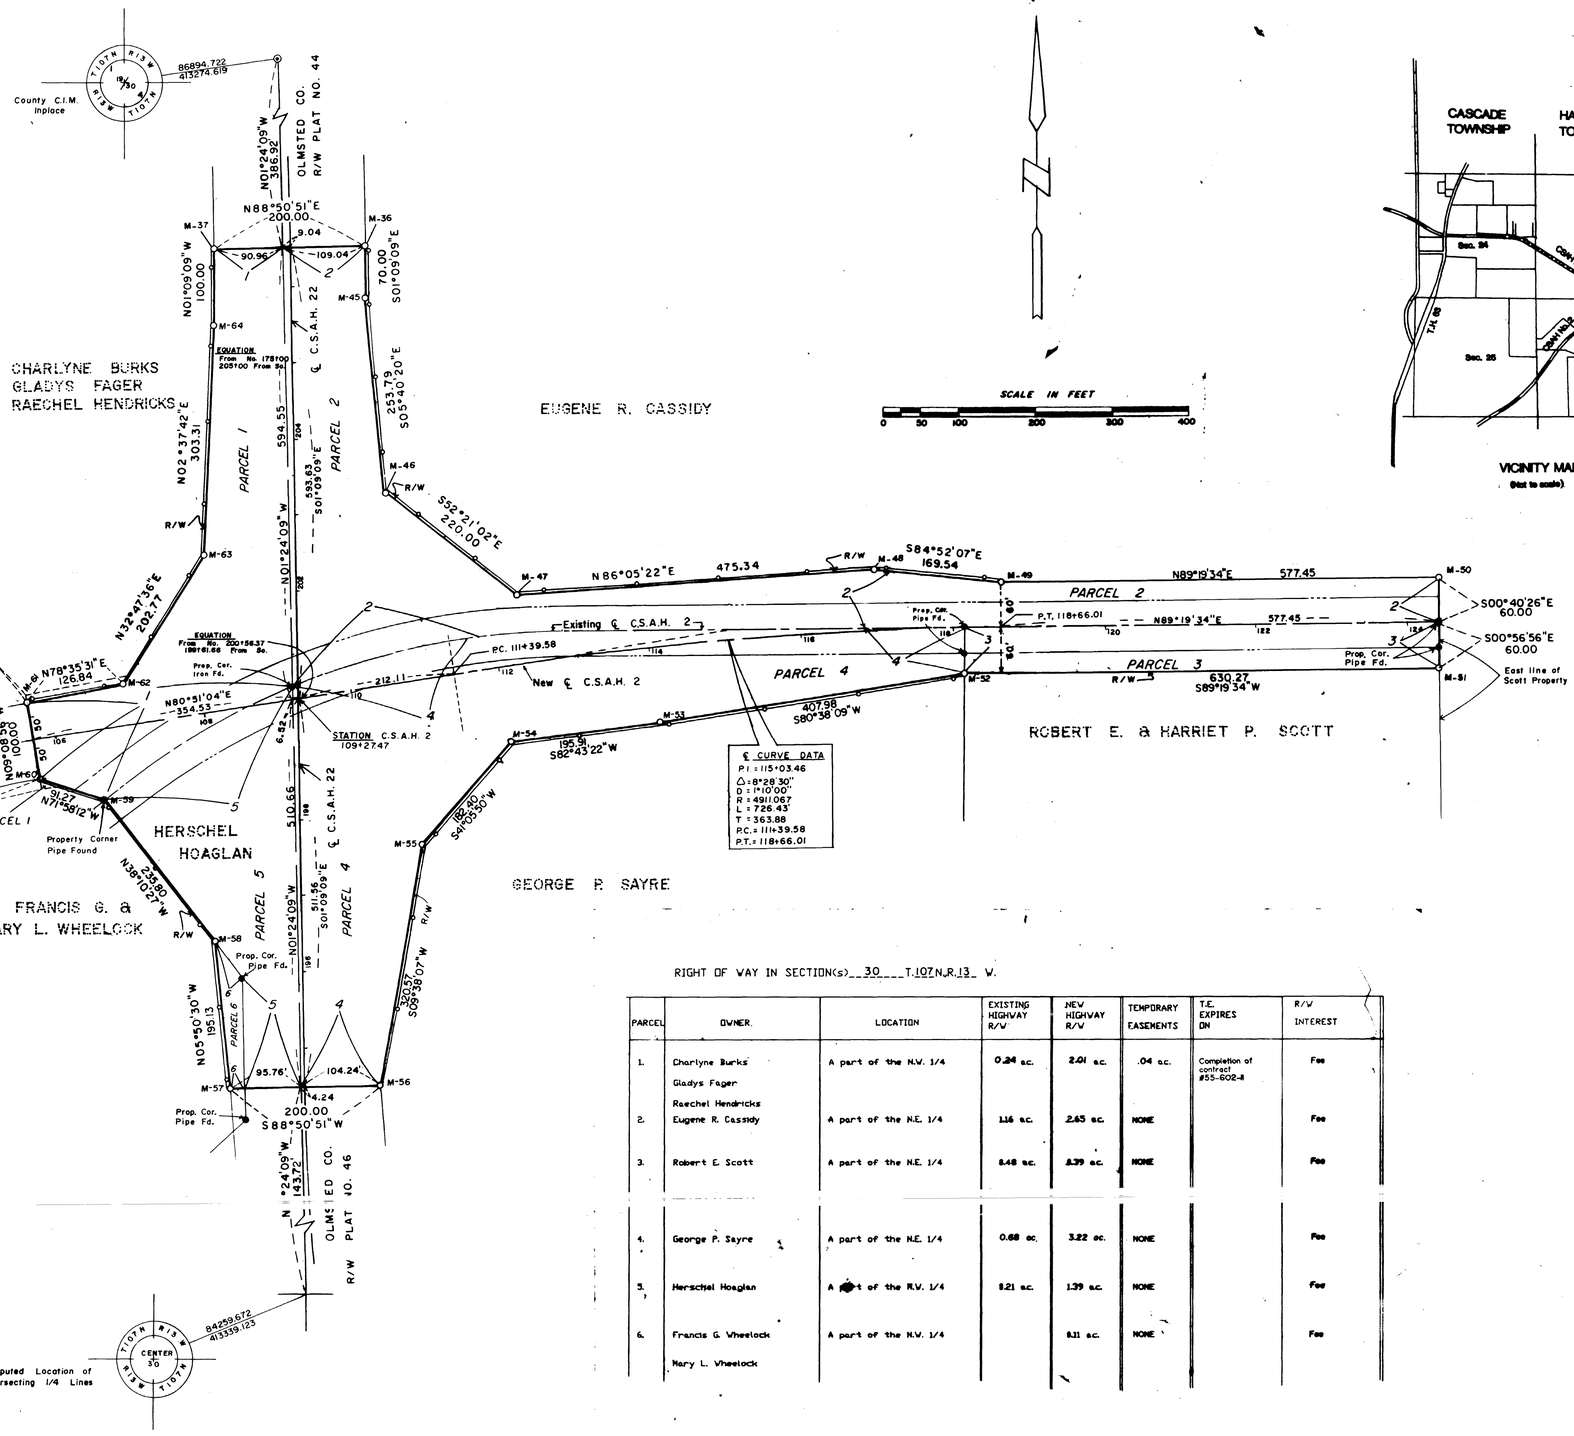

BASIS OF BEARING SYSTEM:
ALL BEARINGS ARE IN RELATIONSHIP TO THE EAST LINE OF THE NORTHWEST QUARTER OF SECTION 30, T107N, R13W, WHICH IS ASSUMED TO BE N01°24'09"W.

CONVENTIONAL SYMBOLS

- LAND SUBDIVISION LINE
- PROPERTY LINE
- RIGHT-OF-WAY BOUNDARY (R/W)
- EXISTING C.H.D. R/W LINE
- OTHER ROAD R/W'S
- RAILROAD R/W
- TEMPORARY EASEMENTS (T.E.)
- NEW R/W PARCEL NUMBER (e.g. 2)
- ACCESS CONTROL
- ACCESS OPENING (open)
- R/W MONUMENT (R/W)
- MONUMENTS FOUND
- MONUMENTS SET (1" Square iron with cap No. 8952) (M3)
- R/W BOUNDARY CORNER (B6)

DISTANCES TO FEET (66', 100'etc.) ARE EXTRINSIC VALUES

COUNTY RECORDER
DOCUMENT NUMBER 510373
BOOK 24 OF Misc PAGE 92

I HEREBY CERTIFY THAT THIS INSTRUMENT WAS FILED IN THE OFFICE OF THE COUNTY RECORDER FOR RECORD ON THIS 20 DAY OF August, 1986 A.D., AT 1:4 O'CLOCK P M. IN BOOK ____ ON PAGE ____ AND WAS DULY RECORDED IN THE OLMSTED COUNTY RECORDS.

BY Lois Lindaas
COUNTY RECORDER

DEPUTY

RIGHT OF WAY IN SECTION(s) 30 T.107N.,R.13 W.

PARCEL	OWNER	LOCATION	EXISTING HIGHWAY R/W	NEW HIGHWAY R/W	TEMPORARY EASEMENTS	T.E. EXPIRES ON	R/W INTEREST
1.	Charlyne Burks Gladys Fager Raechel Hendricks	A part of the N.W. 1/4	0.24 ac.	2.01 ac.	.04 ac.	Completion of contract #55-602-8	Fee
2.	Eugene R. Cassidy	A part of the N.E. 1/4	1.16 ac.	2.65 ac.	NONE		Fee
3.	Robert E. Scott	A part of the N.E. 1/4	8.48 ac.	8.39 ac.	NONE		Fee
4.	George P. Sayre	A part of the N.E. 1/4	0.68 ac.	3.22 ac.	NONE		Fee
5.	Herschel Hoaglan	A part of the N.W. 1/4	8.21 ac.	1.39 ac.	NONE		Fee
6.	Francis G. Wheelock Mary L. Wheelock	A part of the N.W. 1/4		8.11 ac.	NONE		Fee

BOARD OF COUNTY COMMISSIONERS CERTIFICATION OF PLAT:

The Olmsted County Board of Commissioners is hereby designating the definite location of County Highway No. 45 located in sections 19 & 30 T107N R13W.
The portion of said highway as shown on this plat prepared by the Olmsted County Public Works Department is hereby certified as the official plat pursuant to county board resolution No. _____ and Minnesota Statutes Chapter 160.085 and Chapter 160.14, Subd. 1.

Douglas A Seuger
Chairperson

I hereby certify that this plat prepared by the Olmsted County Public Works Department is a true and correct representation of the highway location and that the right-of-way is correctly designated on the plat.

Michael J Sheehan Registration No. 10397 Date 8/19/86
Olmsted County Engineer

I hereby certify that this plat was prepared by me or under my direct supervision and that I am a duly Registered Land Surveyor under the Laws of the State of Minnesota; that this plat meets requirements of Minnesota Statutes Chapter 160.085 and Chapter 160.14, Subd. 1; that parcel ownerships are delineated on the plat; that the monuments for the guidance of future surveys will be correctly placed in the ground as shown after completion of construction; that all measurements are correctly shown on this plat; and that the outside boundary lines are correctly designated on this plat.

Roger W. Brand Registration No. 8952 Date Aug. 14, 1986
Olmsted County Surveyor

PLAT NO. 45
C.S.A.H NO. 2 & 22