OLMSTED COUNTY HIGHWAY RIGHT OF WAY PLAT NO. 47

C.S.A.H. NO. 22

RIGHT OF WAY IN SECTION(s) 30 & 31 T.107 N.R. 13 W.

PARCEL	OWNER	LOCATION	EXISTING HIGHWAY R/W	NEW HIGHWAY R/W	TEMPORARY EASEMENTS	T.E. EXPIRES ON	R/W INTEREST
1.	Karl H. Postier	S.W.1/4 S.E.1/4 SEC.30 and a part of the N.W.1/4 N.E.1/4 SEC.31	NONE	9.39 ac.			FEE
2. 2a. 2b. 2c. 2d.	Harold E. Payne	A part of the N.W.1/4 N.E.1/4 and also the N.E.1/4 N.E.1/4 SEC.31	0.36 ac.	4.50 ac.			FEE
3a. 3b.	MN. Department of Natural Resources	A part of the N.E. 1/4 of Sec. 31	0.69 ac.	NONE			

		Acres	
2a.	Harold E. Payne	.09ac.	New County Road R/W to be turned back to Haverhill Township
2b.	Harold E. Payne	.40ac.	New County Road R/W to be turned back to Haverhill Township
2c.	Harold E. Payne	.08	Existing Haverhill Township Road right-of-way
2d.	Harold E. Payne	.18	Existing Haverhill Township Road right-of-way
3a.	MN. Department of Natural Res.	.48	Existing Haverhill Township Road right-of-way
3b.	MN. Department of Natural Res.	.21	Existing Haverhill Township Road right-of-way

BOARD OF COUNTY COMMISSIONERS CERTIFICATION OF PLAT:

The Olmsted County Board of Commissioners is hereby designating the definite location of County Highway No. 22 located in Sections 30 & 31 T107N R13W. The portion of said highway as shown on this plat prepared by the Olmsted County Public Works Department is hereby certified as the official plat pursuant to county board resolution No. _____ and Minnesota Statutes Chapter 160.085 and Chapter 160.14, Subd. 1.

Douglas A. Smeby
Chairperson

I hereby certify that this plat was prepared by me or under my direct supervision and that I am a duly Registered Land Surveyor under the Laws of the State of Minnesota; that this plat meets requirements of Minnesota Statutes Chapter 160.085 and Chapter 160.14, Subd. 1; that parcel ownerships are delineated on the plat; that the monuments for the guidance of future surveys will be correctly placed in the ground as shown after completion of construction; that all measurements are correctly shown on this plat; and that the outside boundary lines are correctly designated on this plat.

Roger W. Brand
Olmsted County Surveyor Registration No. 8952 Date Aug. 14, 1986

I hereby certify that this plat prepared by the Olmsted County Public Works Department is a true and correct representation of the highway location and that the right-of-way is correctly designated on the plat.

Michael J. Sheehan
Olmsted County Engineer Registration No. 10397 Date 8/19/86

CONVENTIONAL SYMBOLS

LAND SUBDIVISION LINE
PROPERTY LINE
RIGHT-OF-WAY BOUNDARY
EXISTING C.H.D. R/W LINE
OTHER ROAD R/W'S
RAILROAD R/W
TEMPORARY EASEMENTS
NEW R/W PARCEL NUMBER
ACCESS CONTROL
ACCESS OPENING
R/W MONUMENT
MONUMENTS FOUND
MONUMENTS SET (1" Square iron with cap No. 8952)
R/W BOUNDARY CORNER

DISTANCES TO FEET (66', 100'etc) ARE EXTRINSIC VALUES


COUNTY RECORDER
DOCUMENT NUMBER 510374
BOOK W-4 OF Misc PAGE 93

I HEREBY CERTIFY THAT THIS INSTRUMENT WAS FILED IN THE OFFICE OF THE COUNTY RECORDER FOR RECORD ON THIS 20 DAY OF August, 1986 A.D., AT 1:14 O'CLOCK P M. IN BOOK _____ ON PAGE _____ AND WAS DULY RECORDED IN THE OLMSTED COUNTY RECORDS.

Lois Strature
COUNTY RECORDER

DEPUTY

BASIS OF BEARING SYSTEM:
ALL BEARINGS ARE IN RELATIONSHIP TO THE SOUTH LINE OF THE SOUTHEAST QUARTER OF SECTION 30, T107N, R13W, WHICH IS ASSUMED TO BE N89°39'39"E.

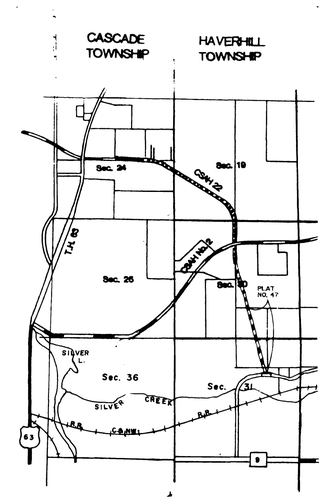

VICINITY MAP
(Not to Scale)

