

OLMSTED COUNTY HIGHWAY RIGHT OF WAY PLAT NO. 50

C.S.A.H. 18

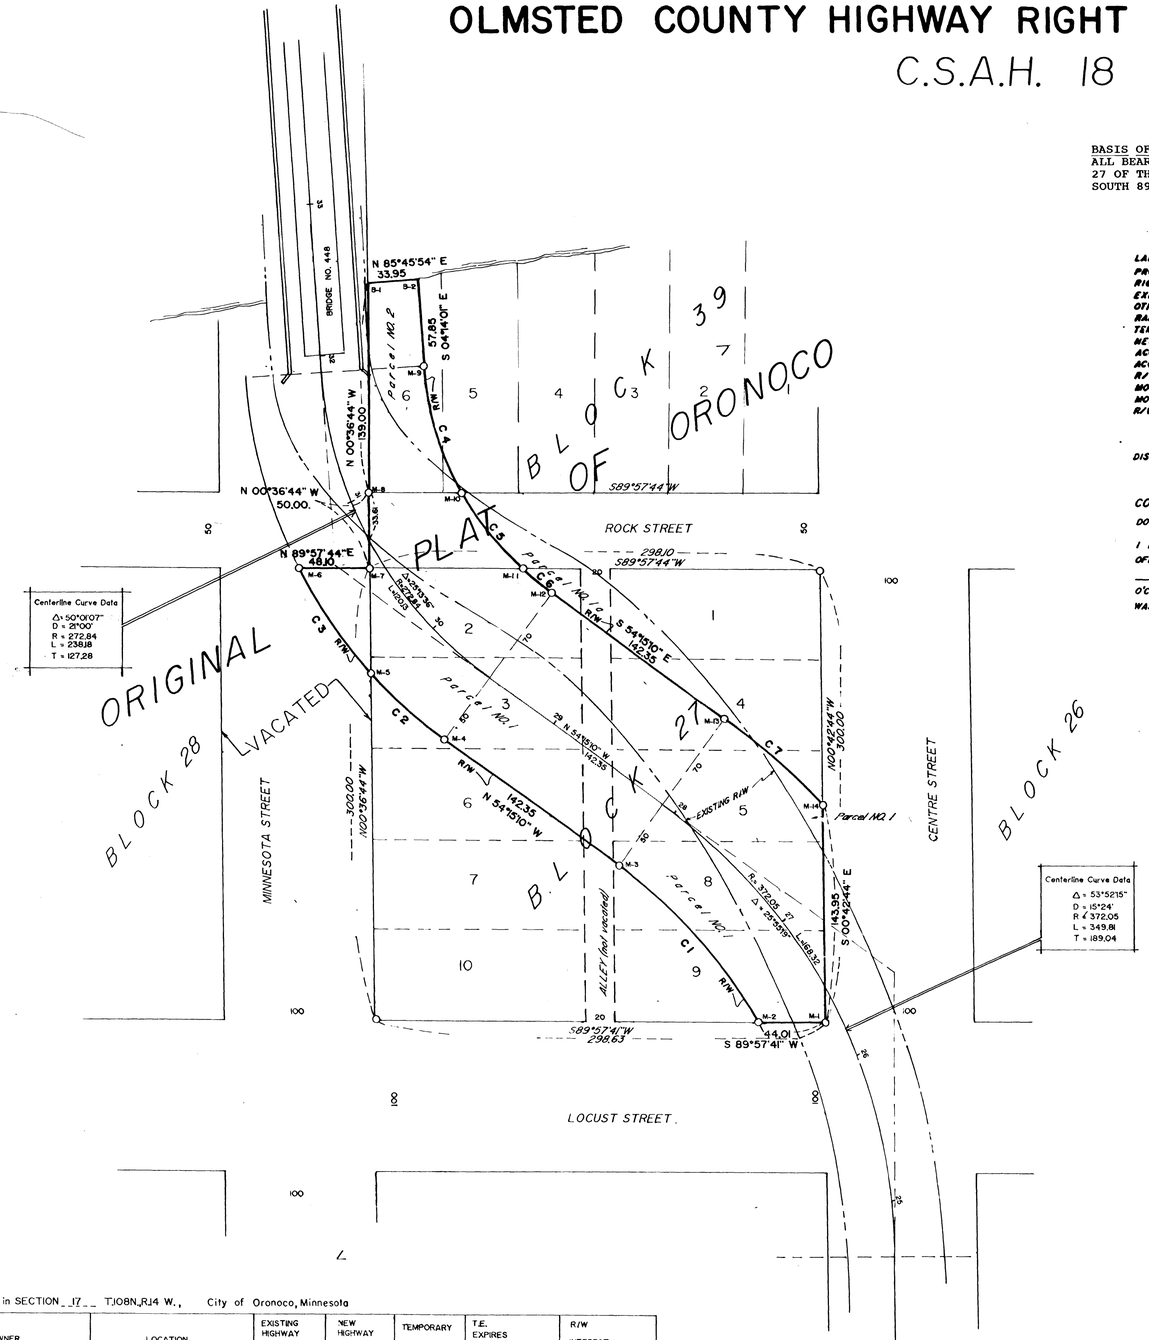

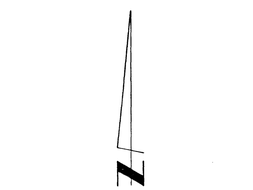

ORONOCO TOWNSHIP



(VICINITY MAP)
Not to Scale

BASIS OF BEARINGS:
ALL BEARINGS ARE IN RELATIONSHIP TO THE SOUTH LINE OF BLOCK 27 OF THE ORIGINAL PLAT OF ORONOCO WHICH IS ASSUMED TO BE SOUTH 89 DEGREES 57 MINUTES 41 SECONDS WEST.

CONVENTIONAL SYMBOLS

- LAND SUBDIVISION LINE
- PROPERTY LINE
- RIGHT-OF-WAY BOUNDARY (R/W)
- EXISTING C.H.D. R/W LINE
- OTHER ROAD R/W'S
- RAILROAD R/W
- TEMPORARY EASEMENTS (T.E.)
- NEW R/W PARCEL NUMBER (2)
- ACCESS CONTROL
- ACCESS OPENING
- R/W MONUMENT (R/W)
- MONUMENTS FOUND
- MONUMENTS SET (1" Square iron with cap no. 8932) (M3)
- R/W BOUNDARY CORNER (B6)

DISTANCES TO FEET (66', 100' etc.) ARE EXTRINSIC VALUES

COUNTY RECORDER
DOCUMENT NUMBER 91[illegible]

I HEREBY CERTIFY THAT THIS INSTRUMENT WAS FILED IN THE OFFICE OF THE COUNTY RECORDER FOR RECORD ON THIS 7 DAY OF December, 1986 A.D., AT 11:12 O'CLOCK A M. IN BOOK W of Misc ON PAGE 702 AND WAS DULY RECORDED IN THE OLMSTED COUNTY RECORDS.

BY LOIS FINSTUEN
COUNTY RECORDER

Carol M. Ferries
DEPUTY

BOARD OF COUNTY COMMISSIONERS CERTIFICATION OF PLAT:

The Olmsted County Board of Commissioners is hereby designating the definite location of County Highway No. 18 located in Blocks 27 & 39 in Original Plat of ORONOCO.
The portion of said highway as shown on this plat prepared by the Olmsted County Public Works Department is hereby certified as the official plat pursuant to county board resolution No. 86-112 and Minnesota Statutes Chapter 160.085 and Chapter 160.14, Subd. 1.

Douglas A. Stringer
Chairperson

I hereby certify that this plat prepared by the Olmsted County Public Works Department is a true and correct representation of the highway location and that the right-of-way is correctly designated on the plat.

Michael Sheehan Registration No. 10397 Date Nov 4/1986
County Highway Engineer

I hereby certify that this plat was prepared by me or under my direct supervision and that I am a duly Registered Land Surveyor under the Laws of the State of Minnesota; that this plat meets requirements of Minnesota Statutes Chapter 160.085 and Chapter 160.14, Subd. 1; that parcel ownerships are delineated on the plat; that the monuments for the guidance of future surveys will be correctly placed in the ground as shown after completion of construction; that all measurements are correctly shown on this plat; and that the outside boundary lines are correctly designated on this plat.

Roger W. Brand Registration No. 8952 Date Nov. 4, 1986
Olmsted County Surveyor

RIGHT of WAY in SECTION 17 T.108N.,R.14 W., City of Oronoco, Minnesota

PARCEL	OWNER	LOCATION	EXISTING HIGHWAY R/W	NEW HIGHWAY R/W	TEMPORARY EASEMENTS	T.E. EXPIRES ON	R/W INTEREST
1.	John O.& Mary L. Ottman	Block 27 of Original Plat of ORONOCO and Vacated Minnesota Street	19,225 sq.ft.	25,275sq.ft.	none		Easement
2.	David P. Kemmer	Block 39 of Original Plat of ORONOCO	2058 sq.ft.	3850 sq.ft.	none		Easement
1 a	John O.& Mary L. Ottman	Block 27 of Original Plat of ORONOCO	2800sq.ft. of existing R/W to be turned back.				

CURVE	ANGLE	RADIUS	LENGTH	CHD. BEARING	CHORD
C 1	24°52'44	322.05	139.84	N 41°48'48" W	138.74
C 2	11°39'18"	322.84	65.67	N 48°25'31" W	65.56
C 3	15°09'02"	322.84	85.37	N 35°01'21" W	85.12
C 4	24°53'42"	202.84	88.13	S 16°40'52" E	87.44
C 5	18°01'18"	202.84	63.80	S 38°08'20"E	63.54
C 6	07°06'07"	202.84	25.14	S 50°42'06" E	25.13
C 7	11°10'18"	442.05	86.19	S 48°40'01" E	86.05