
OLMSTED COUNTY HIGHWAY RIGHT OF WAY PLAT NO. 51

COUNTY ROAD NO. 104

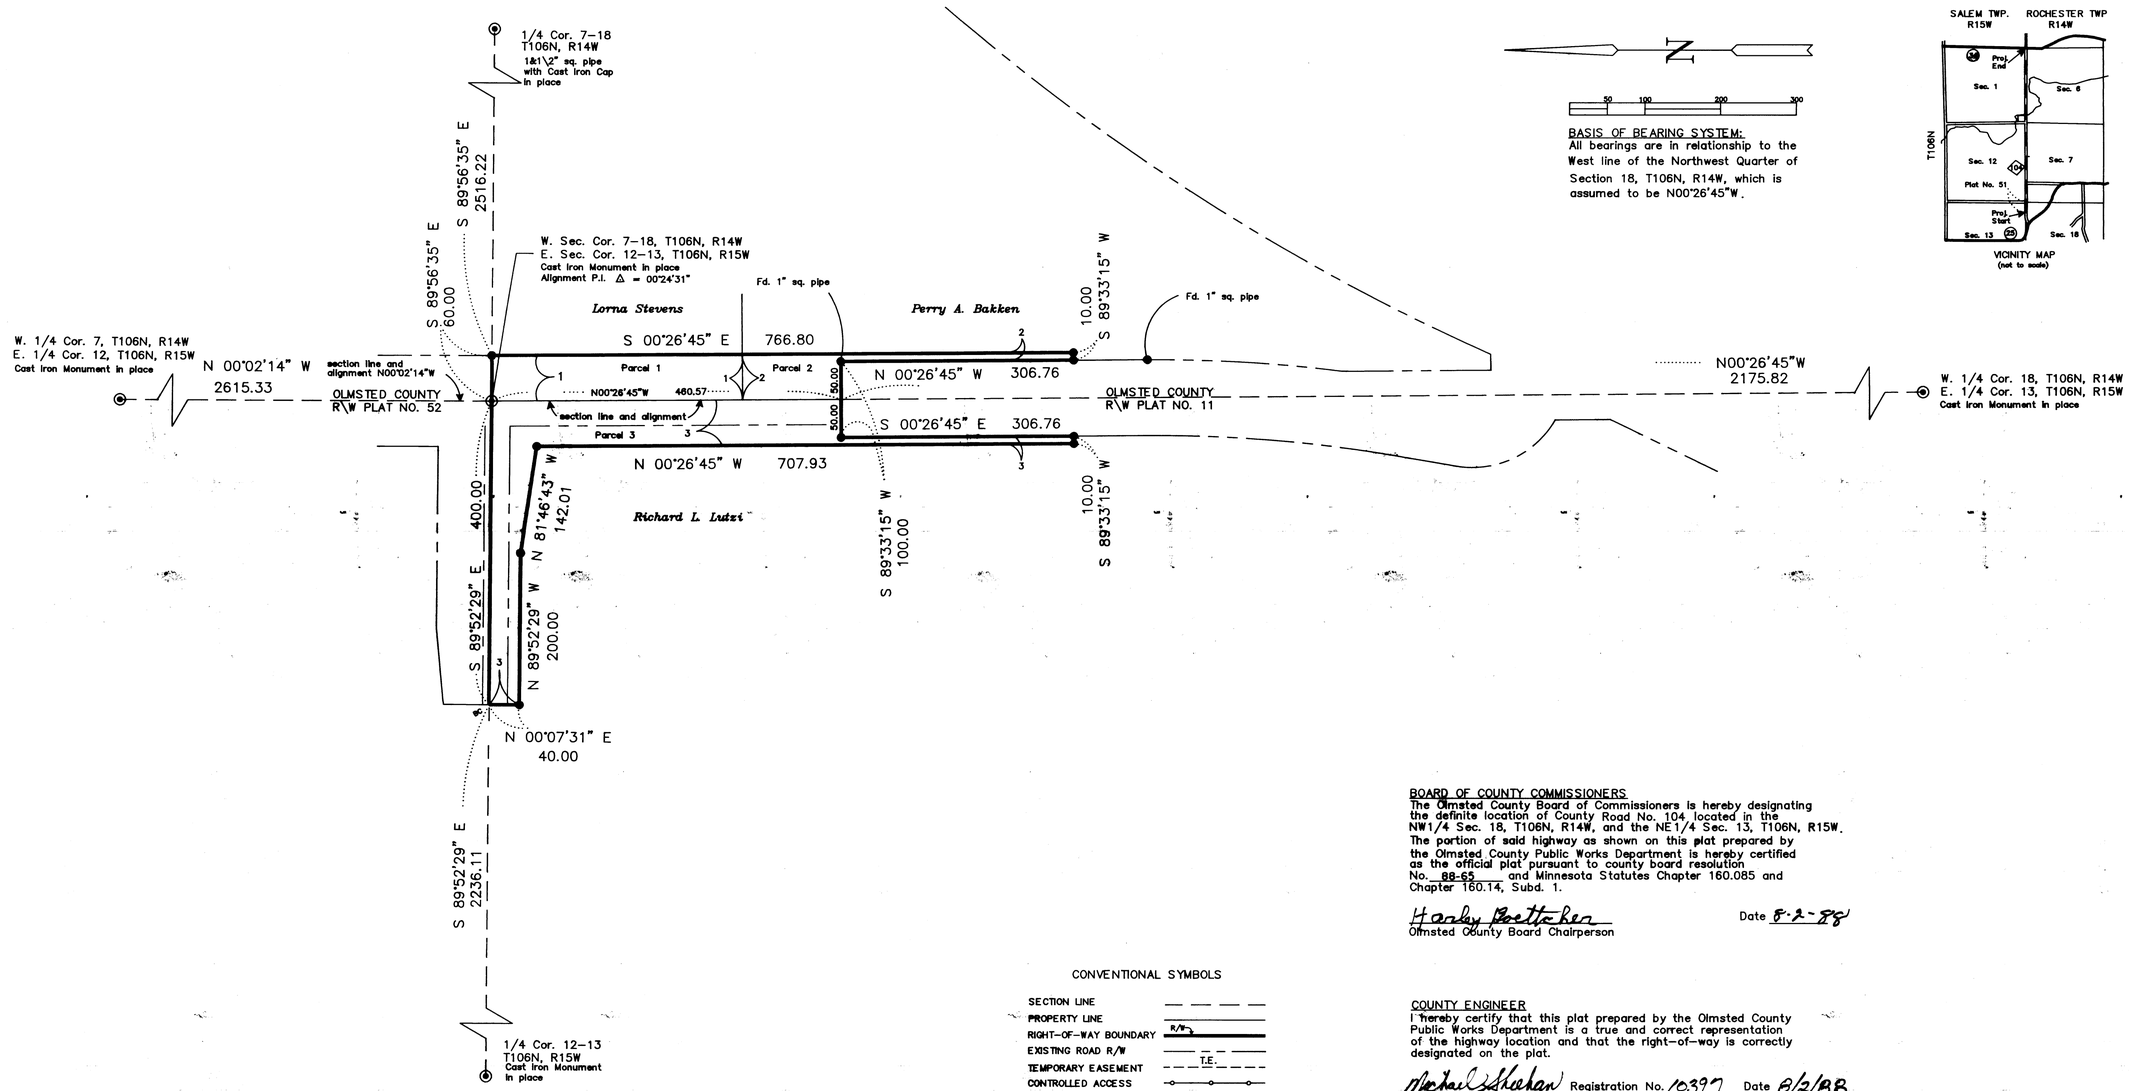

BASIS OF BEARING SYSTEM:
All bearings are in relationship to the West line of the Northwest Quarter of Section 18, T106N, R14W, which is assumed to be N00°26'45"W.

VICINITY MAP
(not to scale)

RIGHT OF WAY IN THE NW1/4 SEC. 18, T106N, R14W, AND THE NE1/4 SEC. 13, T106N, R15W.

PARCEL NUMBER	OWNER	LOCATION	PARCEL AREA	EXISTING R/W WITHIN PARCEL	NEW R/W WITHIN PARCEL	TEMPORARY EASEMENT	TEMPORARY EASEMENT EXPIRES ON	R/W INTEREST
1	Lorna Stevens	NW1/4 Sec. 18, T106N, R14W	.45 ac.	.45 ac.				easement
2	Perry A. Bakken	NW1/4 Sec. 18, T106N, R14W	.25 ac.	.25 ac.				easement
3	Richard L. Lutzi	NE1/4 Sec. 13, T106N, R15W	1.05 ac.	.55 ac	.50 ac.			easement

CONVENTIONAL SYMBOLS

SECTION LINE
PROPERTY LINE
RIGHT-OF-WAY BOUNDARY (R/W)
EXISTING ROAD R/W
TEMPORARY EASEMENT (T.E.)
CONTROLLED ACCESS
ACCESS OPENING (OPEN)
PARCEL IDENTIFICATION (Parcel 2)
OLD ROAD CENTERLINE
NEW ROAD ALIGNMENT
PUBLIC LAND SURVEY CORNER
SURVEY MONUMENT
All R/W monuments are 1 inch I.D. square pipes with cap No. RLS 15809 unless otherwise indicated. All other survey monuments are identified on the plat.
R/W BOUNDARY CORNER IDENTIFICATION (BC)

DISTANCES TO FEET (66',100' e.t.c.) ARE EXTRINSIC VALUES

BOARD OF COUNTY COMMISSIONERS
The Olmsted County Board of Commissioners is hereby designating the definite location of County Road No. 104 located in the NW1/4 Sec. 18, T106N, R14W, and the NE1/4 Sec. 13, T106N, R15W. The portion of said highway as shown on this plat prepared by the Olmsted County Public Works Department is hereby certified as the official plat pursuant to county board resolution No. 88-65 and Minnesota Statutes Chapter 160.085 and Chapter 160.14, Subd. 1.

Harley Boettcher
Olmsted County Board Chairperson
Date 8-2-88

COUNTY ENGINEER
I hereby certify that this plat prepared by the Olmsted County Public Works Department is a true and correct representation of the highway location and that the right-of-way is correctly designated on the plat.

Michael Sheehan Registration No. 10397 Date 8/2/88
Olmsted County Engineer

COUNTY SURVEYOR
I hereby certify that this plat was prepared by me or under my direct supervision and that I am a duly Registered Land Surveyor under the Laws of the State of Minnesota; that this plat meets requirements of Minnesota Statutes Chapter 160.085 and Chapter 160.14, Subd. 1; that parcel ownerships are delineated on the plat; that the monuments for the guidance of future surveys will be correctly placed in the ground as shown after completion of construction; that all measurements are correctly shown on this plat; and that the outside boundary lines are correctly designated on this plat.

Edward Kinsle Registration No. 15809 Date 8/2/88
Olmsted County Surveyor

COUNTY RECORDER 551032
DOCUMENT NUMBER
BOOK 24 OF mtgs PAGE 25

I hereby certify that this instrument was filed in the Office of the County Recorder for record on this 12 day of Aug. 19 88 at 3 1/2 o'clock PM. and was duly recorded in the Olmsted County records.

LOIS FINSTUEN
Olmsted County Recorder
Catherine L. Evans
Deputy