


OLMSTED COUNTY HIGHWAY RIGHT OF WAY PLAT NO. 52

COUNTY ROAD NO. 104

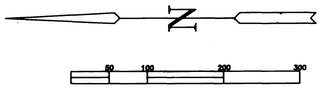

BASIS OF BEARING SYSTEM:
All bearings are in relationship to the West line of the SW1/4 of Section 7, T106N, R14W, which is assumed to be N00°02'14"W.

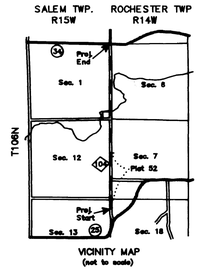

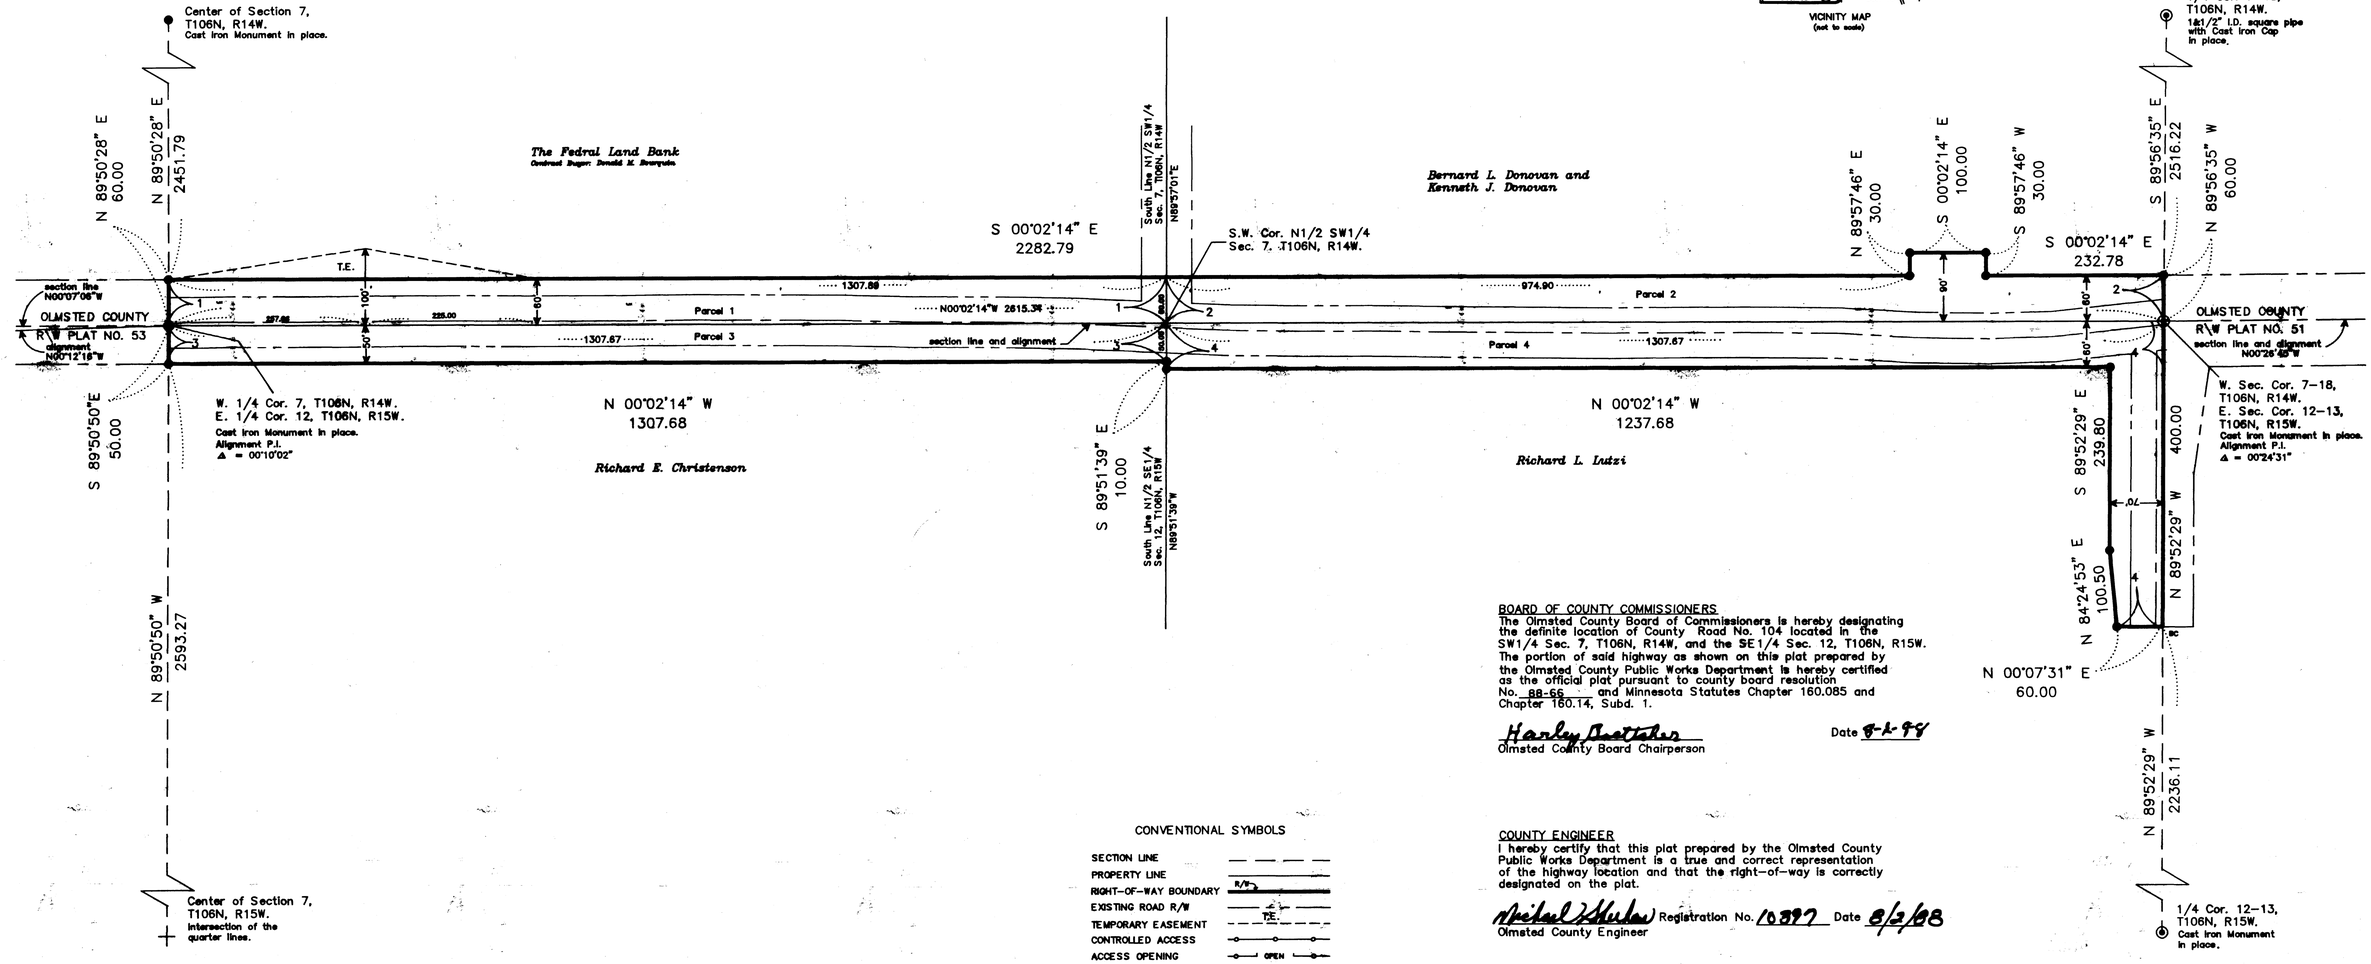

RIGHT OF WAY IN THE SW1/4 SEC.7, T106N, R14W, AND THE SE1/4 SEC.12, T106N, R15W.

PARCEL NUMBER	OWNER	LOCATION	PARCEL AREA	EXISTING R/W WITHIN PARCEL	NEW R/W WITHIN PARCEL	TEMPORARY EASEMENT	TEMPORARY EASEMENT EXPIRES ON	R/W INTEREST
1	The Federal Land Bank Contract Buyer: Donald M. Bourquin	SW 1/4 Sec. 7, T106N, R14W	1.80 ac.	1.10 ac.	.70 ac.	.22 ac.	completion of project	easement
2	Bernard L. Donovan and Kenneth J. Donovan	SW 1/4 Sec. 7, T106N, R14W	1.87 ac.	.58 ac.	1.29 ac.			easement
3	Richard E. Christenson	SE 1/4 Sec. 12, T106N, R15W	1.50 ac.	.91 ac.	.59 ac.			easement
4	Richard L. Lutzi	SE 1/4 Sec. 12, T106N, R15W	2.34 ac.	1.78 ac	.56 ac.			easement

CONVENTIONAL SYMBOLS

- SECTION LINE
- PROPERTY LINE
- RIGHT-OF-WAY BOUNDARY (R/W)
- EXISTING ROAD R/W
- TEMPORARY EASEMENT (T.E.)
- CONTROLLED ACCESS
- ACCESS OPENING (OPEN)
- PARCEL IDENTIFICATION (Parcel 2)
- OLD ROAD CENTERLINE
- NEW ROAD ALIGNMENT
- PUBLIC LAND SURVEY CORNER
- SURVEY MONUMENT — All R/W monuments are 1 inch I.D. square pipes with cap No. RLS 18609 unless otherwise indicated. All other survey monuments are identified on the plat.
- R/W BOUNDARY CORNER IDENTIFICATION (BC)

DISTANCES TO FEET (66',100' e.t.c.) ARE EXTRINSIC VALUES

BOARD OF COUNTY COMMISSIONERS
The Olmsted County Board of Commissioners is hereby designating the definite location of County Road No. 104 located in the SW1/4 Sec. 7, T106N, R14W, and the SE1/4 Sec. 12, T106N, R15W. The portion of said highway as shown on this plat prepared by the Olmsted County Public Works Department is hereby certified as the official plat pursuant to county board resolution No. 88-66 and Minnesota Statutes Chapter 160.085 and Chapter 160.14, Subd. 1.

Harley Boettcher
Olmsted County Board Chairperson
Date 8-2-88

COUNTY ENGINEER
I hereby certify that this plat prepared by the Olmsted County Public Works Department is a true and correct representation of the highway location and that the right-of-way is correctly designated on the plat.

Michael J. Sheehan Registration No. 10897 Date 8/2/88
Olmsted County Engineer

COUNTY SURVEYOR
I hereby certify that this plat was prepared by me or under my direct supervision and that I am a duly Registered Land Surveyor under the Laws of the State of Minnesota; that this plat meets requirements of Minnesota Statutes Chapter 160.085 and Chapter 160.14, Subd. 1; that parcel ownerships are delineated on the plat; that the monuments for the guidance of future surveys will be correctly placed in the ground as shown after completion of construction; that all measurements are correctly shown on this plat; and that the outside boundary lines are correctly designated on this plat.

Edward Keisle Registration No. 15809 Date 8/2/88
Olmsted County Surveyor

551033
COUNTY RECORDER
DOCUMENT NUMBER
BOOK B-59 OF MISC PAGE 20

I hereby certify that this instrument was filed in the Office of the County Recorder for record on this 12 day of Aug 1988, at 3:2 o'clock P.M. and was duly recorded in the Olmsted County records.

LOIS FINSTUEN
Olmsted County Recorder
Deputy